




revision	date	description	sig.	checked
P01	27.08.2024	Issued for Planning	LH	
P02	29.08.2024	Scale bars added, text amend	LH	

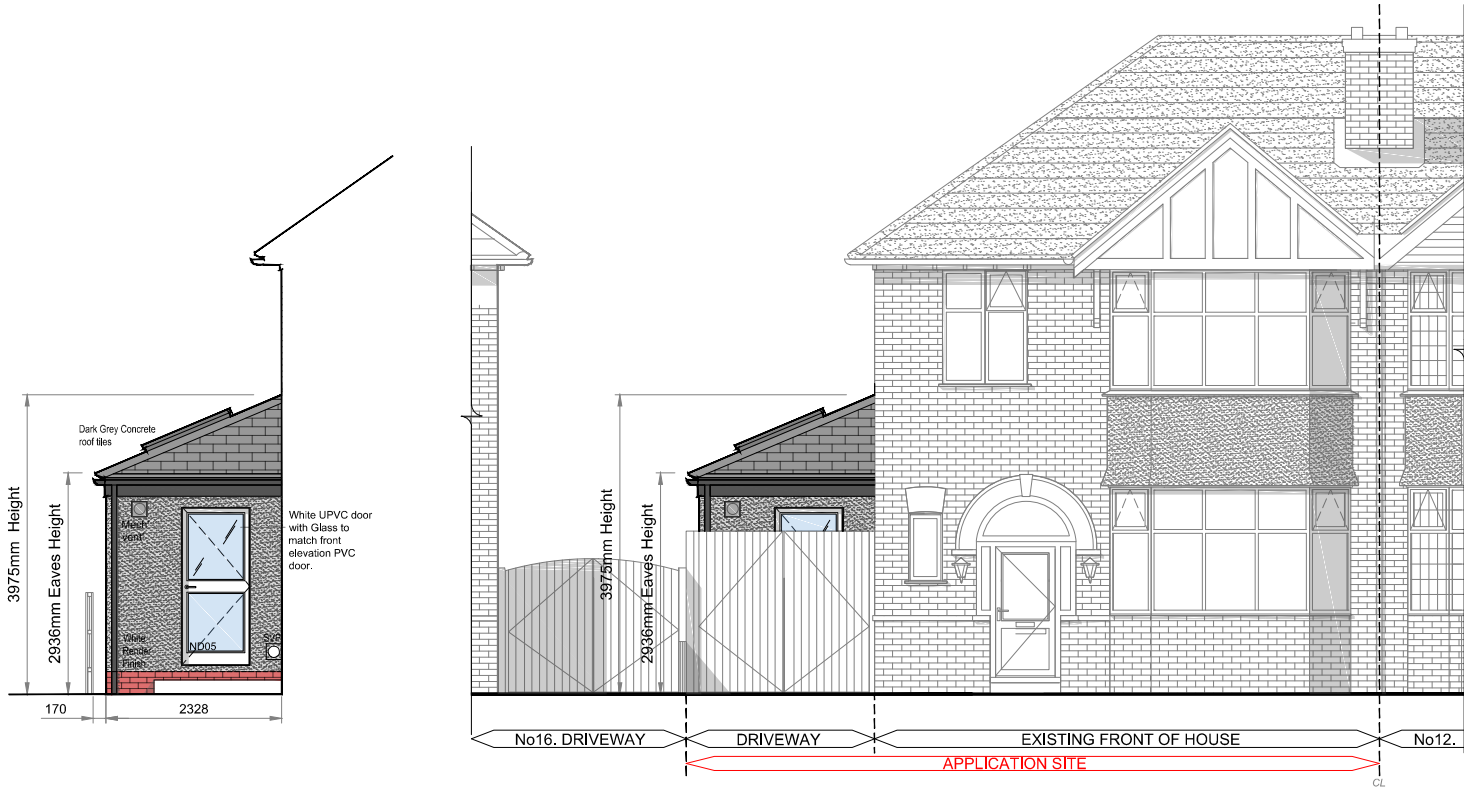


Elevation A1 - Proposed Extension Side Elevation (unobstructed view) (NW) 1:100@A1

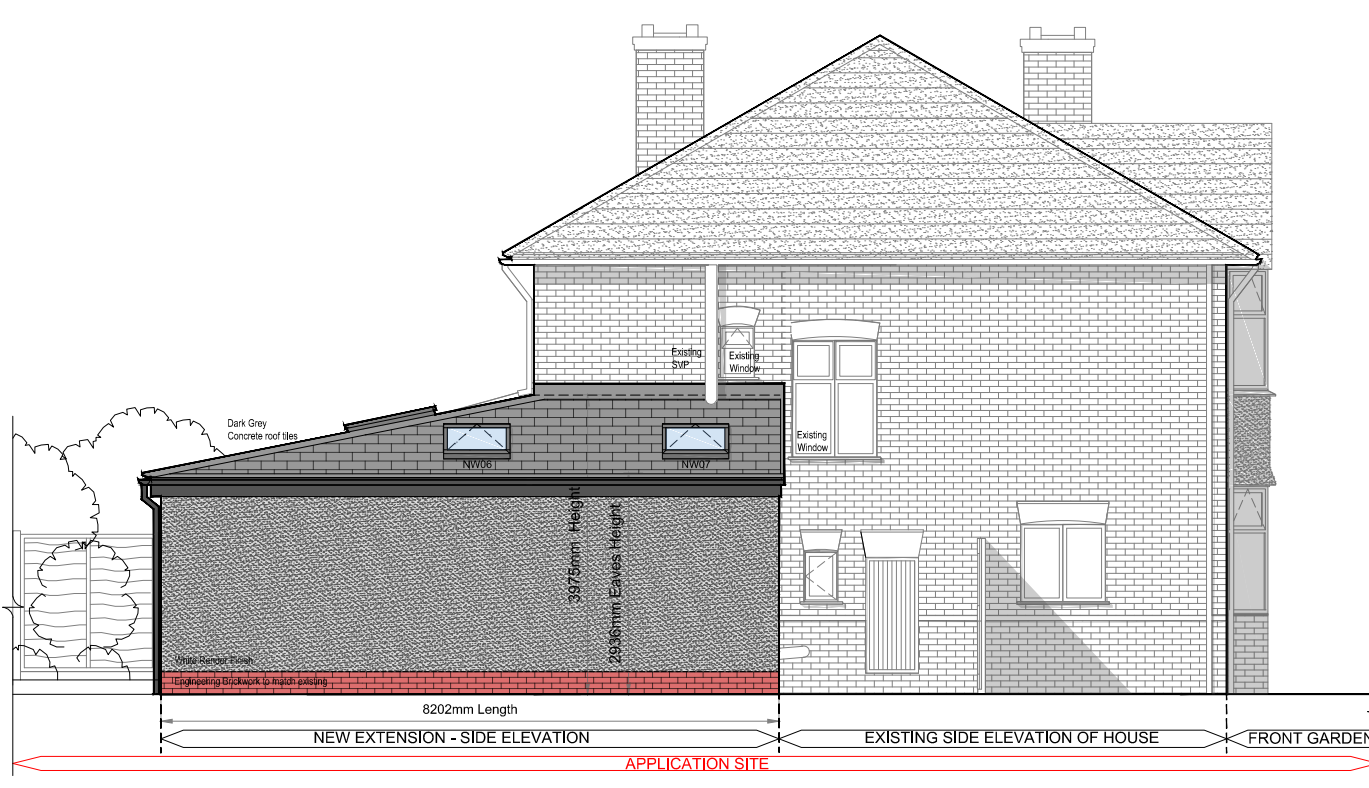


Elevation B - Proposed Side Elevation (NE) 1:100@A1

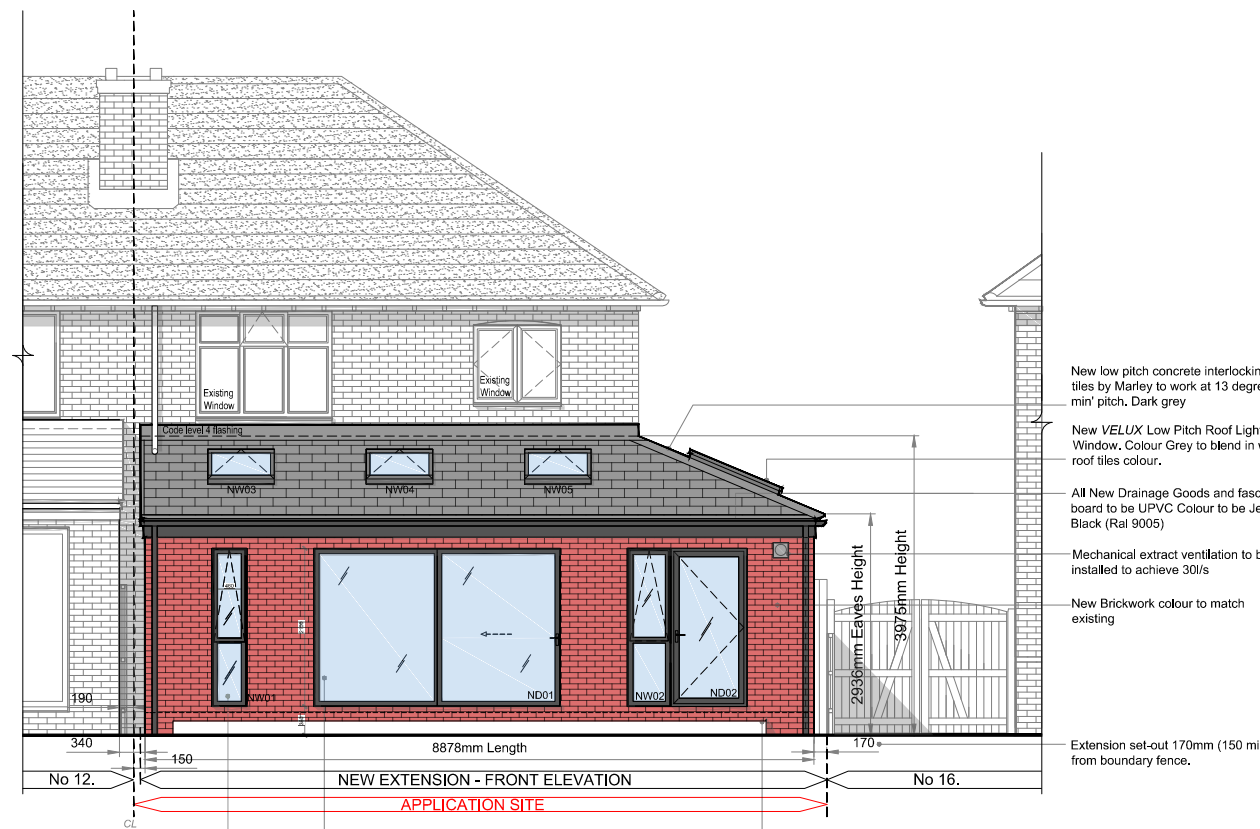

Elevation C - Proposed Rear Elevation (SE) 1:100@A1

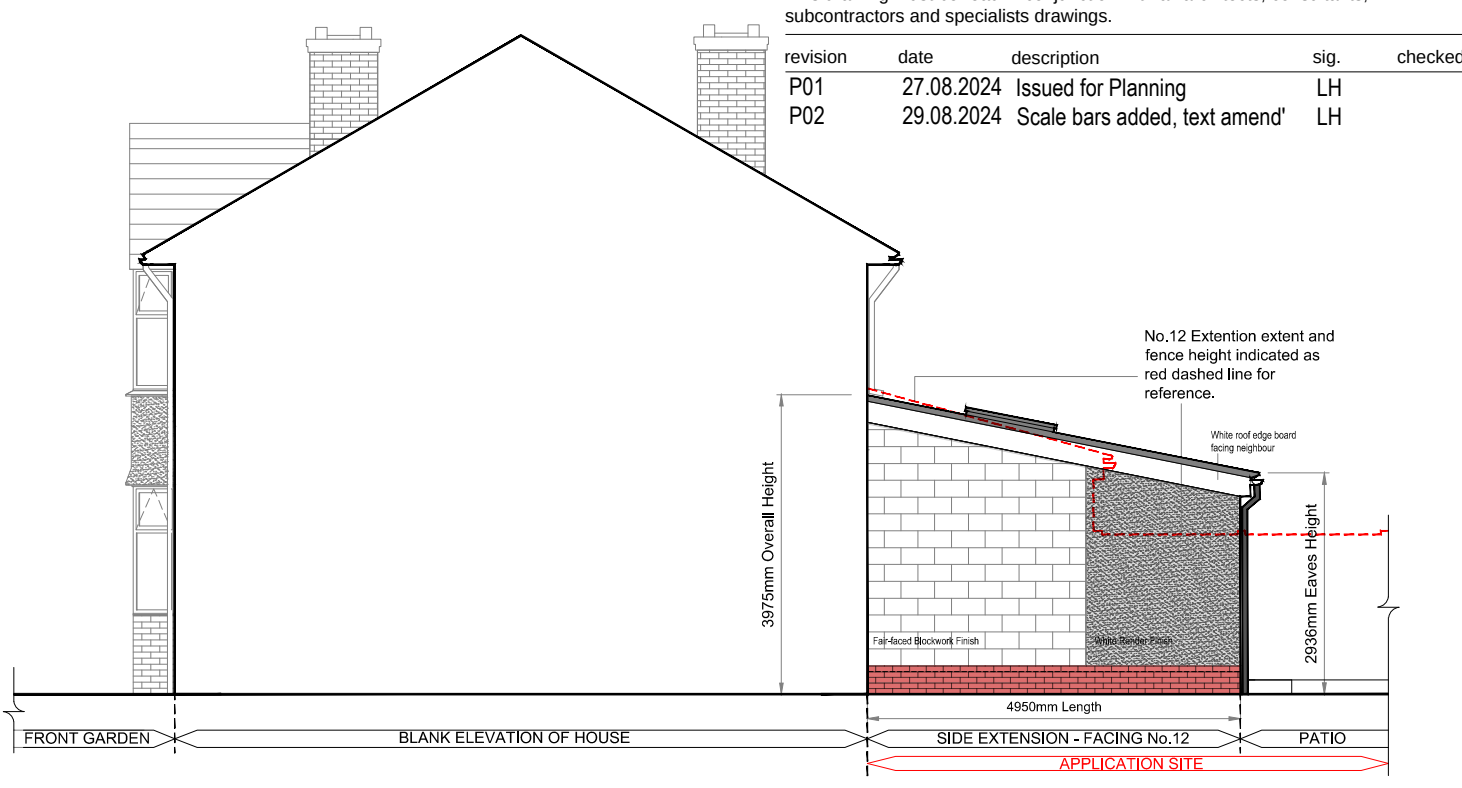


Elevation D - Proposed Blank Elevation (SW) 1:100@A1

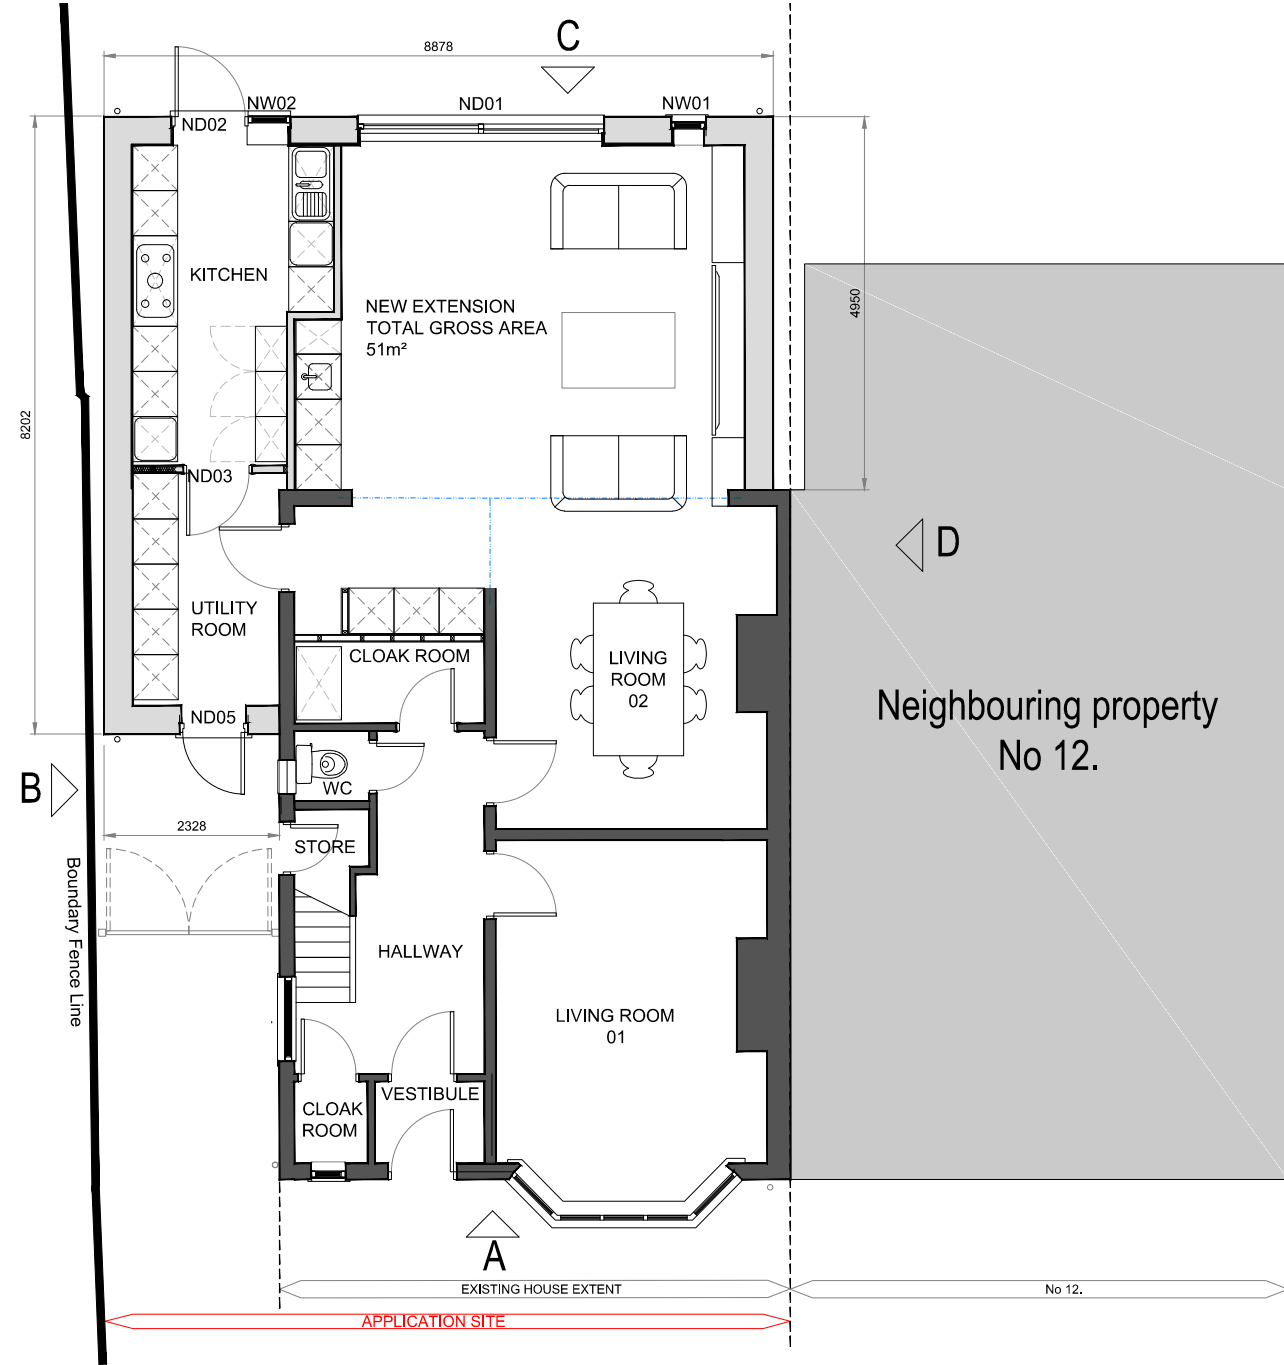


Proposed Ground Floor Plan 1:100@A1



Proposed First Floor Plan 1:100@A1

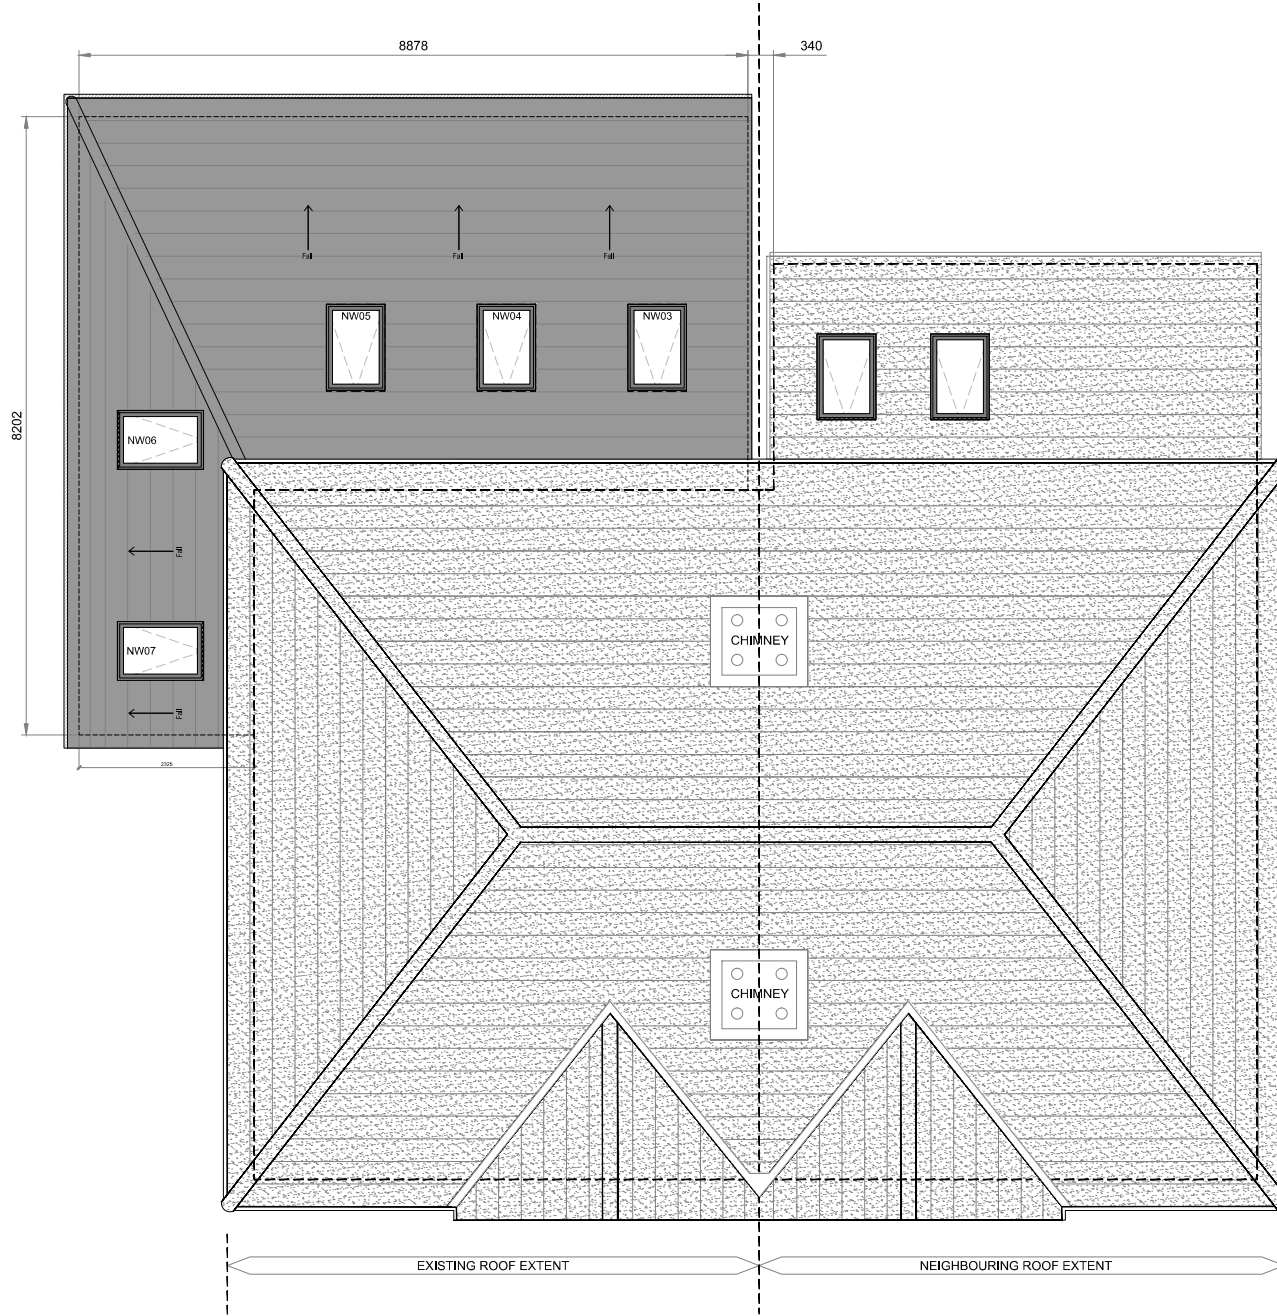


Proposed Roof Plan 1:100@A1

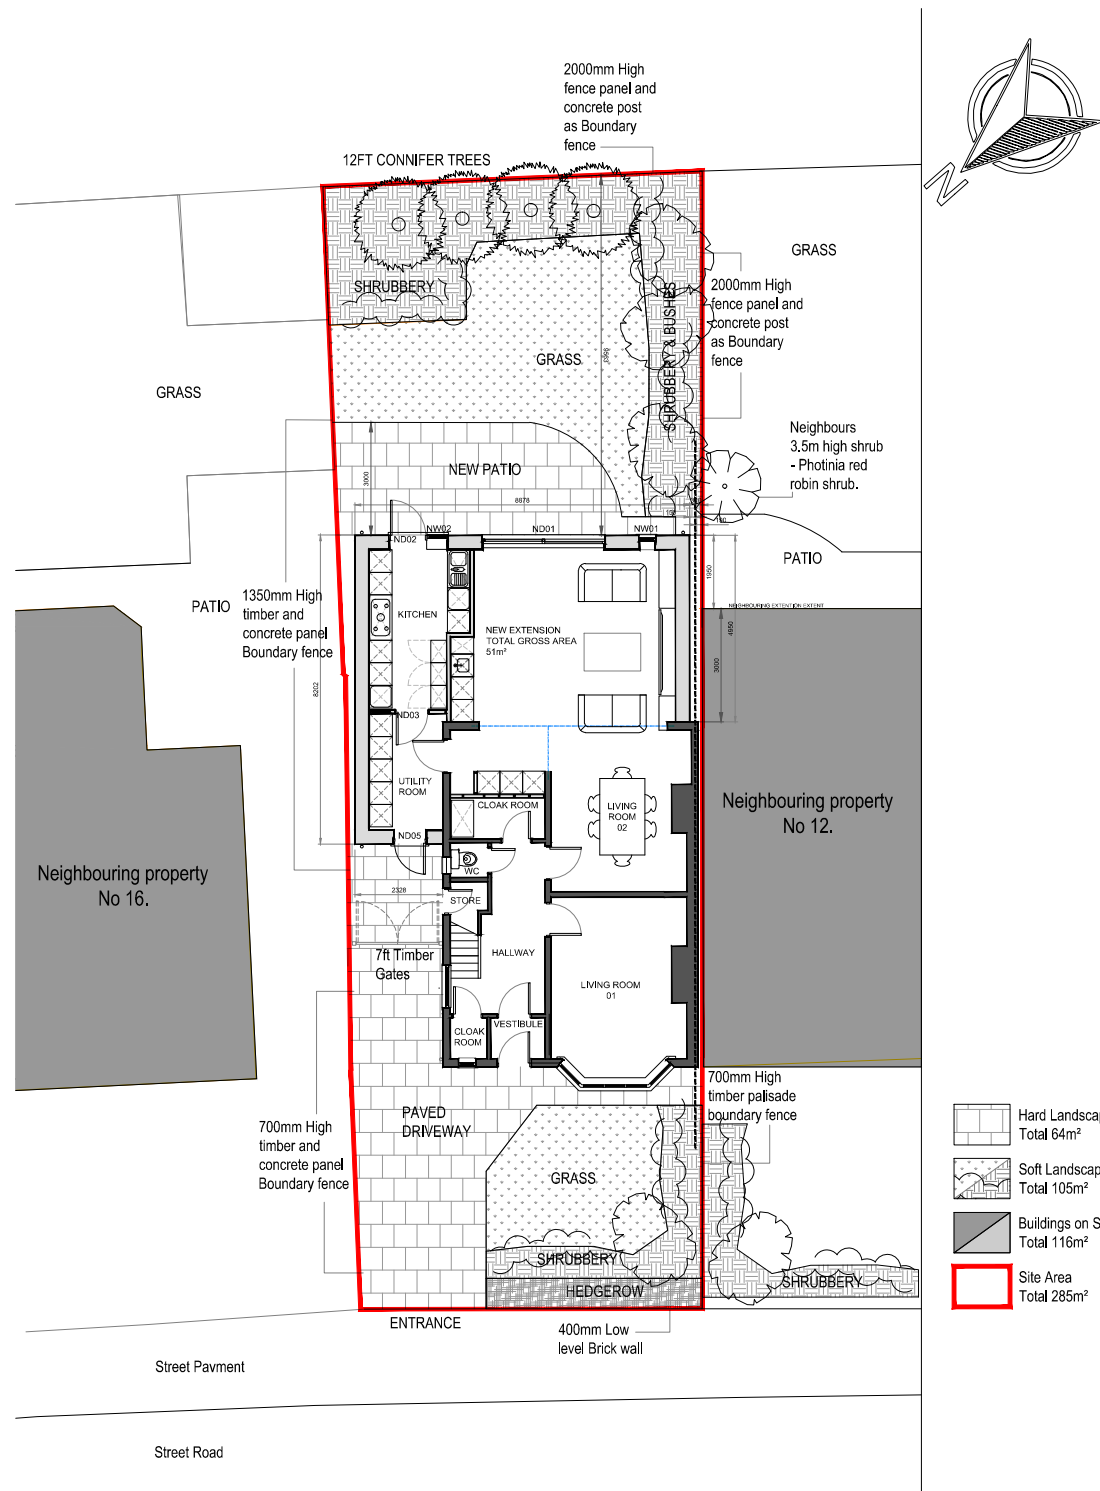


Proposed Site Plan 1:200@A1

Scale Bar_1:100@A1

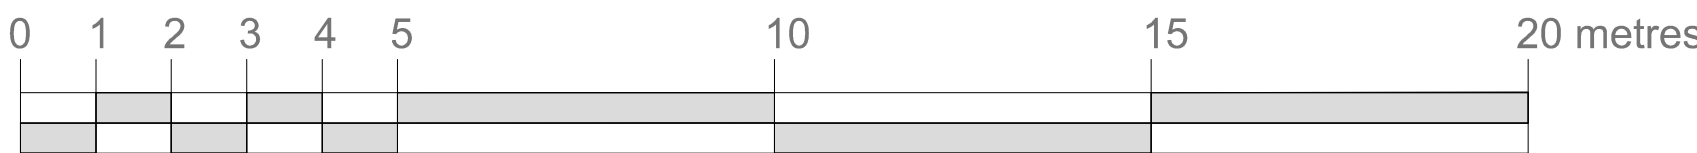


Scale Bar_1:200@A1

 

01856 898 022
www.UKPlanningMaps.com



Produced on 03 August 2024 from the Ordnance Survey National Geographic Database and incorporating surveyed revision available at this date.
This map shows the area bounded by 540787 390855, 540909 390855, 540909 390997, 540787 390997, 540787 390855.
Drawn copyright and database rights 2024 OS 100054130. Supplied by copyright to HAG80 Ltd as a licensed Ordnance Survey partner (OS 100054130).
Data Source expires 03 August 2025. Unique plan reference: 02/1/130743/123379

 

Location Plan 1:1250@A1

PLANNING ISSUE DESIGN INTENT

Contract
14 Thingwall Avenue
Liverpool
Drawing
Proposed Rear & Side Extension

HAG80

HAG80 Ltd - leehag80@gmail.com - 07919869312

Drawn	LH	Type	PROPOSED PLANS
Scale	as shown	Date	24.08.2024
Project No.	4488	File	4488-002
		Dwg No.	DR002
		Revision	P02