



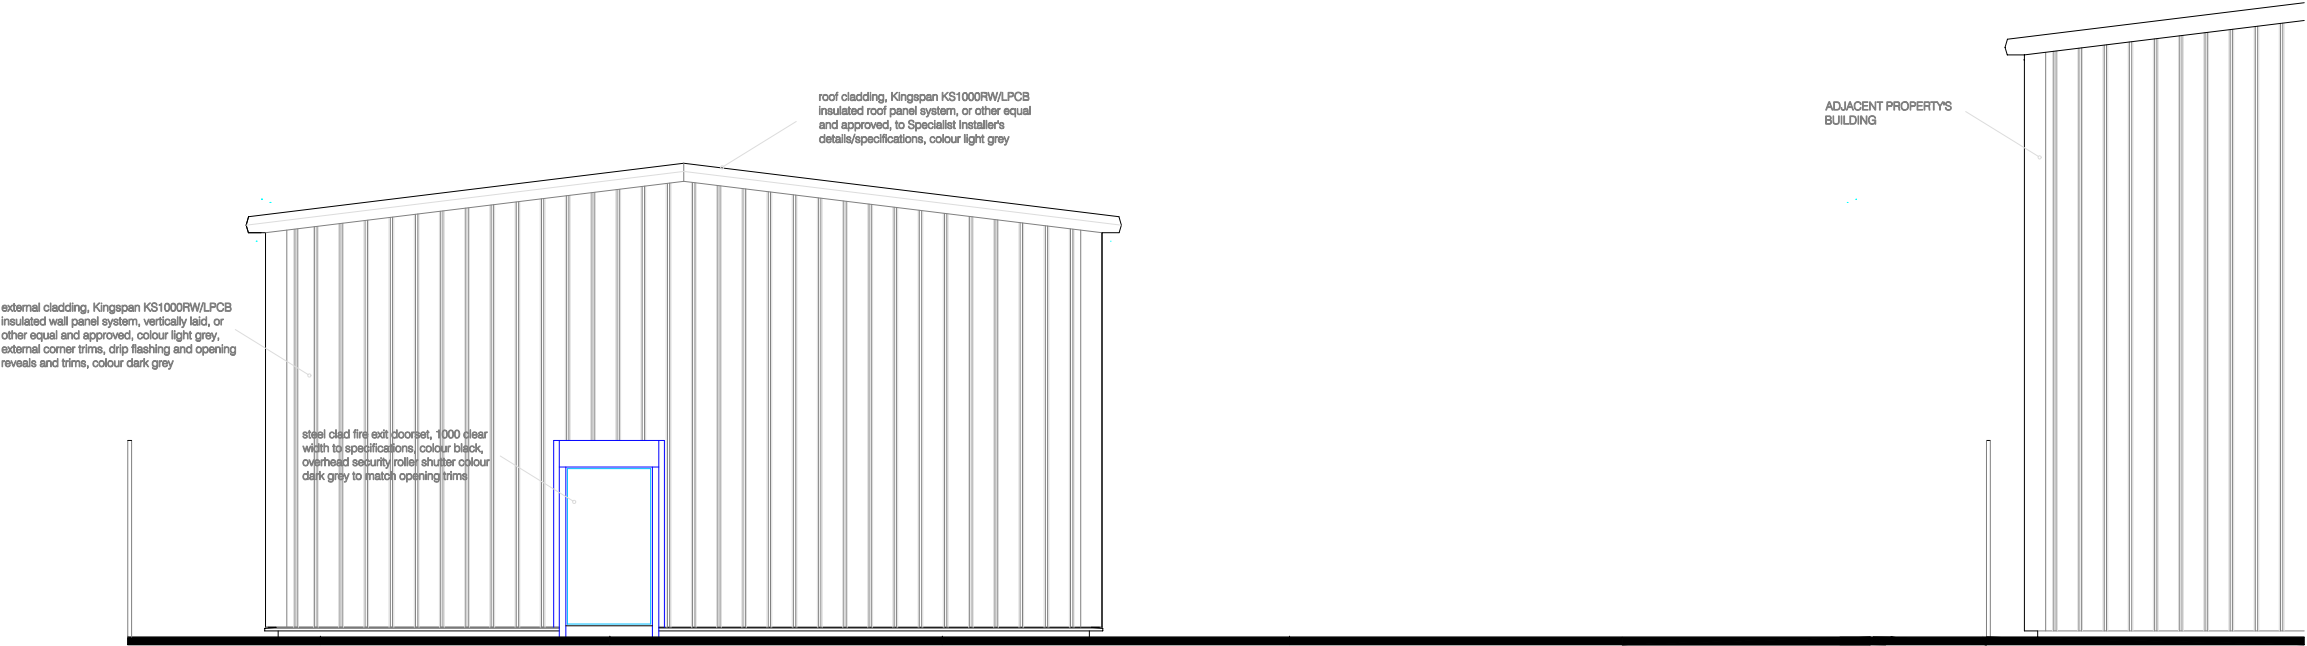

REAR ELEVATION (PROPOSED)

UNIT 1 (WORKSHOP Use Class B2)

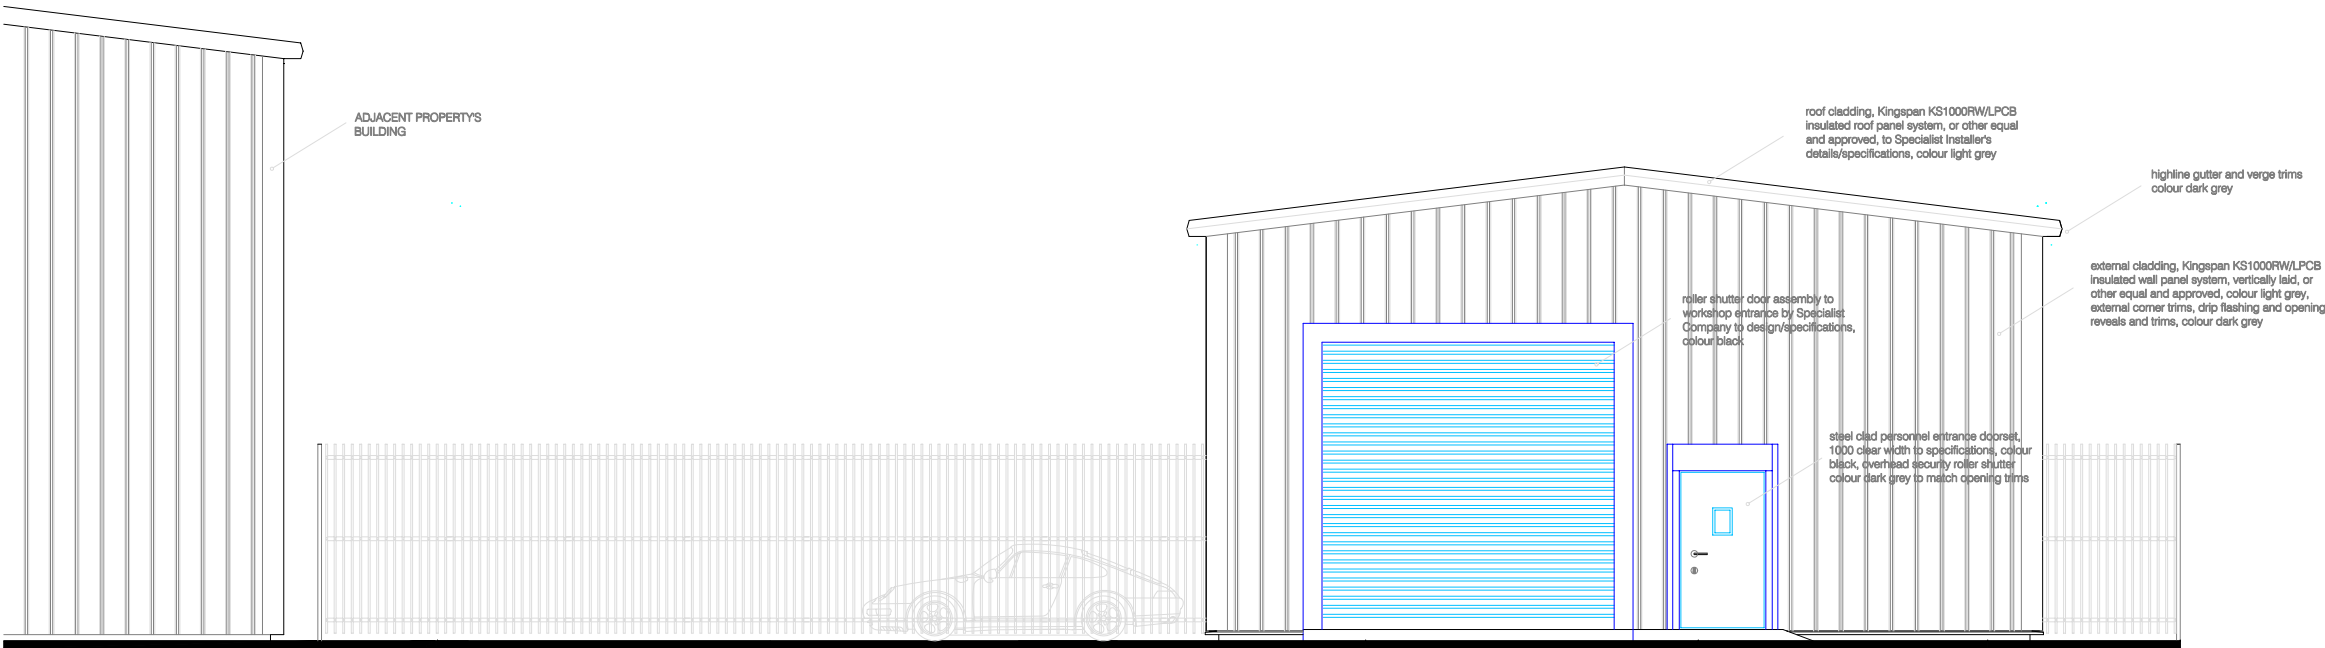

FRONT ELEVATION (PROPOSED)

UNIT 1 (WORKSHOP Use Class B2)

Rev A 04/11/2022
Development reduced from 2 to 1 unit

T2D (Team2Design) Architectural and Structural Design Consultancy email: team2design@btinternet.com tel: 07830 607827 (mobile)		
client Mrs/Mr Ashleigh/Warren SWEENEY/RUGG		
project Proposed new single storey industrial building to provide 2 nos. units (Use Class B2) premises at WLR GROUP, former KT Pallets and Cases Yardley Road, Knowsley Industrial Park Kirkby, KNOWSLEY L33 7SS		
drawing title FRONT AND REAR ELEVATIONS AS PROPOSED		
scale 1:100 @ A3	date Feb 2022	dwg no WLR/YR/04A

