


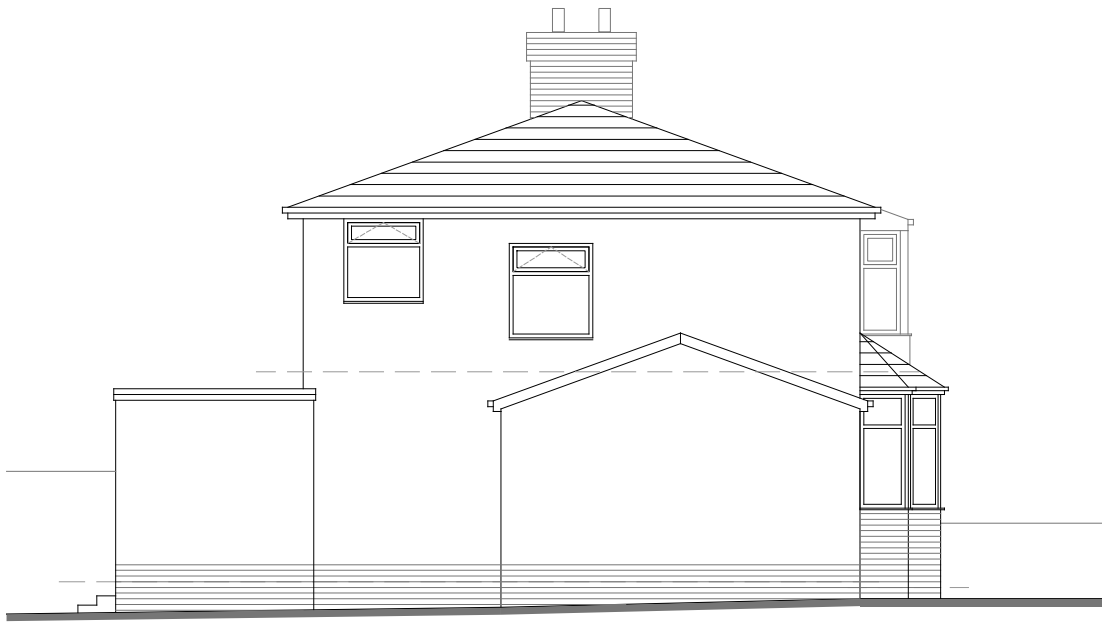


Existing South West Elevation
scale 1:100




Existing North East Elevation
scale 1:100



Existing North West Elevation
scale 1:100

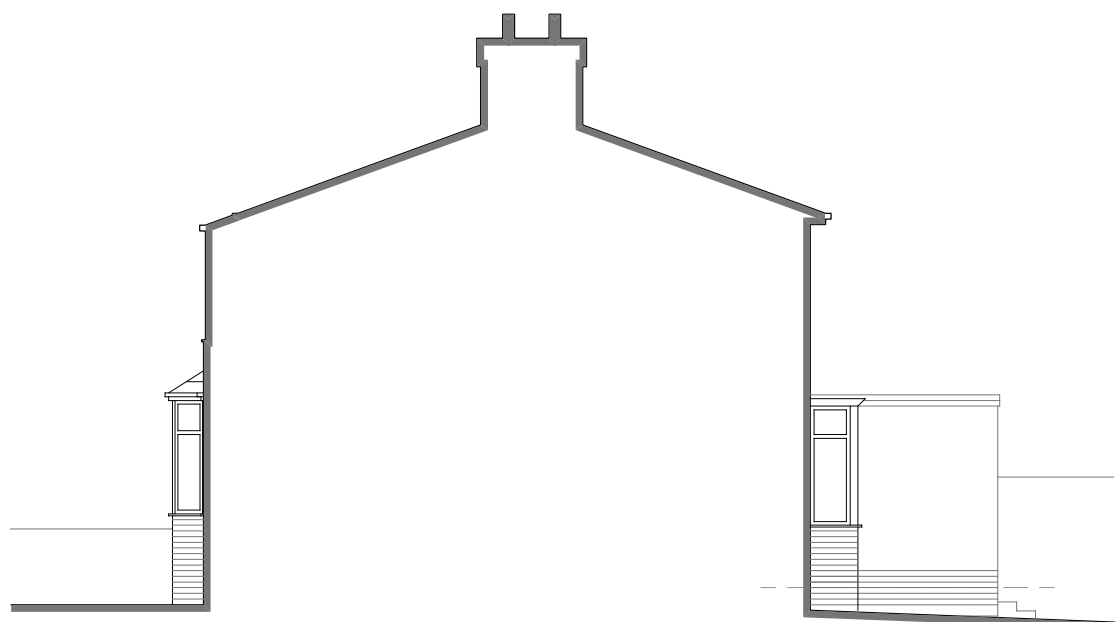

Existing South East Elevation
scale 1:100

 

P2	14.10.2019	Planning Issue revised following comments received via email on the 10.10.2019
P1	19.08.2019	Planning Issue
rev	date/ints	description

project
20 FAIRFIELD CRESCENT
location
HUYTON - LIVERPOOL - L36 4JQ
client
MR & MRS L GILDEA

huisdesign ltd

Studio N
Baltic Creative Campus
49 Jamaica Street
Liverpool
L1 0AH
Mobile: 07376491079
Email: info@huisdesign.co.uk

drawing title
EXISTING ELEVATIONS

dwg purpose

PLANNING ISSUE

scale	1:100	drawn AJS	checked AJS
@ sheet size	A3	rev date	05.19
2019017		004	P2
job number		drawing number	revision