




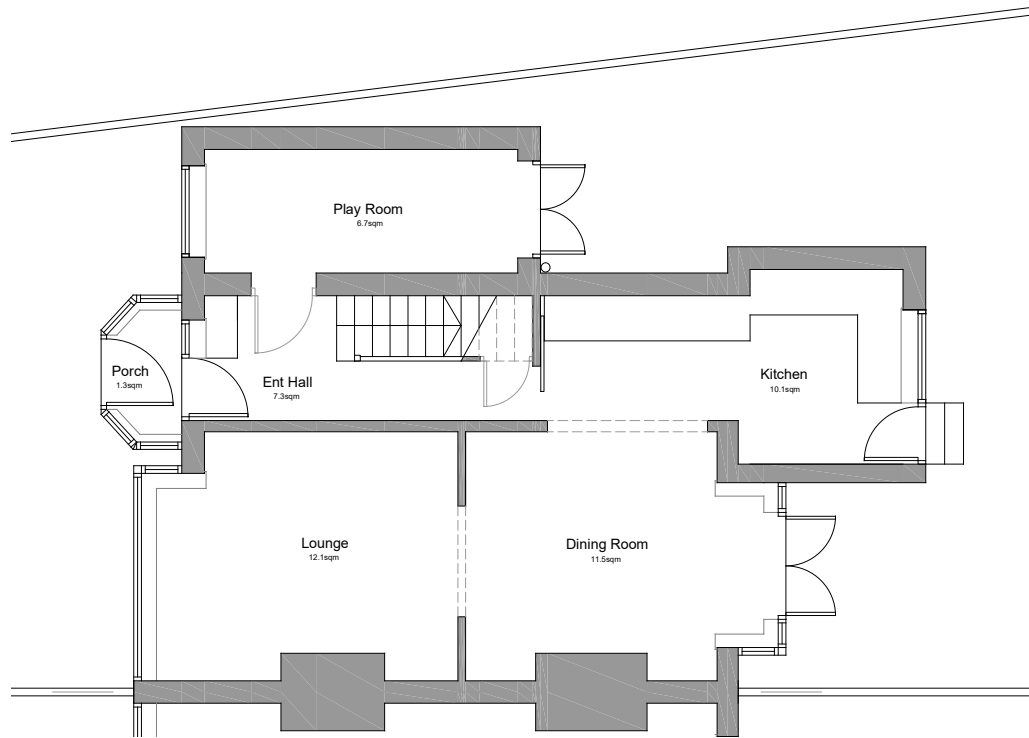


Existing Ground Floor Plan
scale 1:100

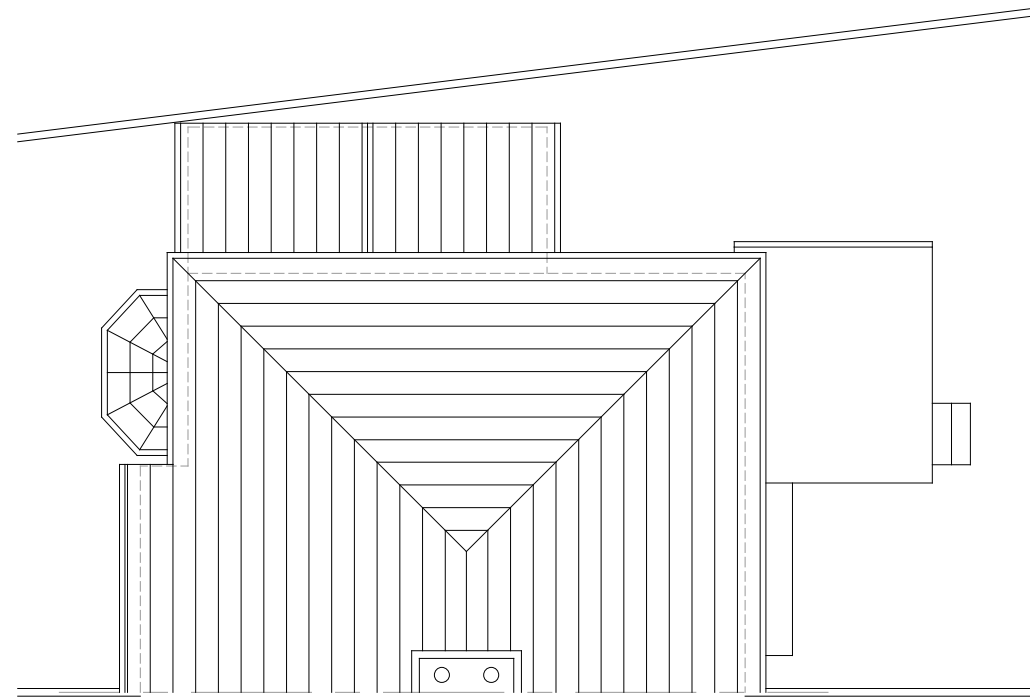

Existing Roof Plan
scale 1:100

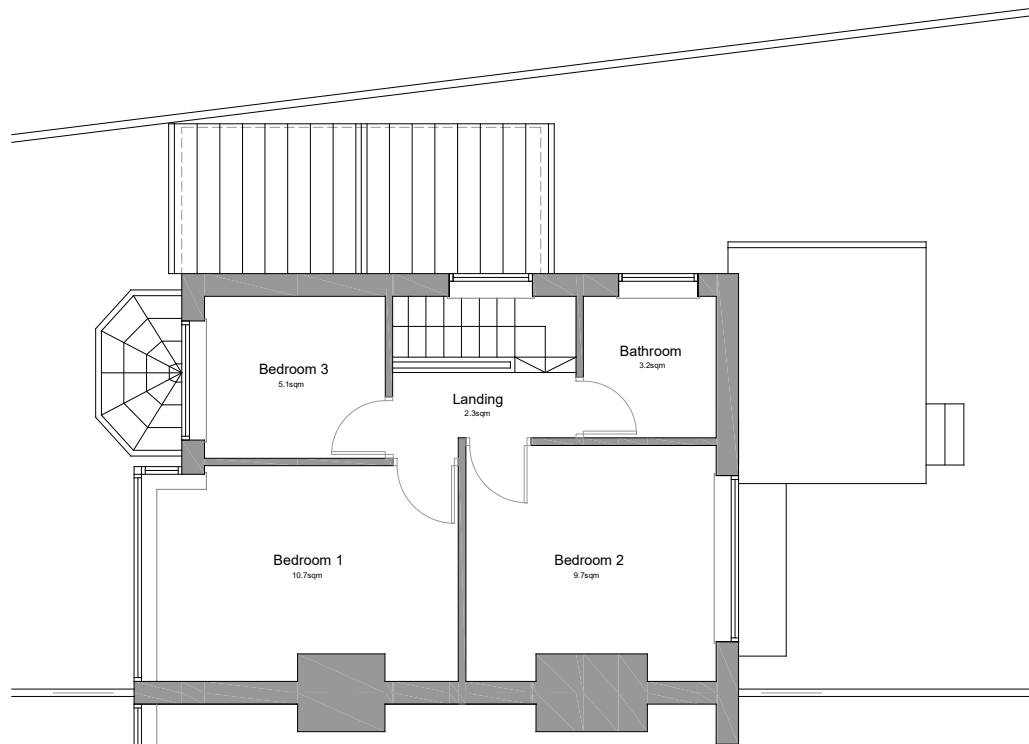

Existing First Floor Plan
scale 1:100

 

P2	14.10.2019	Planning Issue revised following comments received via email on the 10.10.2019
P1	19.08.2019	Planning Issue
rev	date/ints	description

project

20 FAIRFIELD CRESCENT

location

HUYTON - LIVERPOOL - L36 4JQ

client

MR & MRS L GILDEA

huisdesign ltd

Studio N
Baltic Creative Campus
49 Jamaica Street
Liverpool
L1 0AH

Mobile: 07376491079
Email: info@huisdesign.co.uk

drawing title

EXISTING GROUND, FIRST & ROOF PLAN

dwg purpose

PLANNING ISSUE

scale	1:100	drawn	AJS	checked	AJS
@ sheet size	A3	rev date	05.19		

2019017	003	P2
job number	drawing number	revision