


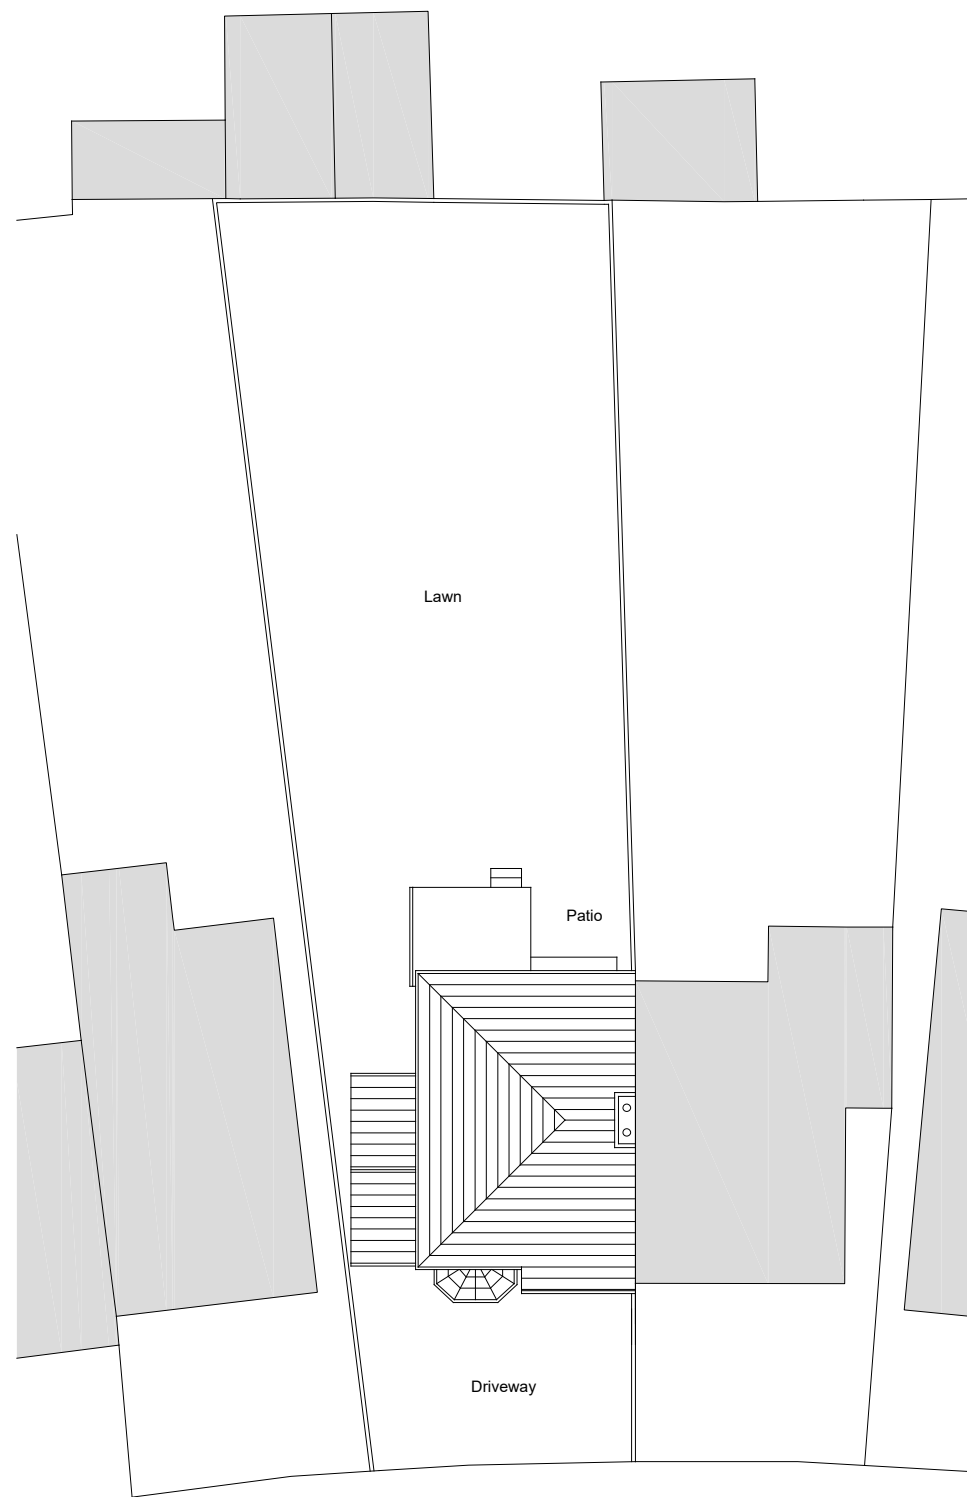
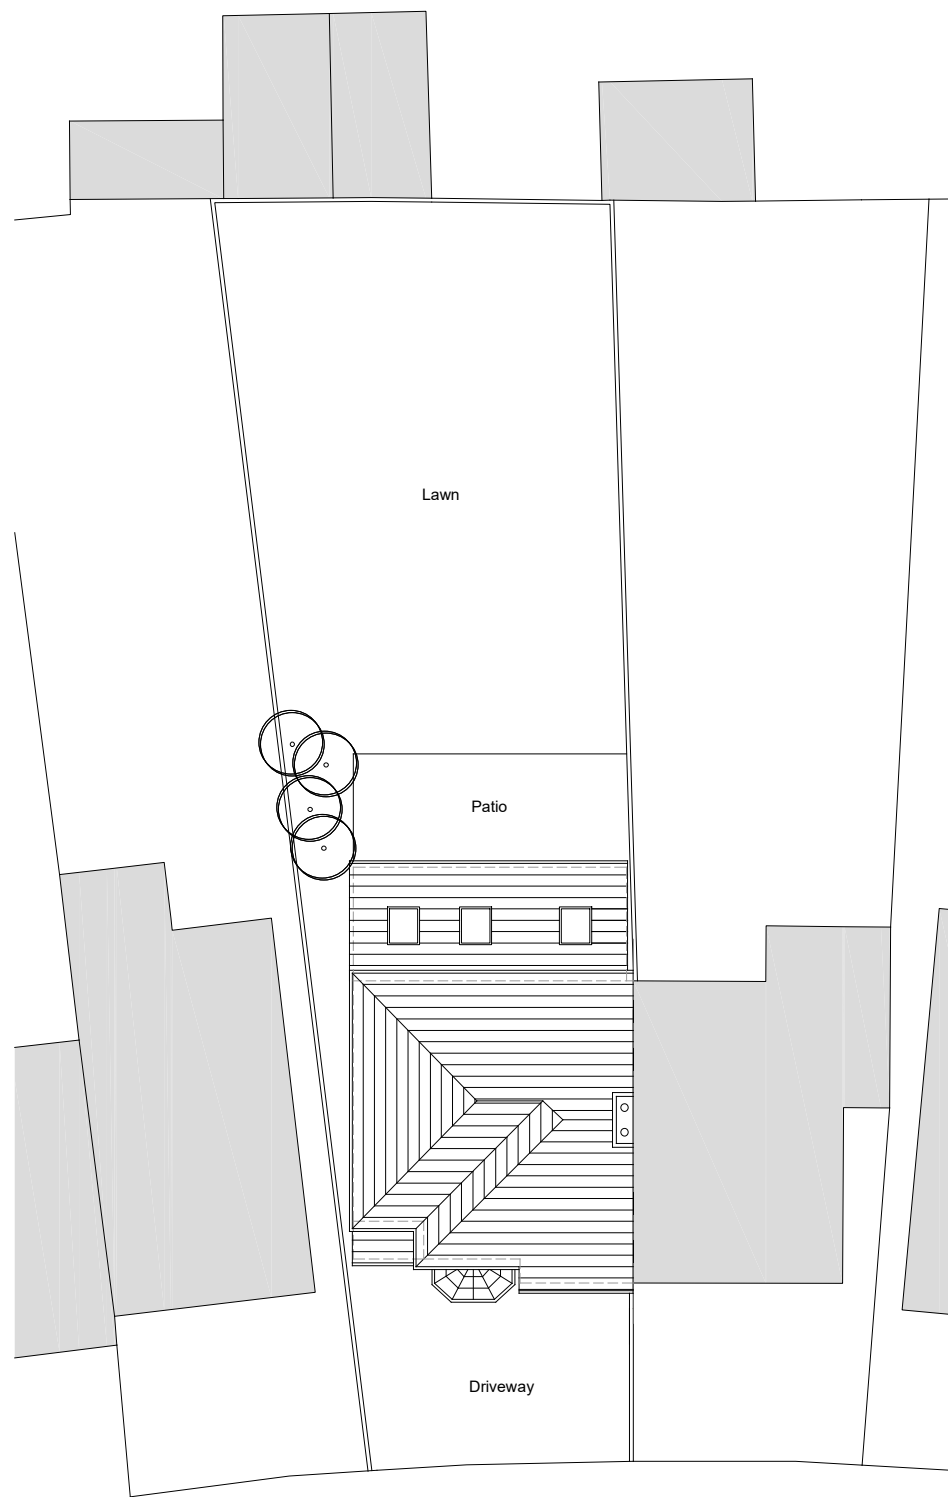


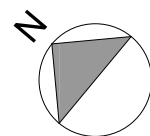

Existing Site Plan
scale 1:200

 

Proposed Site Plan
scale 1:200

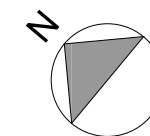

P3	04.11.2019	Planning Issue revised following planner's comments
P2	14.10.2019	Planning Issue revised following comments received via email on the 10.10.2019
P1	19.08.2019	Planning Issue
rev	date/ints	description

project

20 FAIRFIELD CRESCENT

location

HUYTON - LIVERPOOL - L36 4JQ

client

MR & MRS L GILDEA

huisdesign ltd

Studio N
Baltic Creative Campus
49 Jamaica Street
Liverpool
L1 0AH

Mobile: 07376491079
Email: info@huisdesign.co.uk

drawing title

EXISTING - PROPOSED SITE PLAN

dwg purpose

PLANNING ISSUE

scale 1:200 drawn AJS checked AJS

@ sheet size A3 rev date 05.19

2019017 job number 002 drawing number P3 revision