




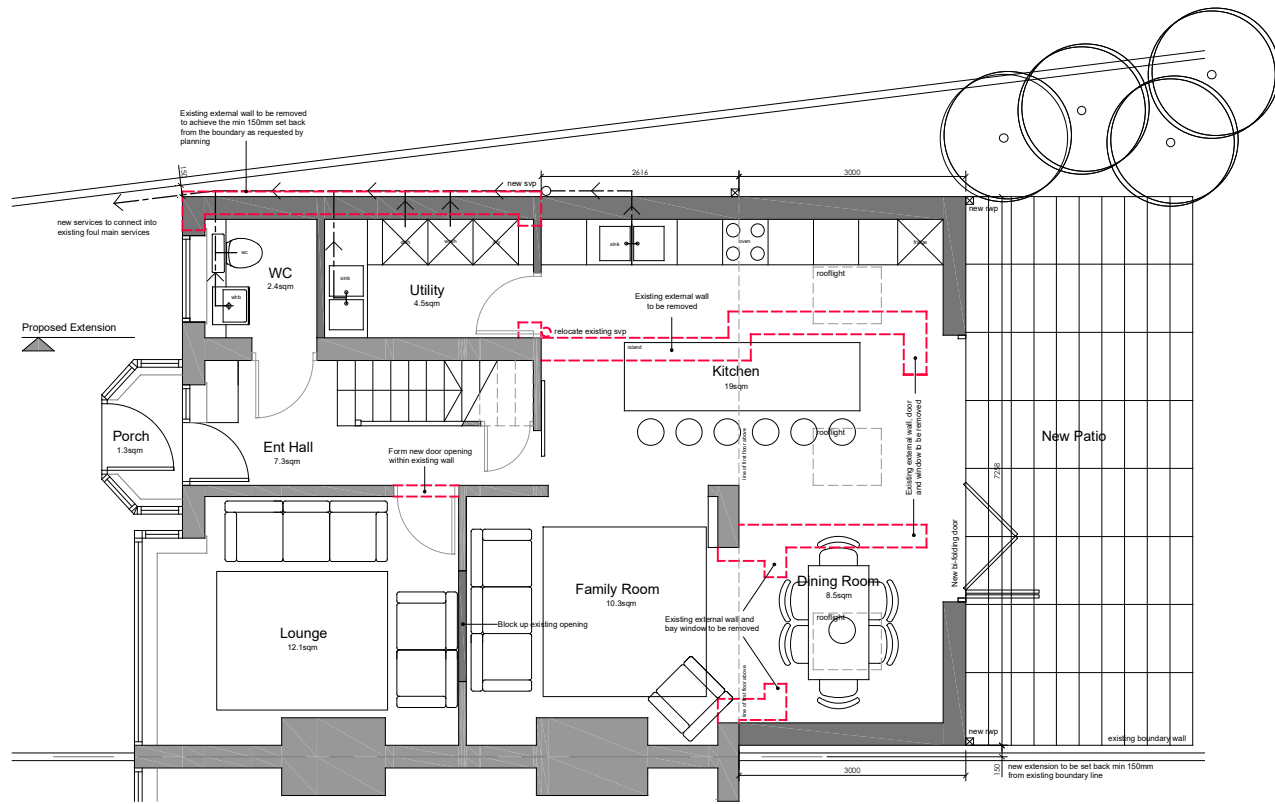


Proposed Ground Floor Plan
scale 1:100

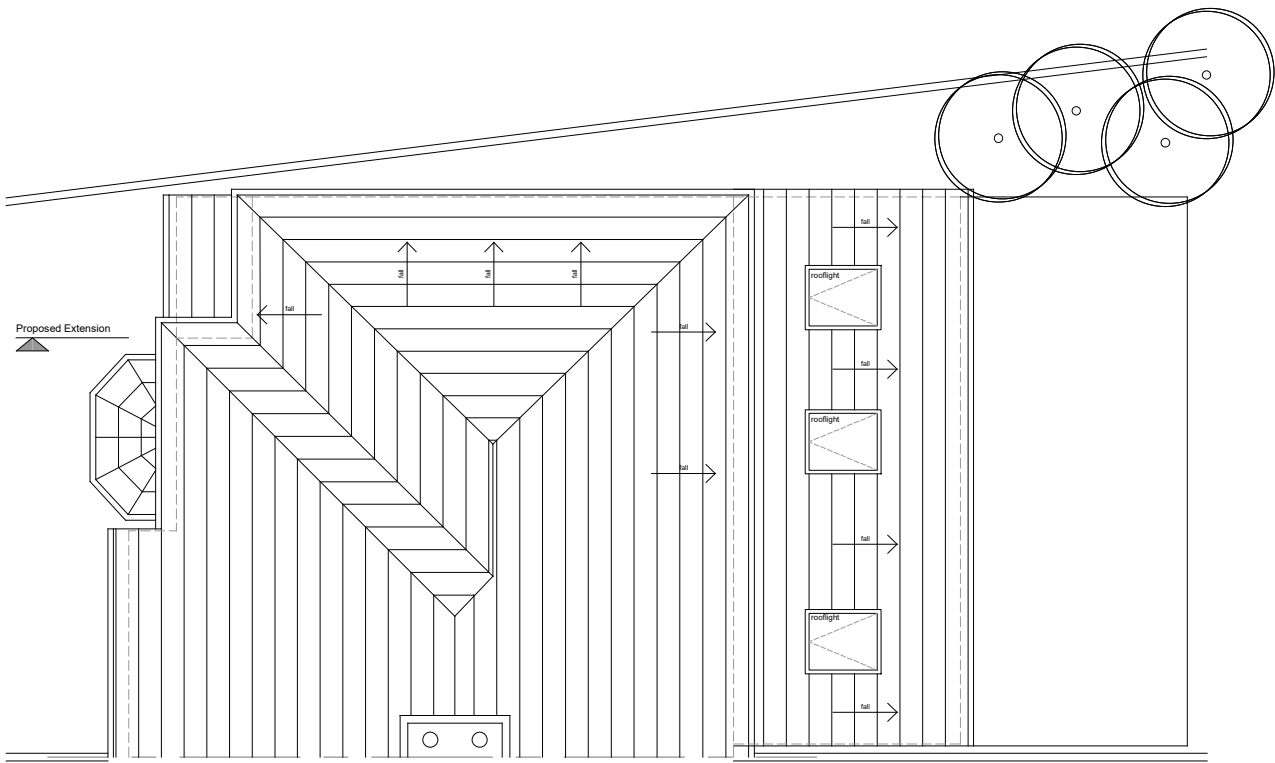

Proposed Roof Plan
scale 1:100

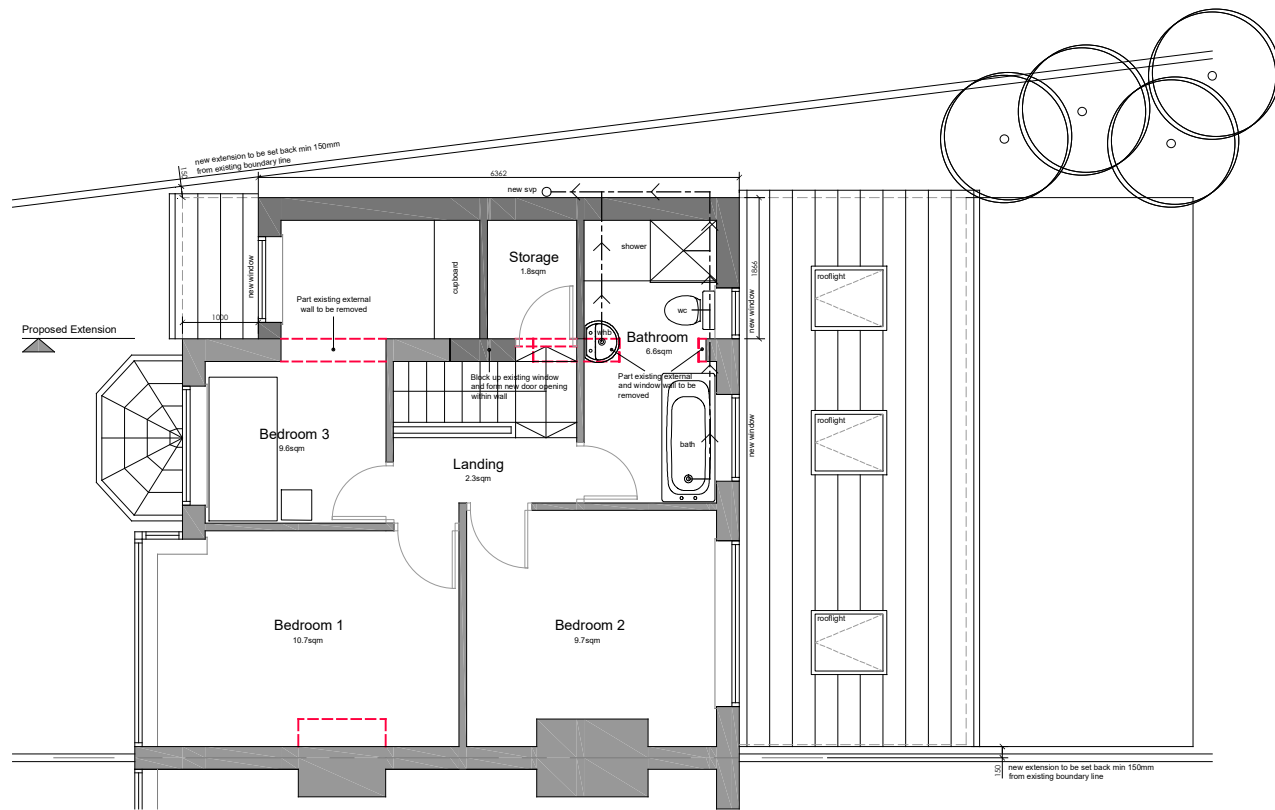

Proposed First Floor Plan
scale 1:100

 

rev	date/ints	description
P3	04.11.2019	Planning Issue revised following planner's comments
P2	14.10.2019	Planning Issue revised following comments received via email on the 10.10.2019
P1	19.08.2019	Planning Issue

project
20 FAIRFIELD CRESCENT

location
HUYTON - LIVERPOOL - L36 4JQ

client
MR & MRS L GILDEA

huisdesign Ltd
Studio N
Baltic Creative Campus
49 Jamaica Street
Liverpool
L1 0AH
Mobile: 07376491079
Email: info@huisdesign.co.uk

drawing title
PROPOSED GROUND, FIRST & ROOF PLAN

dwg purpose
PLANNING ISSUE

scale 1:100 drawn AJ5 checked AJ5
@ sheet size A3 rev date 05.19

2019017 job number 005 drawing number P3 revision