


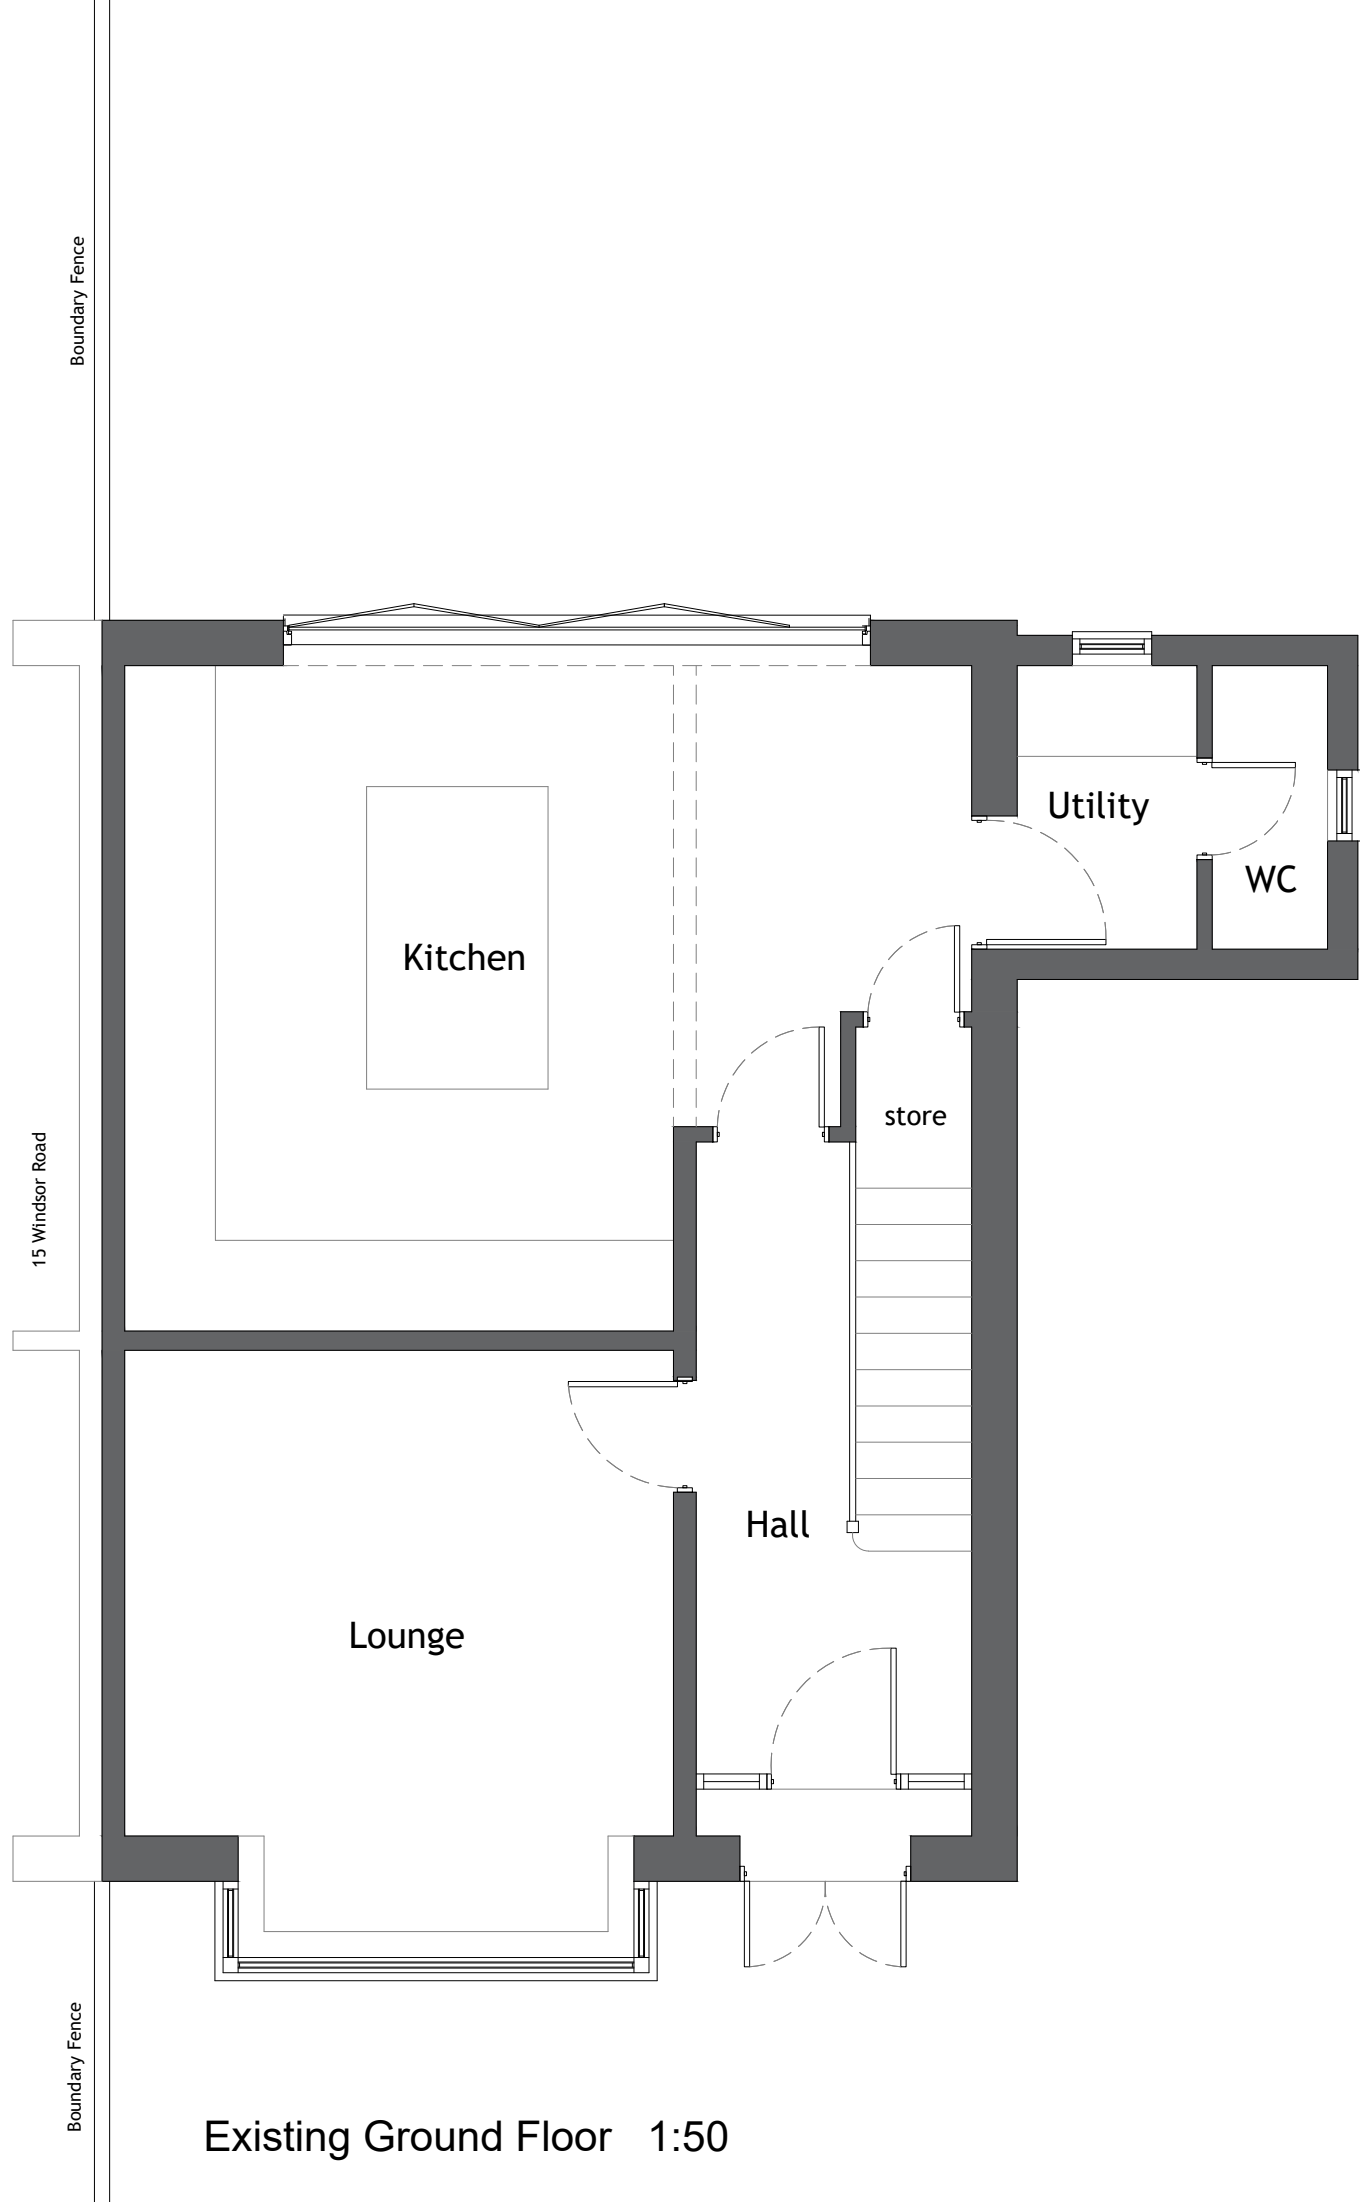

Existing Ground Floor 1:50



Existing First Floor 1:50

NOTES:

N

Existing Walls

Proposed Walls

CLIENT

Peter

DRAWING NO + TITLE:

02 - Existing Floor Plans

58 Jeffereys Drive
Liverpool
L36 4NT

SCALES:

1:50

PAGE
SIZE:

A3

DRAWN
BY:

LS

DATE

18/09/2024

ARCHITEVO