



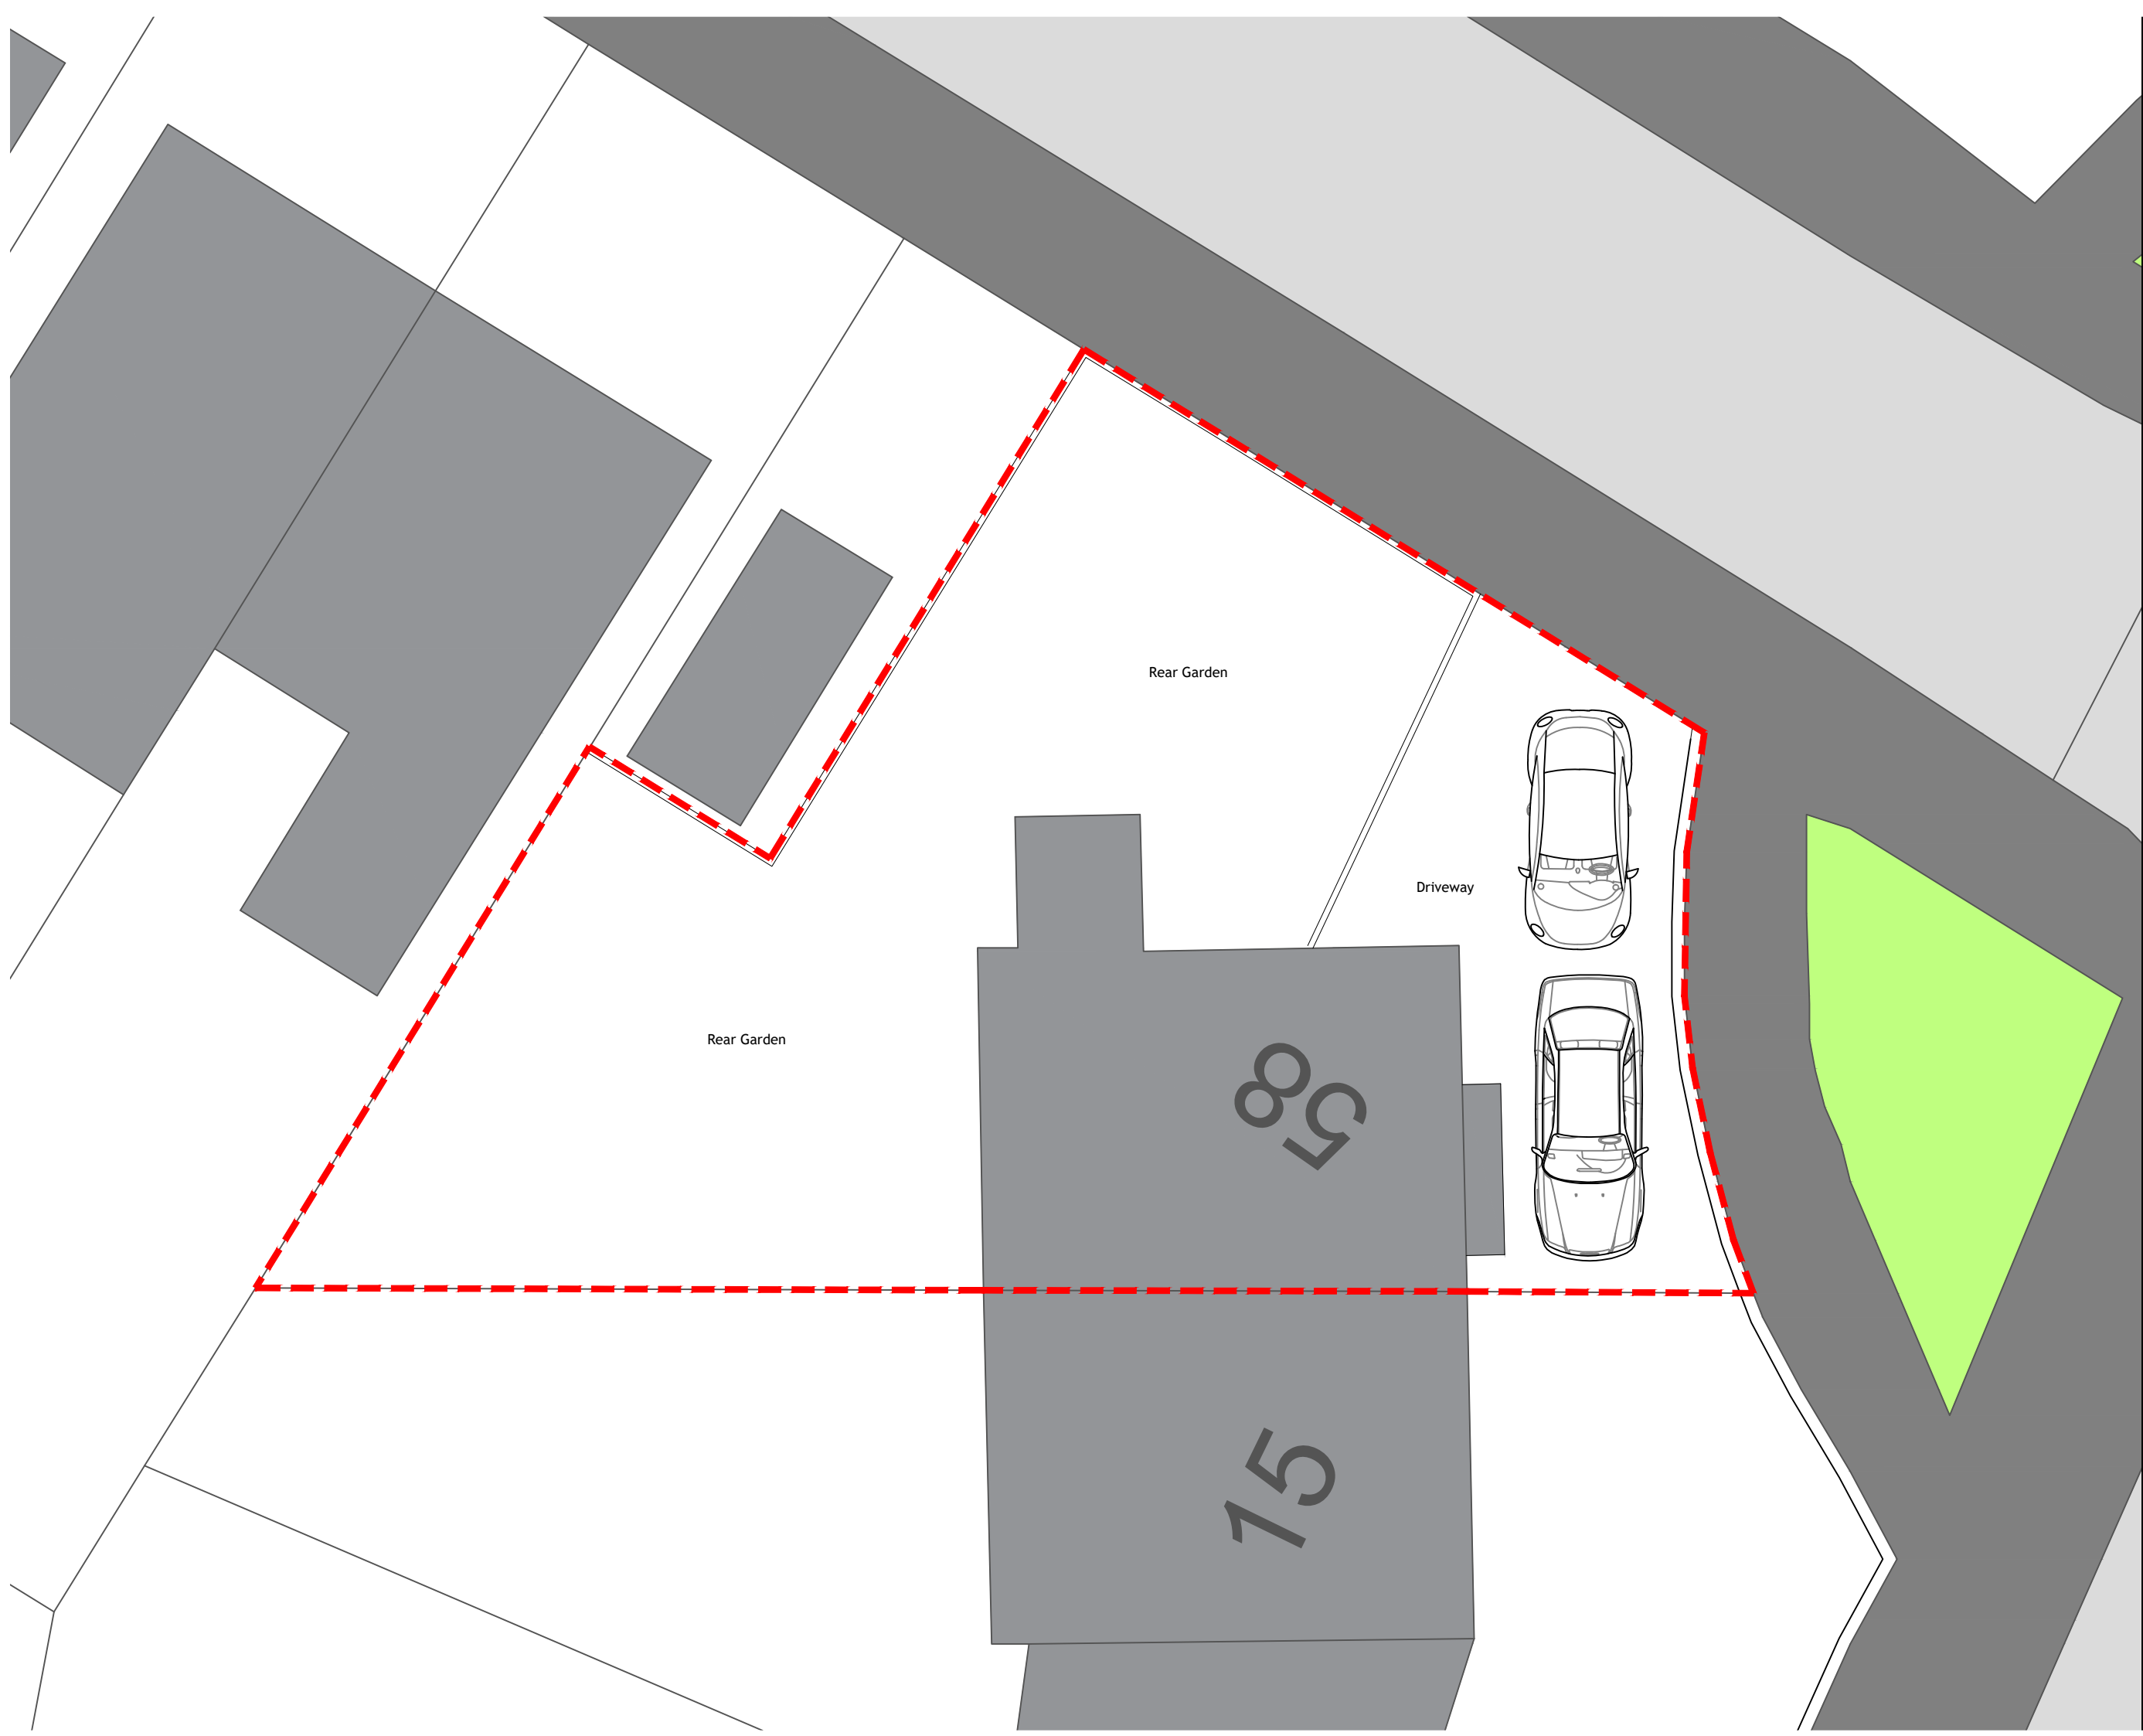

NOTES:

 

- Site Boundary
- Existing Buildings
- Proposed Walls

CLIENT Peter

DRAWING NO + TITLE:
01 - Existing Site Plan

58 Jeffereys Drive
Liverpool
L36 4NT

SCALES:	1:100	PAGE SIZE:	A3
DRAWN BY:	LS	DATE	18/09/2024



ARCHITEVO