



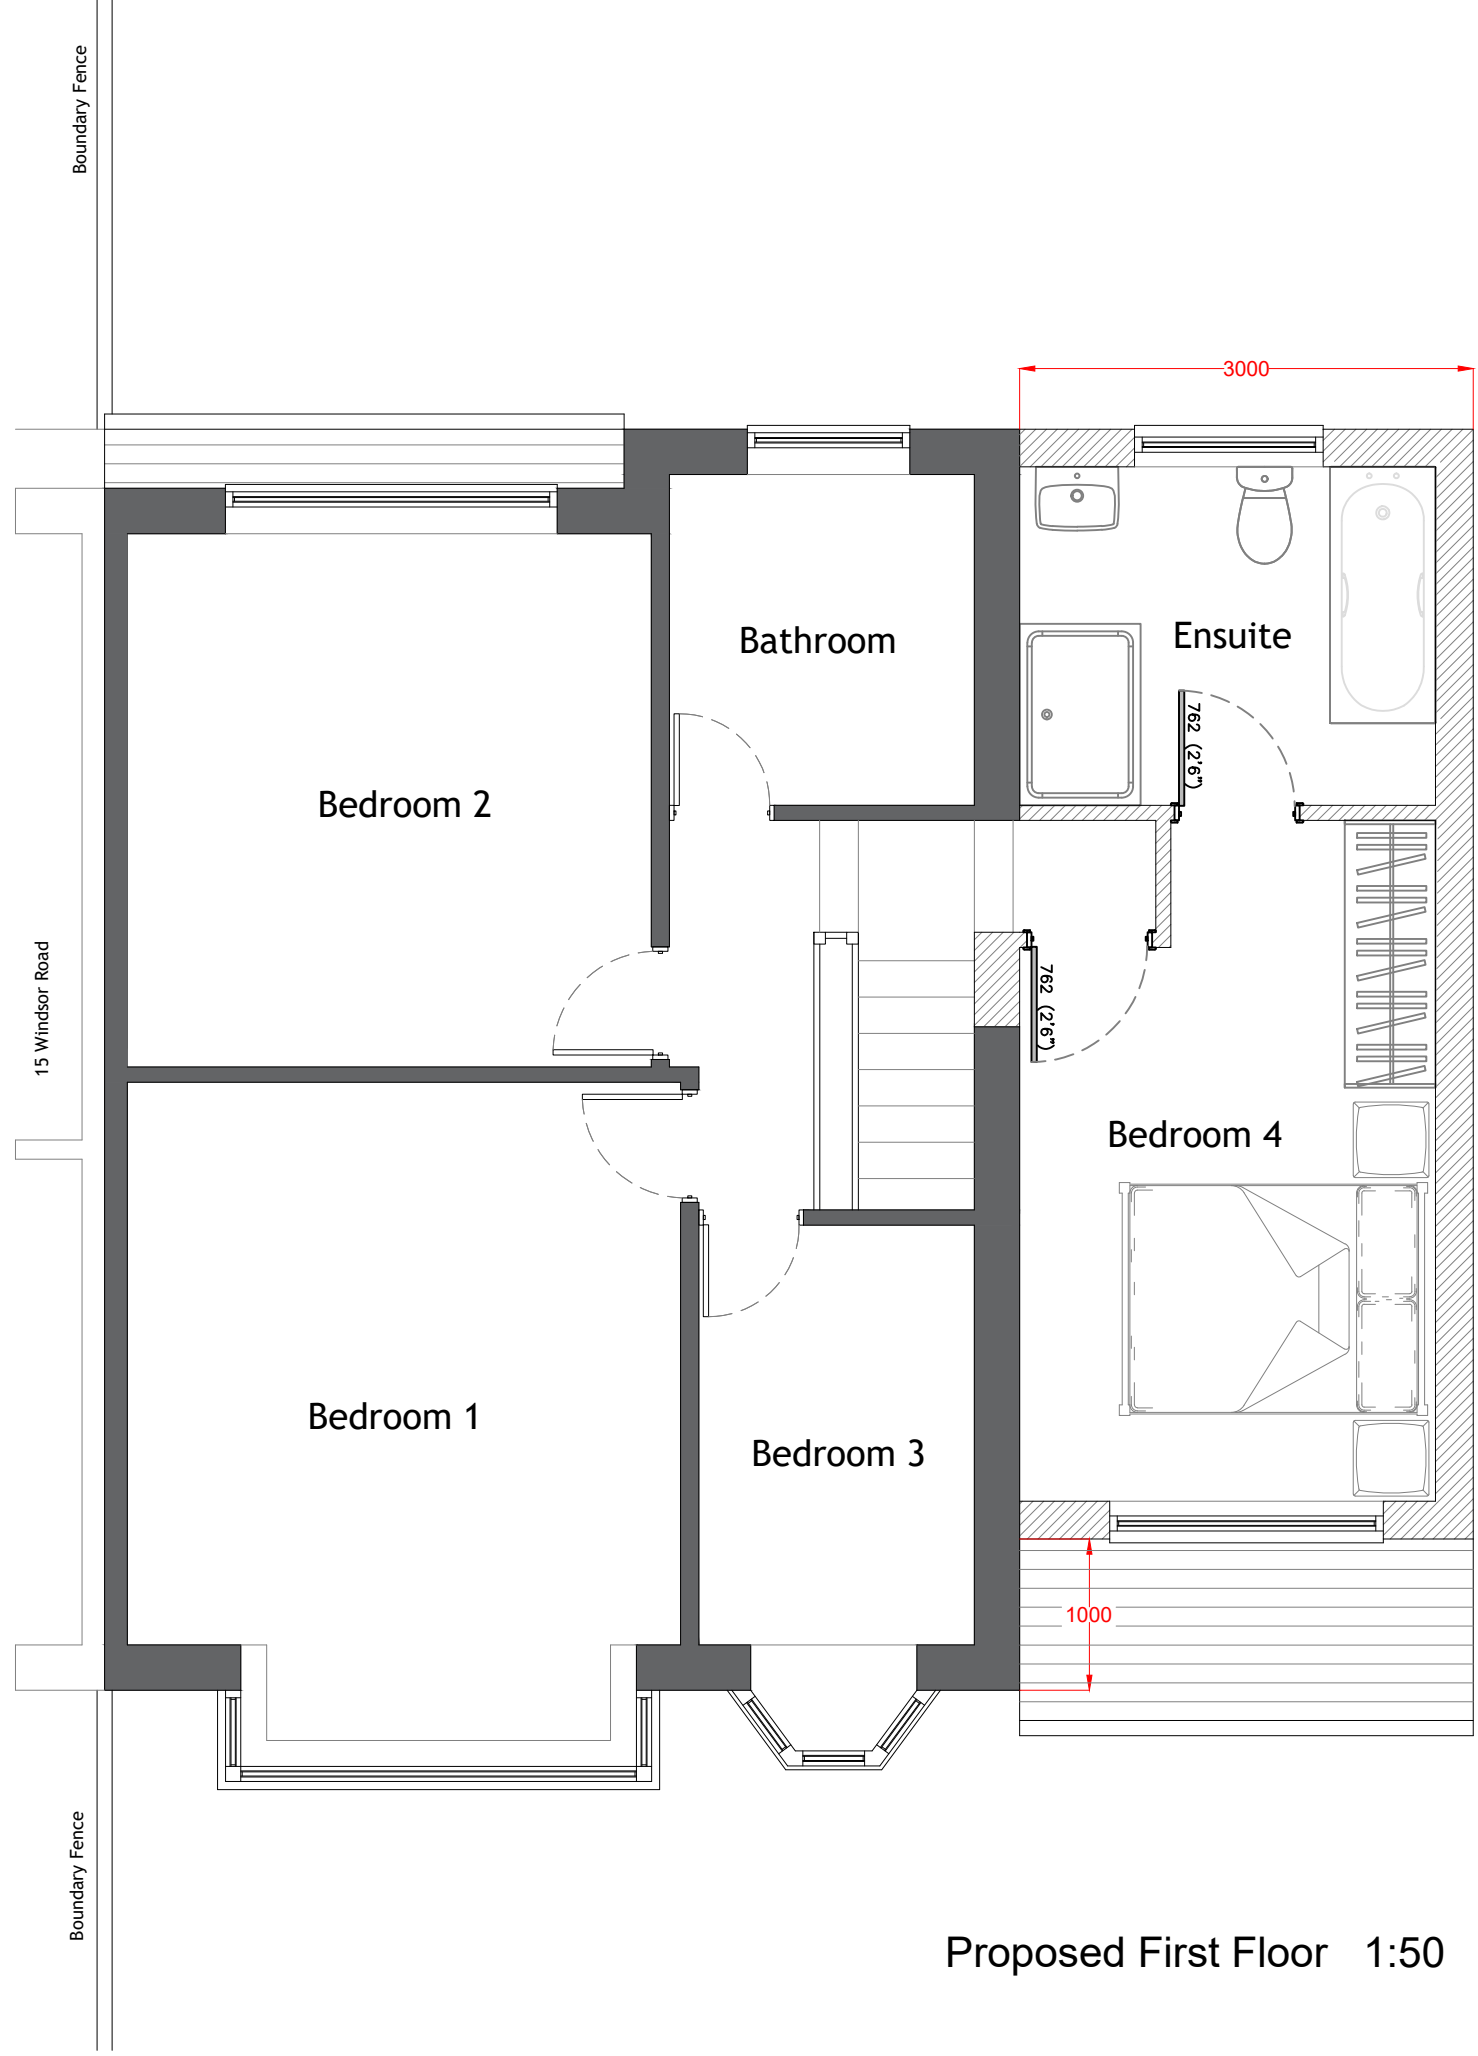

NOTES:

 

-  Existing Walls
-  Proposed Walls

CLIENT **Peter**

DRAWING NO + TITLE:
06 - Proposed First Floor Plan

**58 Jeffereys Drive
Liverpool
L36 4NT**

SCALES:	1:50	PAGE SIZE:	A3
DRAWN BY:	LS	DATE	18/09/2024