


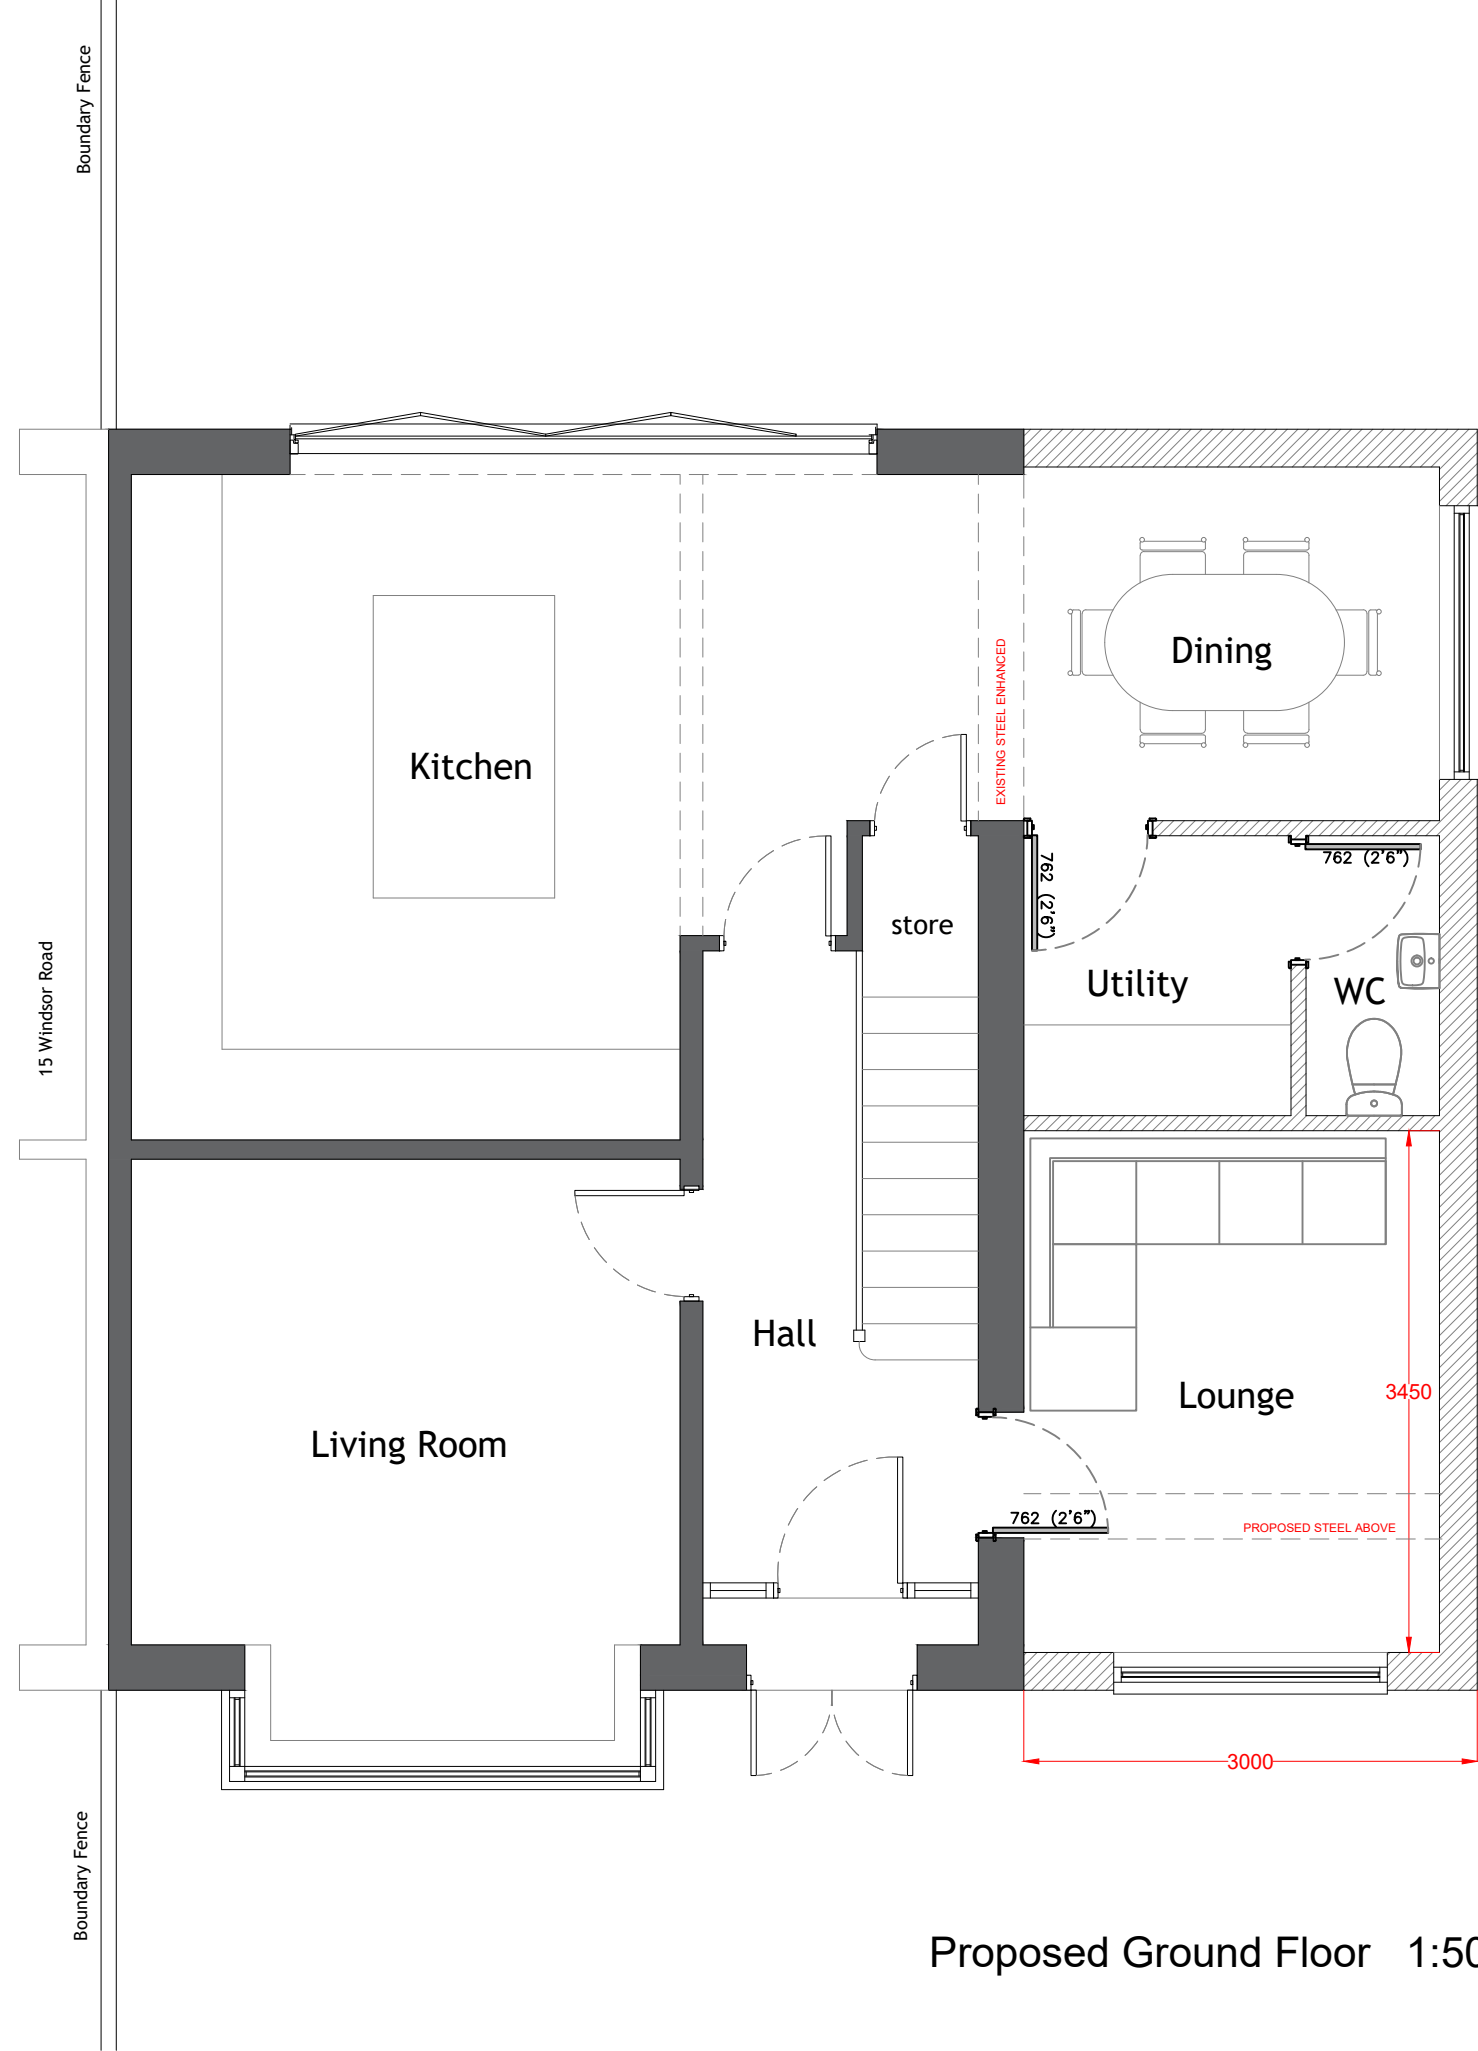

NOTES:

N

Existing Walls

Proposed Walls

CLIENT Peter

DRAWING NO + TITLE:
05 - Proposed Ground Floor Plan

58 Jeffereys Drive
Liverpool
L36 4NT

SCALES: 1:50 PAGE SIZE: A3

DRAWN BY: LS DATE 18/09/2024

ARCHITEVO