

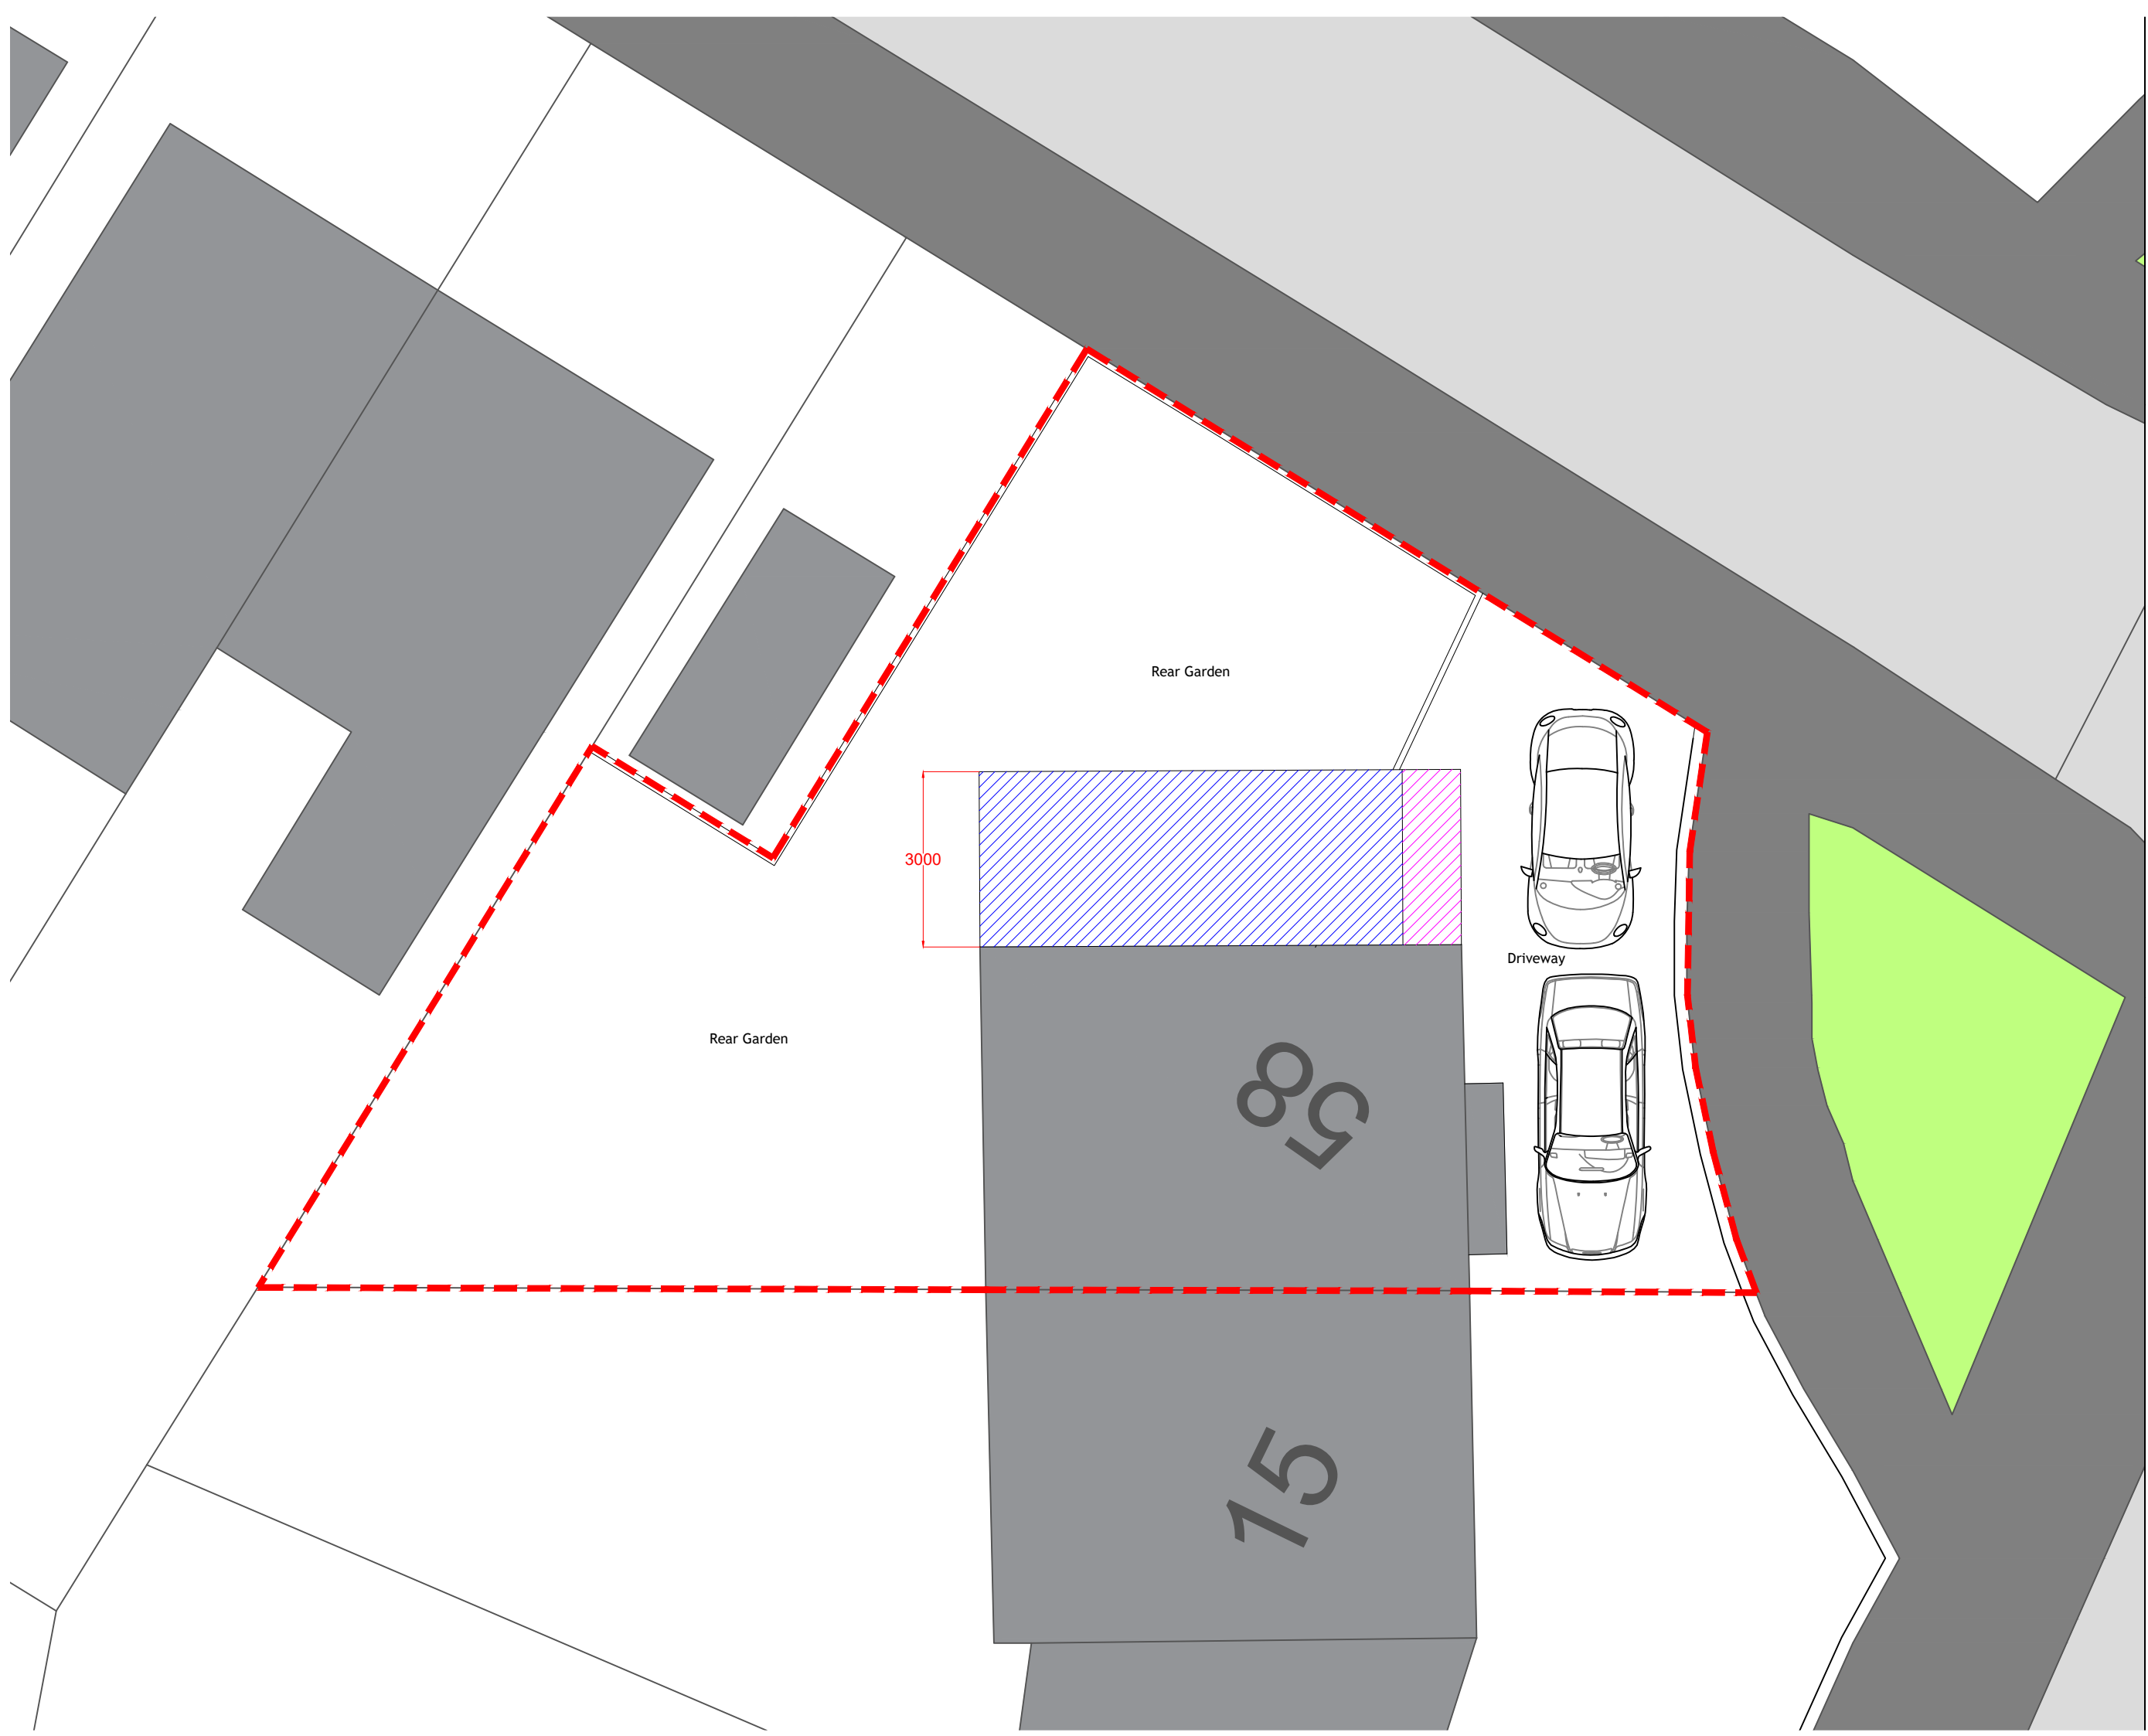


 

NOTES:

 

-  Site Boundary
-  Existing Buildings
-  Proposed Single Storey
-  Proposed Double Storey

CLIENT Peter

DRAWING NO + TITLE:
04 - Proposed Site Plan

58 Jeffereys Drive
Liverpool
L36 4NT

SCALES:	1:100	PAGE SIZE:	A3
DRAWN BY:	LS	DATE	18/09/2024

