




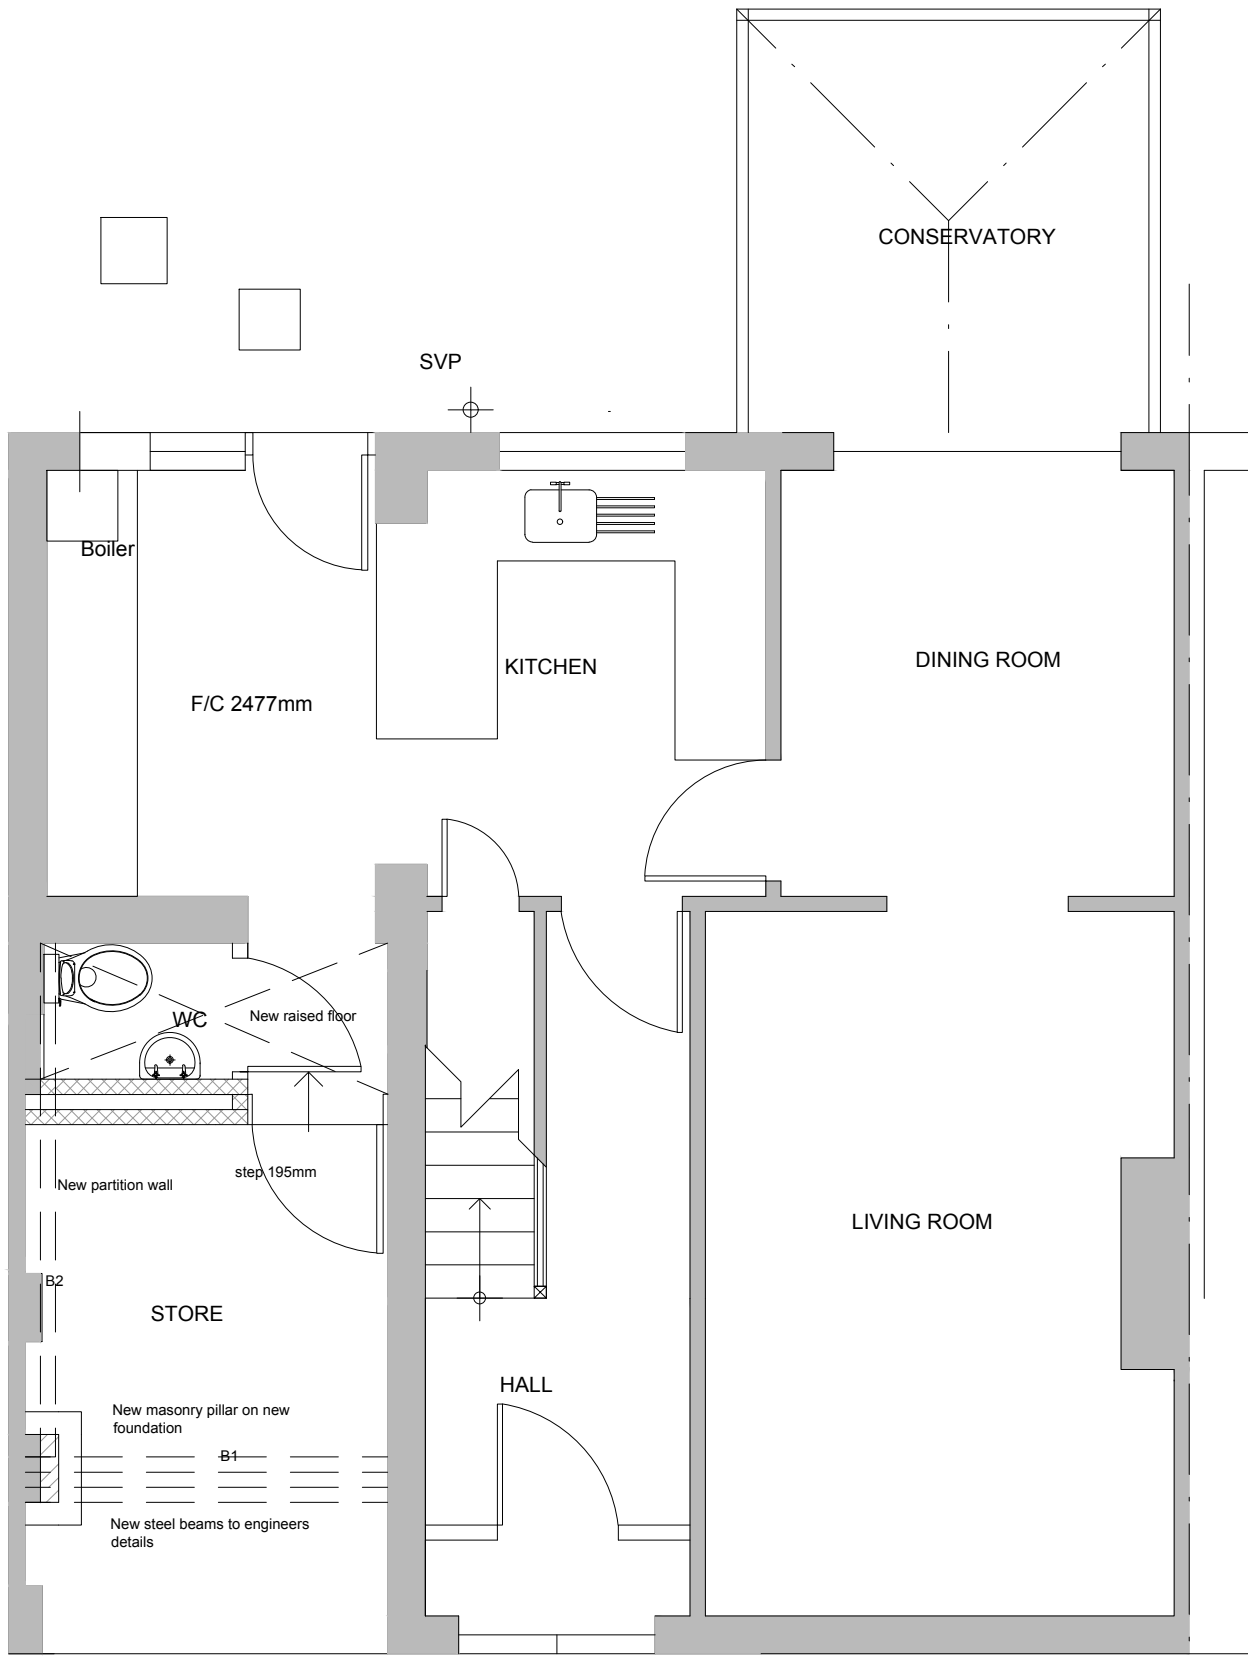

EXISTING FRONT ELEVATION

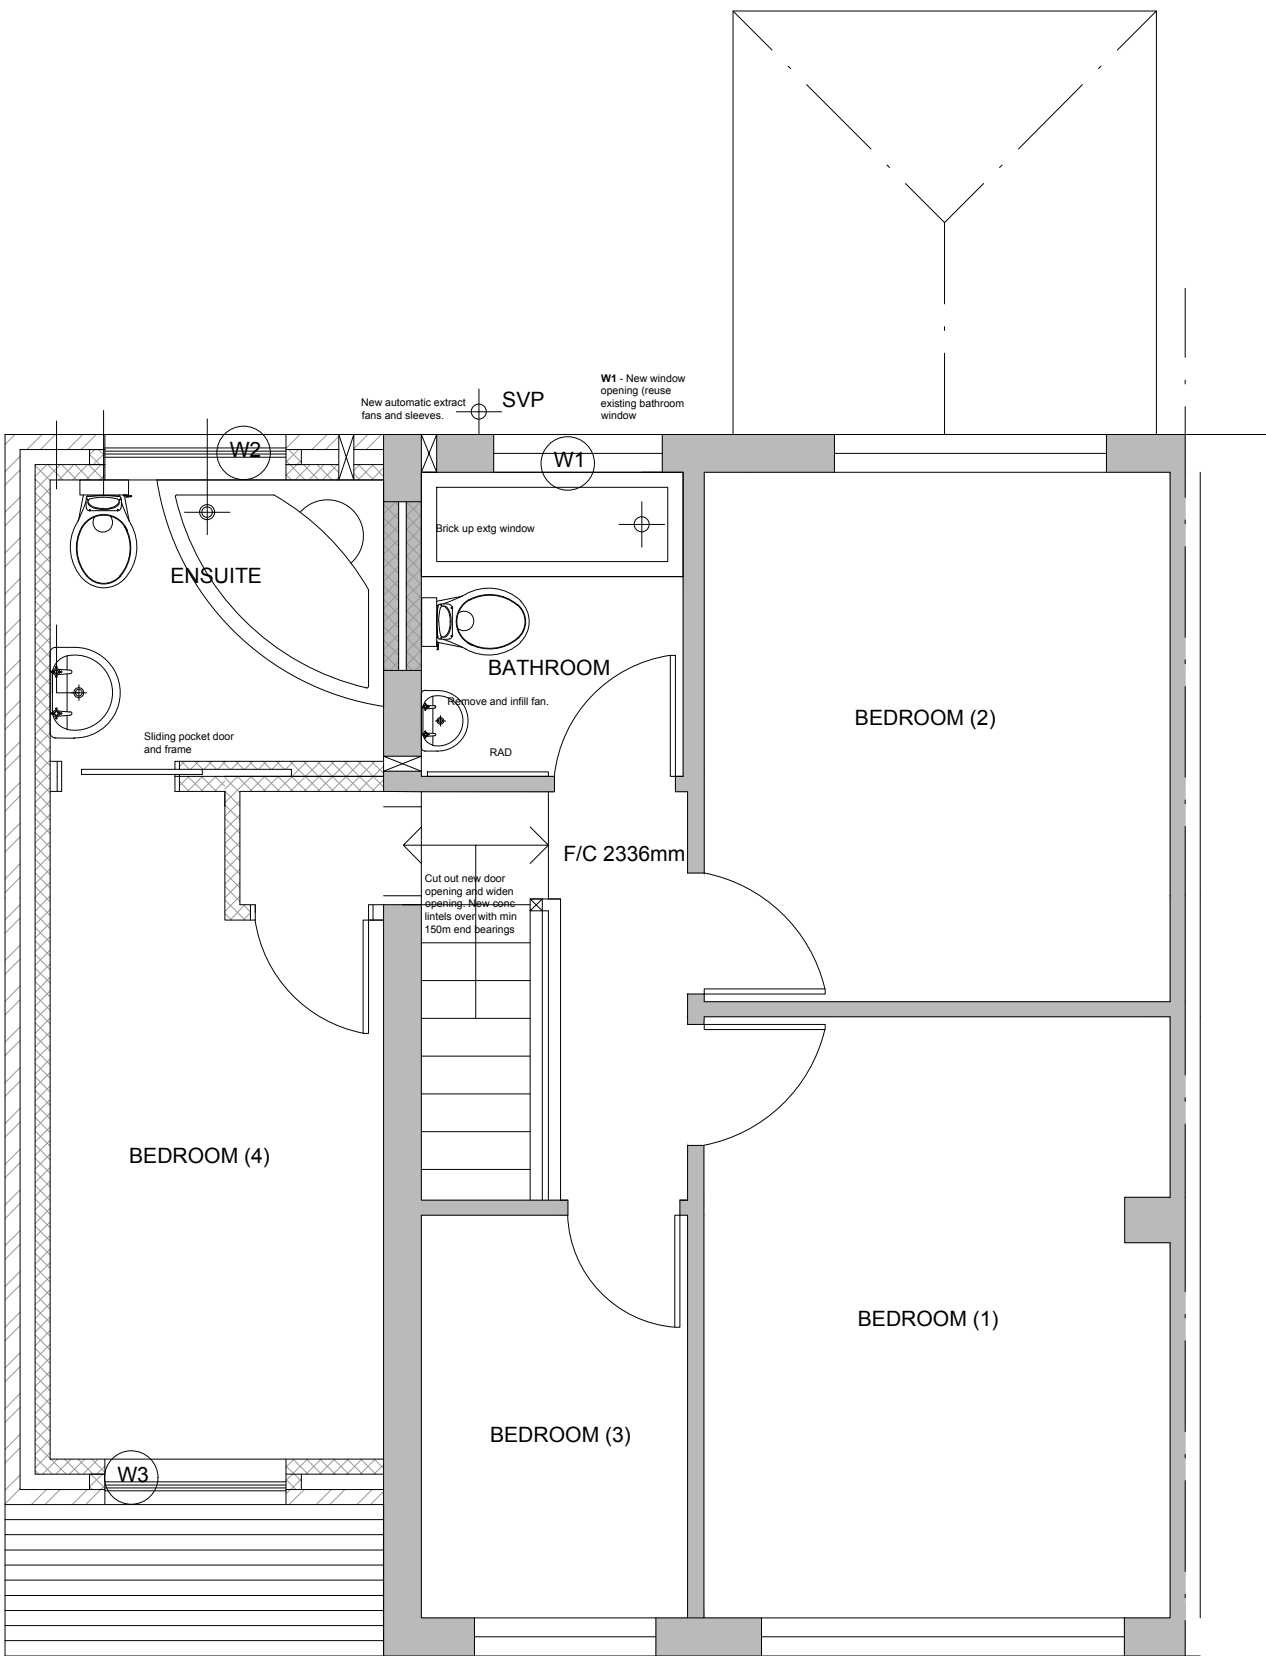

EXISTING REAR ELEVATION

 

Job Information:
**15 GRAYS AVE
PRESCOT
L35 7LH**

Drawing Title:
PROPOSED PLANS

Drawing Ref:		Revision:	
B1210 - 004		—	
Date:	Drawn By:	Checked By:	Scale:
24-02-21	DS		1:50

OUTWOOD
Chartered Building Surveyors
Building Design & Property Consultants