

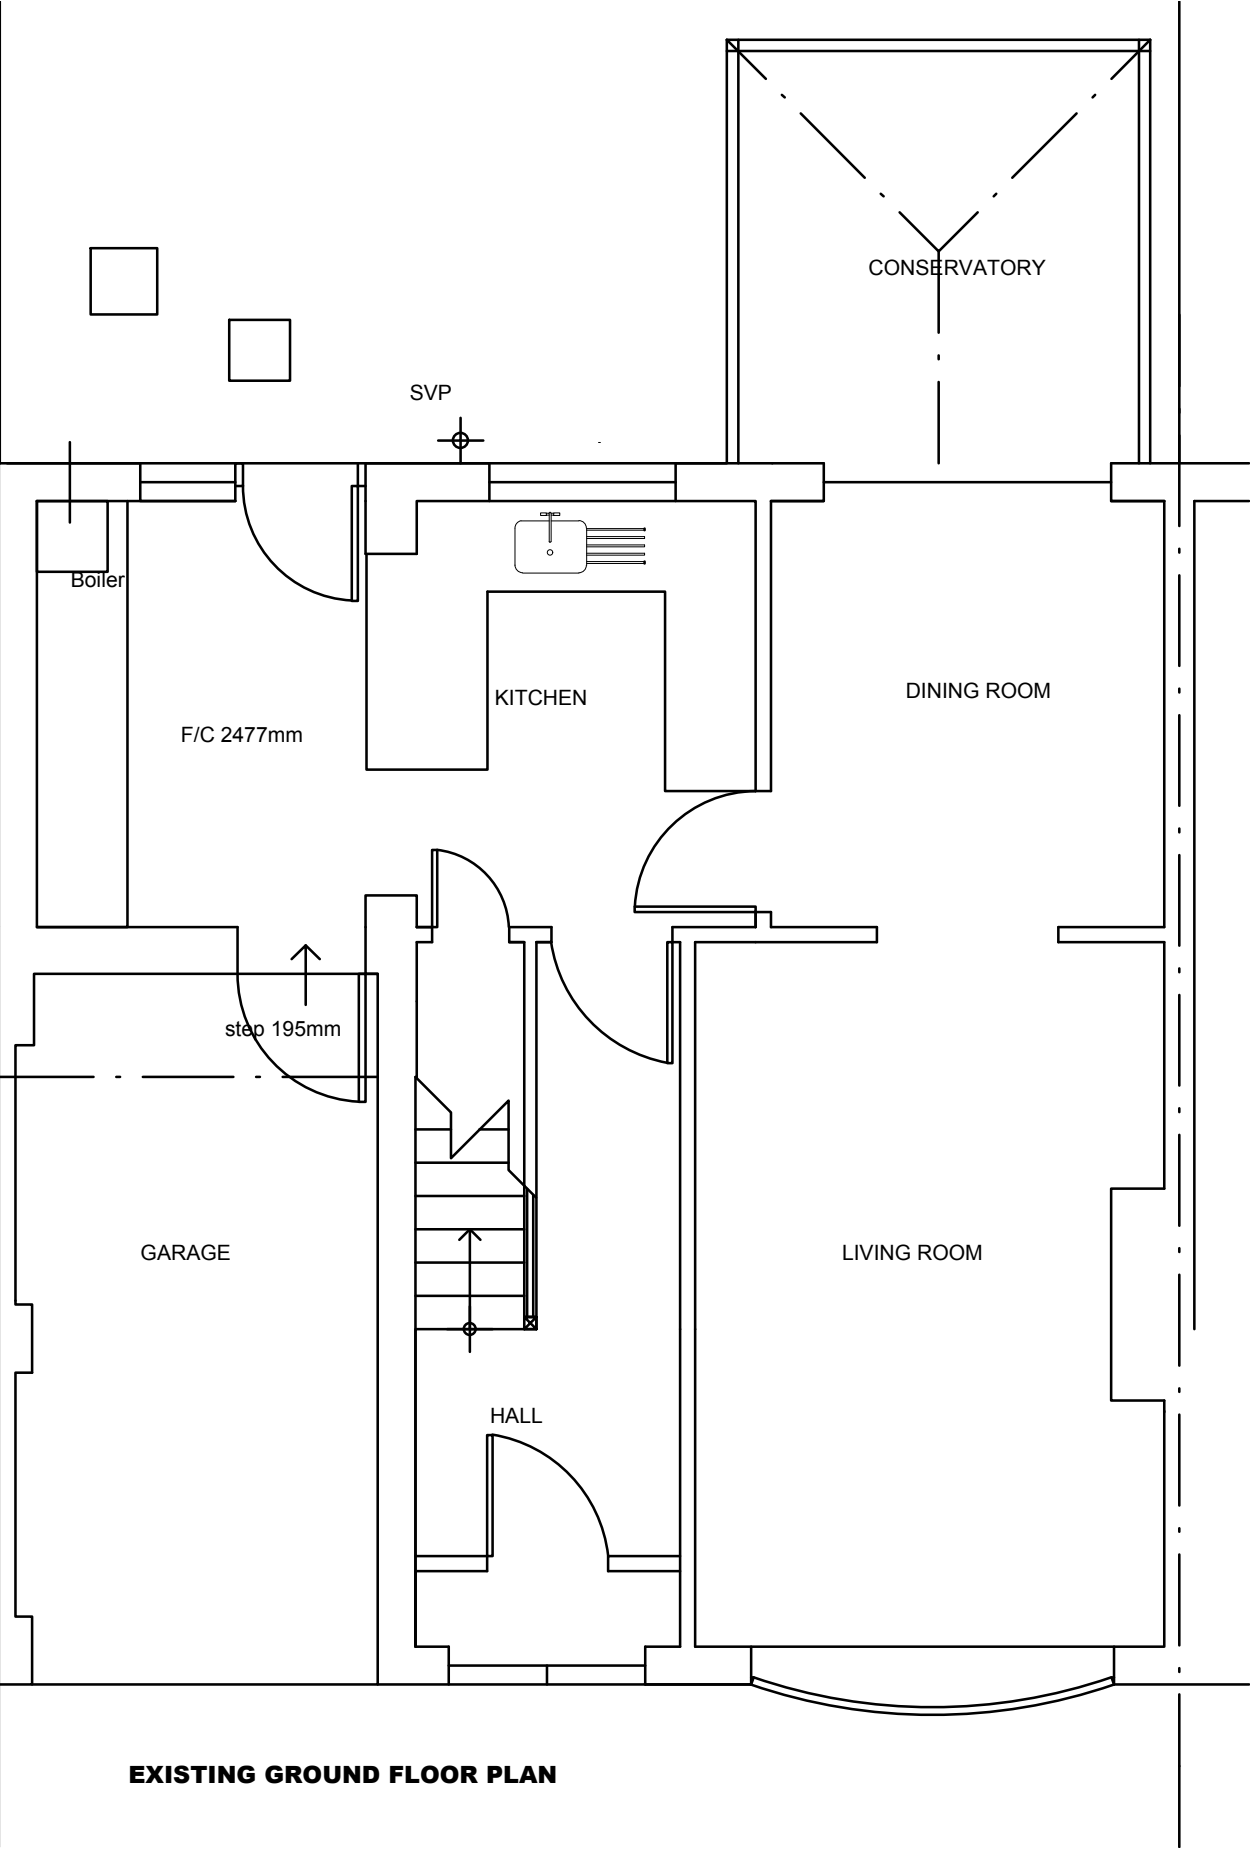


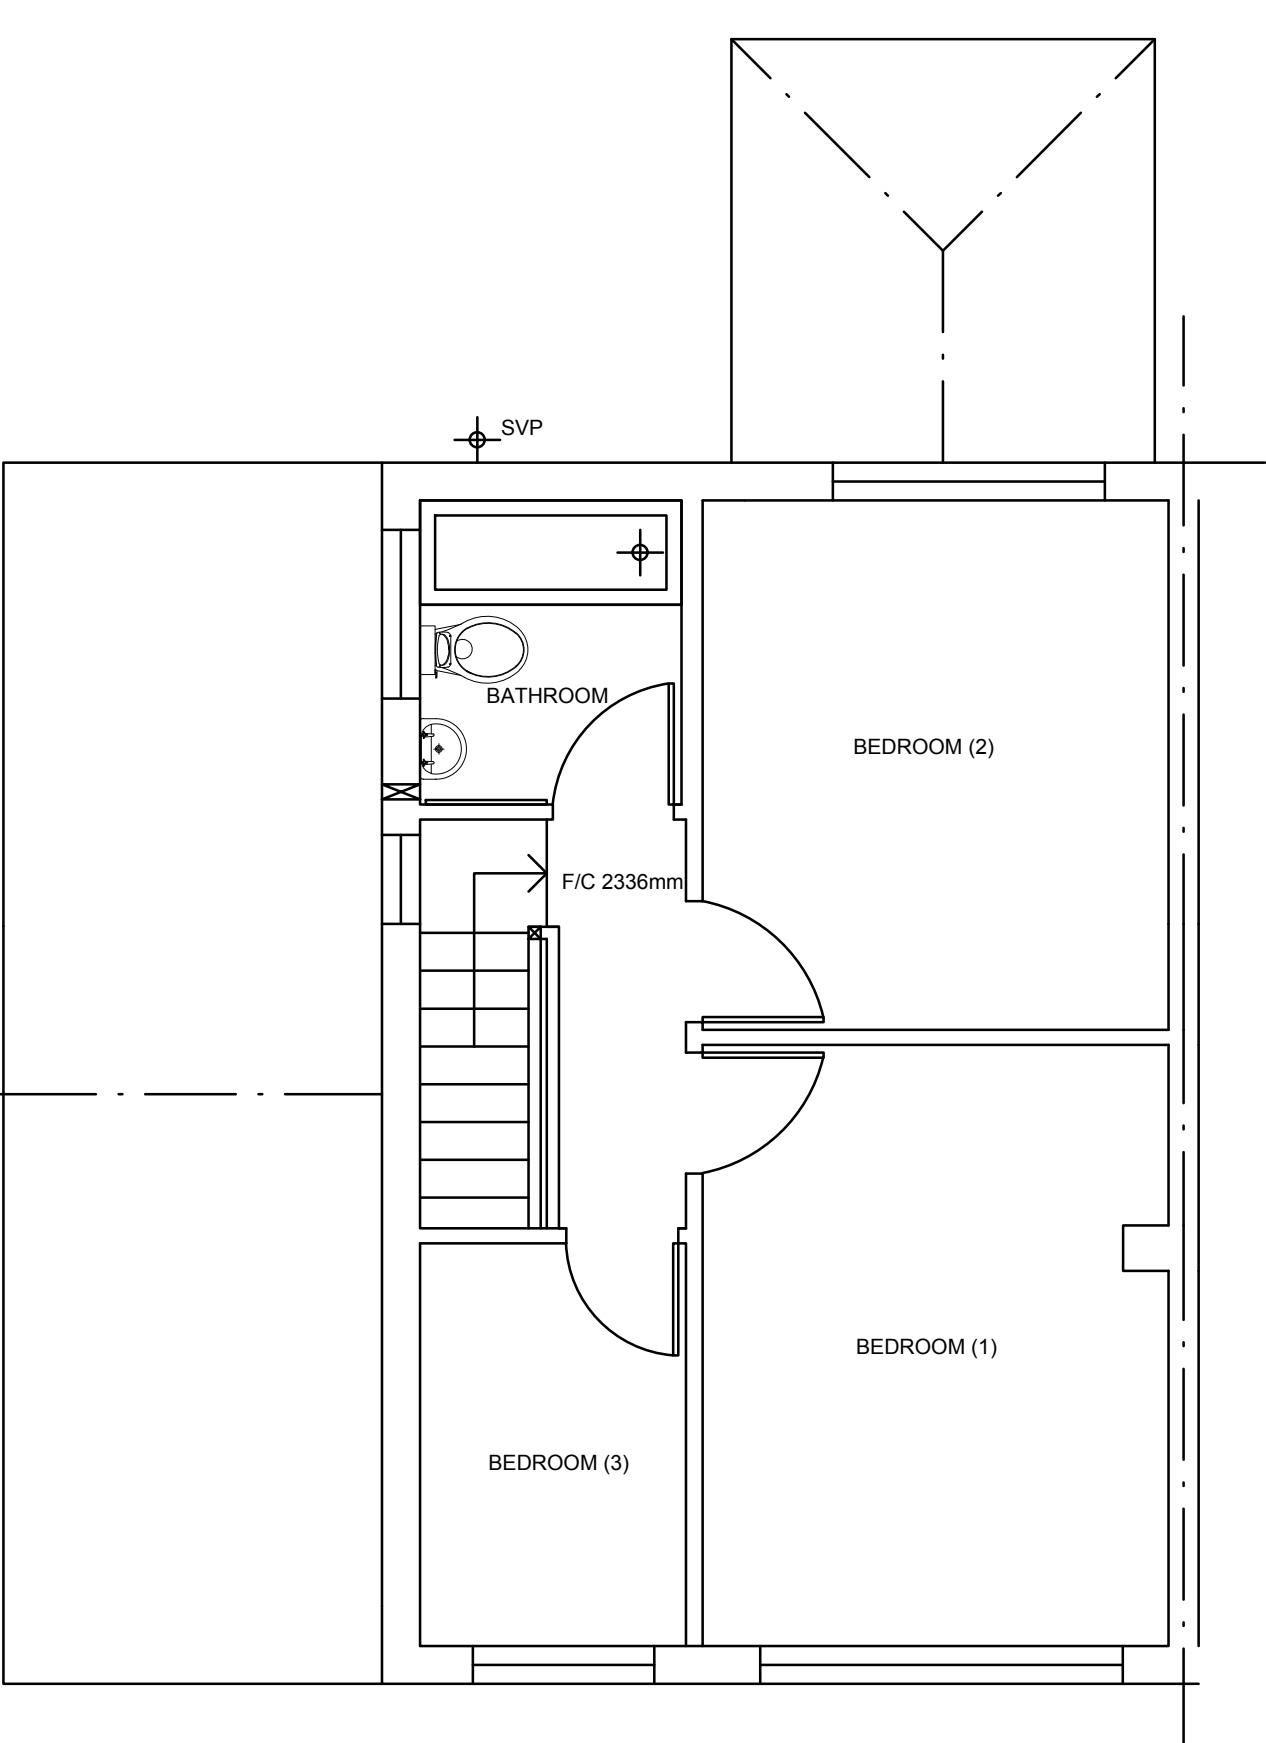

EXISTING GROUND FLOOR PLAN

 

EXISTING FIRST FLOOR PLAN

Job Information:
**15 GRAYS AVE
PRESCOT
L35 7LH**

Drawing Title:
EXISTING PLANS

OUTWOOD
Chartered Building Surveyors
Building Design & Property Consultants

Drawing Ref: **B1210 - 002**

Date: **24-02-21**

Drawn By: **DS**

Checked By:

Scale: **1:50**

Revision: —