


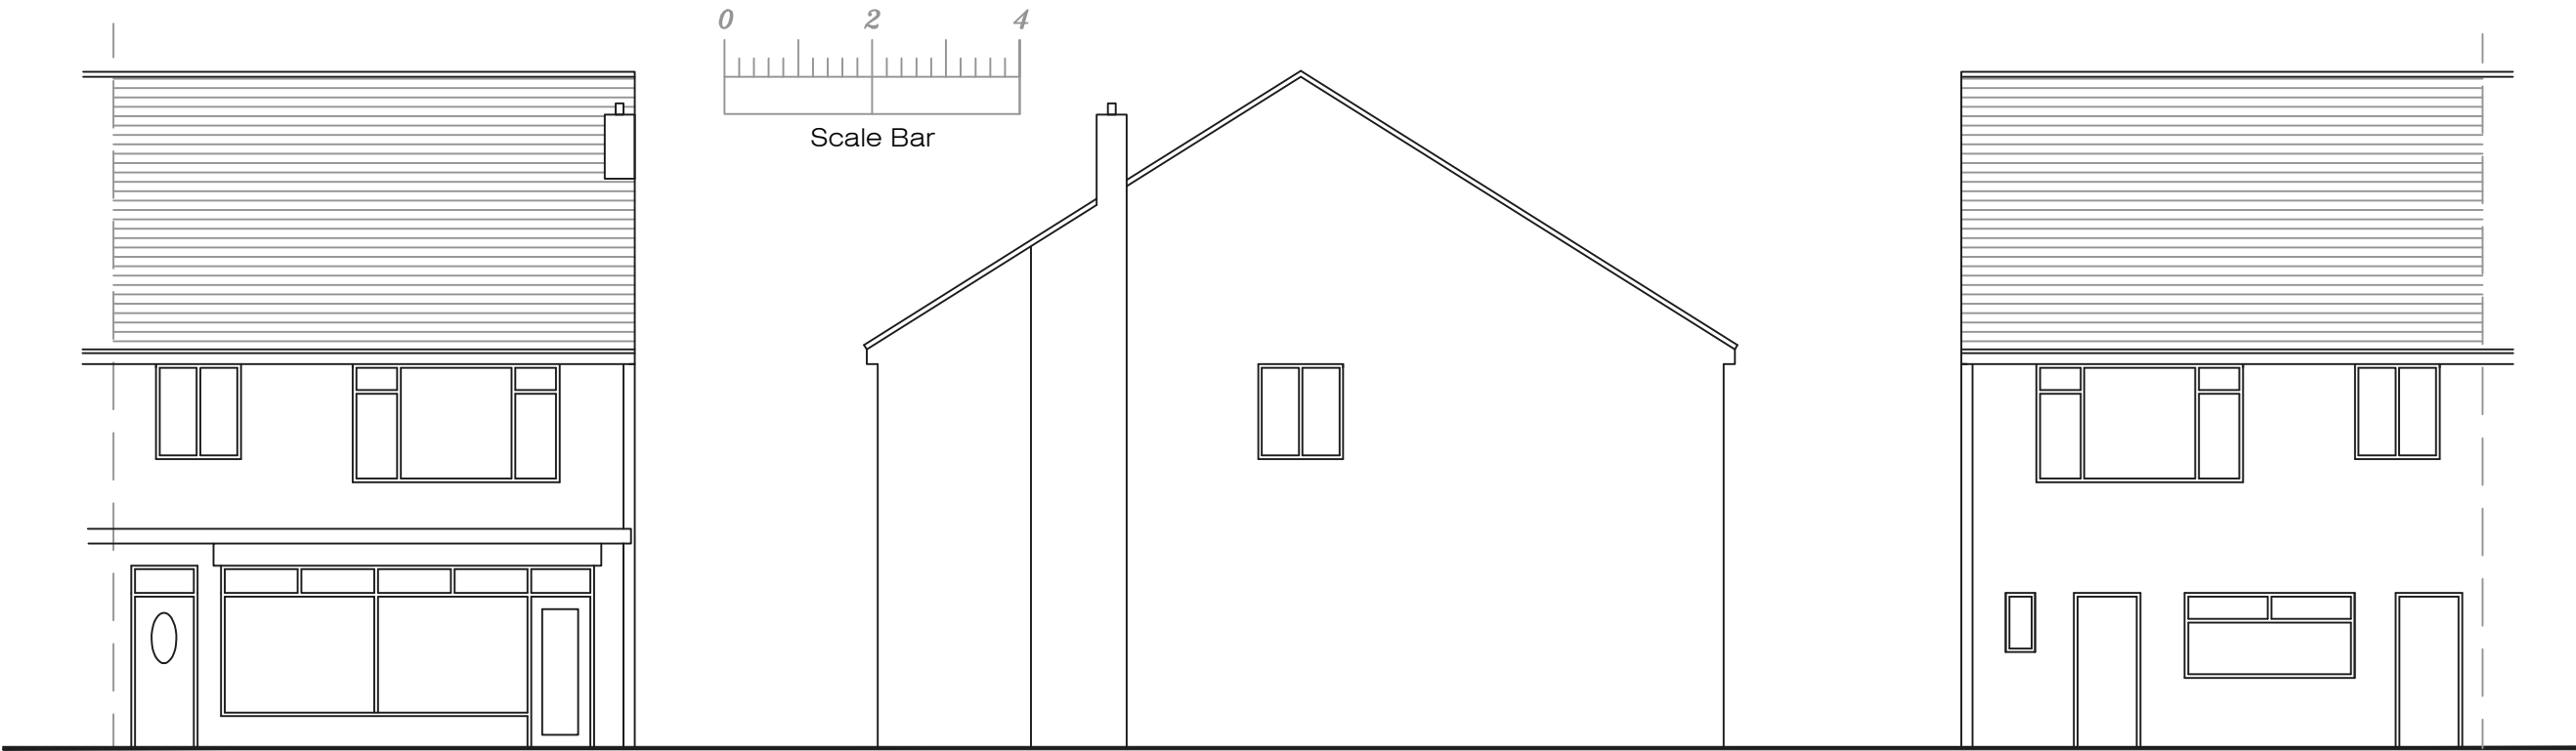

Existing Front Elevation

Existing Side Elevation

Existing Rear Elevation

|                              |       |           |            |         |
|------------------------------|-------|-----------|------------|---------|
| Address                      |       |           |            |         |
| 141 Scotchbarn Lane, L35     |       |           |            |         |
| Job Title                    |       |           |            |         |
| Single storey side extension |       |           |            |         |
| Drawing title                |       |           |            |         |
| Existing Elevations          |       |           |            |         |
| Chkd                         | Appvd | date      | scale      | dwg no. |
|                              |       | March '21 | 1:100 @ A3 | 002     |