




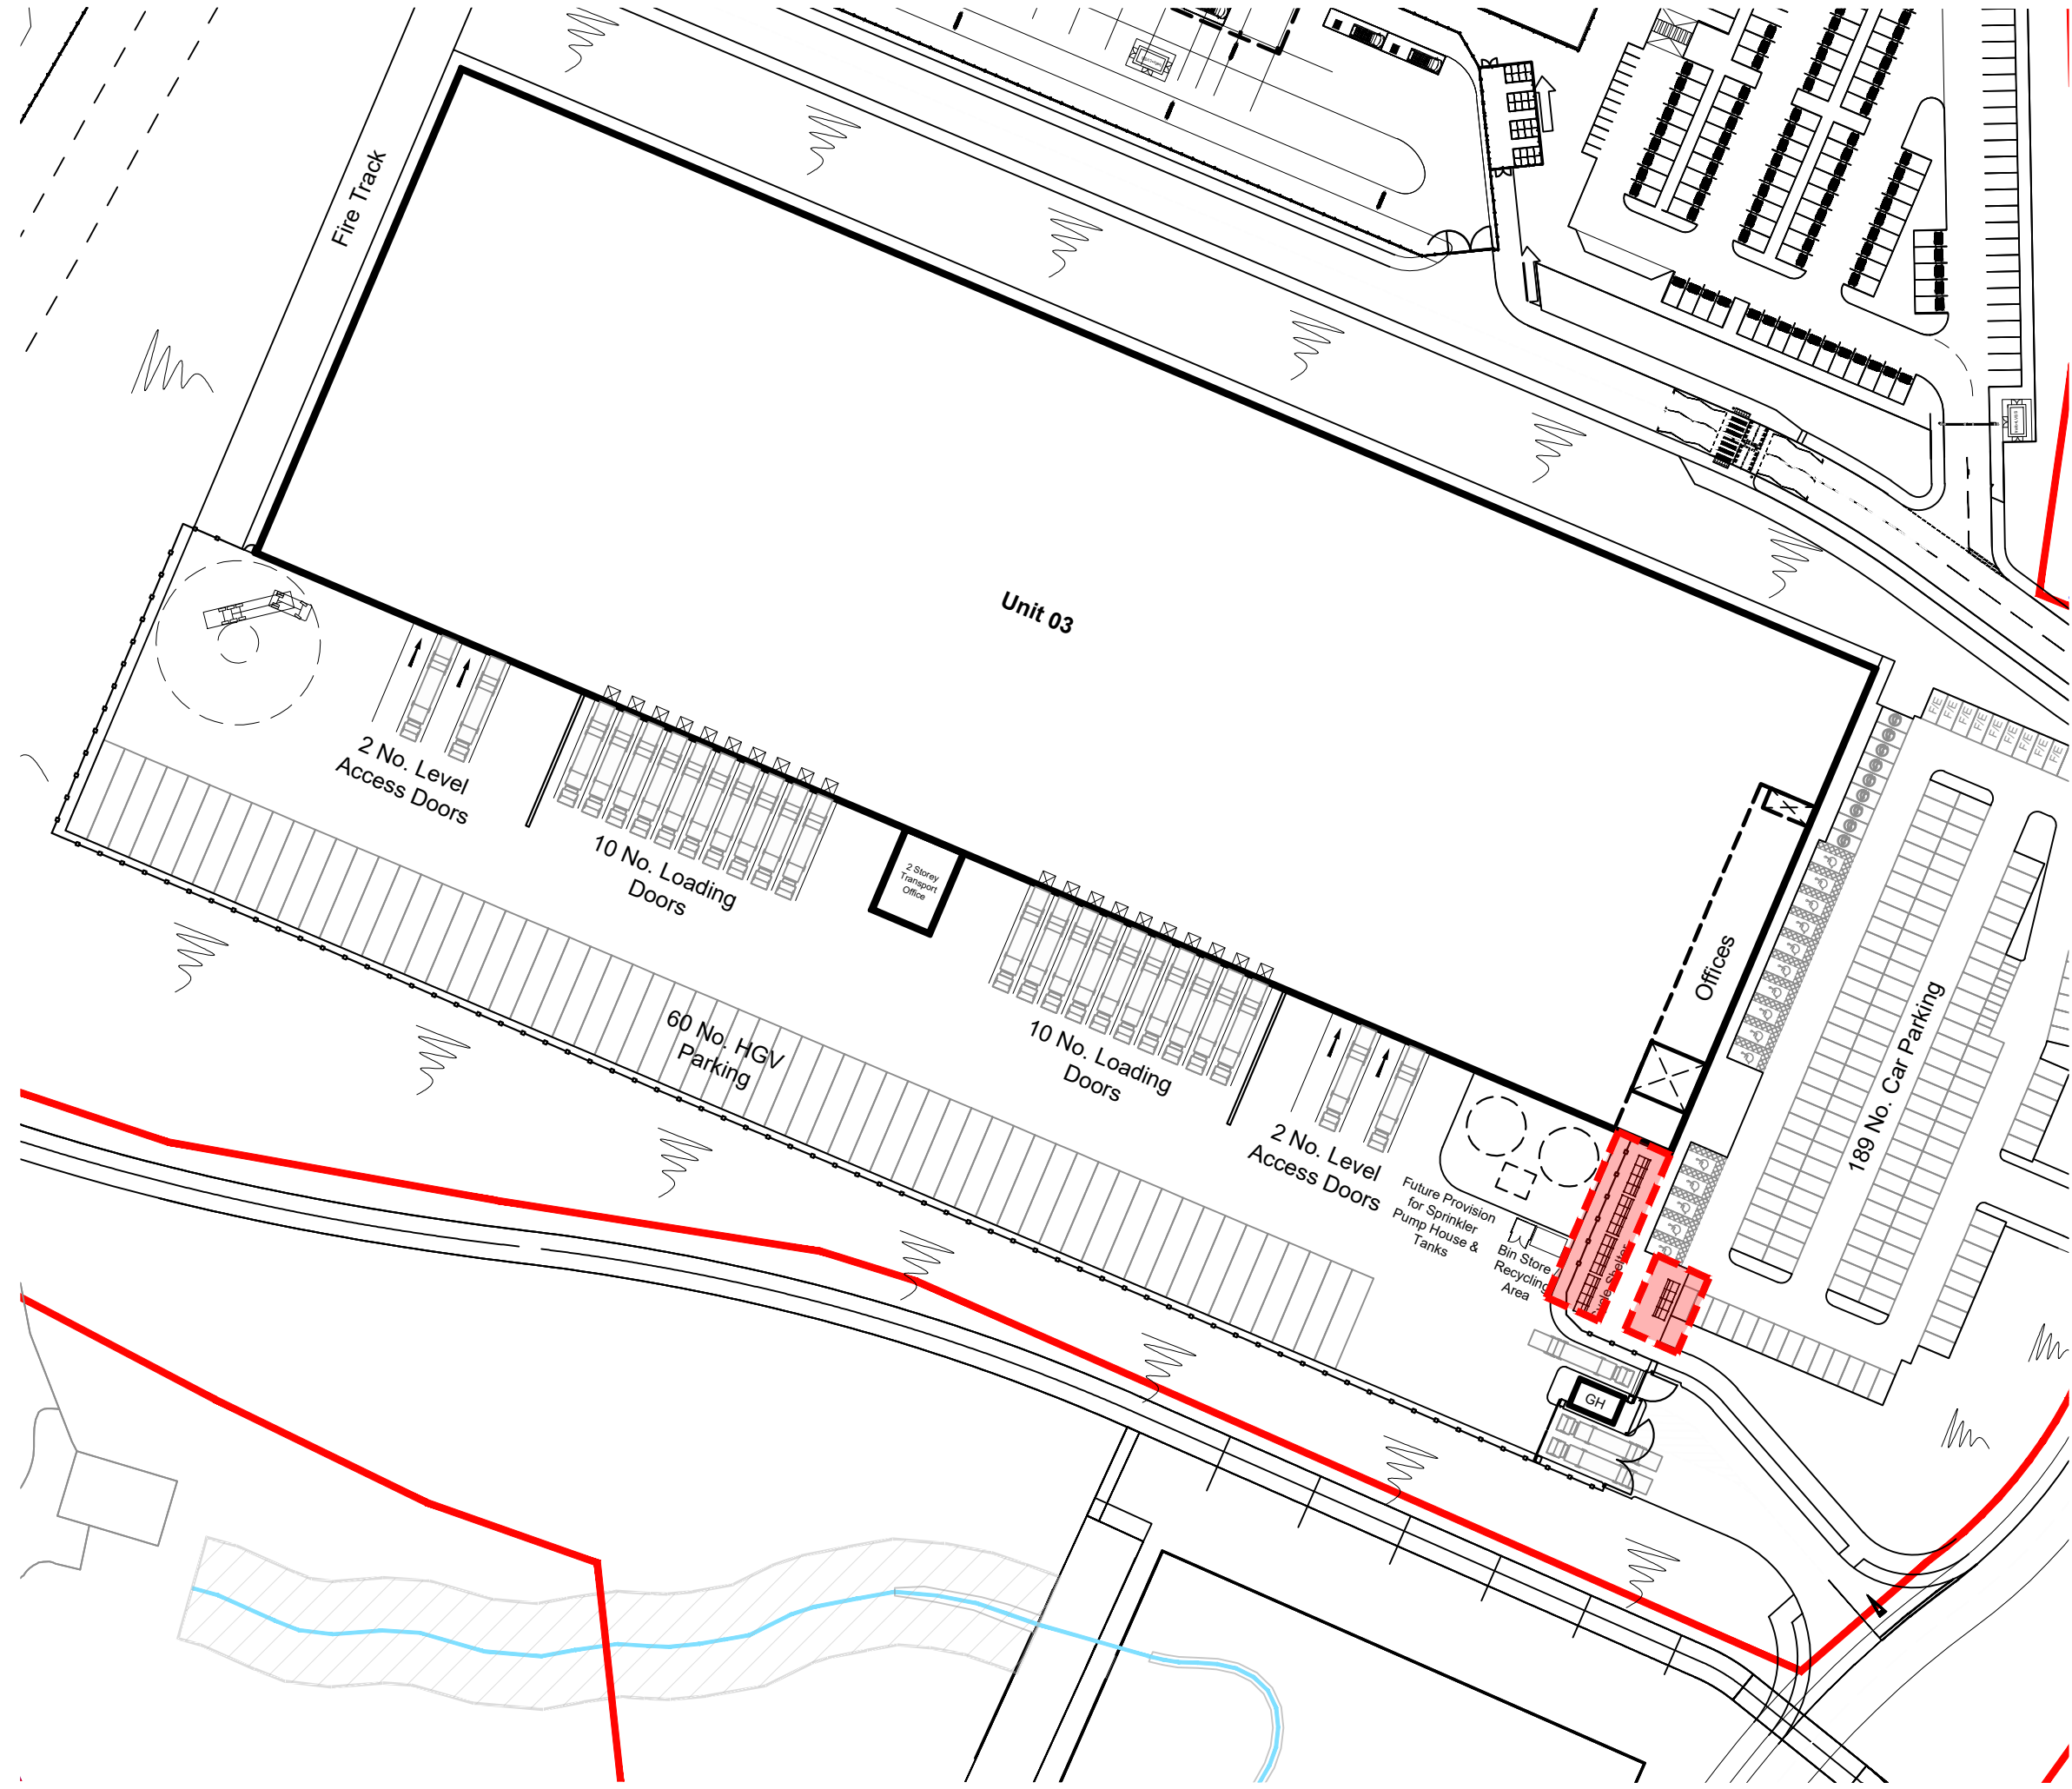


Site Plan @ 1:1000

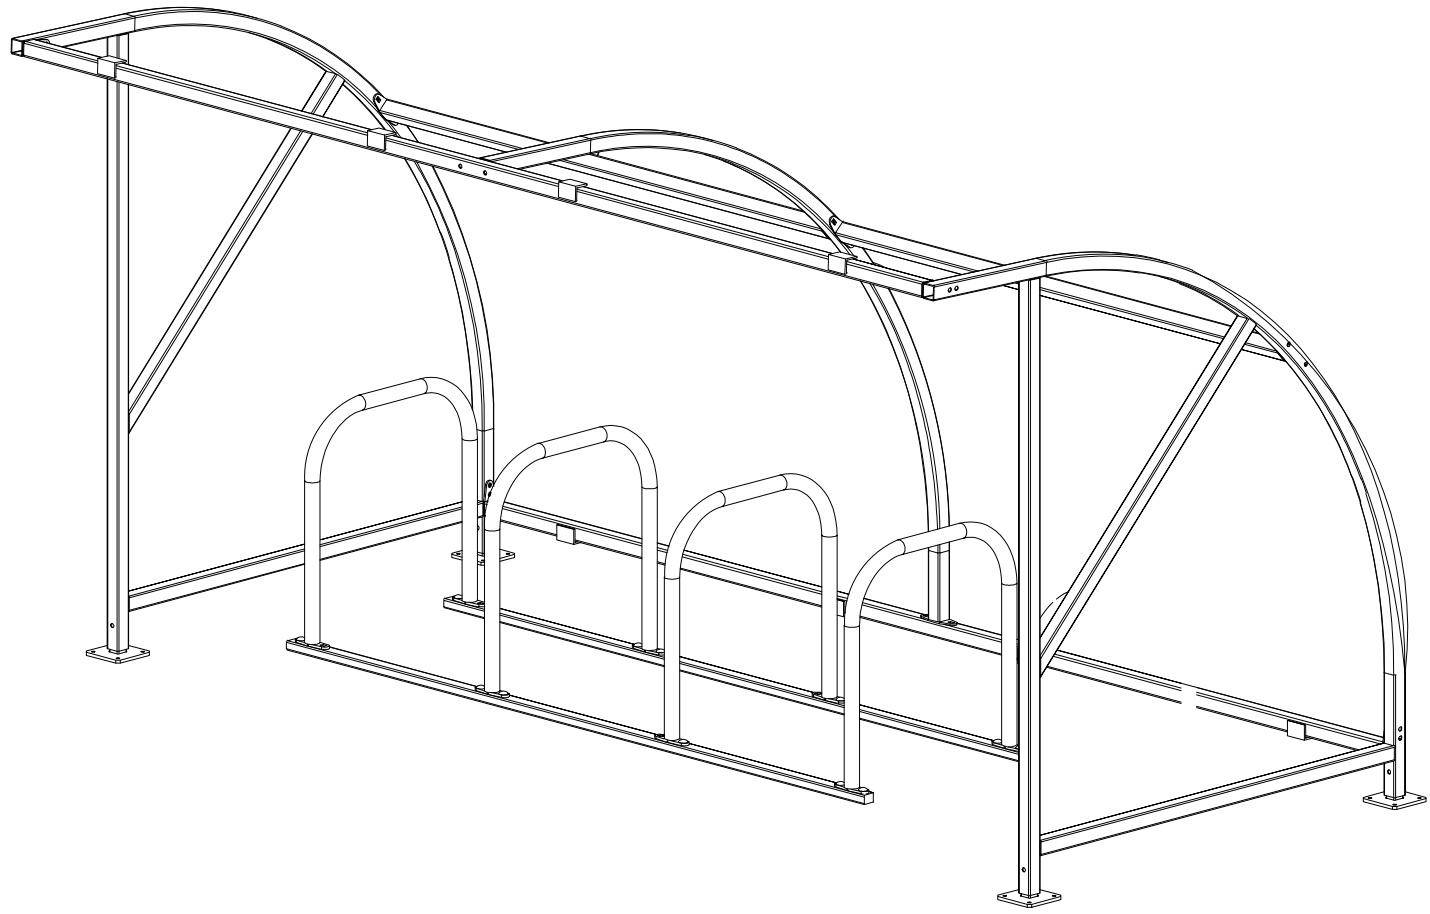


Cycle Shelter 3D

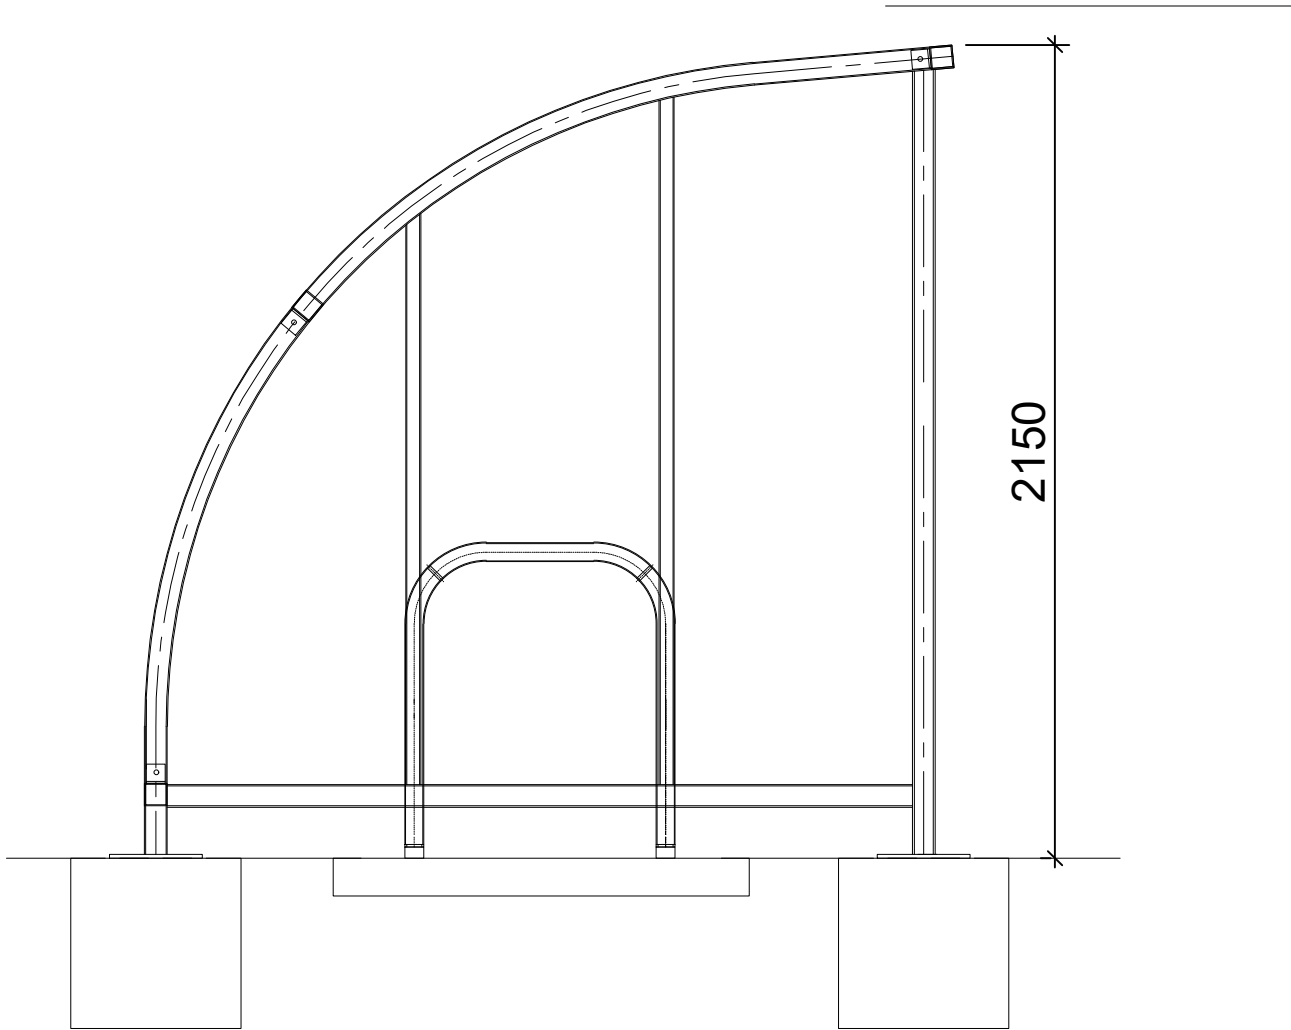


Side Elevation @ 1:20

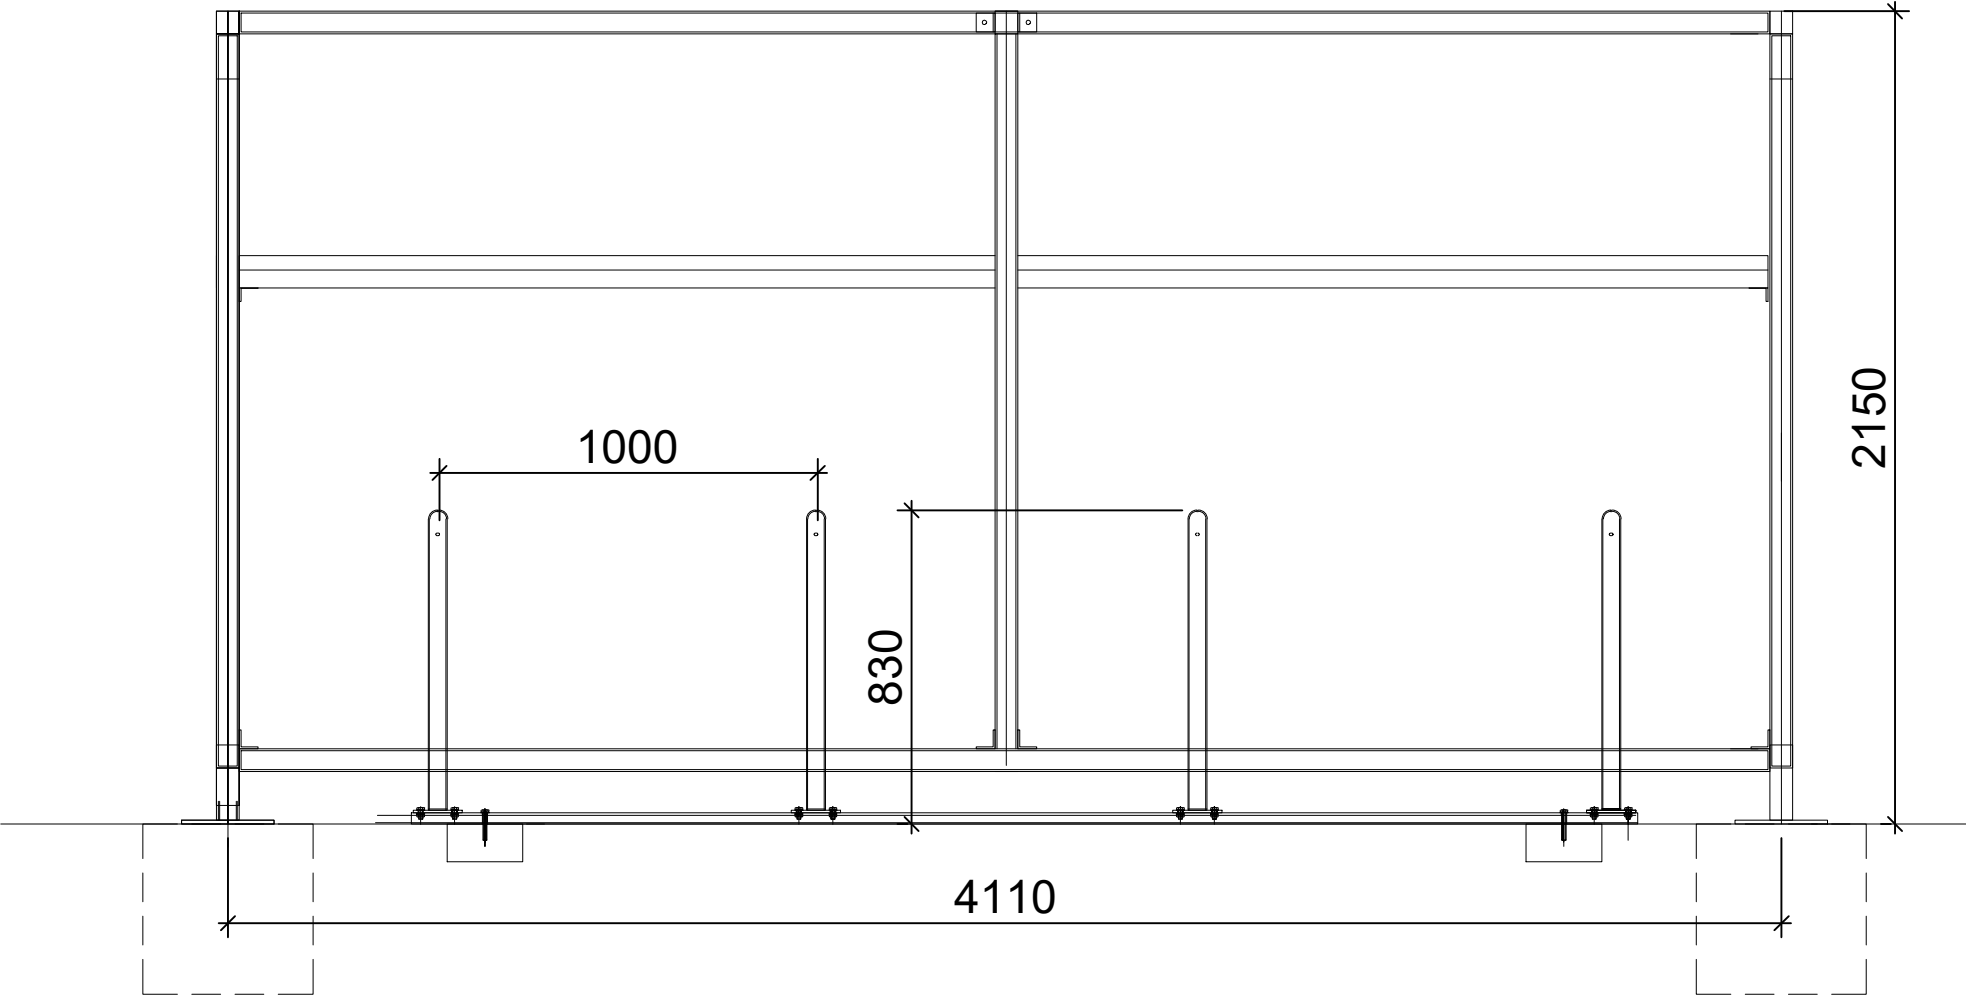

Front Elevation @ 1:20

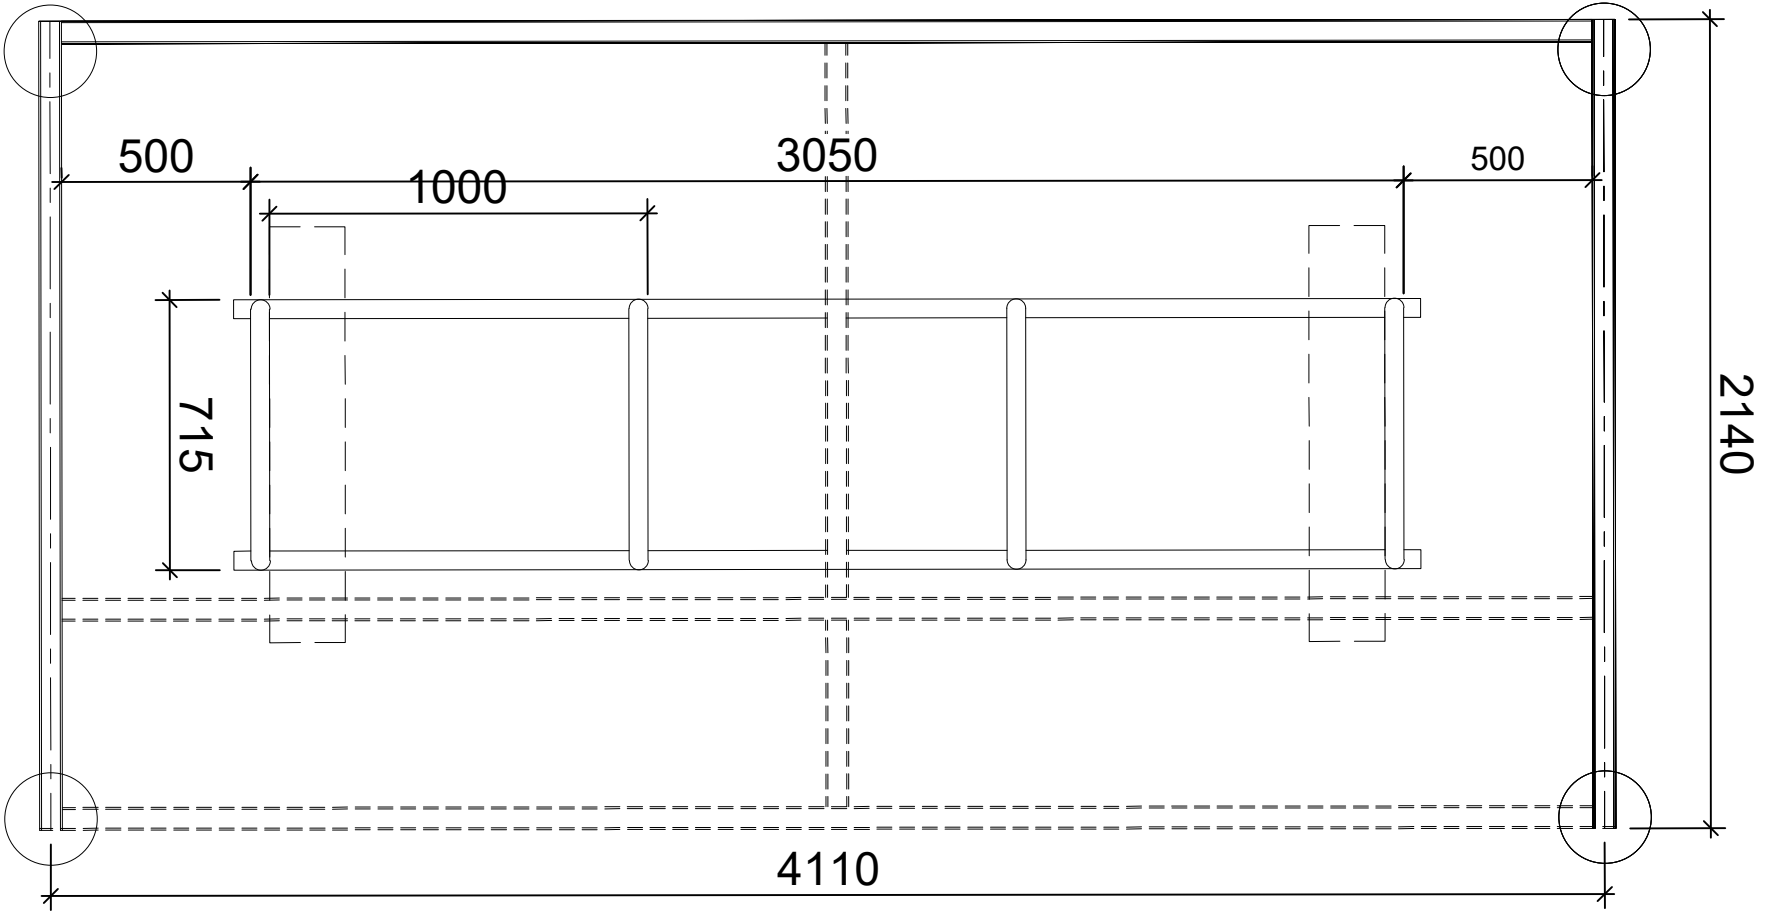


Plan View @ 1:20

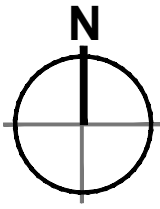

- Dimensions are in millimeters, unless stated otherwise.
- Scaling of this drawing is not recommended.
- It is the recipients responsibility to print this document to the correct scale.
- All relevant drawings and specifications should be read in conjunction with this drawing.

Application Boundary
Cycle Shelter Location

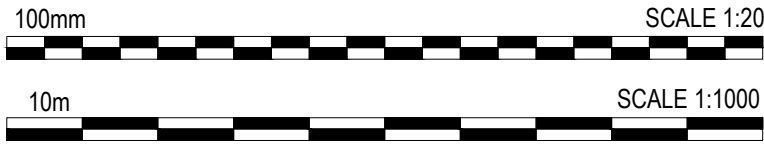

PLANNING

THIS DRAWING IS FOR PLANNING CONSIDERATION ONLY AND SHOULD NOT BE USED FOR ANY OTHER PURPOSE

rev	amendments	by	ckd	date
Phase 2, Symmetry Park, Merseyside				
Unit 3 - Cycle Shelter				
TRITAX SYMMETRY A TRITAX BIG BOX COMPANY				
umc architects 3rd Floor, Manchester Club, 81 King Street, Manchester, M2 4AH t: +44 (0)161 413 0590 e: info@umcarchitects.com				
Drawing Status:		Planning		
Drawn / Checked:		AP / DEB		
Date:		28/10/2021		
Scale:		As Noted@ A1		
Drawing no:		Revision:		
21351 P2705		C		