

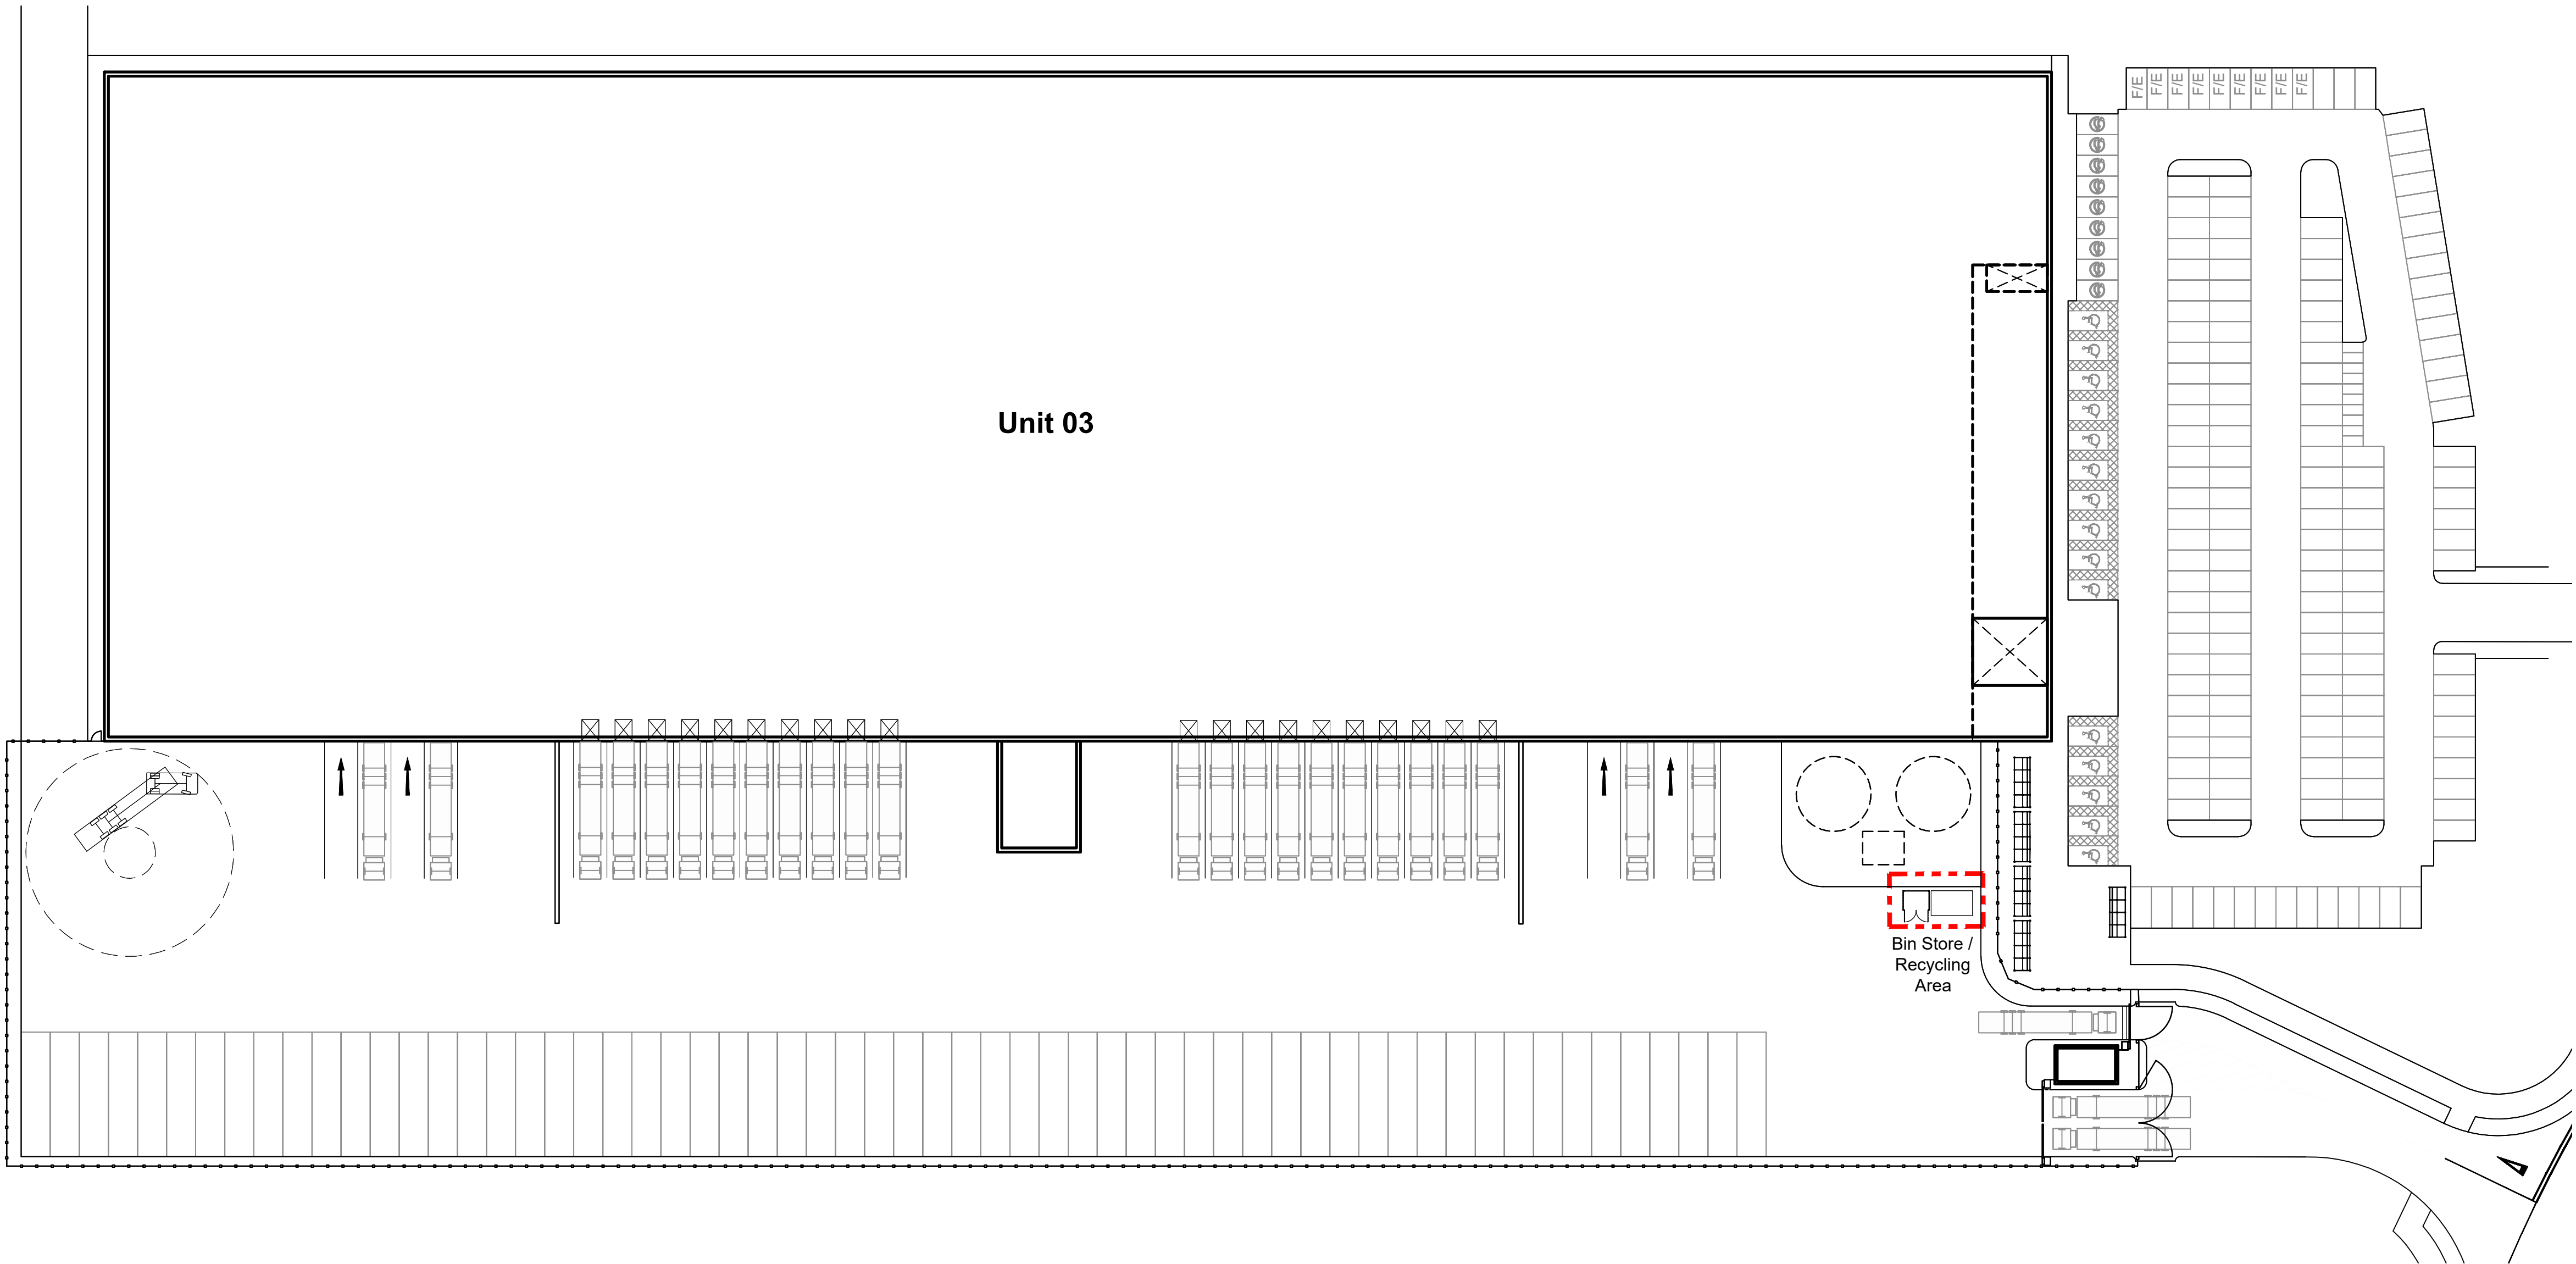


- Dimensions are in millimeters, unless stated otherwise.
- Scaling of this drawing is not recommended.
- It is the recipient's responsibility to print this document to the correct scale.
- All relevant drawings and specifications should be read in conjunction with this drawing.

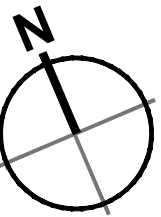


Bin Store 3D NTF


Site Plan Scale 1:500

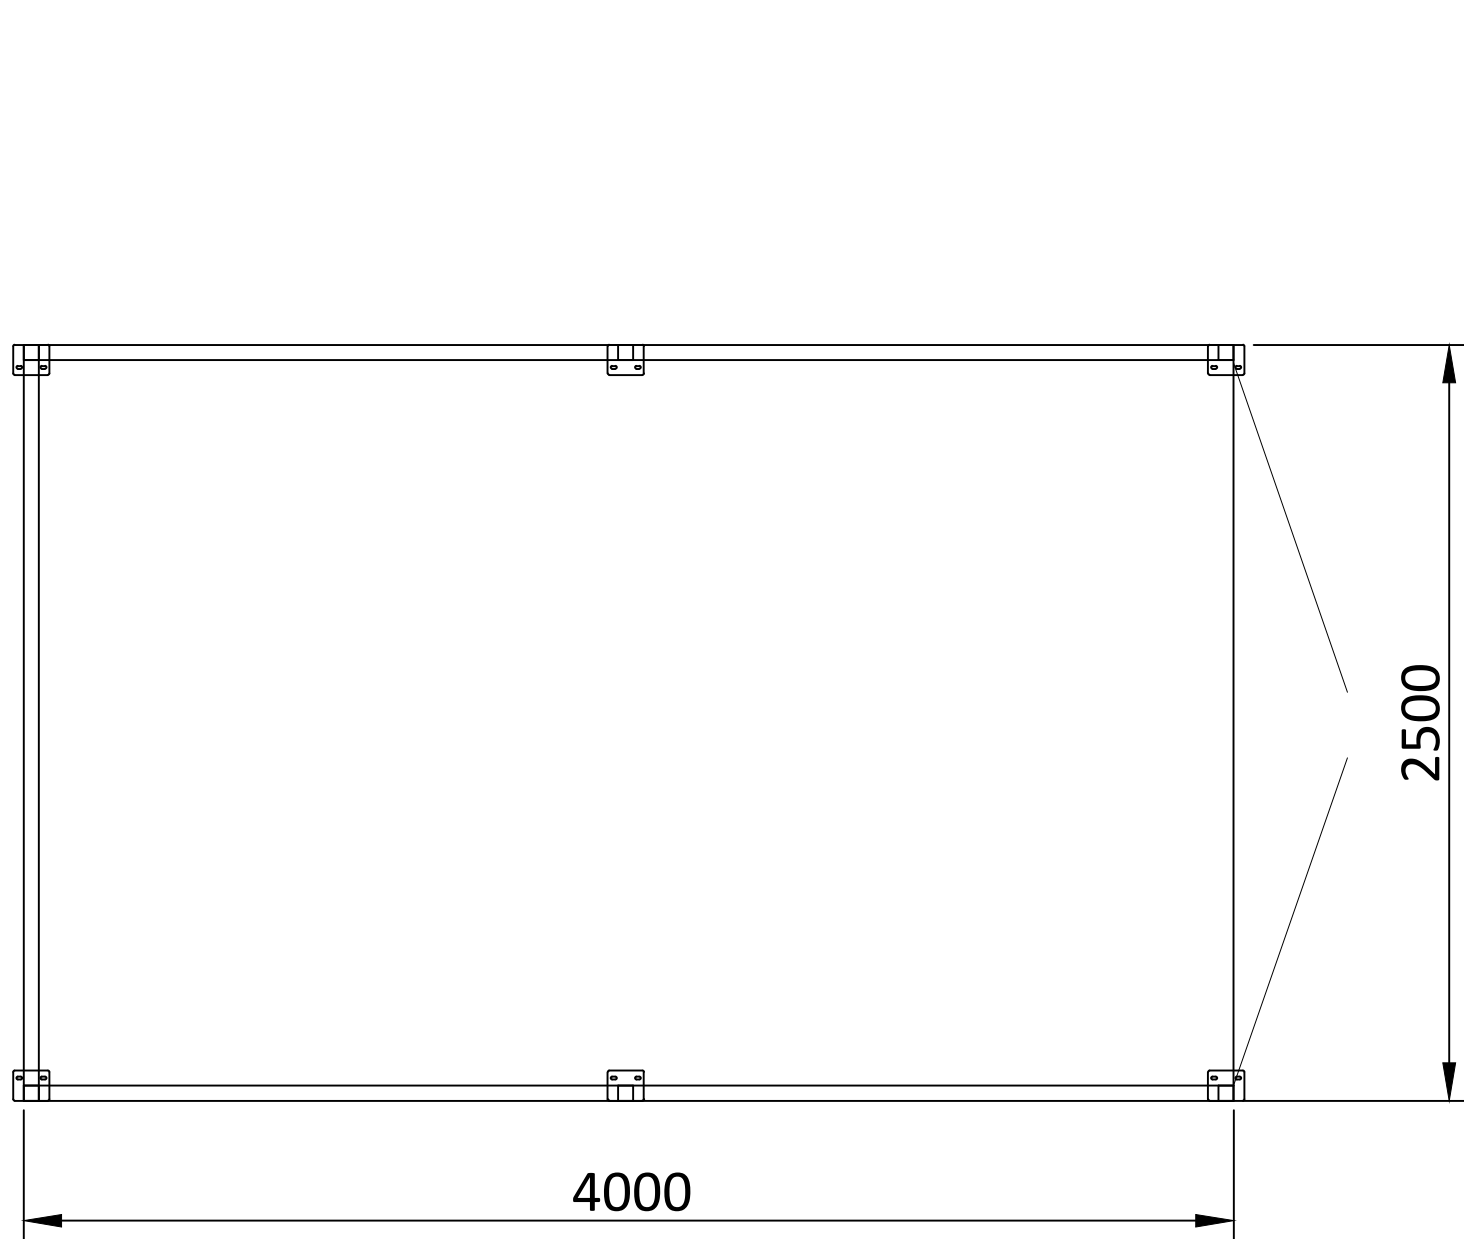


Bin Store Plan Scale 1:25

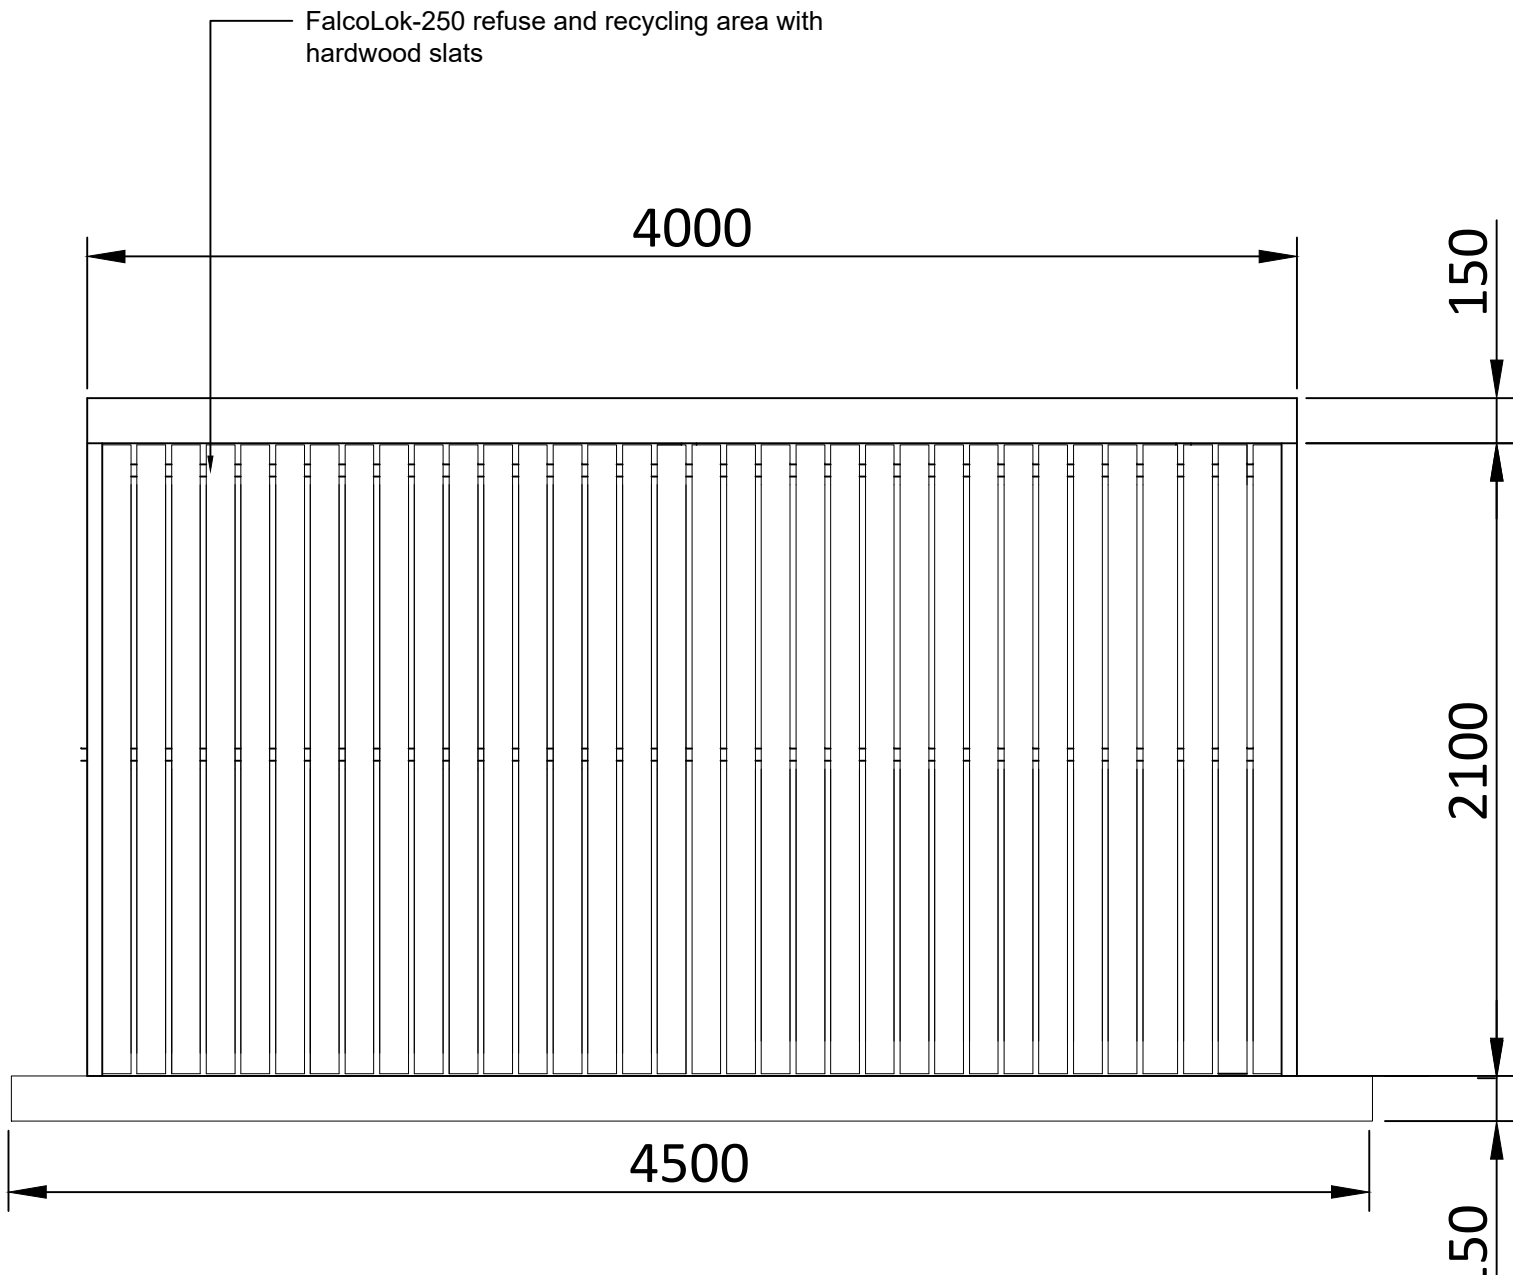

Side Elevation Scale 1:25

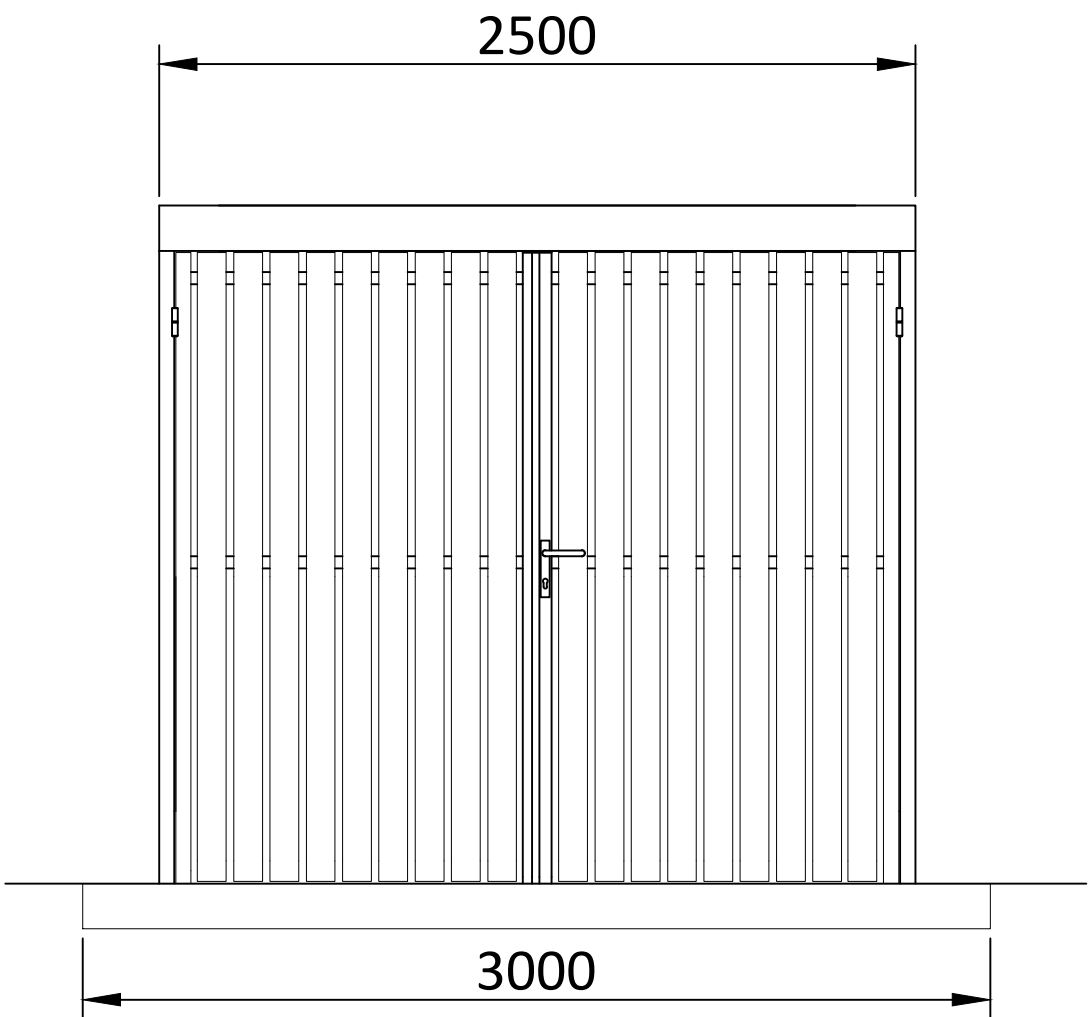

Front Elevation Scale 1:25

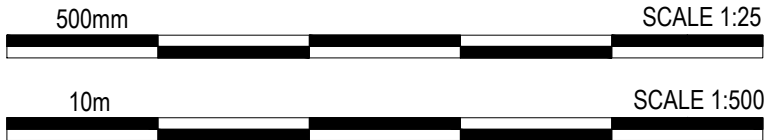

PLANNING
THIS DRAWING IS FOR PLANNING CONSIDERATION ONLY
AND SHOULD NOT BE USED FOR ANY OTHER PURPOSE

rev	amendments	by	ckd	date
-----	------------	----	-----	------

Phase 2, Symmetry Park,
Merseyside
Unit 03 - Bin Store Details

TRITAX SYMMETRY
A TRITAX BIG BOX COMPANY

umc architects
3rd Floor, Manchester Club, 81 King Street, Manchester, M2 4AH
t: +44 (0)161 413 0590 e: info@umcarchitects.com

Drawing Status:	Planning
Drawn / Checked:	MY / DEB
Date:	03/02/2020
Scale:	As Noted A1
Drawing no:	Revision:
21351 P2706	C