




• Dimensions are in millimeters, unless stated otherwise.
• Scaling of this drawing is not recommended.
• It is the recipient's responsibility to print this document to the correct scale.
• All relevant drawings and specifications should be read in conjunction with this drawing.

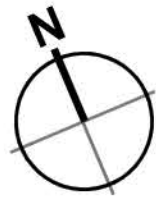

Unit 3 - South Elevation
Scale 1:250

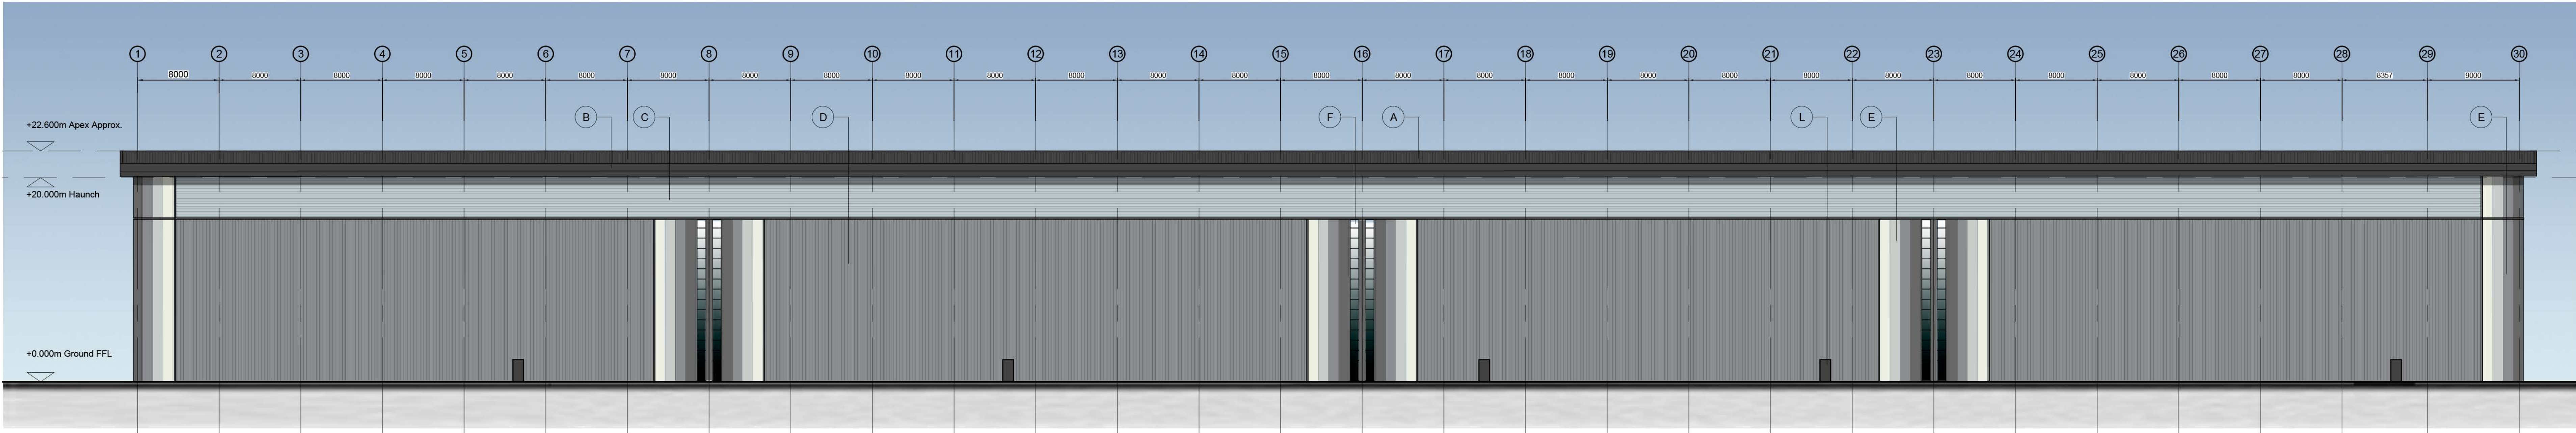


Unit 3 - North Elevation
Scale 1:250

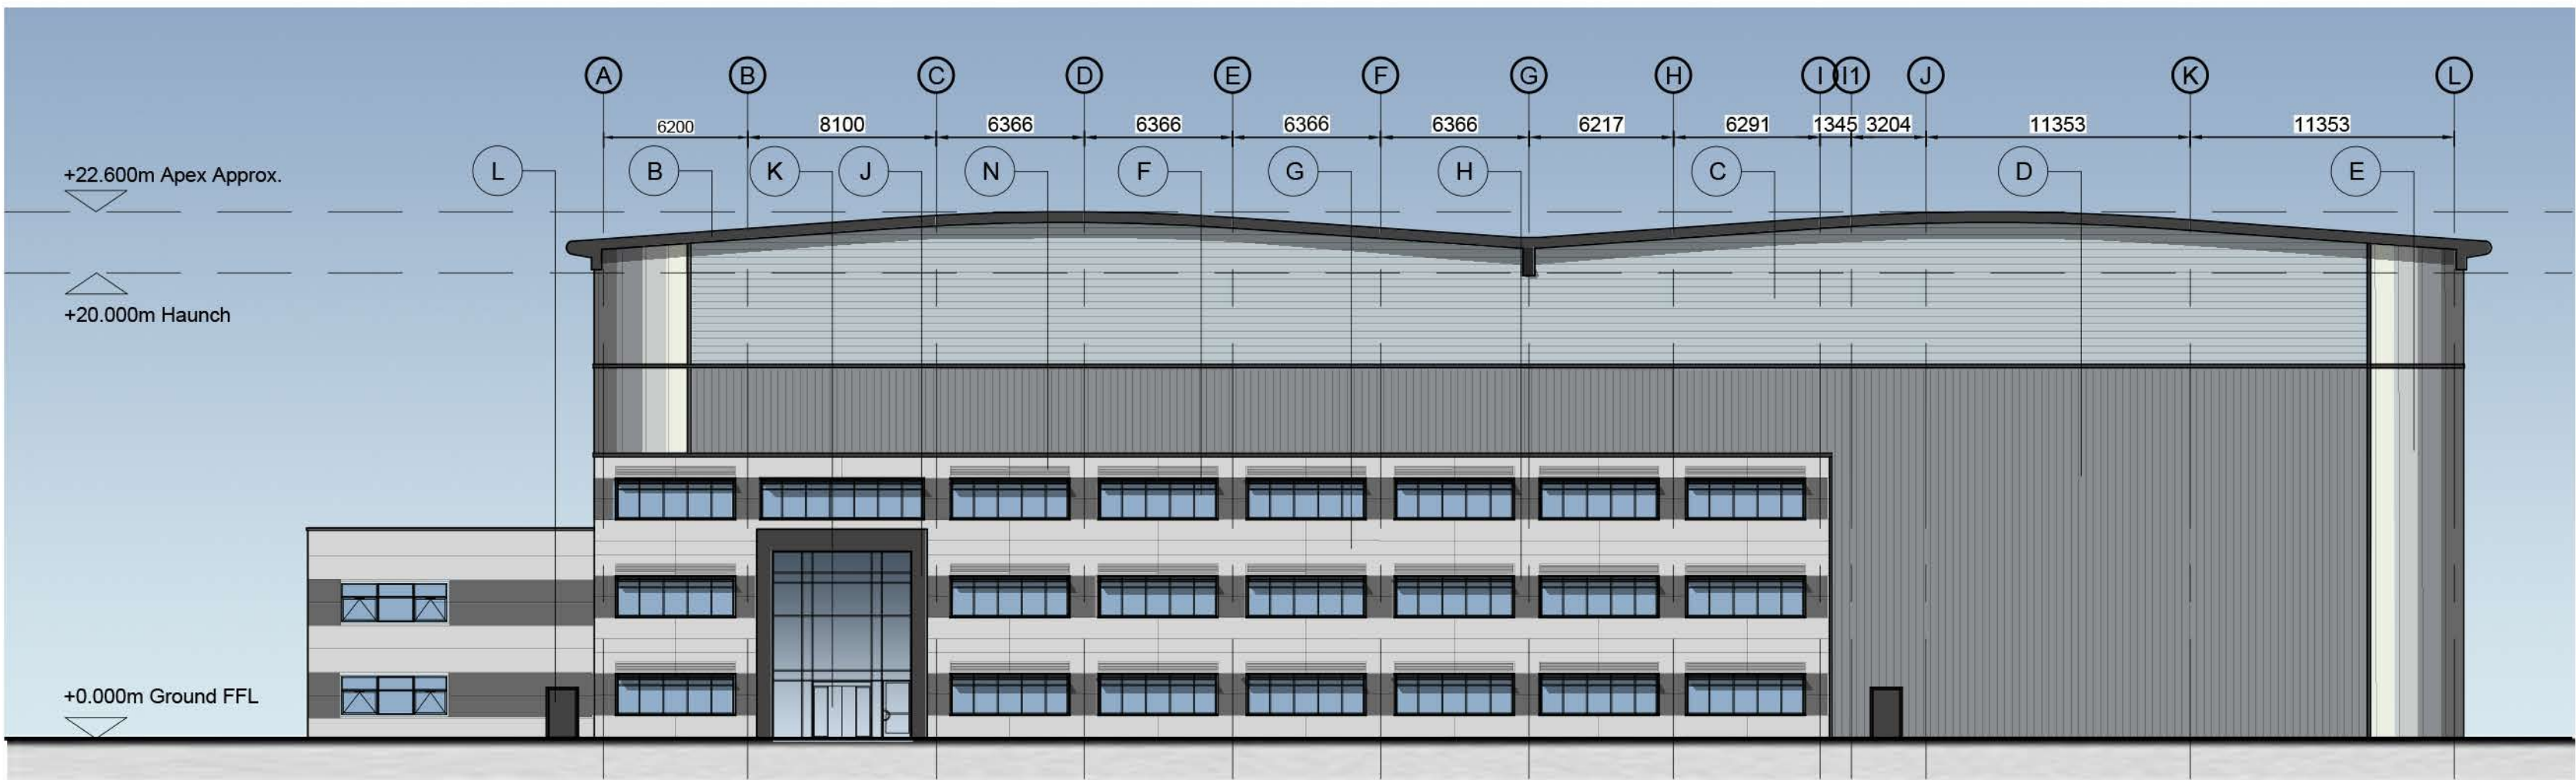

Unit 3 - East Elevation
Scale 1:250



Unit 3 - West Elevation
Scale 1:250

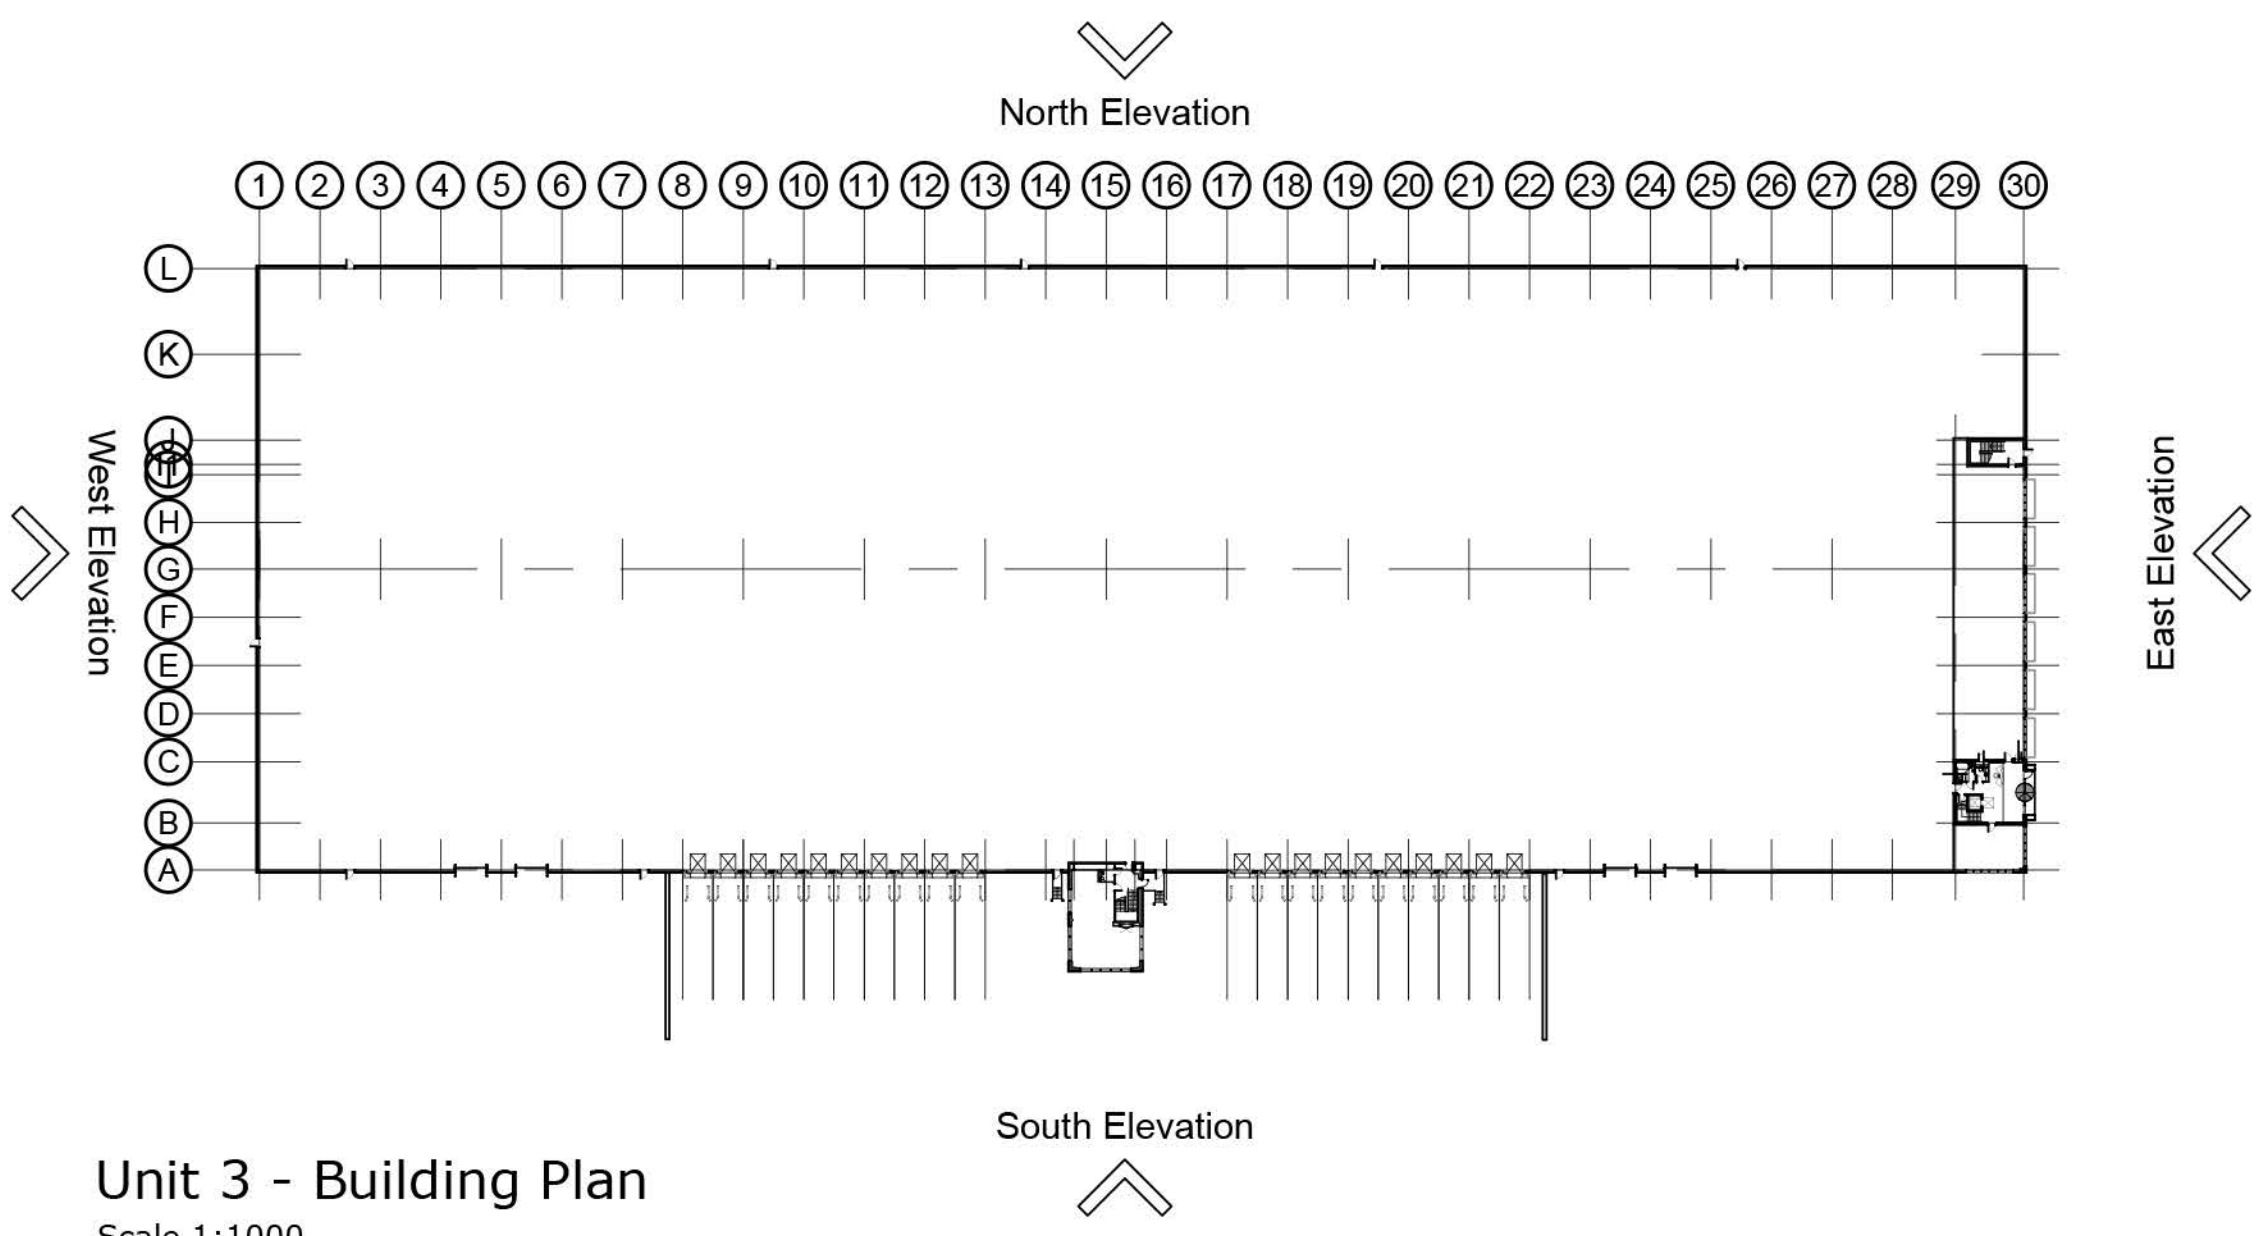

Unit 3 - Building Plan
Scale 1:1000

- A** Built up roof system with profiled steel outer sheet and includes minimum 10% coverage by proprietary rooflights.
External Finish and colour: HPS 200 Ultra; Anthracite RAL 7016.
- B** Eaves fascia and soffit in pressed metal.
Finish and colour: HPS 200 Ultra; Anthracite RAL 7016.
- C** Upper level horizontally laid trapezoidal cladding:
External finish and colour: HPS 200 Ultra; Albatross RAL 240 80 05.
- D** Lower level vertically laid trapezoidal cladding:
External finish and colour: HPS 200 Ultra; Alaska Grey RAL 7000.
- E** Graduated vertically fitted composite panels:
External finish and colour:
Colorcoat Prisma; Hamlet RAL 9002.
Colorcoat Prisma; Oyster RAL 7035.
Colorcoat Prisma; Alaska Grey RAL 7000.
Colorcoat Prisma; Slate Grey RAL 7012
- F** PPC frame curtain walling/windows incl. tinted glazing.
External Colour: Anthracite RAL 7016
- G** Horizontally spanning composite panels with micro-rib finish.
External Finish and colour: Colorcoat Prisma; Silver Metallic RAL 9006.
- H** Horizontally spanning composite panels with micro-rib finish.
External Finish and colour: Colorcoat Prisma; Slate Grey RAL 7012
- J** Entrance feature portico: PPC aluminium.
External finish and colour: Anthracite RAL 7016.
- K** Revolving entrance doors.
External finish: stainless steel.
- L** Steel insulated security door & frame.
External finish and colour: Anthracite RAL 7016.
- M** Pre-cast insulated dock Pro-wall system
- N** Brise Soleil Over Windows.
Finish and colour:
PPC in Anthracite RAL 7016



PLANNING
THIS DRAWING IS FOR INFORMATION ONLY
AND SHOULD NOT BE USED FOR ANY OTHER PURPOSE

A	Initial Issue	rev	amendments	by	chk	date
Phase 2, Symmetry Park, Merseyside						
Unit 3 - Building Elevations						
TRITAX SYMMETRY A TRITAX BIG BOX COMPANY						
 3rd Floor, Manchester Club, 81 King Street, Manchester, M2 4AH +44 (0)161 413 0090 info@umcarchitects.com						
Drawing Status:			Planning			
Drawn / Checked:			AP / DEB			
Date:			27/10/2021			
Scale:			1:250 A0			
Drawing no:			Revision			
21351 P3301			A			