

NOTES
All dimensions to be checked on site. Figured dimensions to be read in preference to scaled. Keith Davidson Partnership accepts no responsibility for any unauthorised amendments to the drawing and does not permit unauthorised copying of the drawing. This drawing is copyright and remains the property of Keith Davidson Partnership unless otherwise agreed.




Proposed Front Elevation A-A
Scale 1:100




Proposed Rear Elevation B-B
Scale 1:100



Proposed South Elevation C-C
Scale 1:100

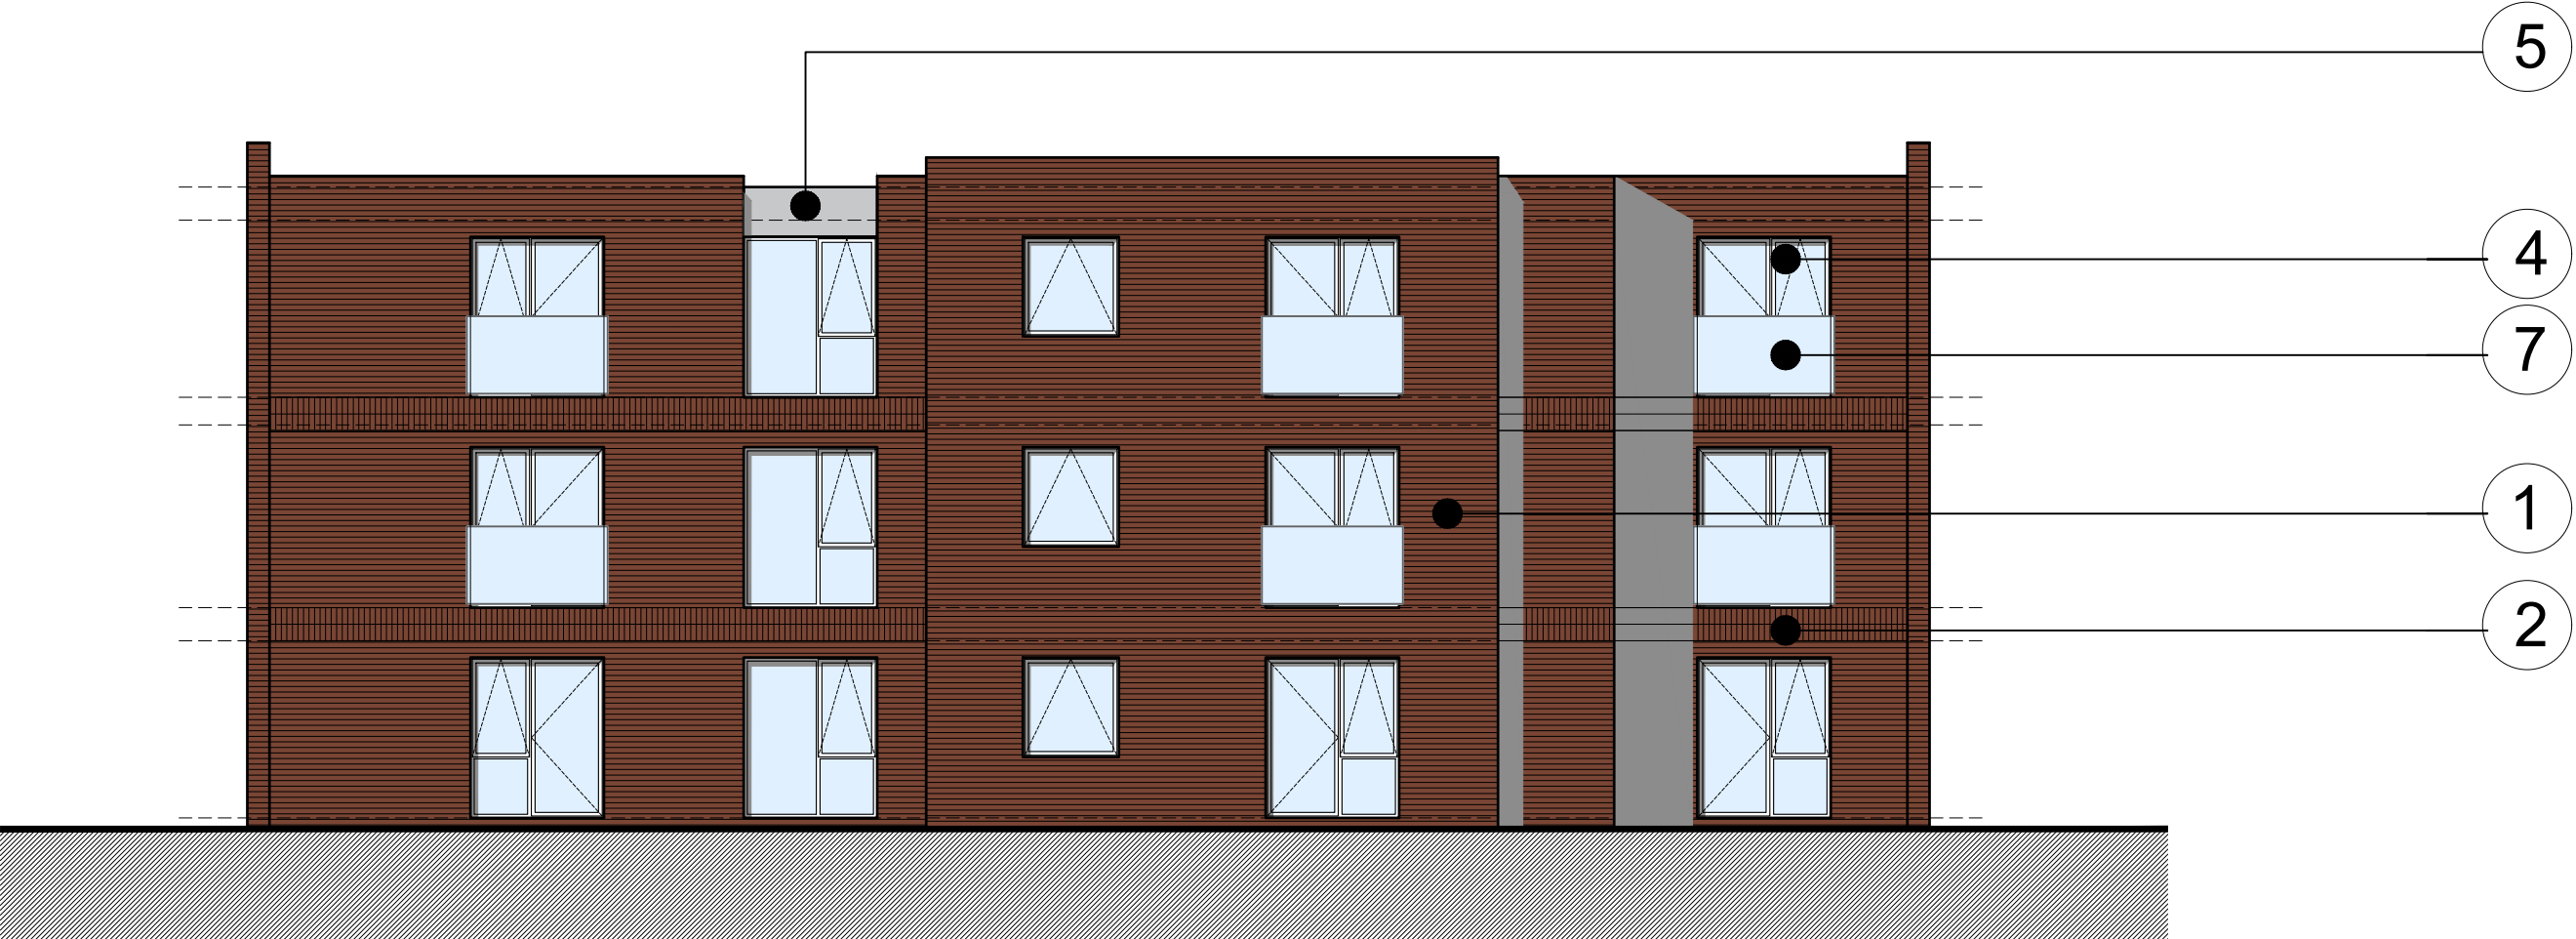

Proposed North Elevation D-D
Scale 1:100

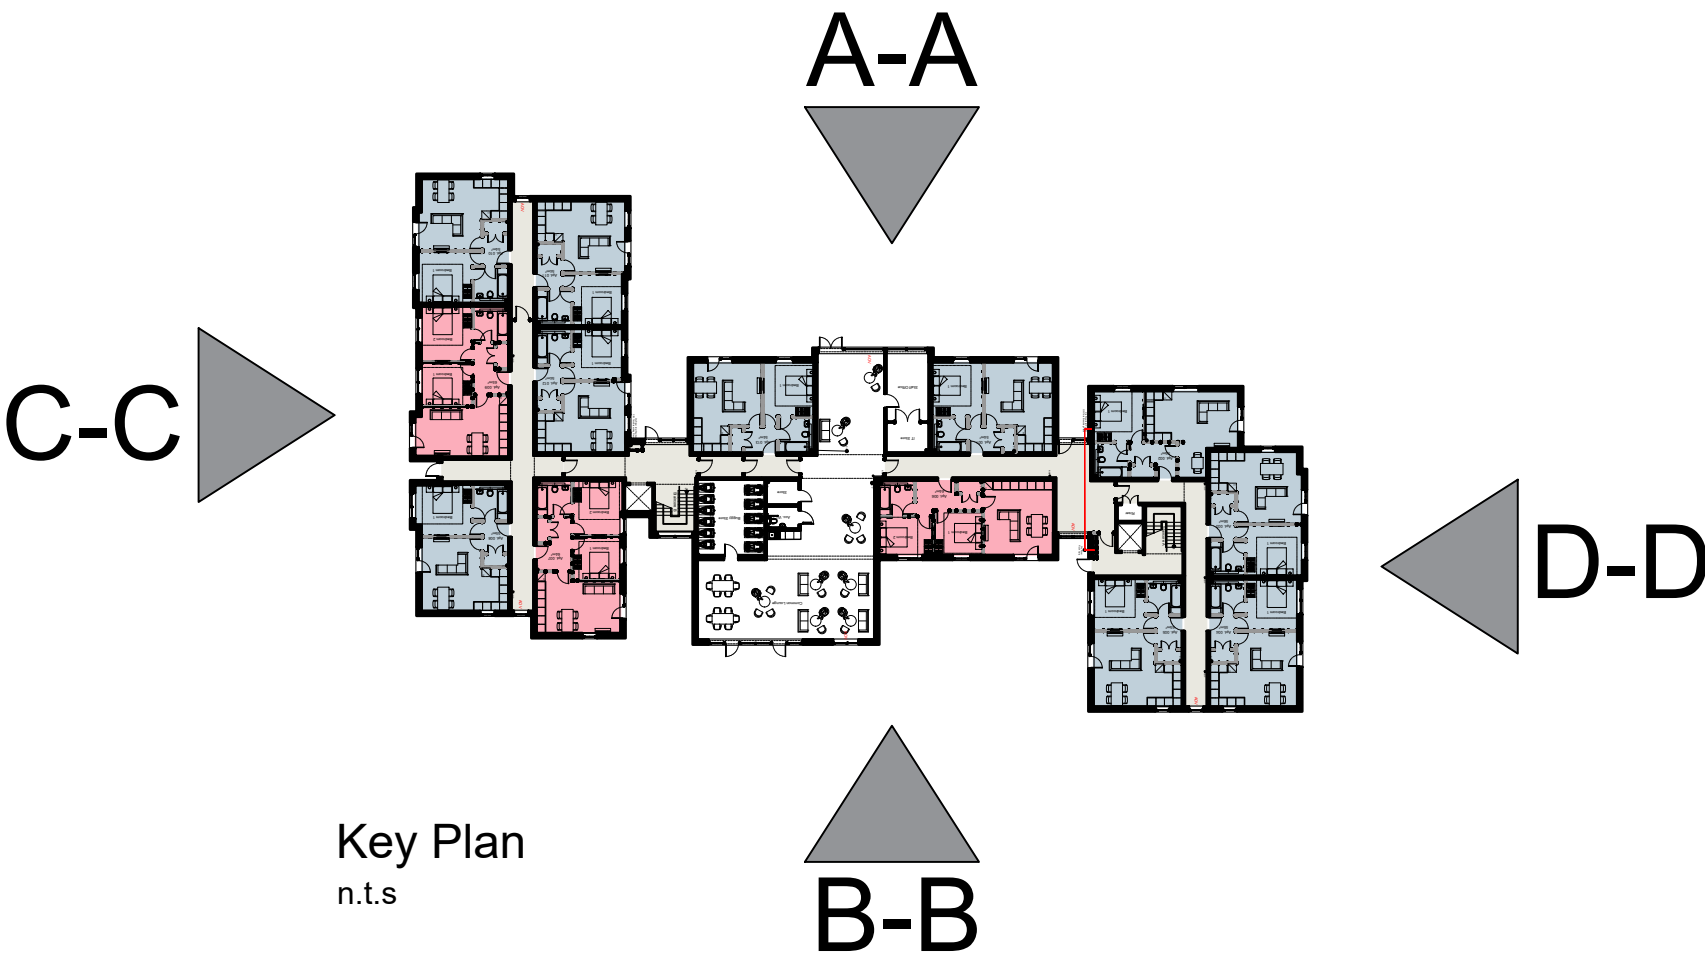

Materials Legend

- 1 Facing Brick
- 2 Soldier Course Brick Detail
- 3 String Course Brick Detail
- 4 Grey Double Glazed Window
- 5 Window Spandrel
- 6 Window Curtain Walling
- 7 Smoked Glass Juliet Balcony Rail
- 8 Window Pod

NB - See Drawing 40 for further Materials Info



G	Materials notes updated	DB	AM	AM
		14.08.22	14.08.22	14.08.22
F	Brickwork detailing updated	DS	AM	AM
		12.08.22	12.08.22	12.08.22
E	Main Entrance Doors and Lounge amended due to Site Plan update	DB	AM	AM
		01.08.22	01.08.22	01.08.22
D	Stair Core C removed and Stair Core A revised following Fire Strategy	DB	AM	AM
		20.07.22	20.07.22	20.07.22
C	Juliet balcony details revised	DB	JL	JL
		10.05.22	10.05.22	10.05.22
B	Windows amended to Second Floor Corridor	DB	JL	JL
		18.03.22	18.03.22	18.03.22
A	Updates following end user comments	DB	JL	JL
		16.03.22	16.03.22	16.03.22
Version	Amendment	Drawn & Date	Checked & Date	Approved & Date
KeithDavidsonPartnership				
13 Seymour Terrace Seymour Street Liverpool L3 5PE				
Telephone : +44 (0) 151 709 1777 Email : info@keithdavidsonpartnership.com Web : keithdavidsonpartnership.com				
Internal Project Number 1301				
Client Alderley Group				
Project Name The Orchard, Huyton				
Drawing Title Proposed Elevations				
Scale 1:100	Original Size A1	PLANNING		
Date 11/02/22	Drawn JL	Checked DB	Approved DB	Status
Drawing Number 30				Revision G