



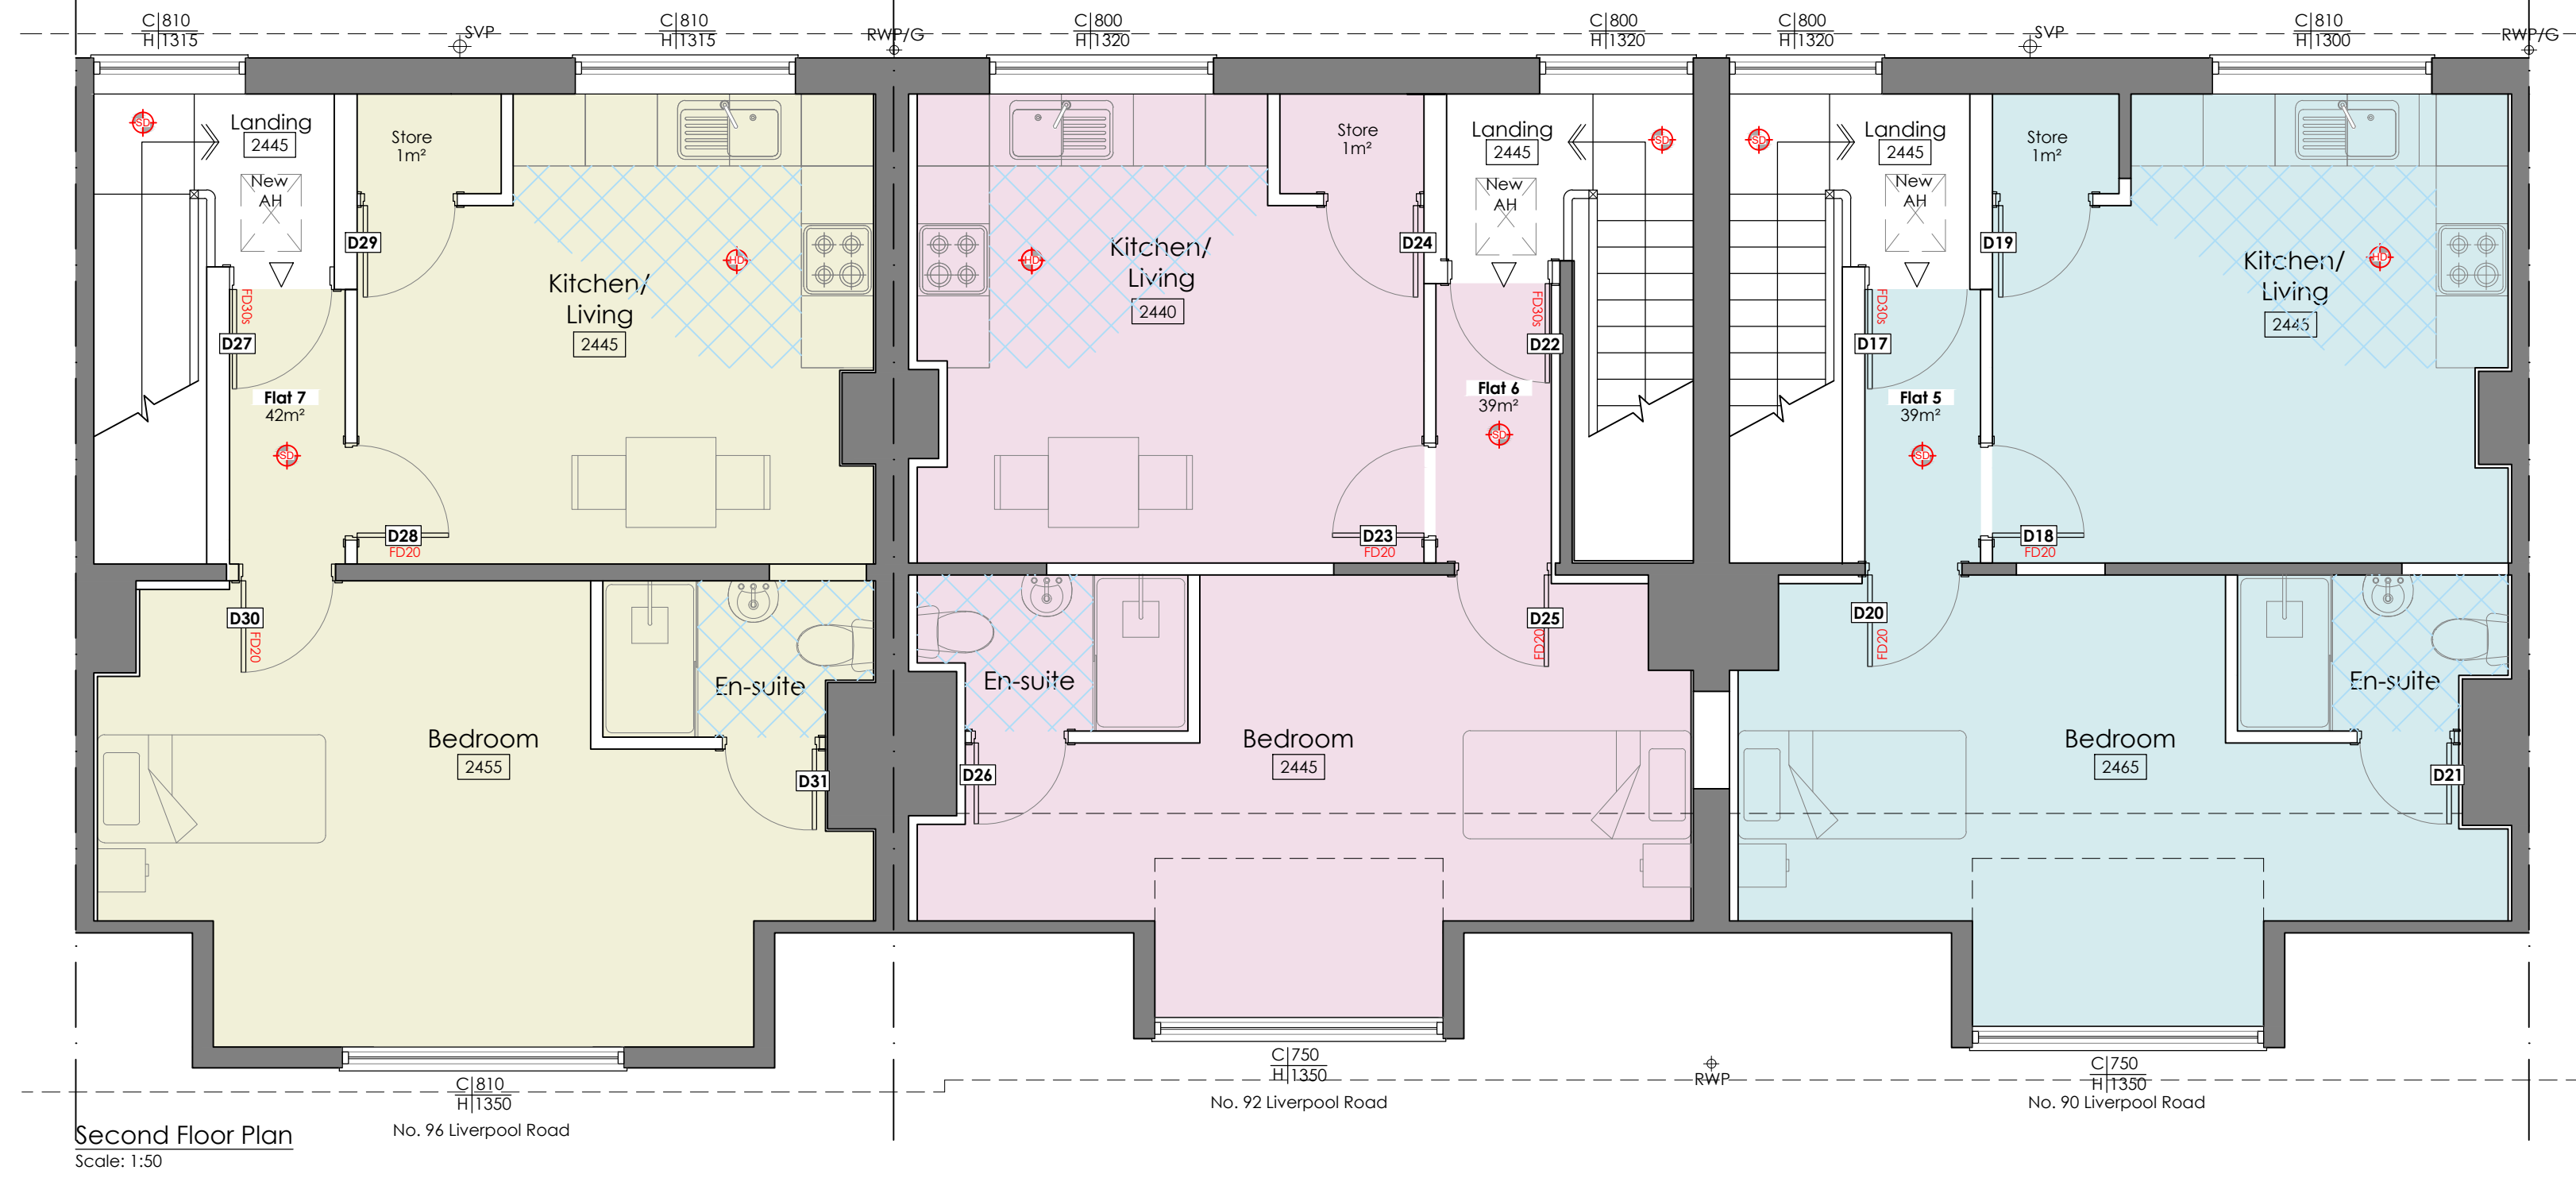


Schedule of Accommodation			
Bedsit 1	28.4m²	1 Person	
Bedsit 2	27.5m²	1 Person	
Flat 3	36.9m²	1 Person	
Bedsit 4	26.5m²	1 Person	
Flat 5	39m²	1 Person	
Flat 6	39m²	1 Person	
Flat 7	42m²	1 Person	




Front (North) Elevation
Scale: 1:100

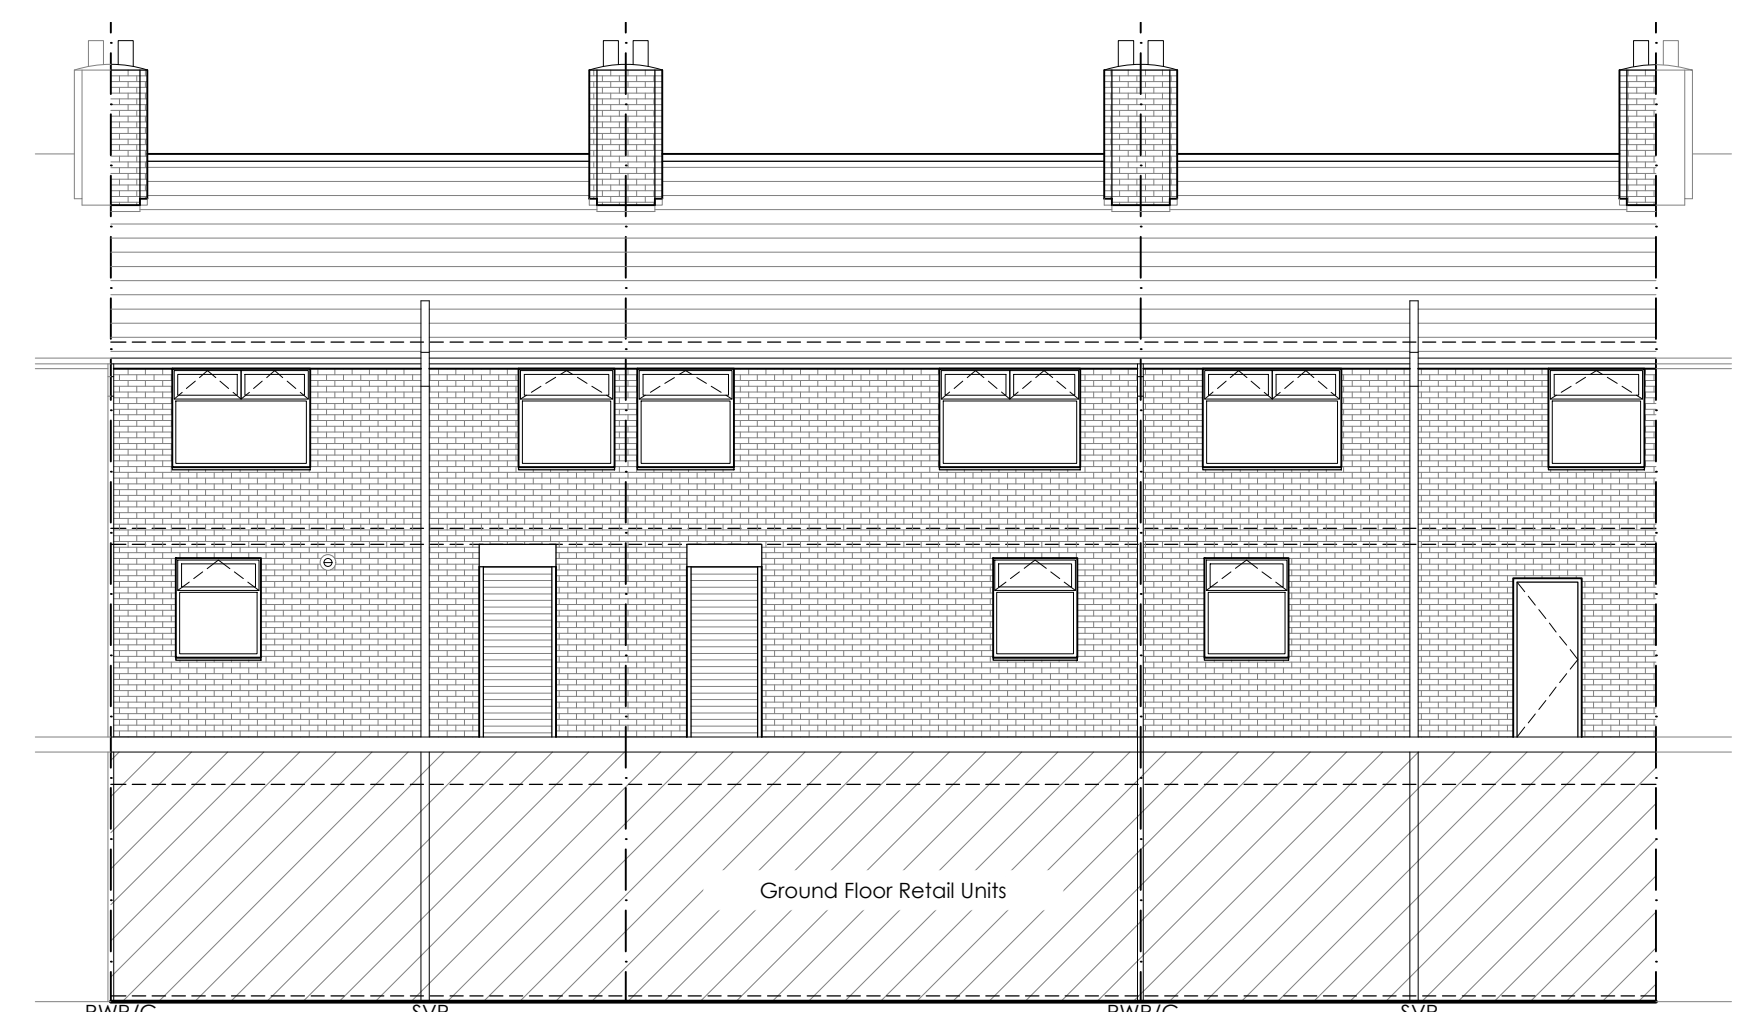


Rear (South) Elevation
Scale: 1:100

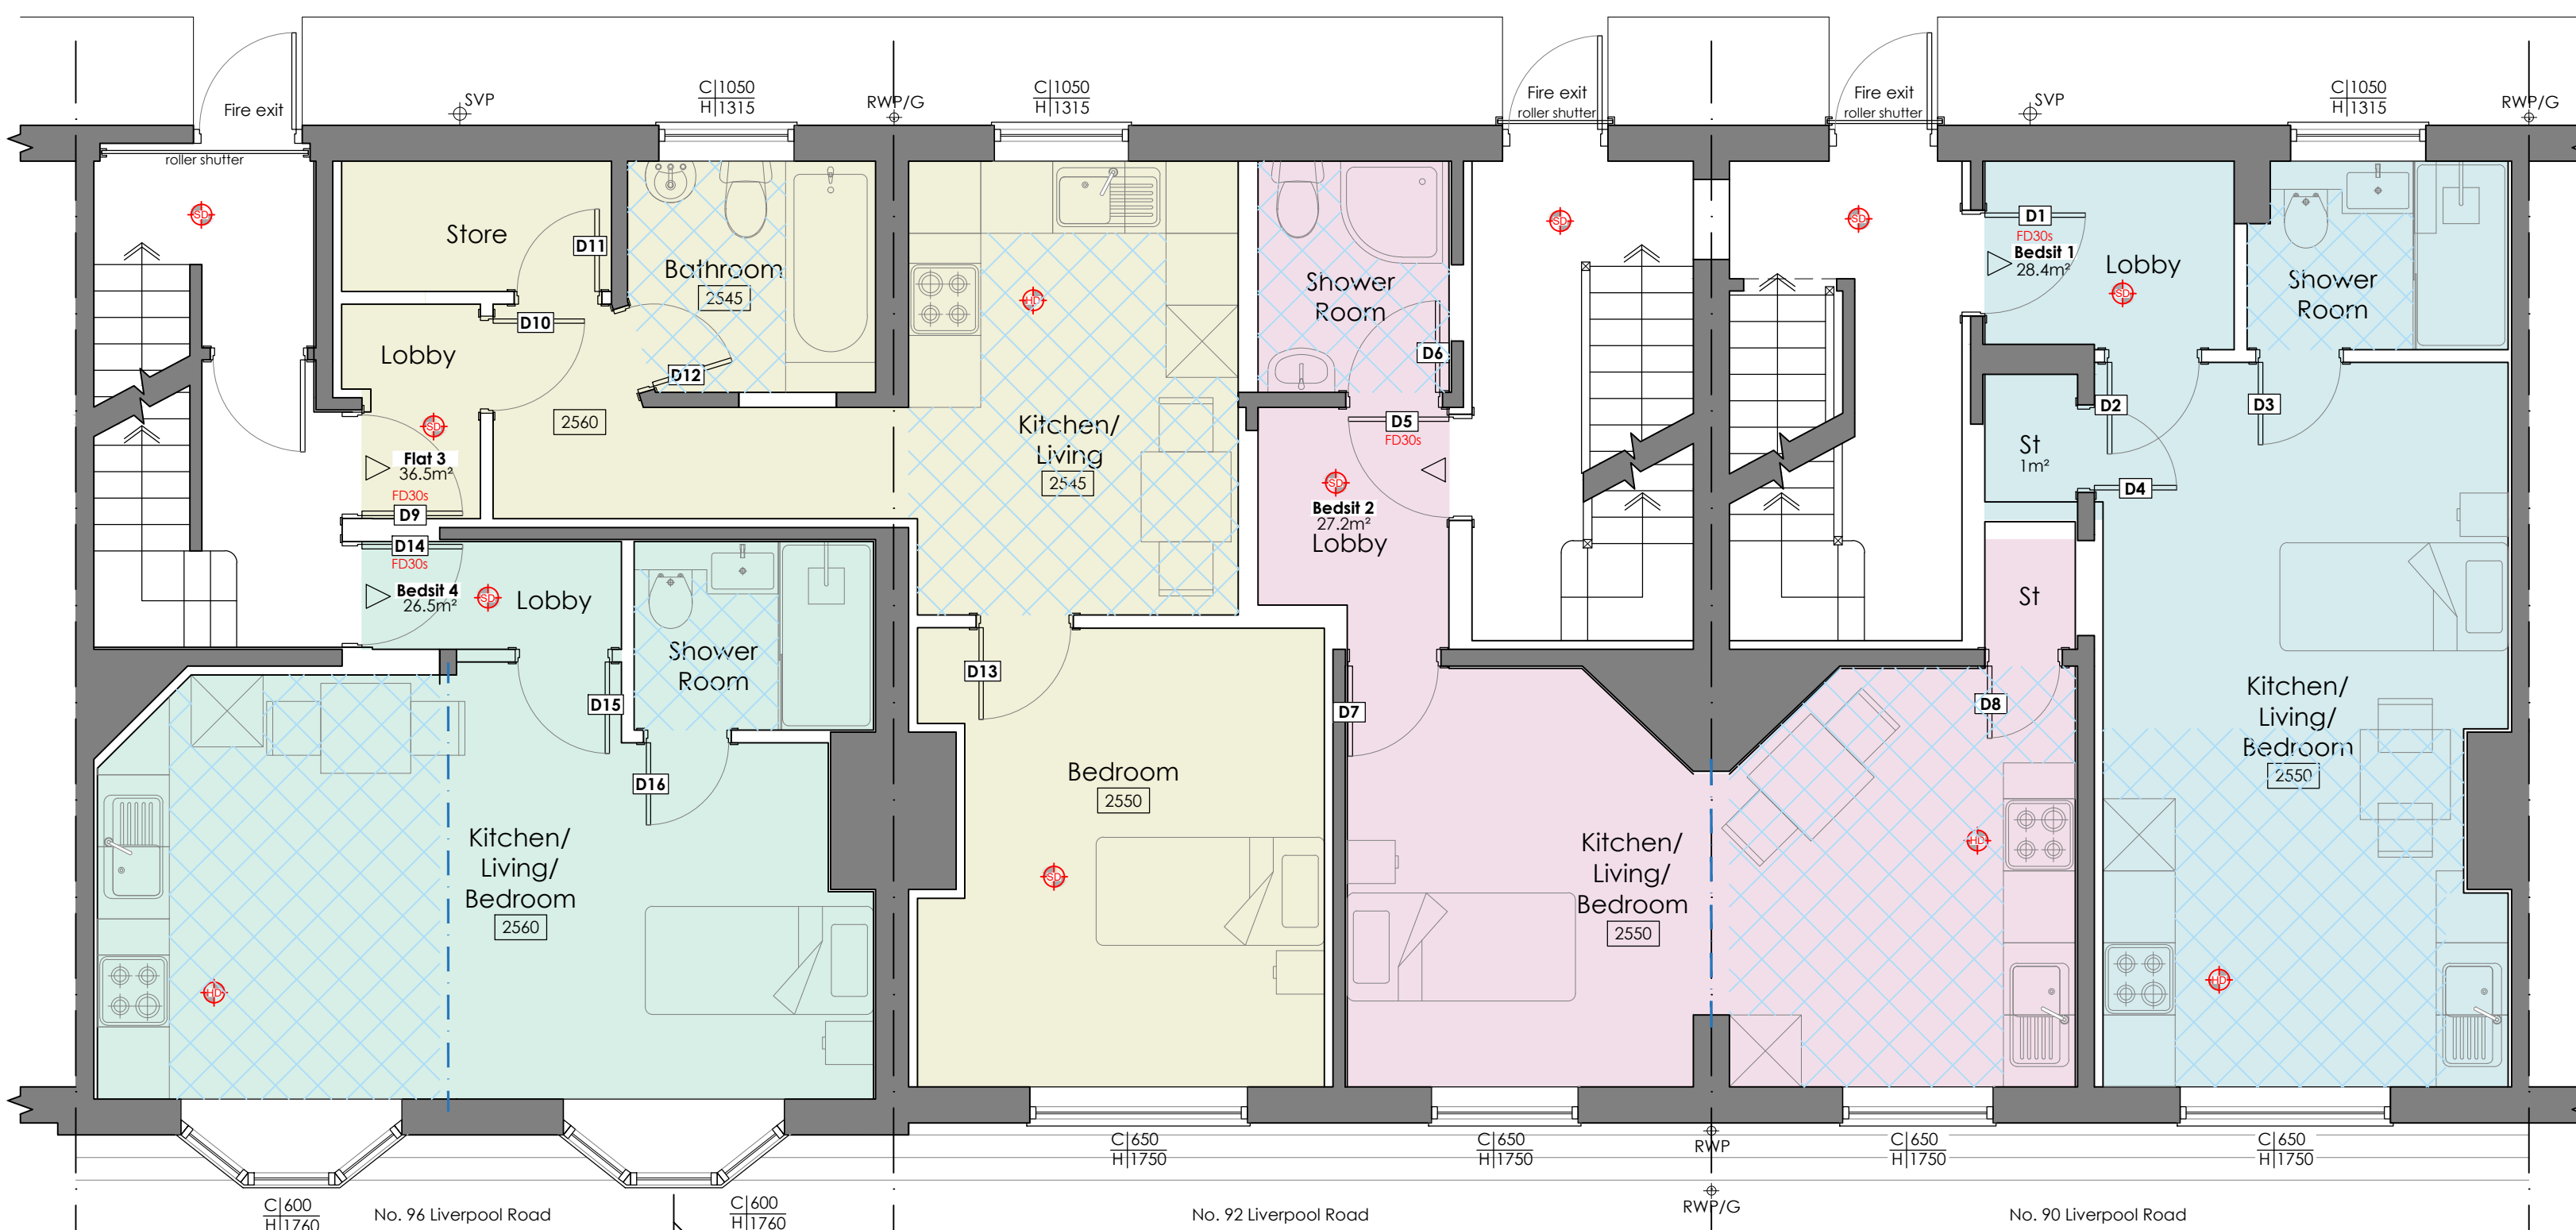


First Floor Plan
Scale: 1:50

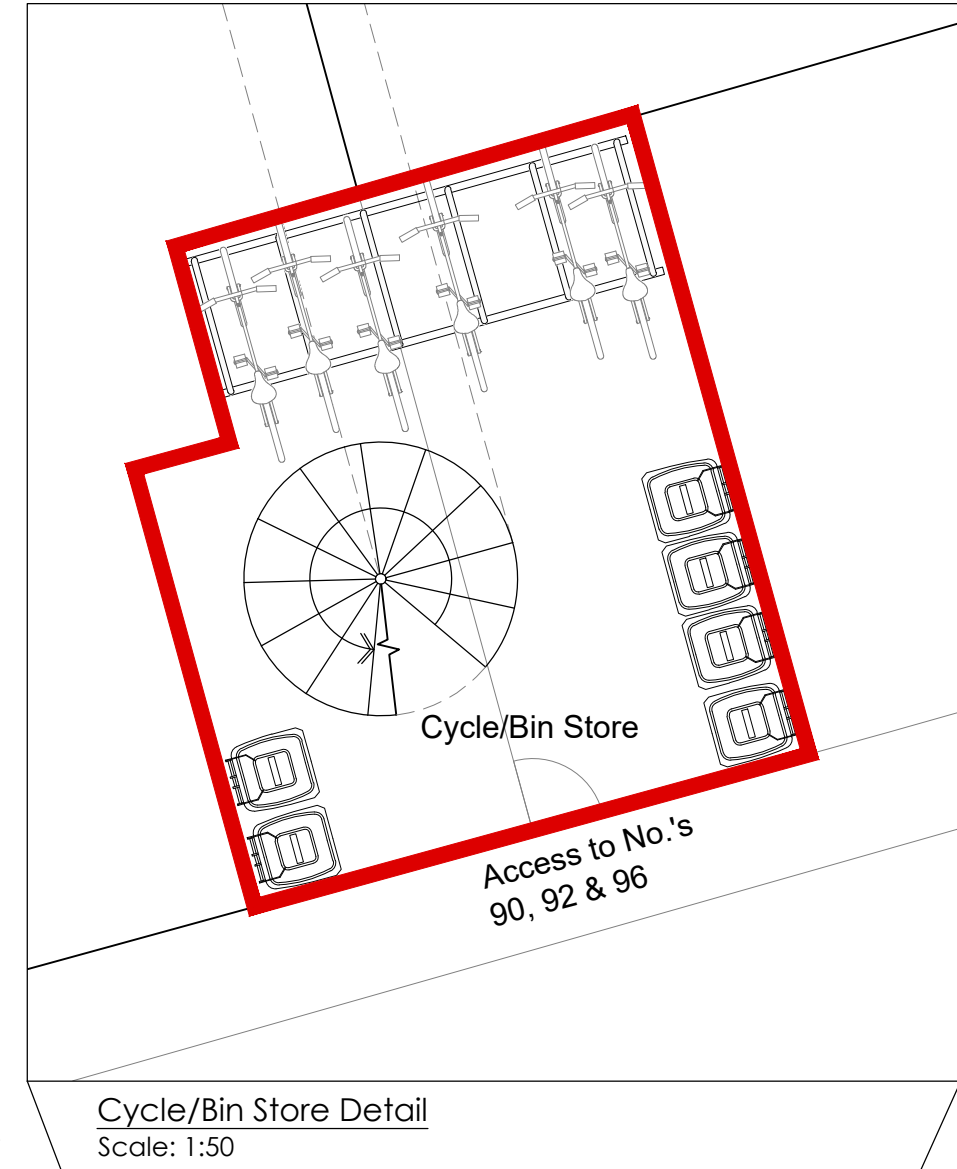

Cycle/Bin Store Detail
Scale: 1:50

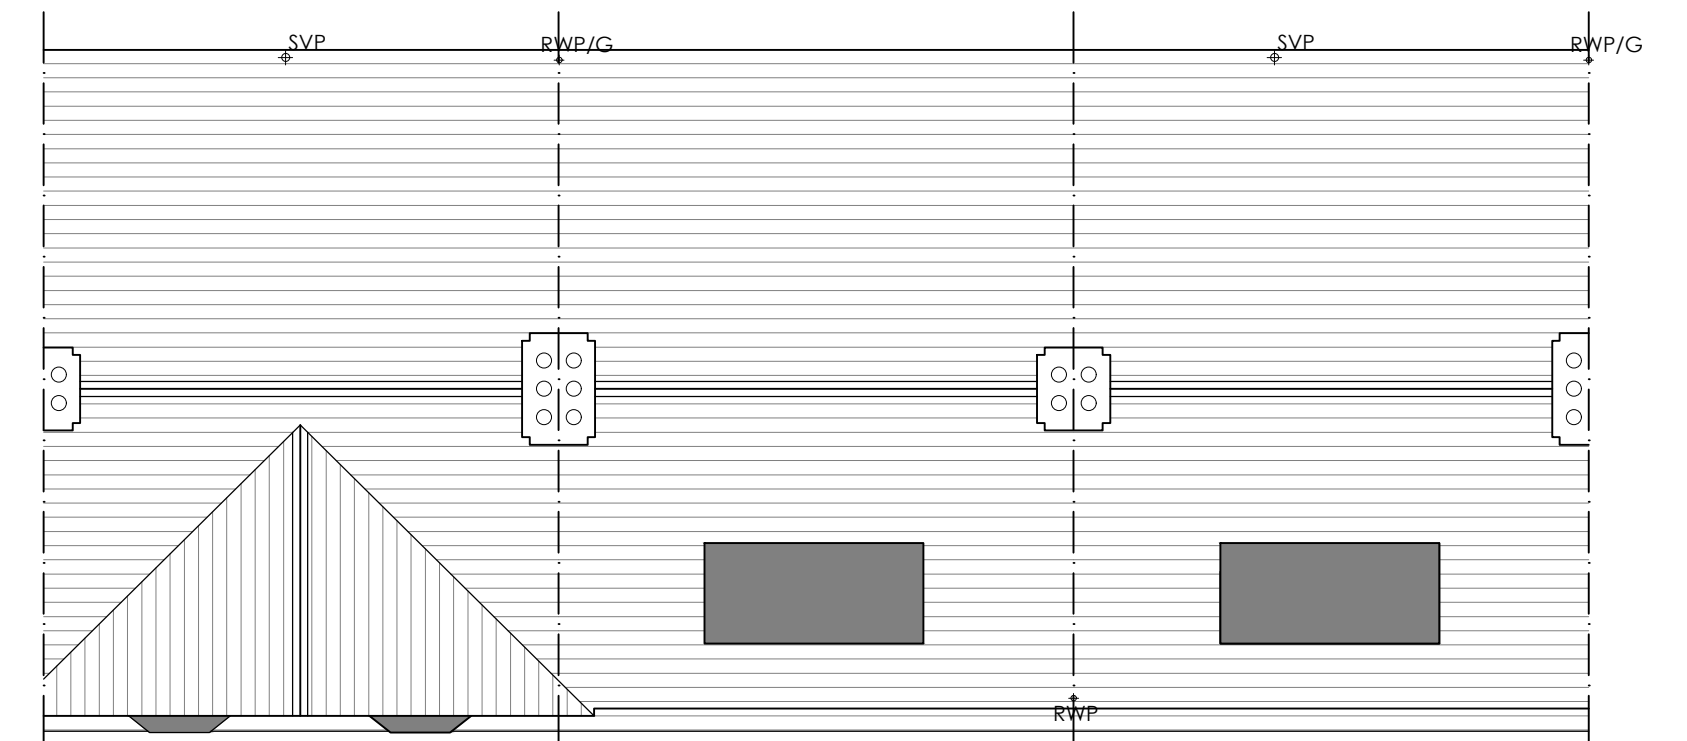

Roof Plan
Scale: 1:100

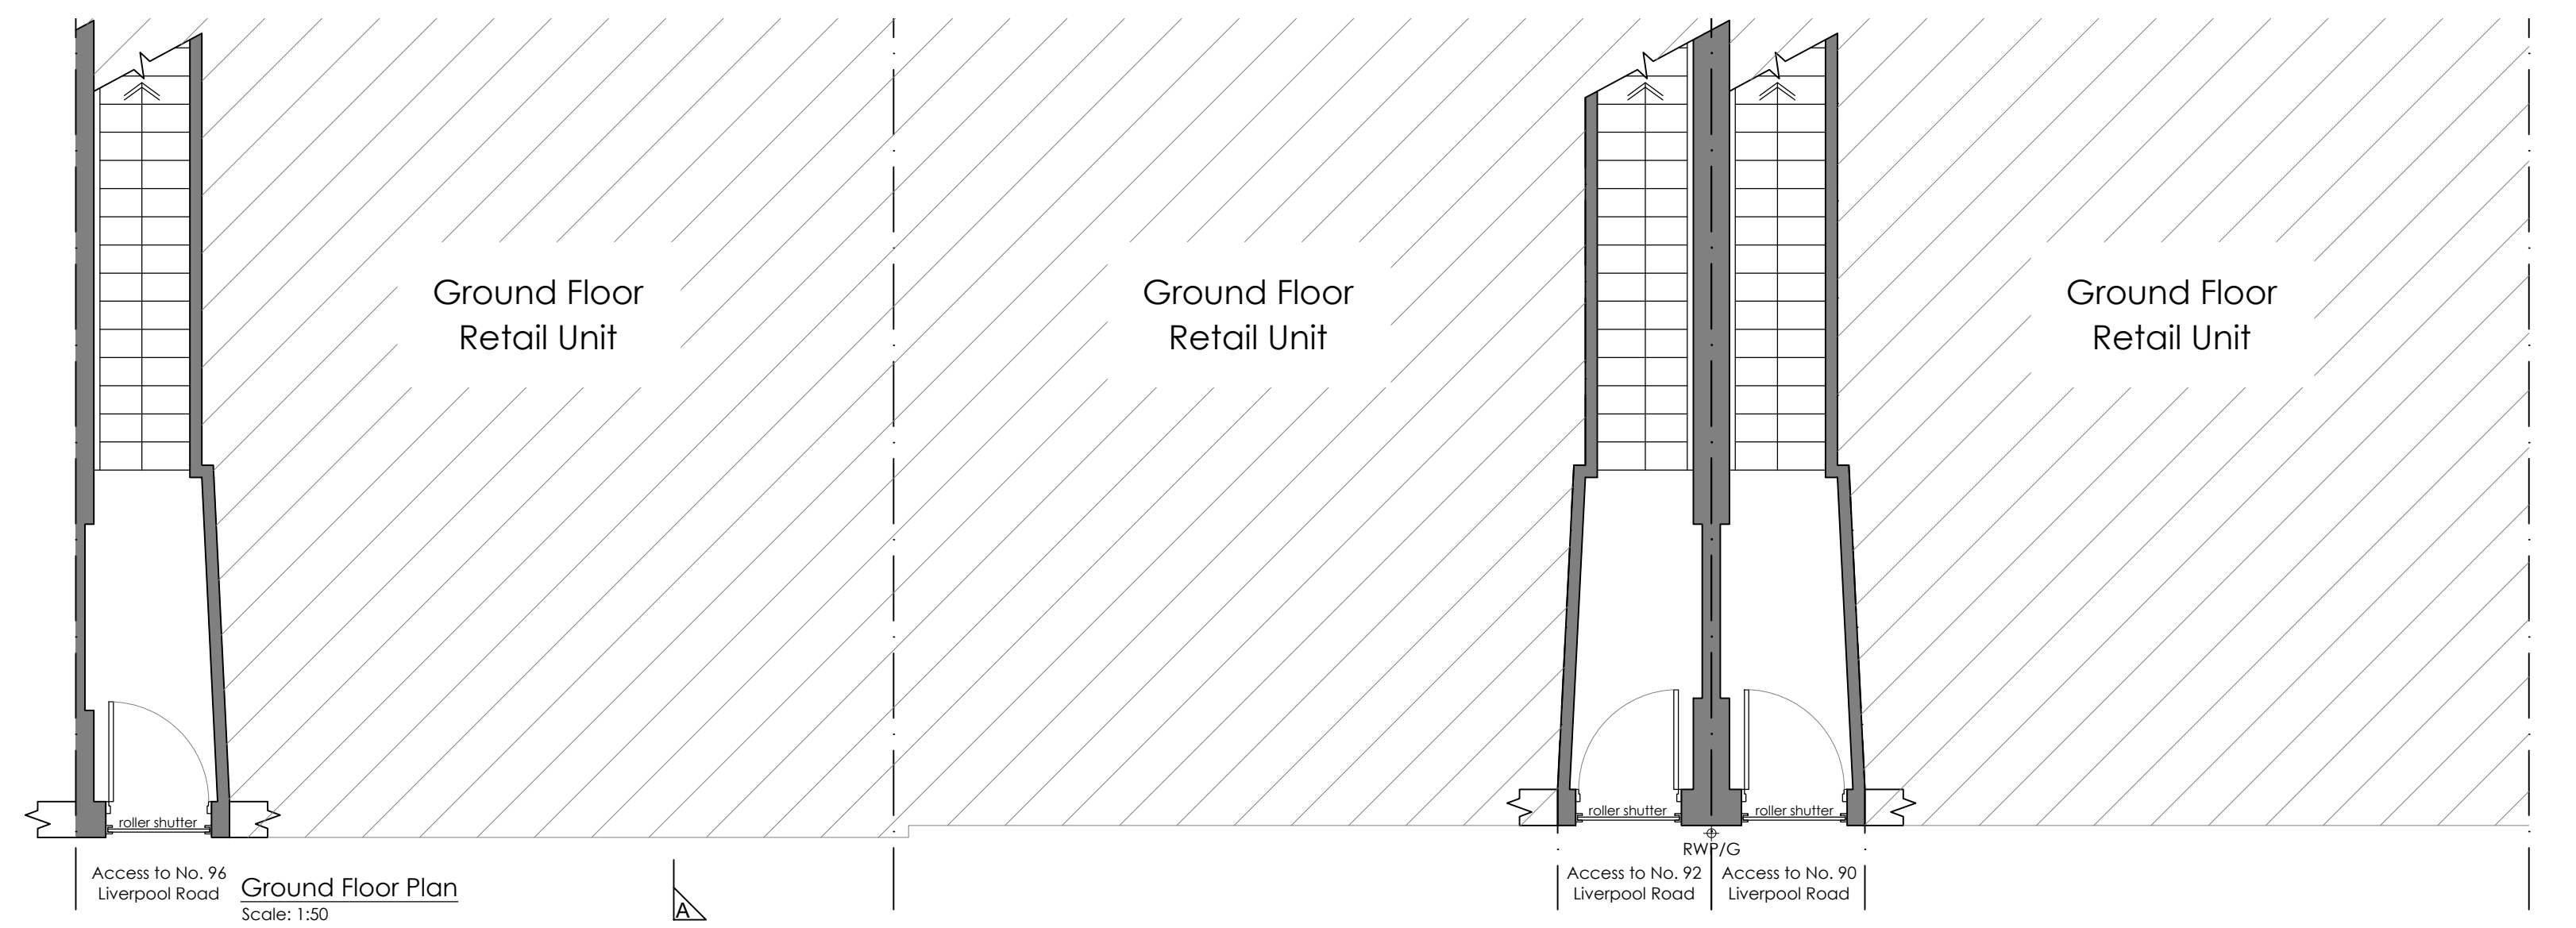


Ground Floor Plan
Scale: 1:50



Block Plan
Scale 1:500

Key

Site Boundary

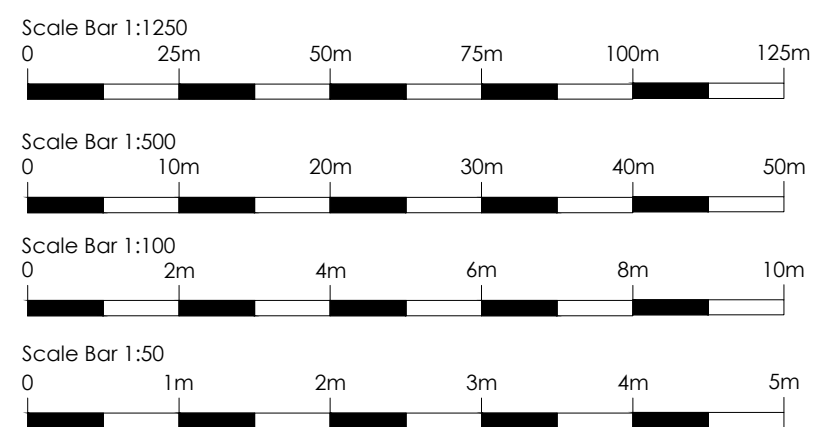

Rev.	Notes.	Date.	By.
B	Altered room layouts	15.08.2022	TH
A	Added yard to boundary	04.08.2022	TH

This drawing is the property of WhiteleyEaves Ltd, and the copyright is reserved. Therefore this drawing is not to be copied or disclosed by any unauthorised persons without the prior consent of WhiteleyEaves Ltd

WHITELEYEAVES
PROPERTY & CONSTRUCTION CONSULTANTS

Hollinwood Business Centre, Albert Street, Oldham, OL8 3QL
T 0161 393 8417
E info@whiteleyeaves.co.uk
W www.whiteleyeaves.co.uk

CLIENT	ForHousing		
JOB NUMBER	328	DATE	02.03.2022
DRAWING NAME	PROPOSED PLANS & ELEVATIONS		
SCALE DRAWN:	1:50/ 1:100/ 1:500/ 1:1250	PAGE SIZE	A1
REVISION	B	DRAWING NUMBER	003
ADDRESS	No.'s 90, 92 & 96 Liverpool Road Hyton Liverpool L36 3RF		
NOTES			
DRAWN BY:	TH	CHECKED BY:	