


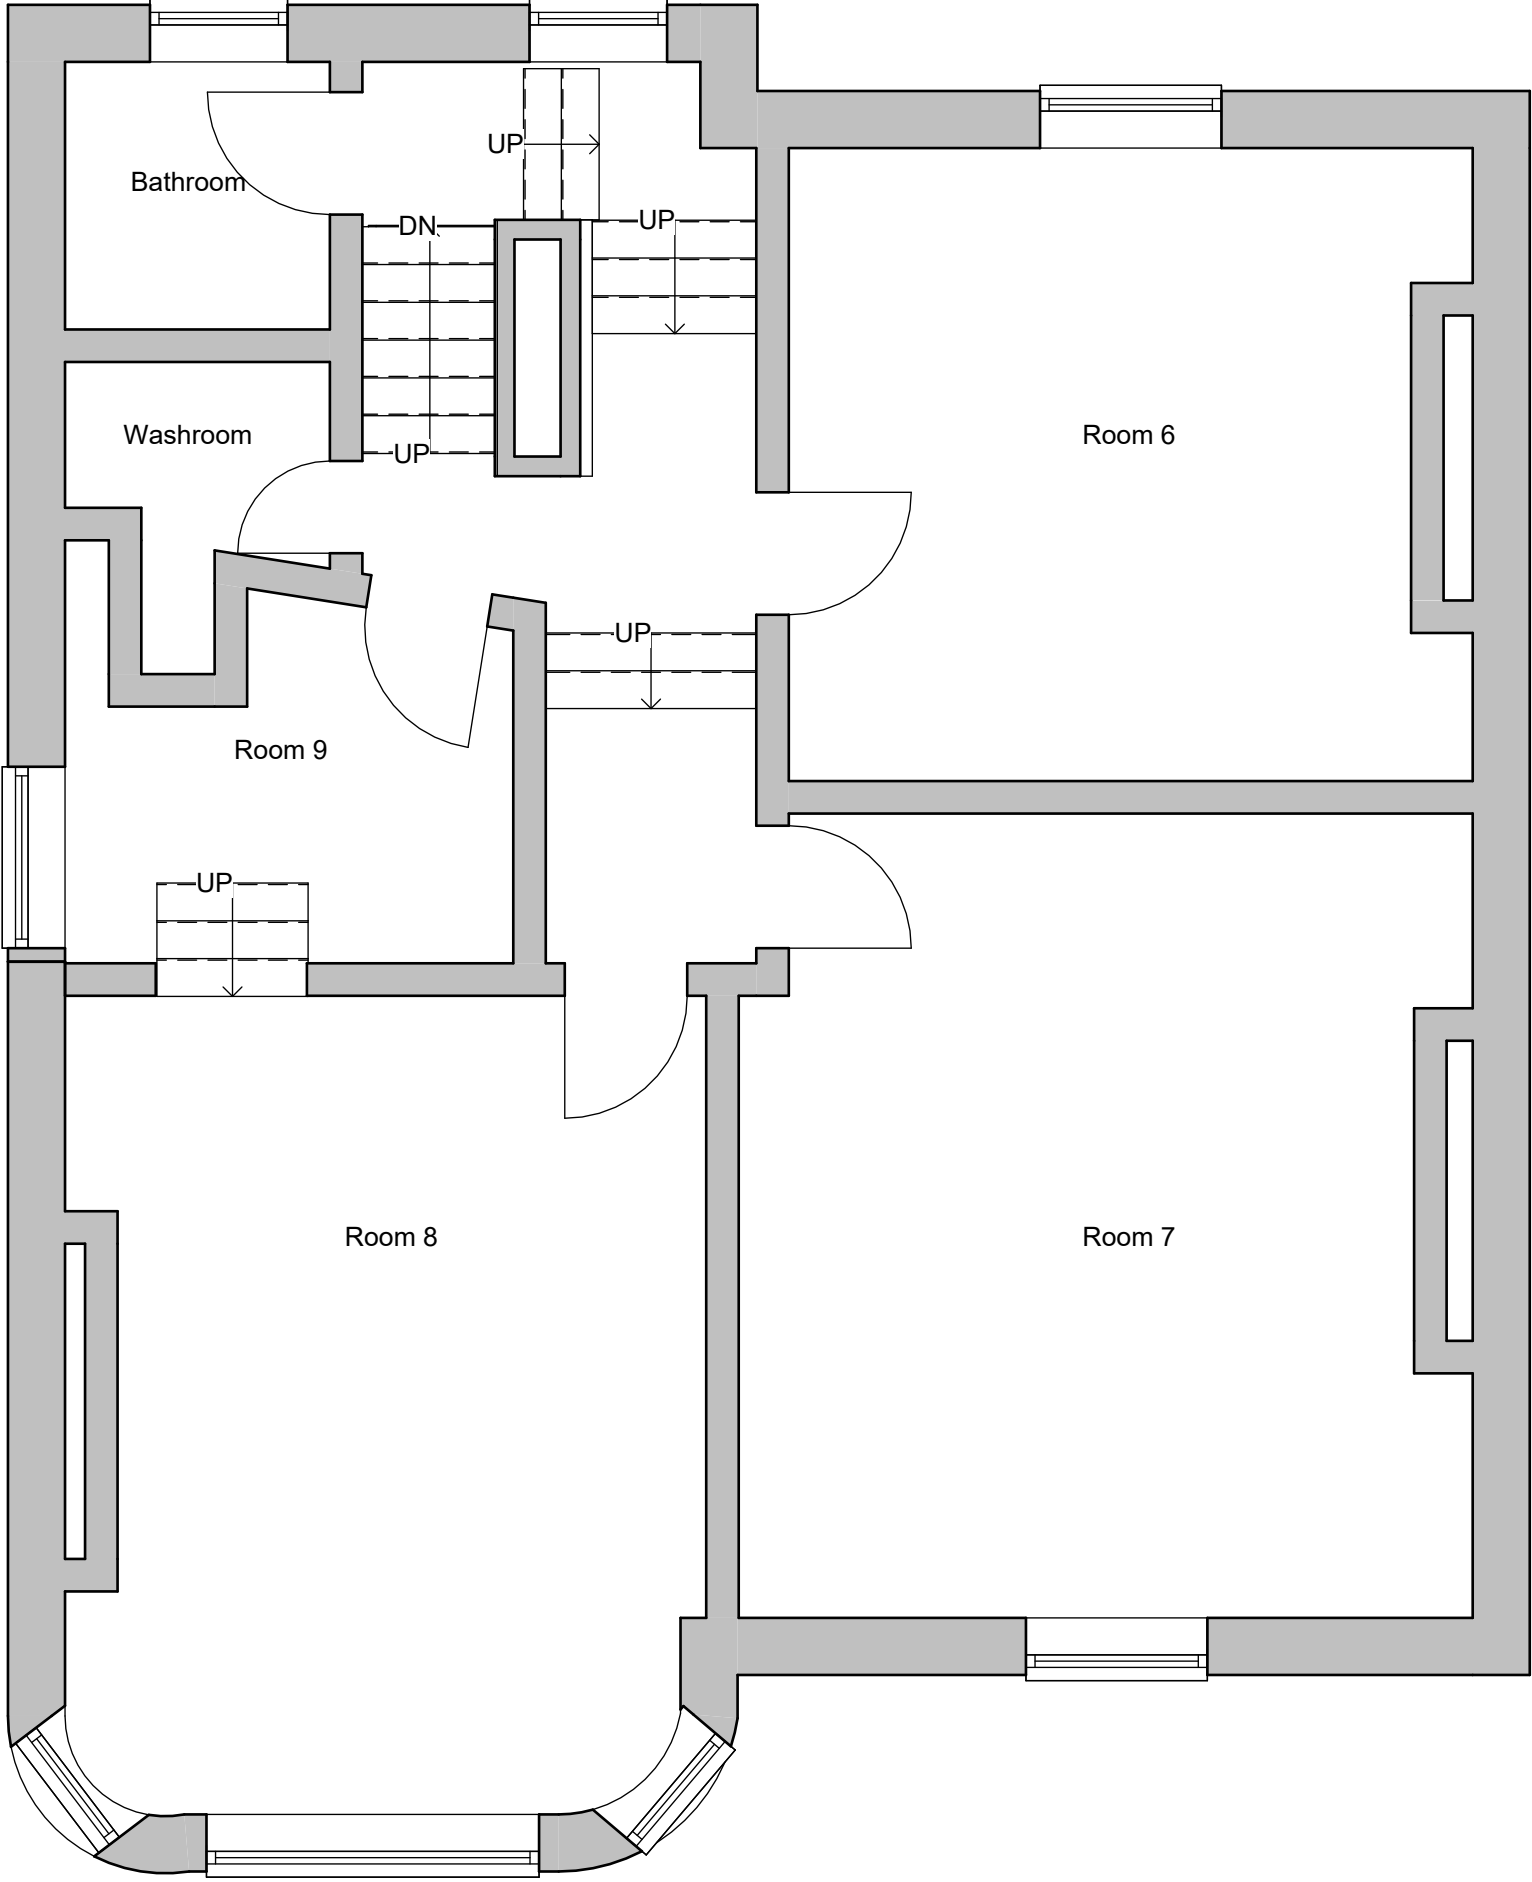

1

202_First Floor

1 : 50



BARR + Partners Architecture LTD

Studio M, Baltic Creative Campus
49 Jamaica Street
Liverpool
L1 0AH
george@barrandpartners.co.uk
07496 834461
www.barrandpartners.co.uk


Notes

- 1. This document and all drawings are copyright of BARR + Partners and may not be reproduced without their specific permission.
- 2. All dimensions to be site verified by contractor before construction.
- 3. All dimensions are to structure unless noted otherwise.
- 4. All dimensions are in millimetres unless noted otherwise.
- 5. BARR + Partners shall be notified in writing of any discrepancies.

Revisions

REV	DATE	DRAWN	NOTES
A	24.06.25	GB	Issued for Planning

project north

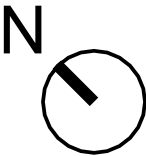

status: PL
client: Private Client

project: 1A Newlands

title: Existing First Floor Plan

revision: A
drawn by: GB
date: 24.06.25
job no: BPA-377-NEW
scale: 1 : 50

drawing no:
A203