


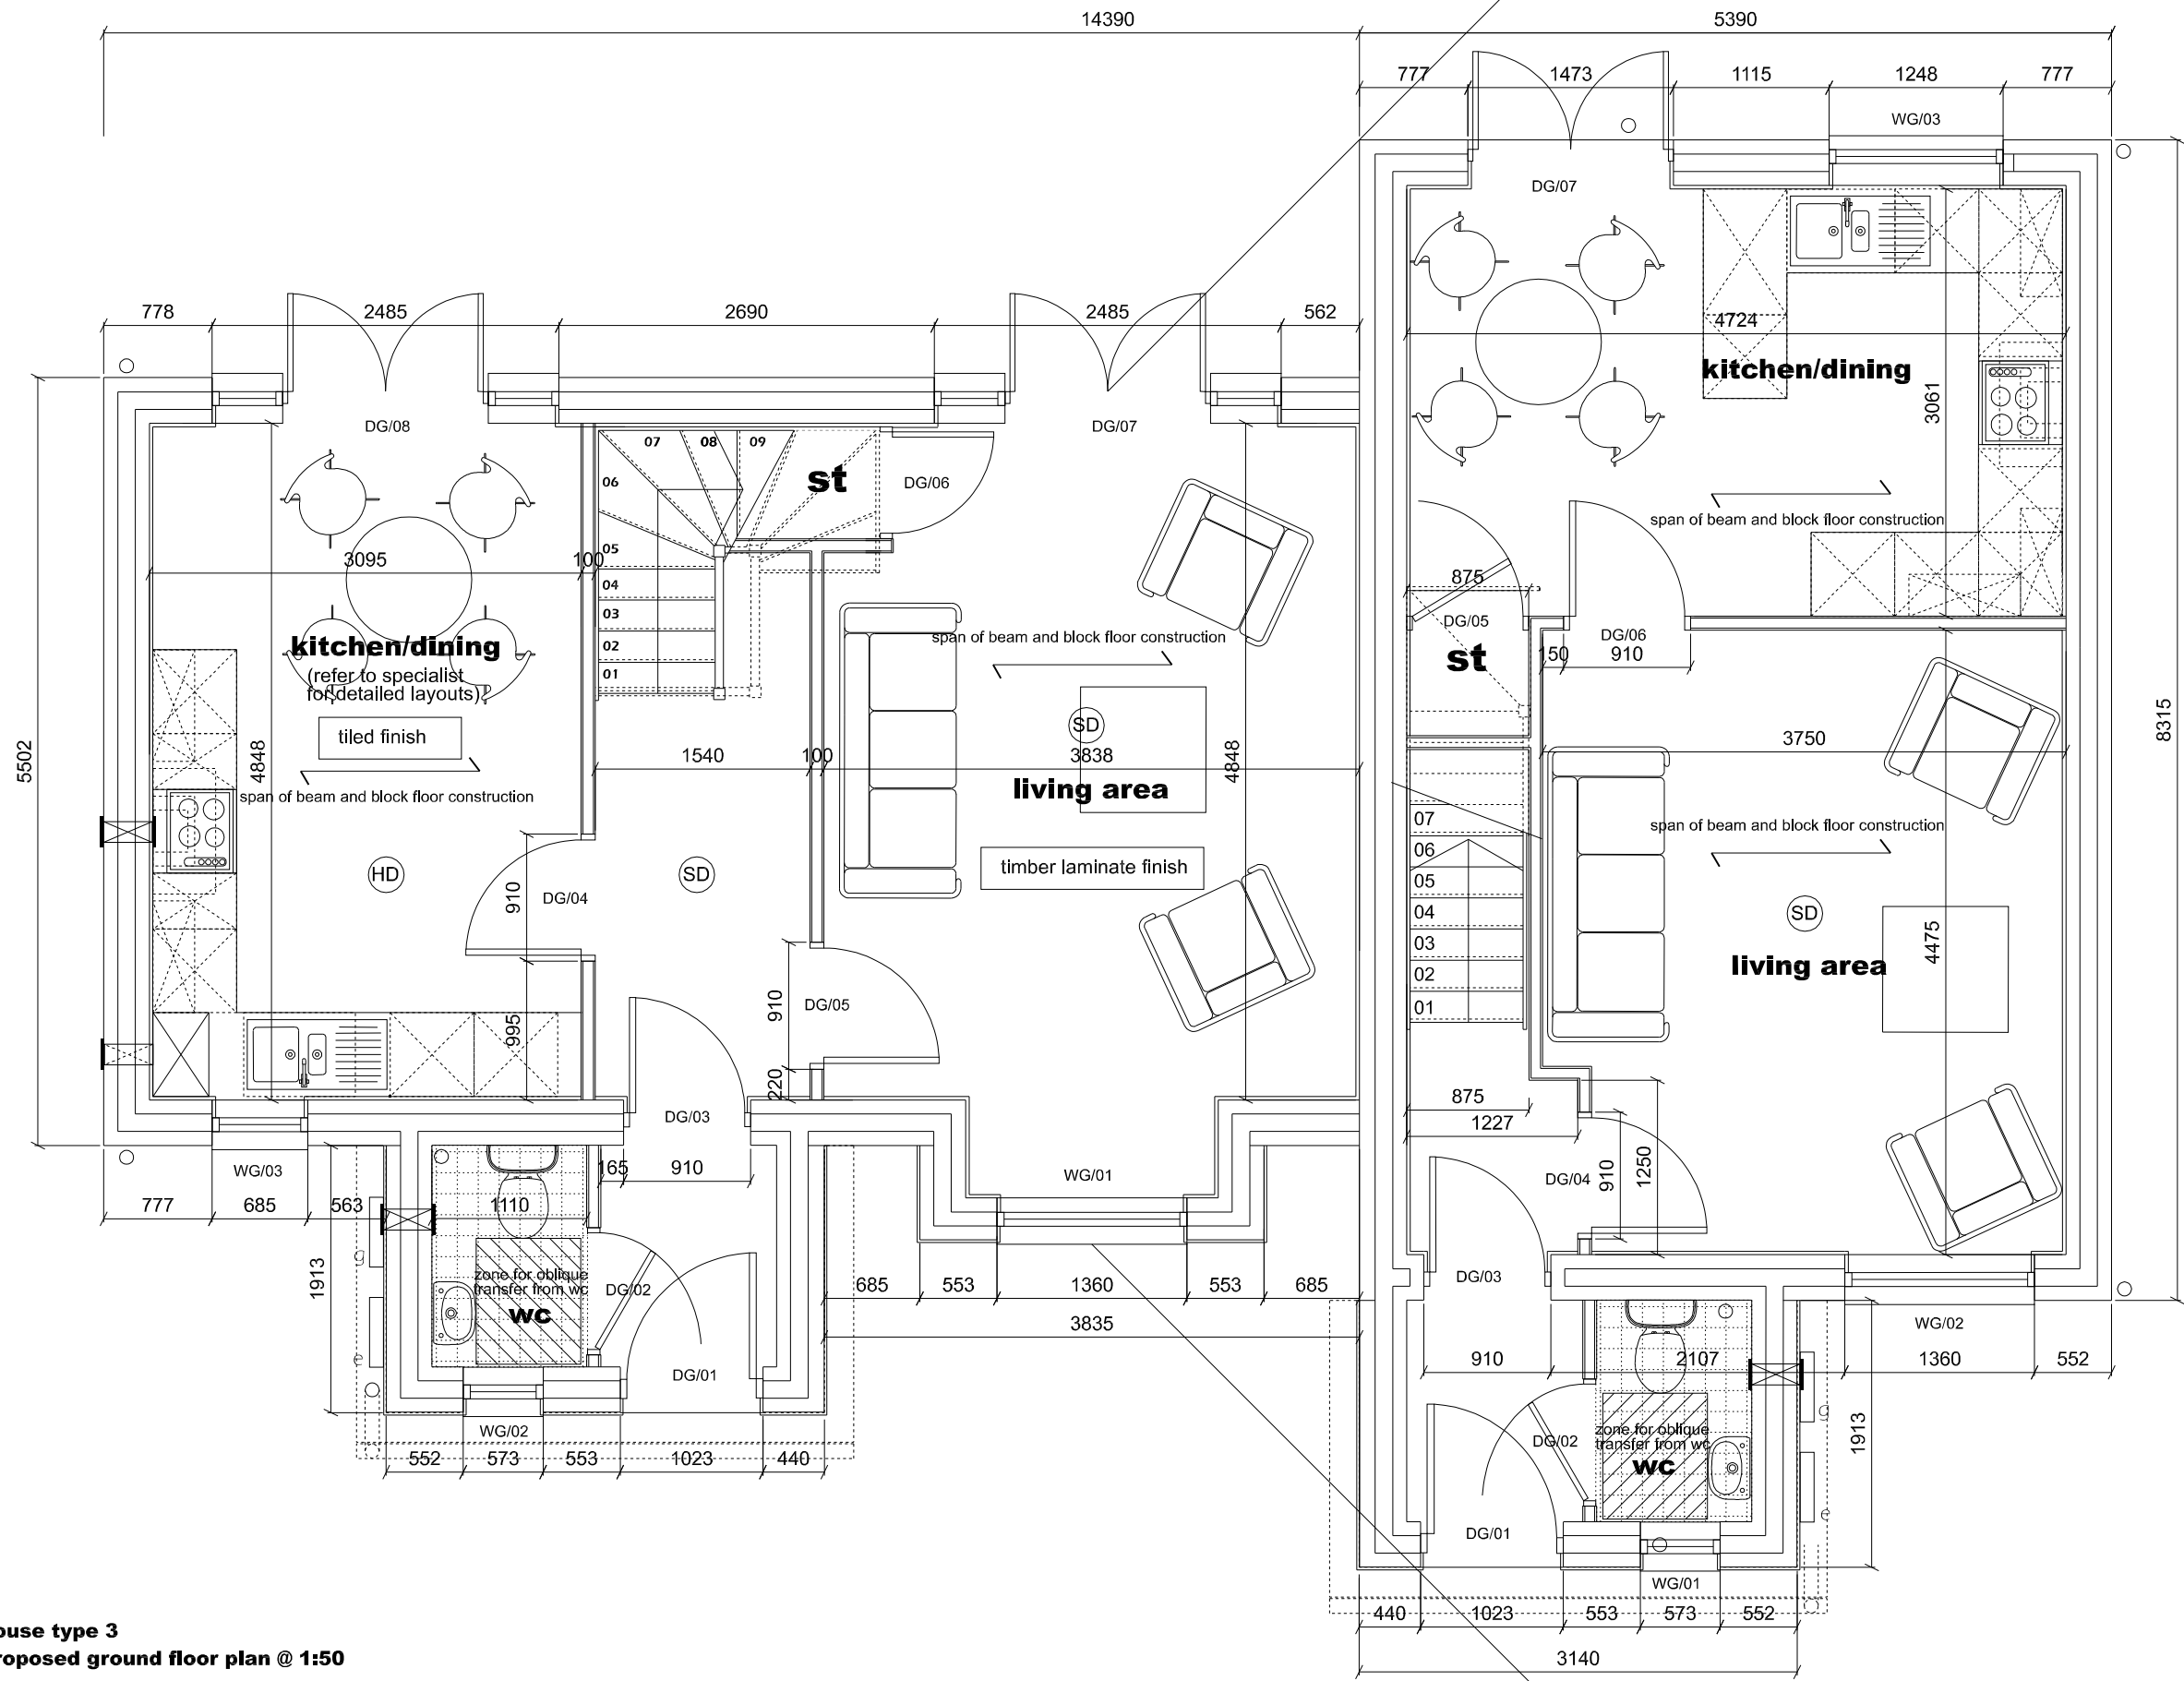

house type 3
proposed ground floor plan @ 1:50

revisions:-

		PROJECT Former Penny Black PH, Lickers Lane Whiston		DATE July 2021	
DRAWING TITLE HOUSE TYPE 3		DRAWN KS		SHEET SIZE A3	
PURPOSE PLANNING		PROJECT NO. 279_050_021		DRG NO & REVISION 53_1a	