


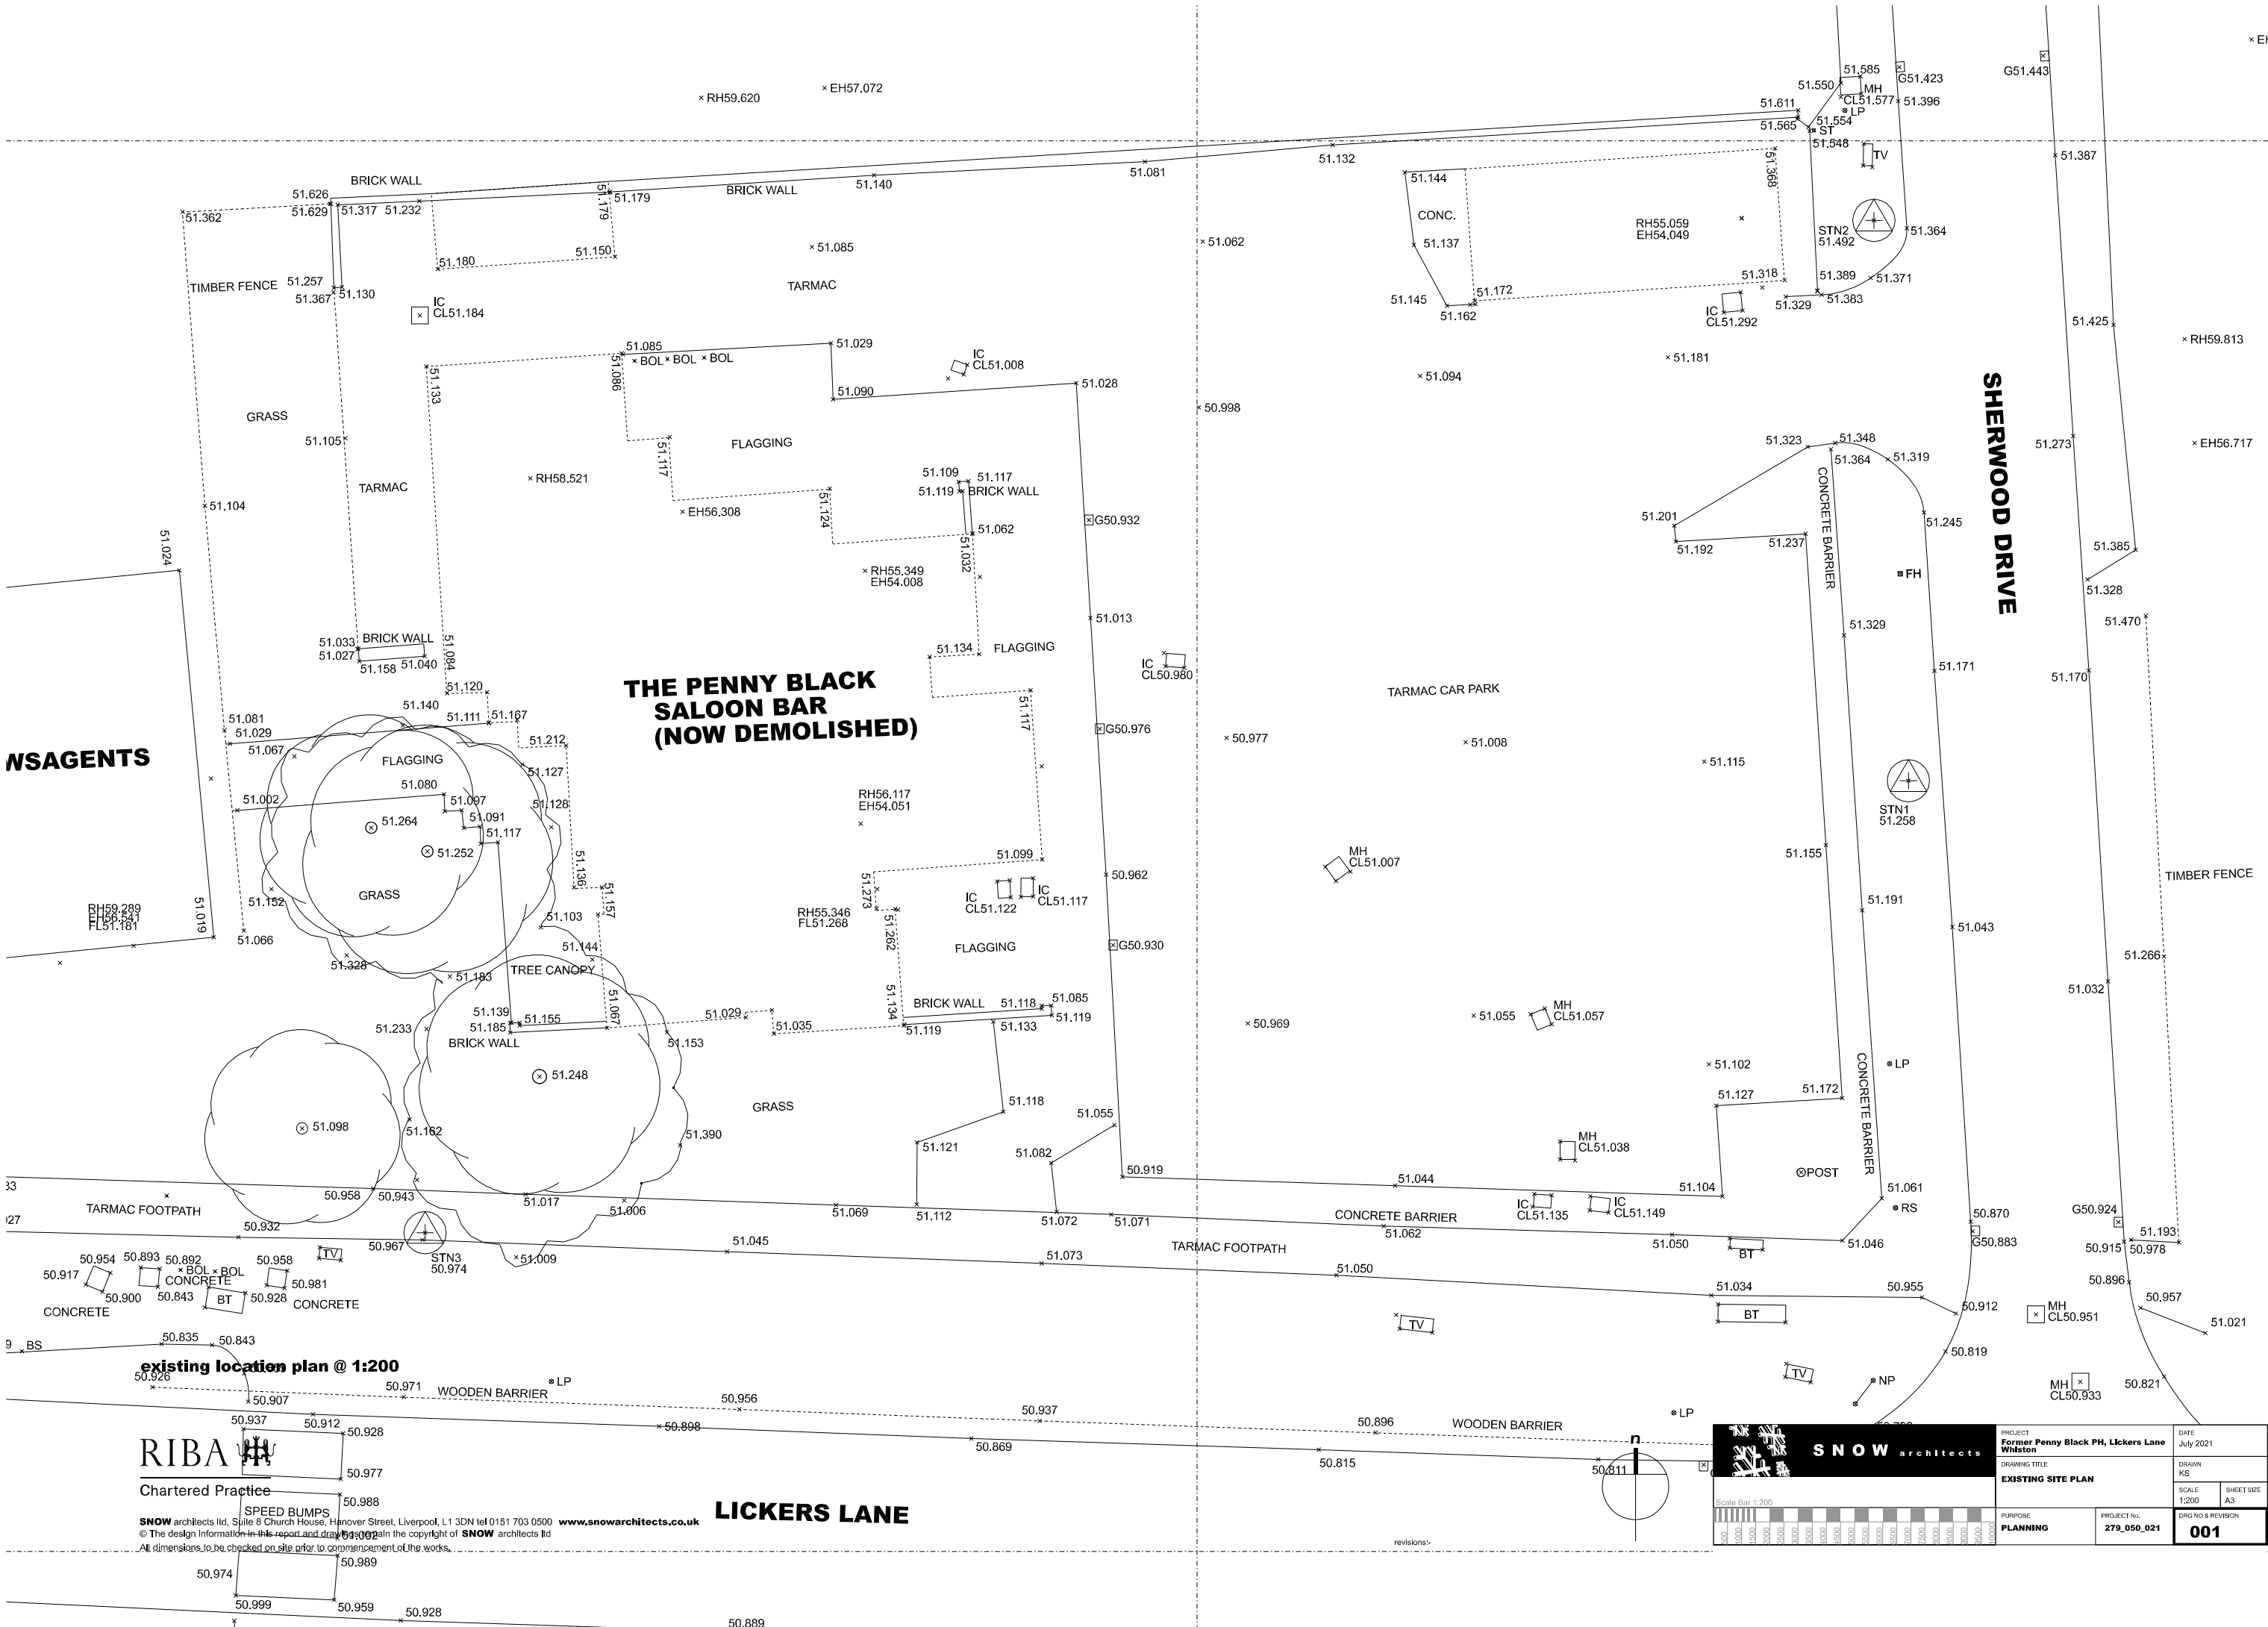

NSAGENTS

THE PENNY BLACK
SALOON BAR
(NOW DEMOLISHED)

SHERWOOD DRIVE

LICKERS LANE


existing location plan @ 1:200

RIBA

Chartered Practice

SNOW architects Ltd, Suite 8 Church House, Hanover Street, Liverpool, L1 3DN tel 0151 703 0500 www.snowarchitects.co.uk
© The design information in this report and drawings is the copyright of SNOW architects Ltd
All dimensions to be checked on site prior to commencement of the works.

LICKERS LANE

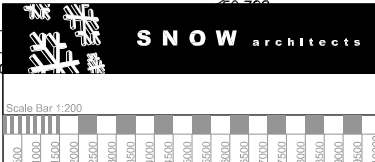

PROJECT Former Penny Black PH, Lickers Lane Whiston	DATE July 2021
DRAWING TITLE EXISTING SITE PLAN	DRAWN KS
PURPOSE PLANNING	PROJECT NO. 279_050_021
	DWG NO & REVISION 001