

IMPORTANT

- > This drawing is copyright and remains the property of this practice
- > Do not measure from this drawing, except for the purpose of planning
- > All dimensions to be checked on site
- > Positions of anything existing must be confirmed on site prior to proceeding
- > Any structural elements drawn are indicative and should be calculated by a structural engineer

NOTES:

Site Plan




ReQuestaPlan

Plan Produced for: LK Architecture
Date Produced: 06 Oct 2022


Existing and Proposed Site Plan
Scale 1:500




Location Plan
Scale 1:1250

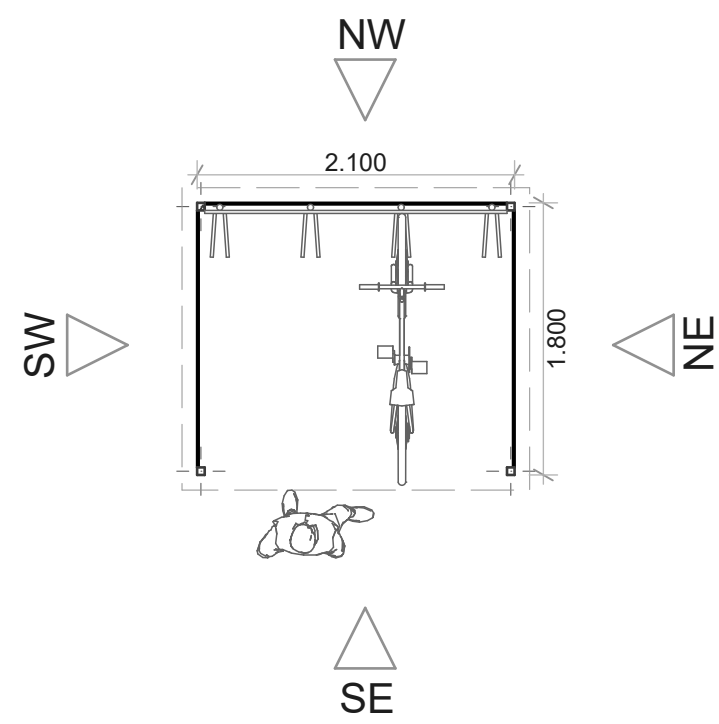


Cycle Storage - Ground Floor Plan
Scale 1:50

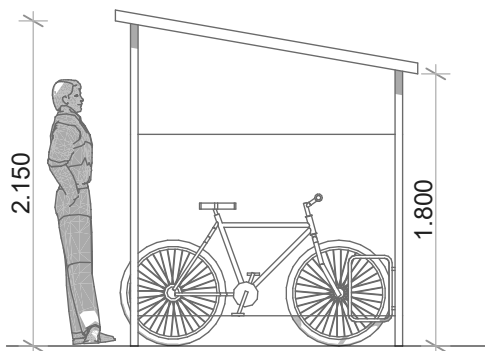


Cycle Storage - Side (NE) Elevation
Scale 1:50

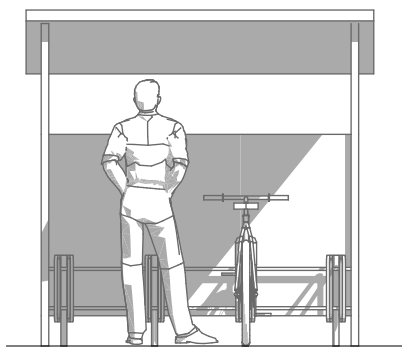

Cycle Storage - Front (SE) Elevation
Scale 1:50

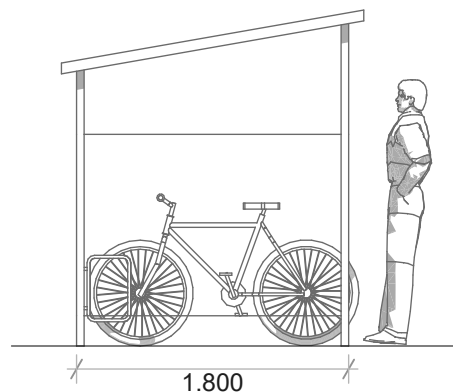

Cycle Storage - Side (SW) Elevation
Scale 1:50

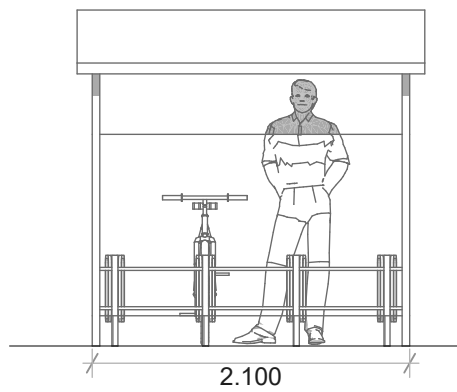

Cycle Storage - Rear (NW) Elevation
Scale 1:50

Client
Mr Radcliffe
No.60 St Marys Road, Huyton,
Liverpool, L36 5ST

Project
Change Of Use Of Dwelling To
Form Disability Day Centre

Drawing Title
Existing and Proposed Site Plans

Date January 2023	Drawing Scale Various @ A1
Drawing Number 1490_02_02 Site Plans	