




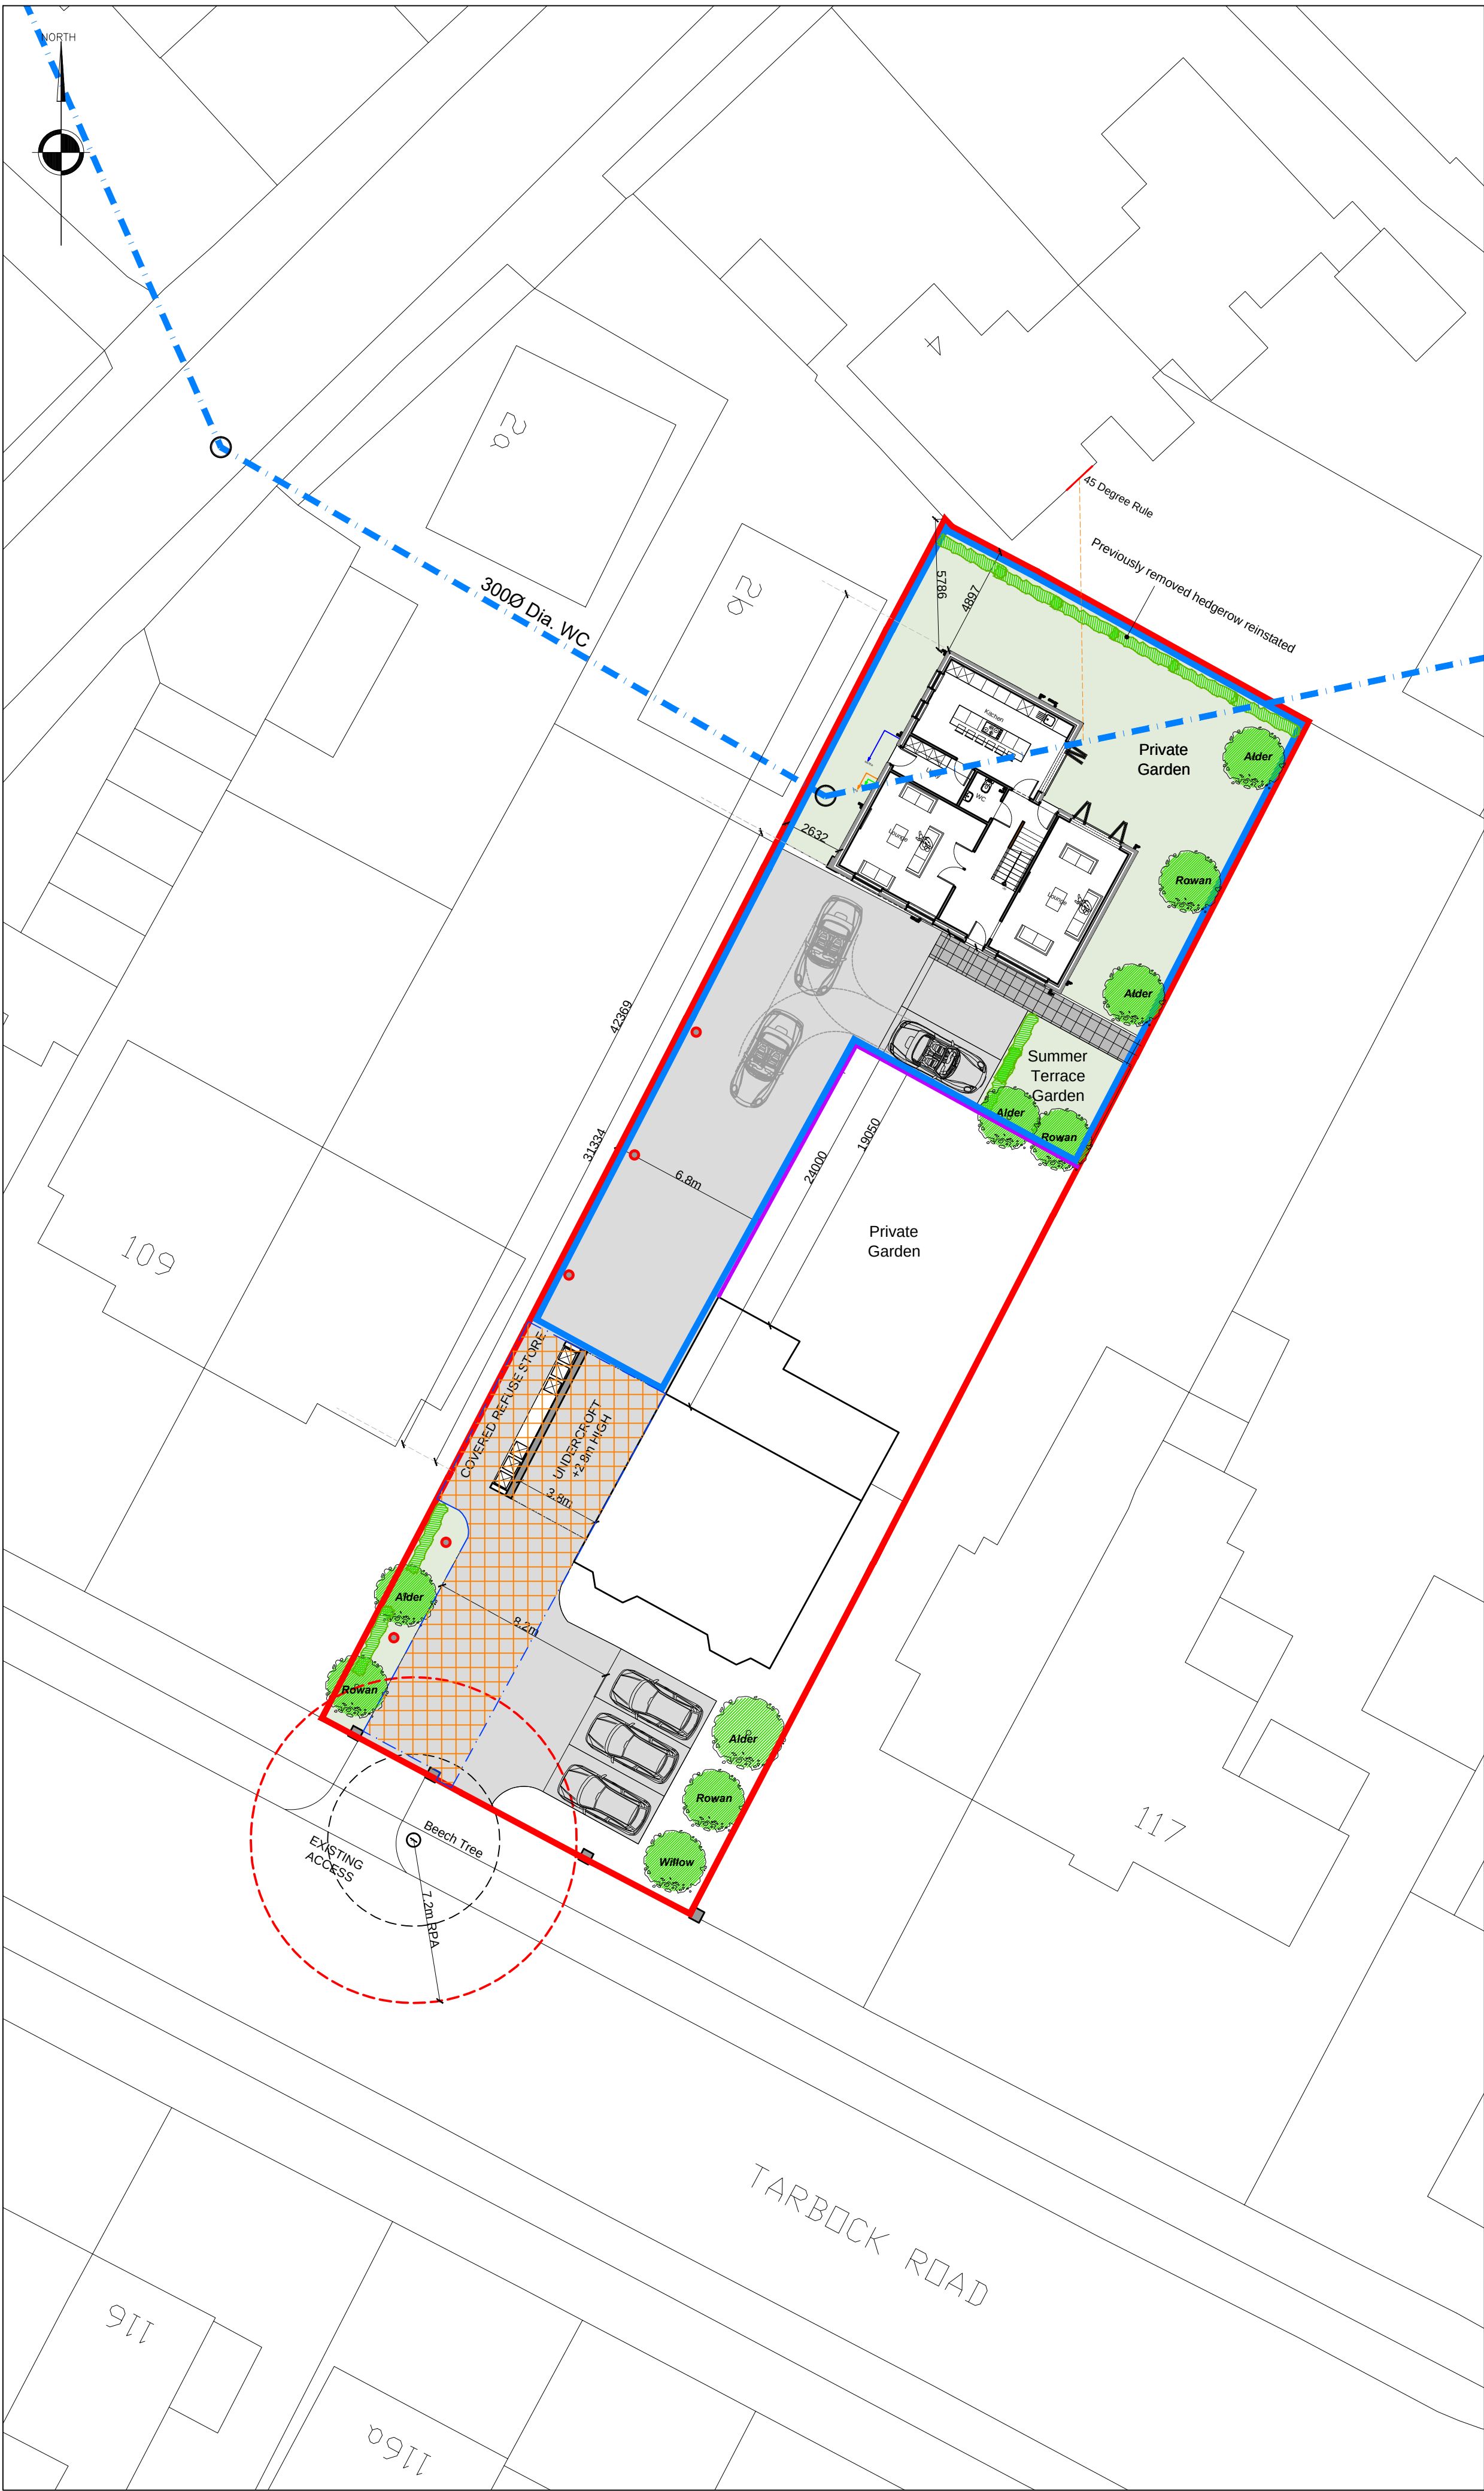


Proposed Site Plan
Scale 1:200

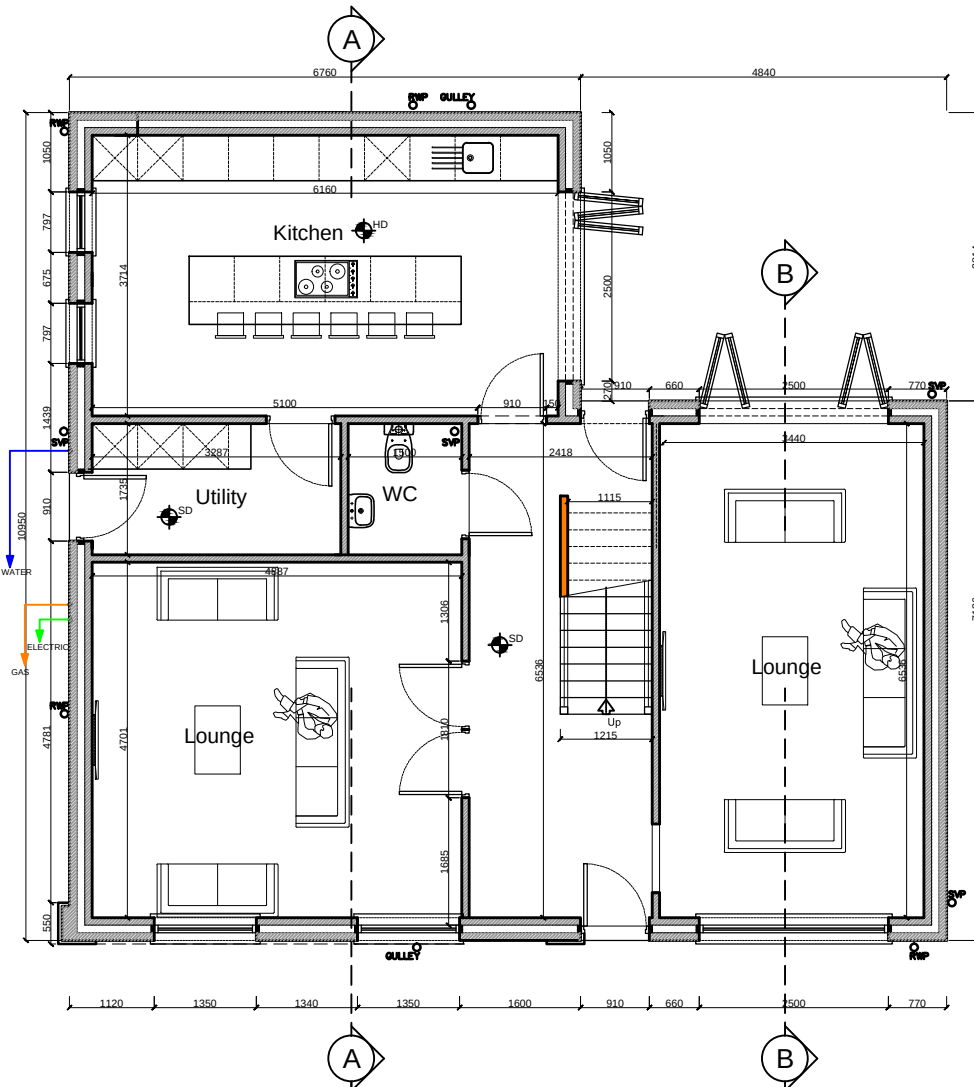


Proposed Ground Floor Plan
Scale 1:100

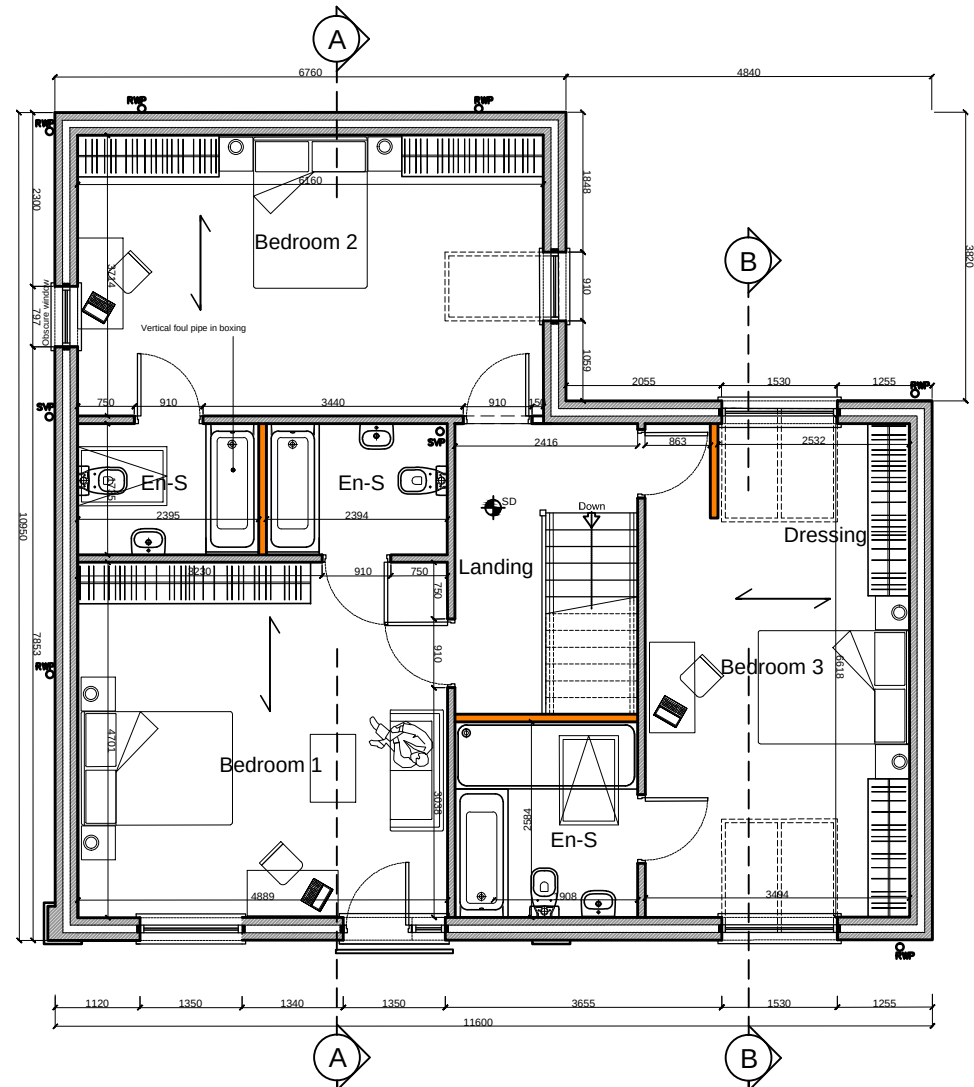

Proposed First Floor Plan
Scale 1:100

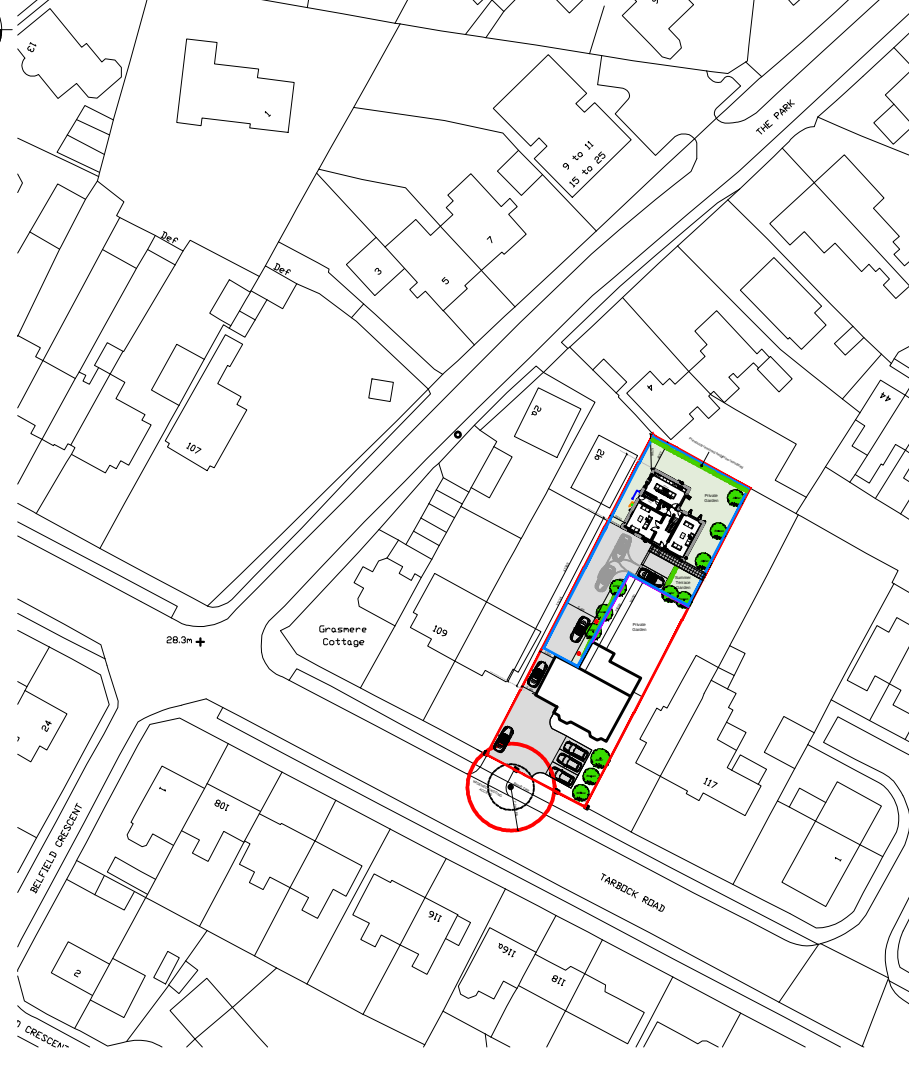


Location Plan
Scale 1:1250

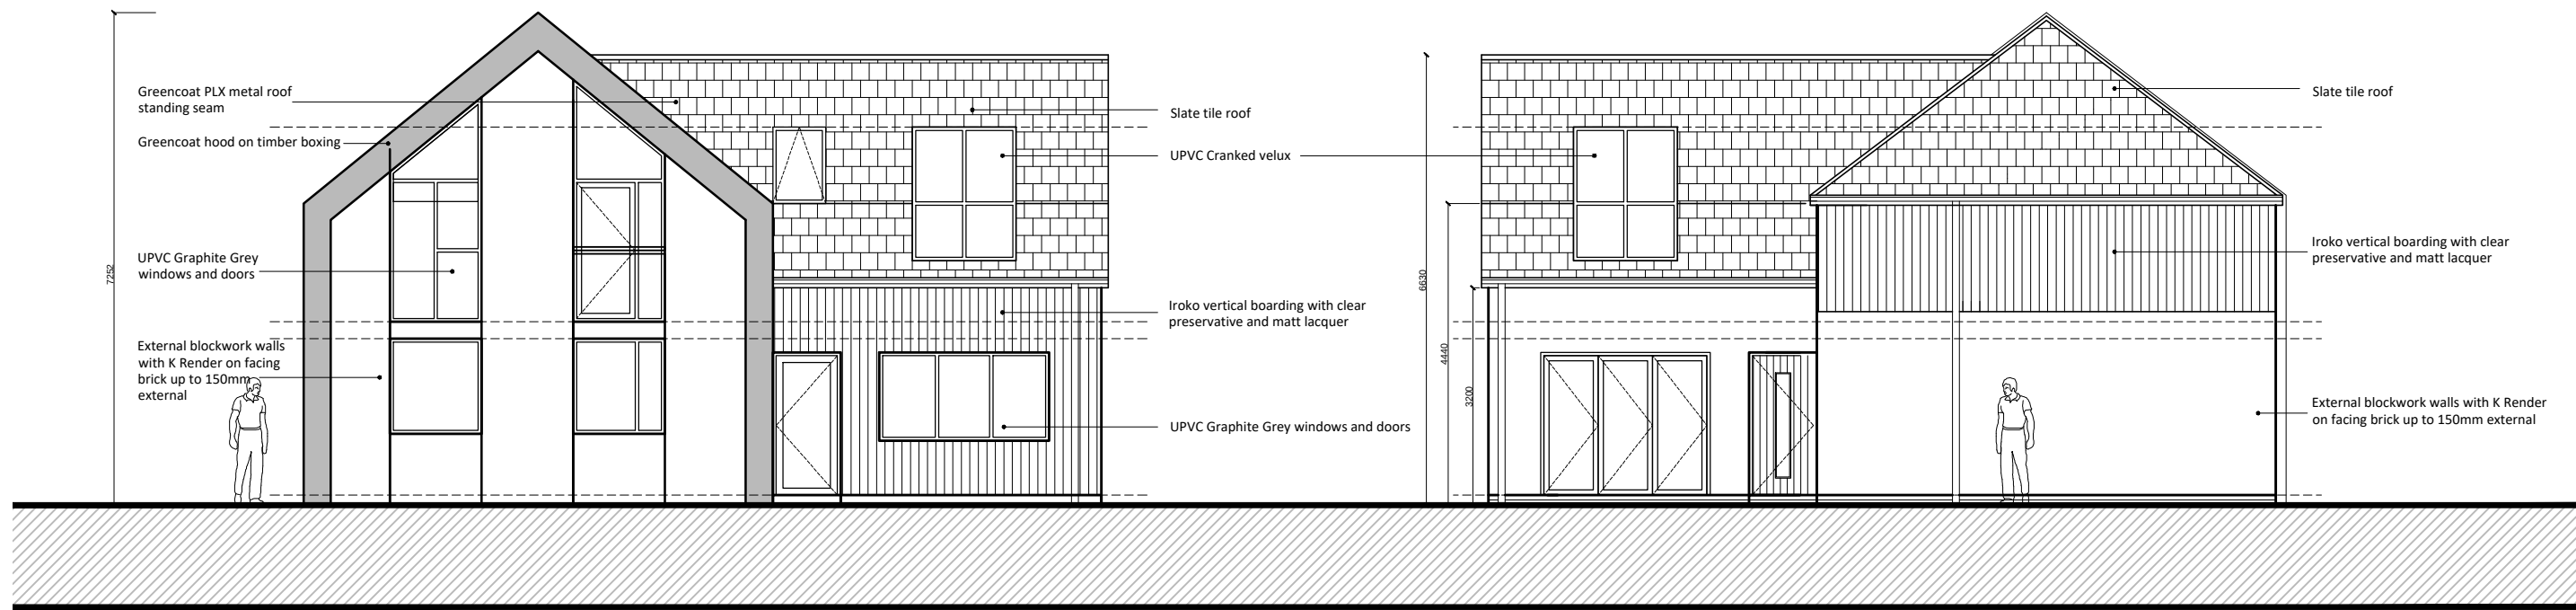

Proposed Front Elevation
Scale 1:100


Proposed Rear Elevation
Scale 1:100

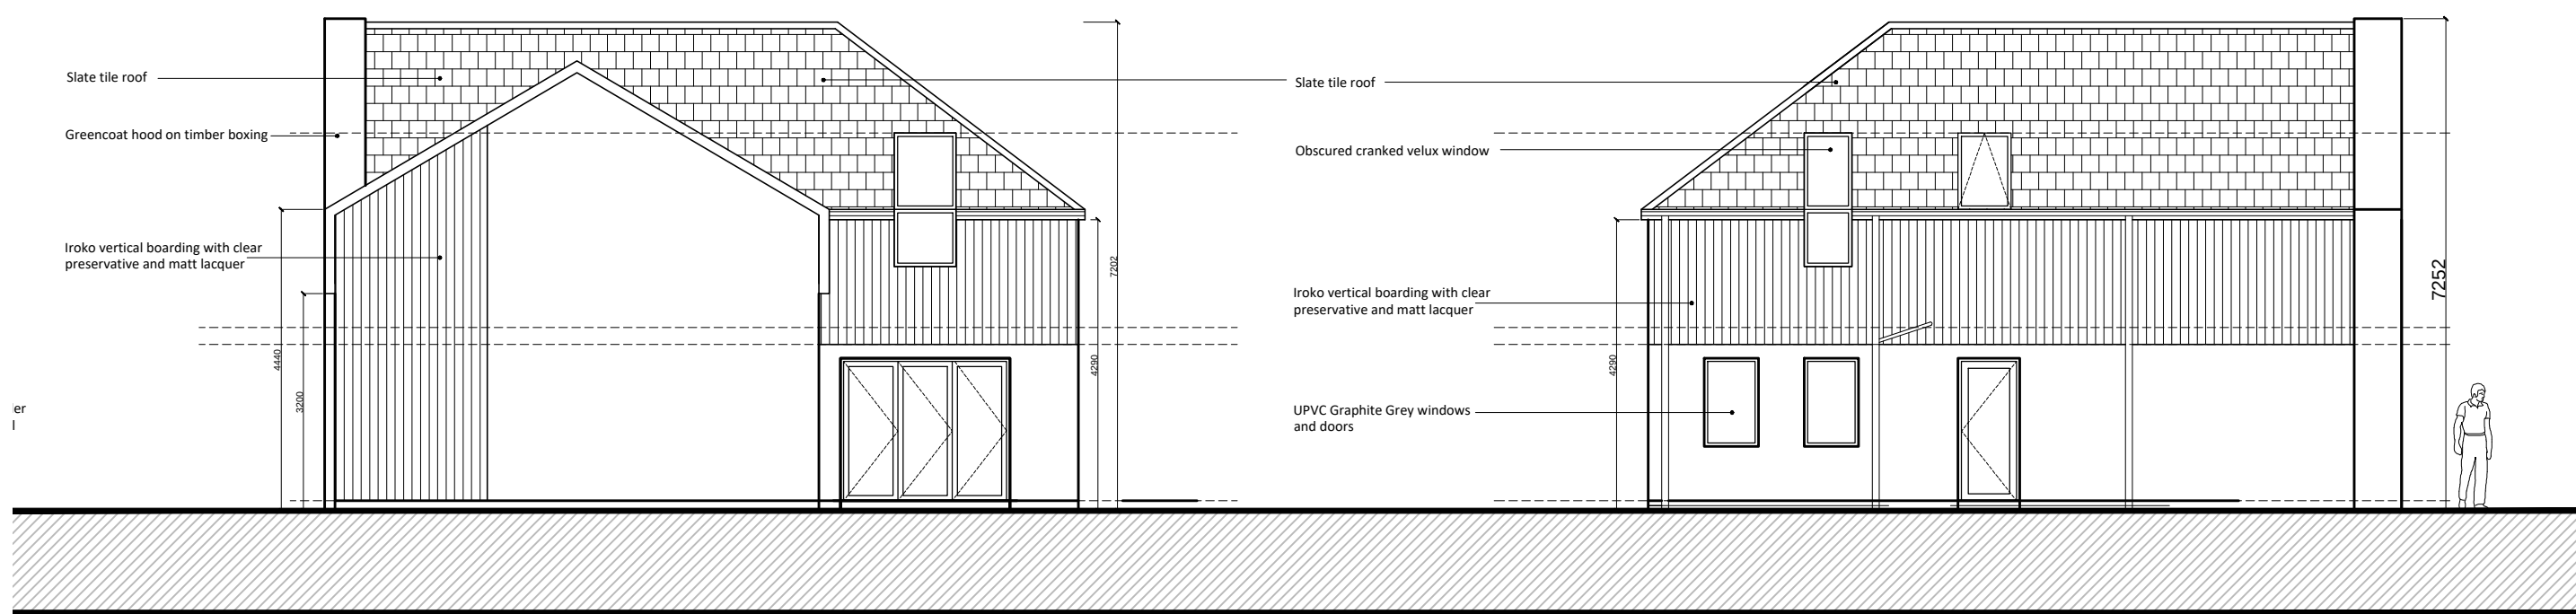

Proposed Side Elevation
Scale 1:100

Proposed Side Elevation
Scale 1:100

SCALE BAR: Scale 1:200

 

SCALE BAR: Scale 1:100



NOTES

All dimensions to be checked on site. Figured dimensions to be read in preference to scaled. Drawing author accepts no responsibility for any unauthorised amendments to the drawing and does not permit unauthorised copying of the drawing. This drawing is copyright and remains the property of drawing author unless otherwise agreed.

Version	Amendment	Drawn & Date	Checked & Date	Approved & Date
McGovern Architectural Design				
Telephone: 0773208078 Email: mvgovern.architecturaldesign@gmail.com				
Internal Project Number: 100				
Client: Miss Linda Marsden				
Project Name: Residential Development on land to rear of 113 Tarbock Road, Hayton, Liverpool				
Drawing Title: Proposed Plans & Site Plan				
Scale SHOWN	Original Size A2	*		
Date JULY_2022	Drawn MMC	Checked MMC	Approved +	Status PLANNING
Drawing Number	Revision D			

P_04