

General Notes

All site dimensions shall be verified by the Contractor on site prior to commencing any works.

This drawing is the property of Fletcher-Rae (UK) Limited (t/a Fletcher-Rae) and copyright is reserved by them. The drawing is not to be copied or disclosed by or to any unauthorised persons without the prior written consent of Fletcher-Rae (UK) Limited.

Keys

- Existing walls
- Walls to be demolished
- Proposed walls
- Doors / windows / stairs etc. to be demolished
- existing structural joints in ground floor slab

P5	Updated to reflect comments	2022.11.29	NP	RCT
P4	Planning submission	2022.11.03	NP	RCT
P3	Building position adjusted to align with existing columns and incubators	2022.10.12	NP	RCT

Rev.	Description	Date	ISS	APP

Scale
Status
Drawn By
Checked By
Date

As indicated @ A1
S2 Information
NP
RCT
2022.09.09

Client:

Seqirus

Project:

Seqirus Site 6 PIU

Sheet Name:


Proposed 00 Plan

Project No. Orig. Zone Level Type Role C/s Dwg No. Rev
21027-FRA-XX-00-DR-A-PL-3101 P5

fletcher|rae
Architects | Master Planners | Designers

Hill Quays, 5 Jordan Street, Manchester, M15 4PY

t +44 (0) 161 242 1140
f +44 (0) 161 242 1141
w www.fletcher-rae.com
e info@fletcher-rae.com

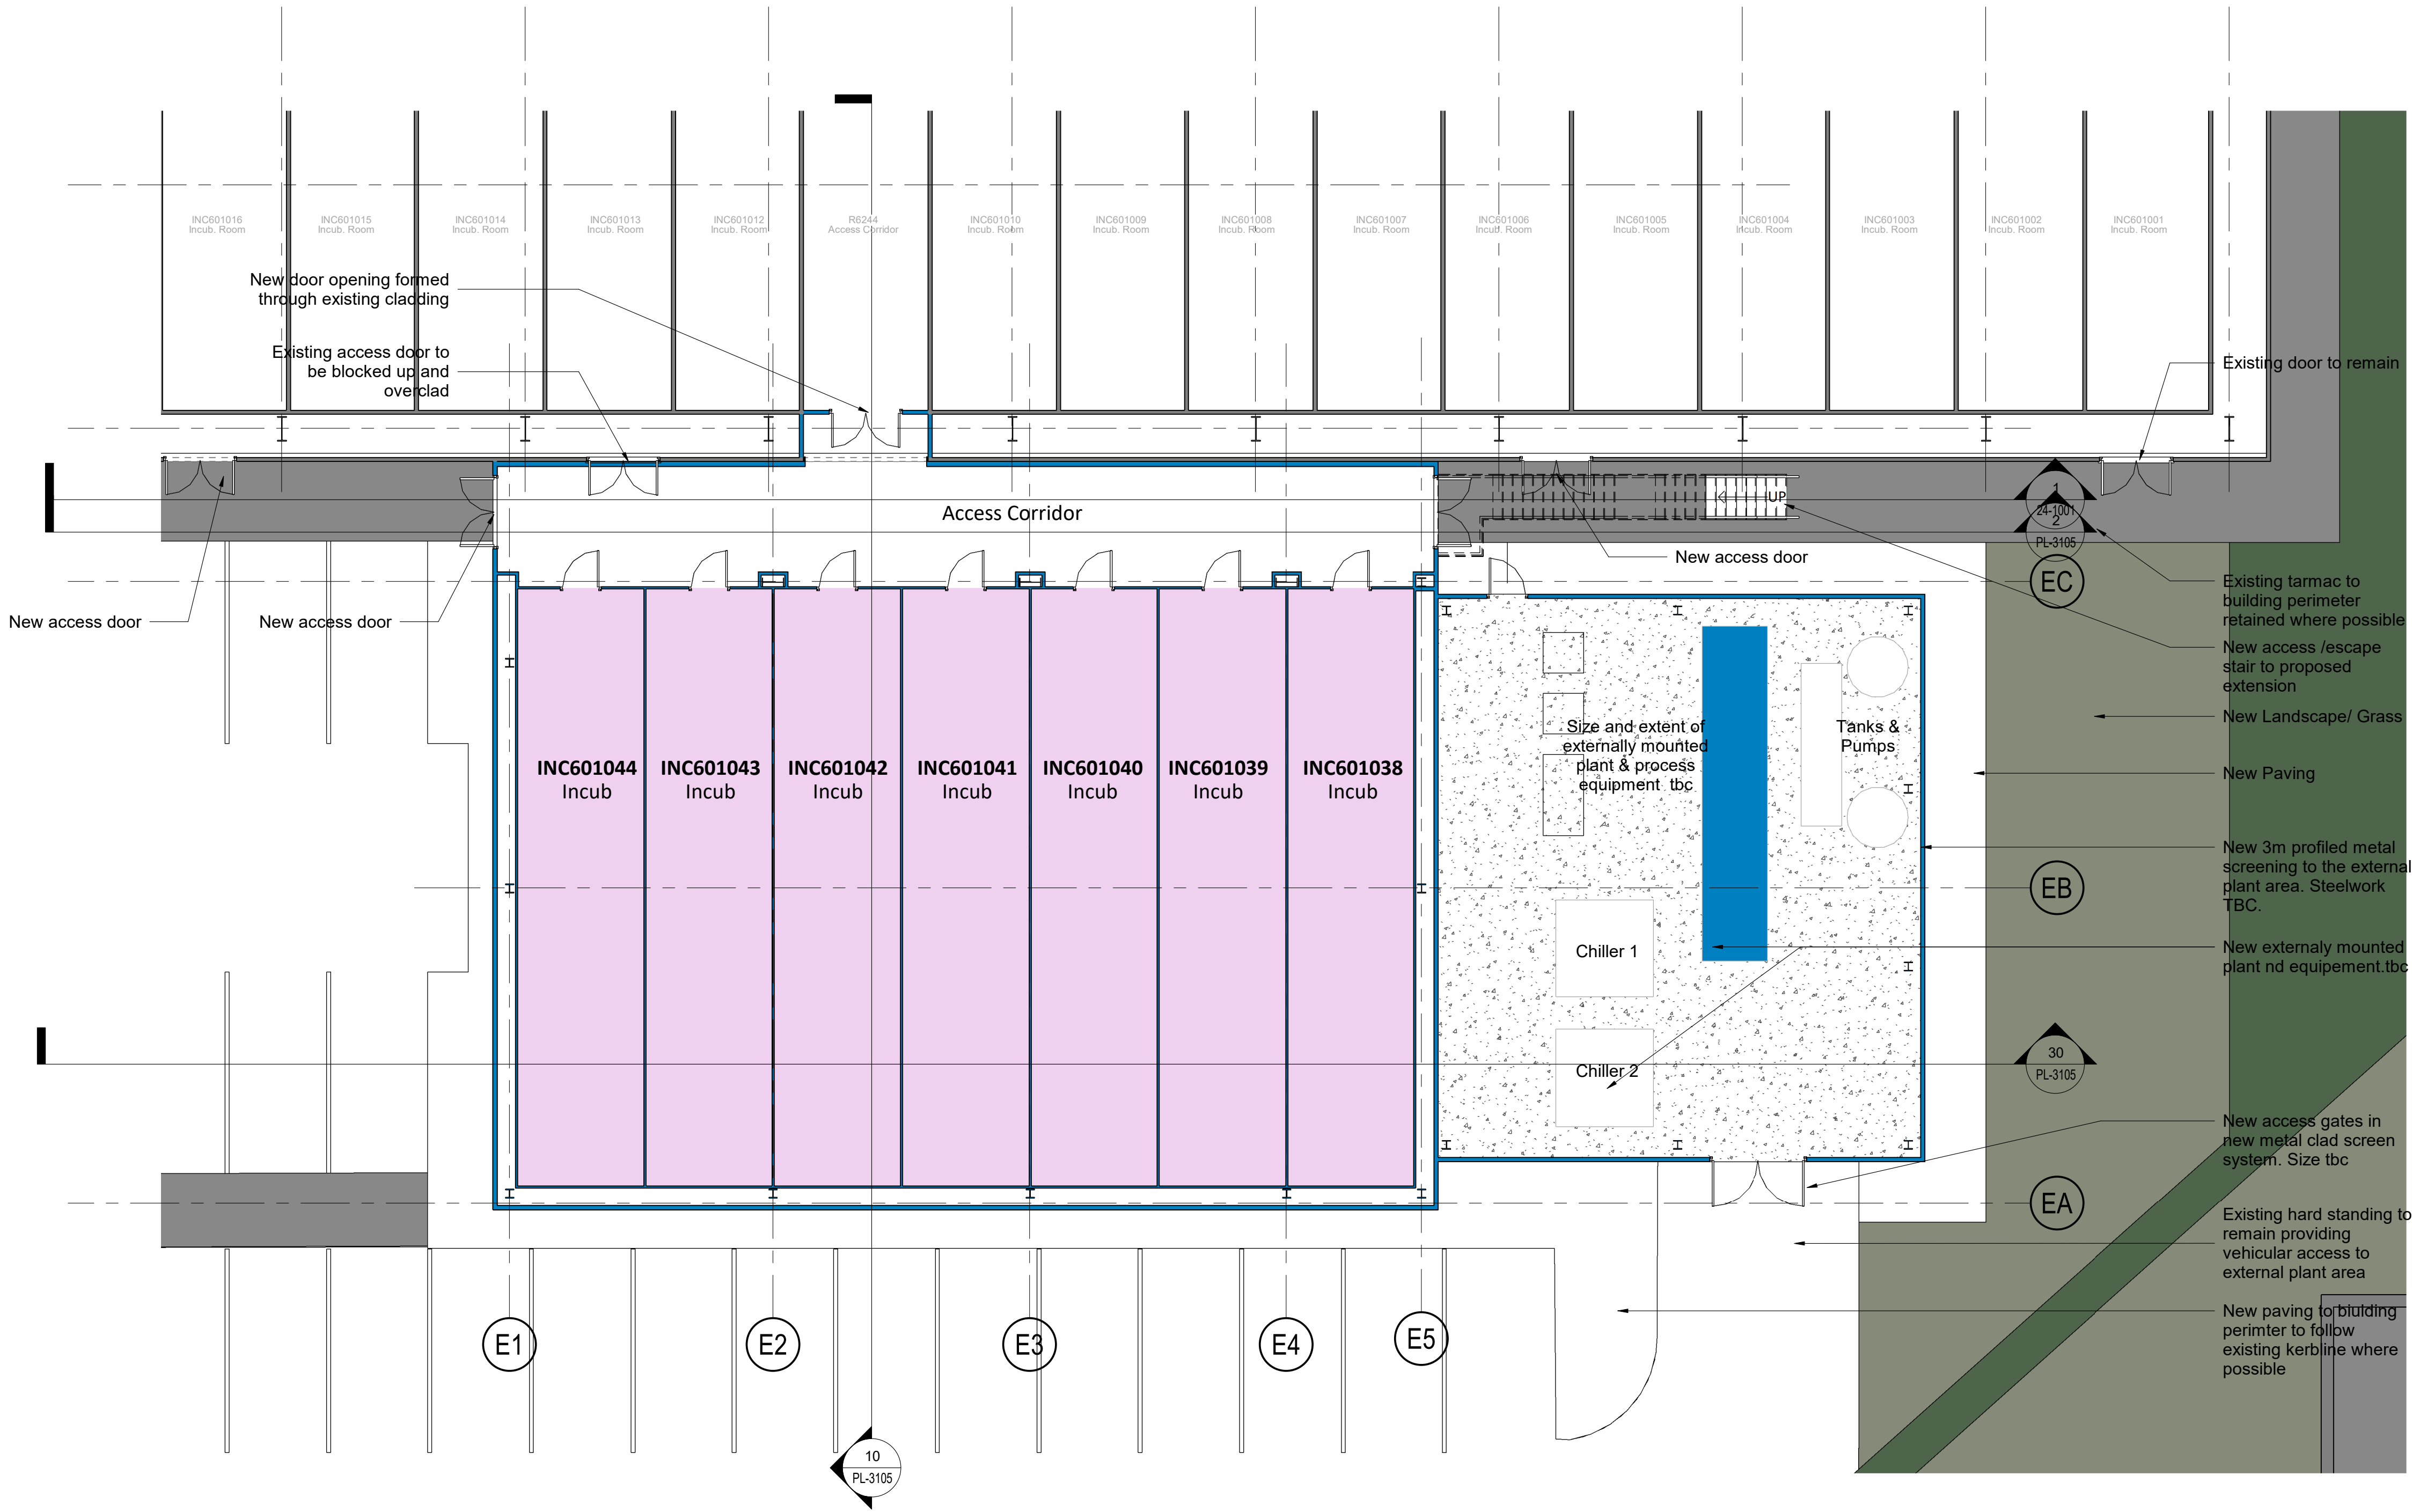

Proposed Ground Floor Plan

Scale: 1 : 100