



Existing East East Elevation
Scale: 1 : 200

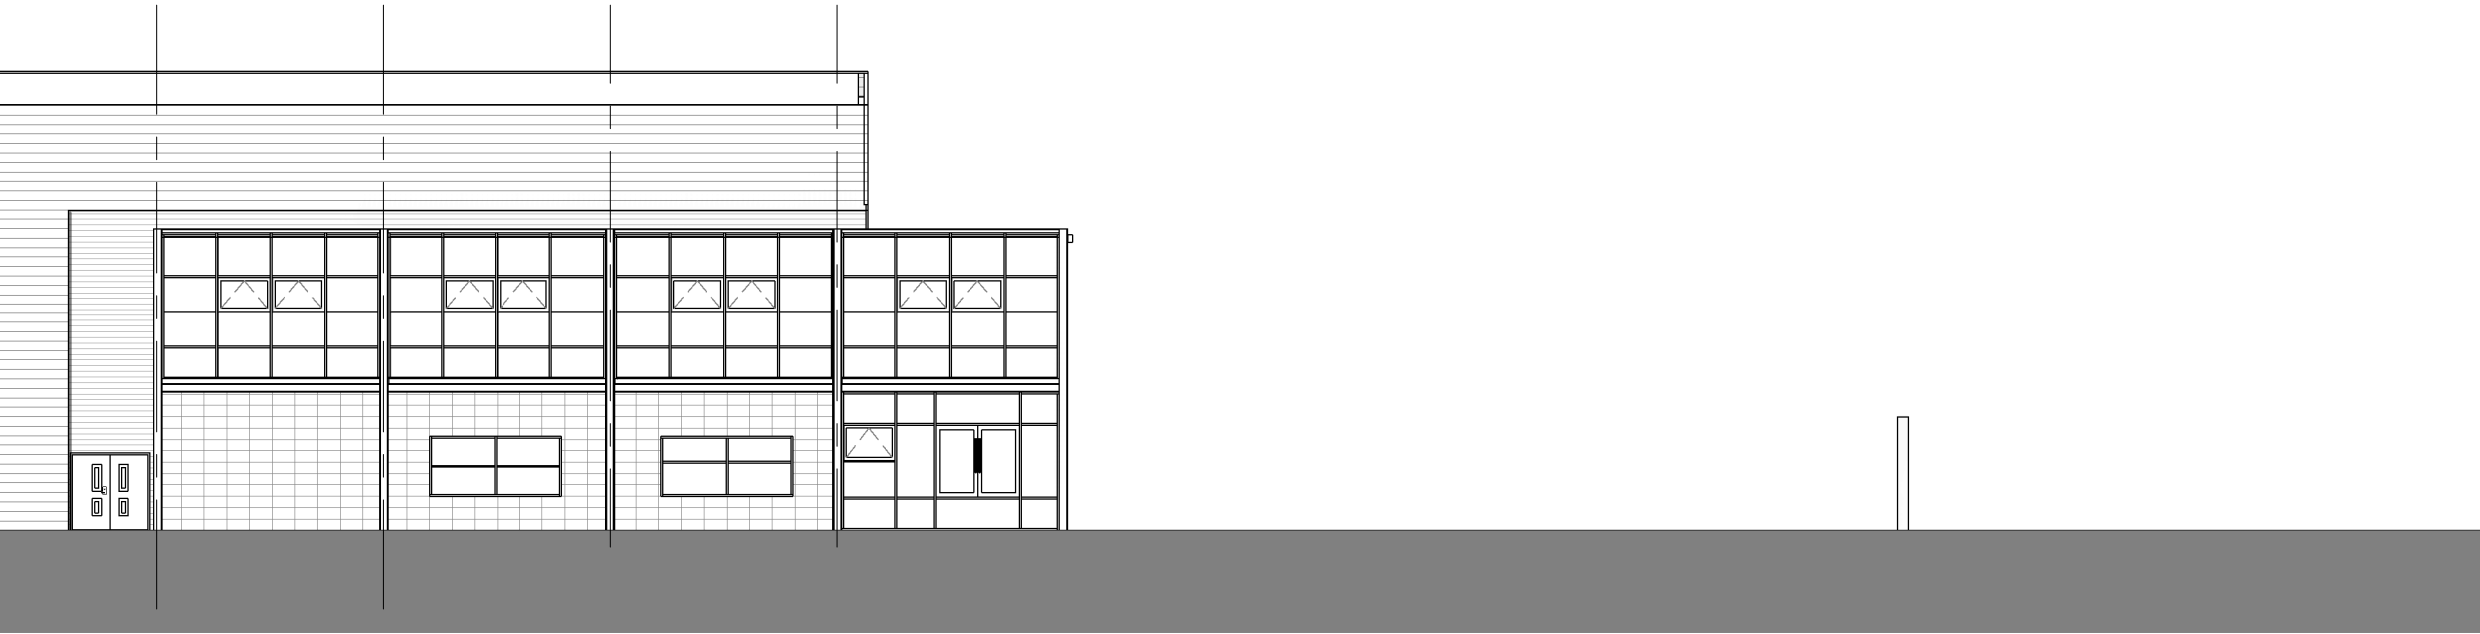

Existing South Elevation
Scale: 1 : 200

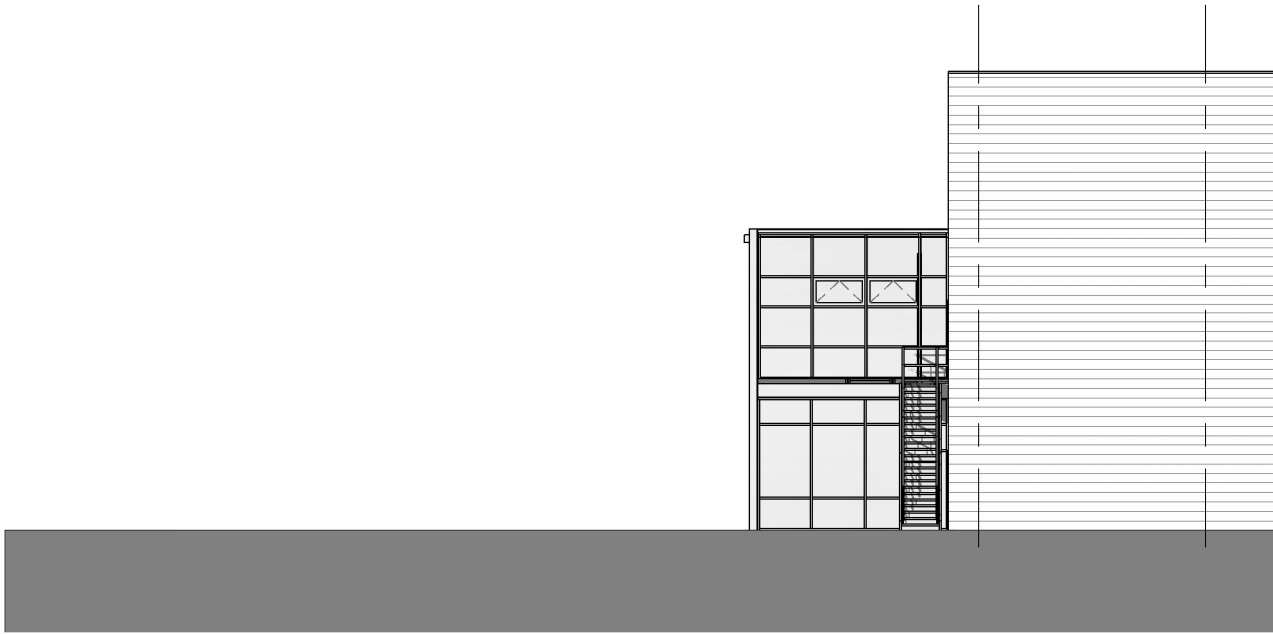

Existing North Elevation
Scale: 1 : 200

General Notes

All site dimensions shall be verified by the Contractor on site prior to commencing any works.

This drawing is the property of Fletcher-Rae (UK) Limited (t/a Fletcher-Rae) and copyright is reserved by them. The drawing is not to be copied or disclosed by or to any unauthorised persons without the prior written consent of Fletcher-Rae (UK) Limited.

P2	Planning submission	2022.11.03	NP	RCT
P1	Issued for Planning	2022.09.09	NP	RCT
Rev.	Description	Date	ISS	APP

Scale
Status
Drawn By
Checked By
Date

1 : 200 @ A1
S2 Information
MC
RCT
2020.04.14

Client:

Seqirus

Project:

Seqirus Site 6 PIU

Sheet Name:

Existing Elevations

Project No. Orig. Zone Level Type Role CIs Dwg No. Rev
21027-FRA-XX-ZZ-DR-A-PL-3010 P2

fletcher|rae
Architects | Master Planners | Designers

Hill Quays, 5 Jordan Street, Manchester, M15 4PY

t +44 (0) 161 242 1140
f +44 (0) 161 242 1141
w www.fletcher-rae.com
e info@fletcher-rae.com

