


General Notes


All site dimensions shall be verified by the Contractor on site prior to commencing any works.

This drawing is the property of Fletcher-Rae (UK) Limited (t/a Fletcher-Rae) and copyright is reserved by them. The drawing is not to be copied or disclosed by or to any unauthorised persons without the prior written consent of Fletcher-Rae (UK) Limited.

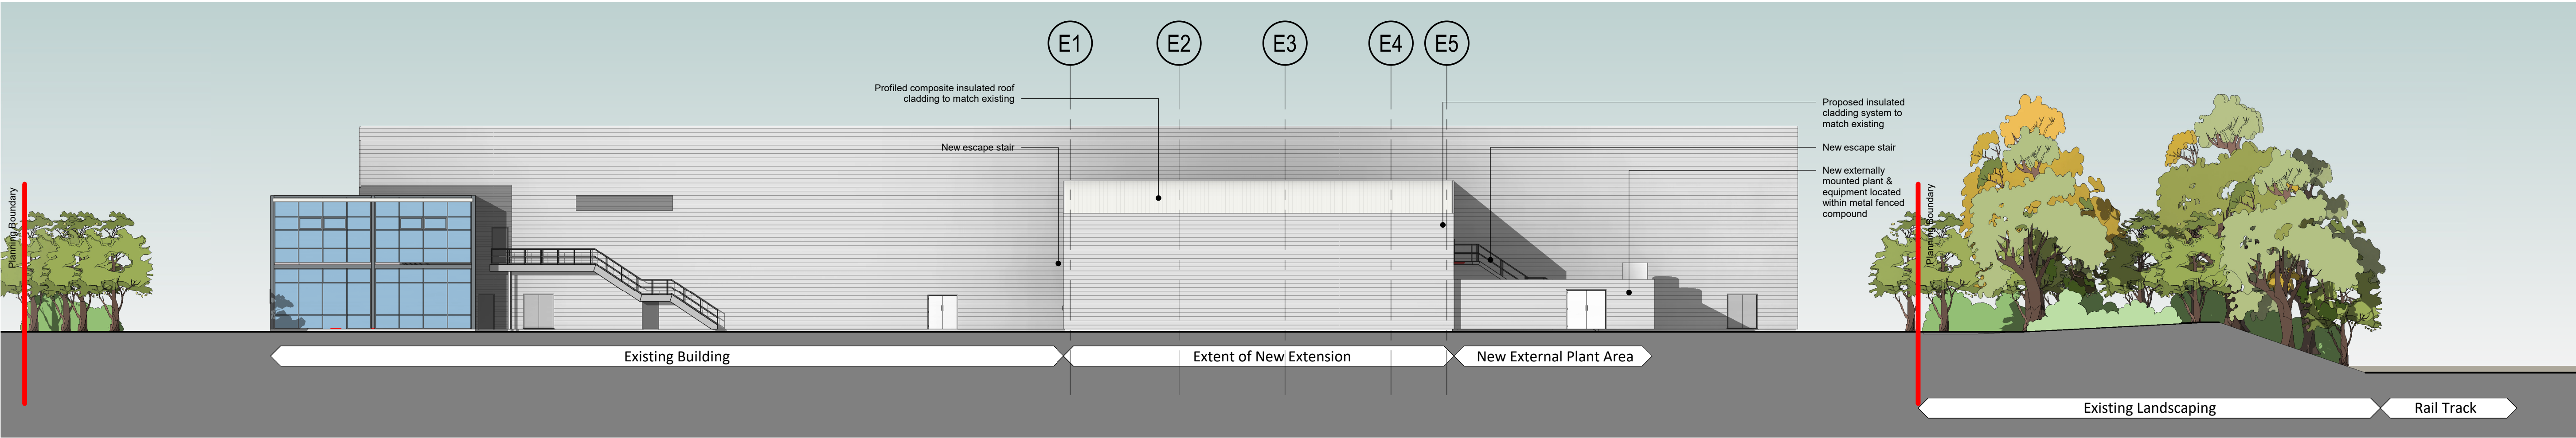


Proposed East Elevation

Scale: 1 : 200

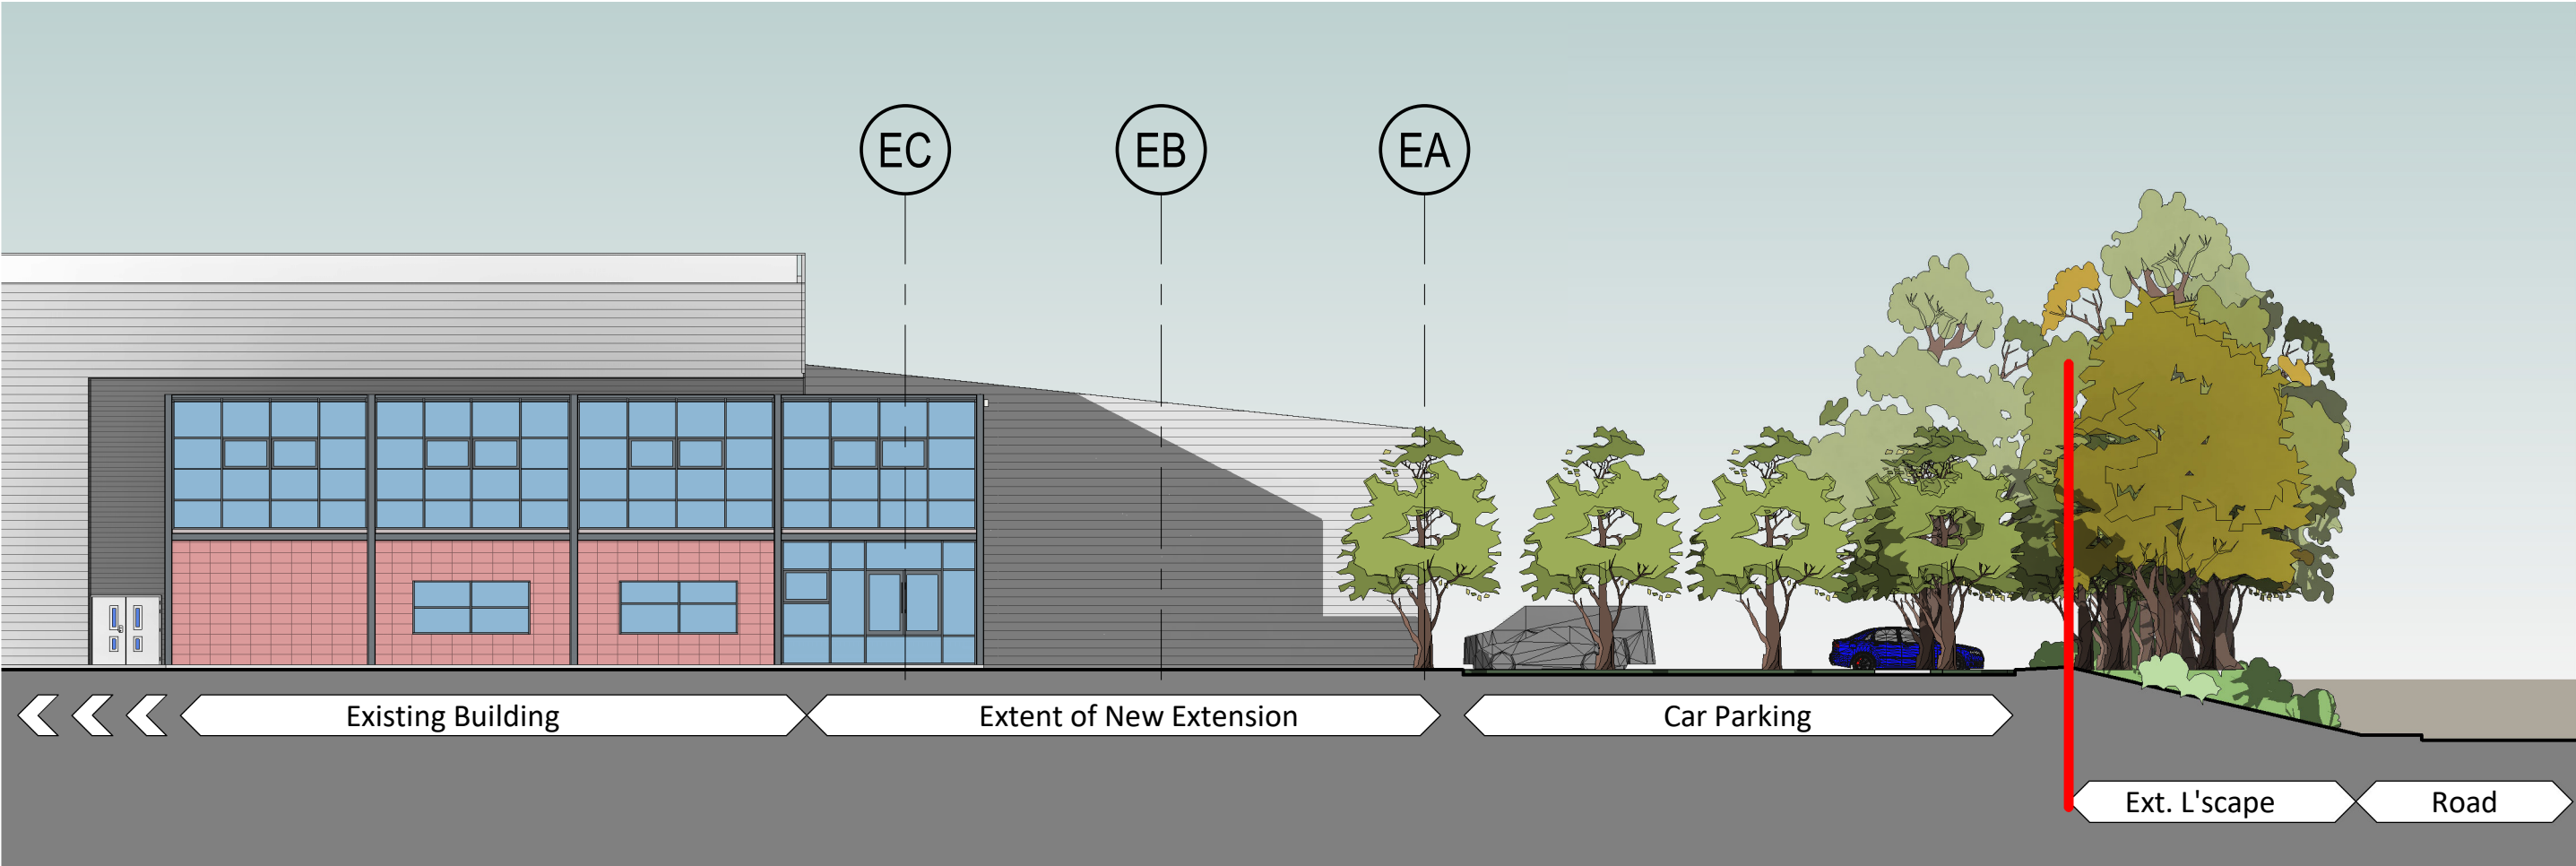


Proposed South Elevation (viewed from site boundary)

Scale: 1 : 200

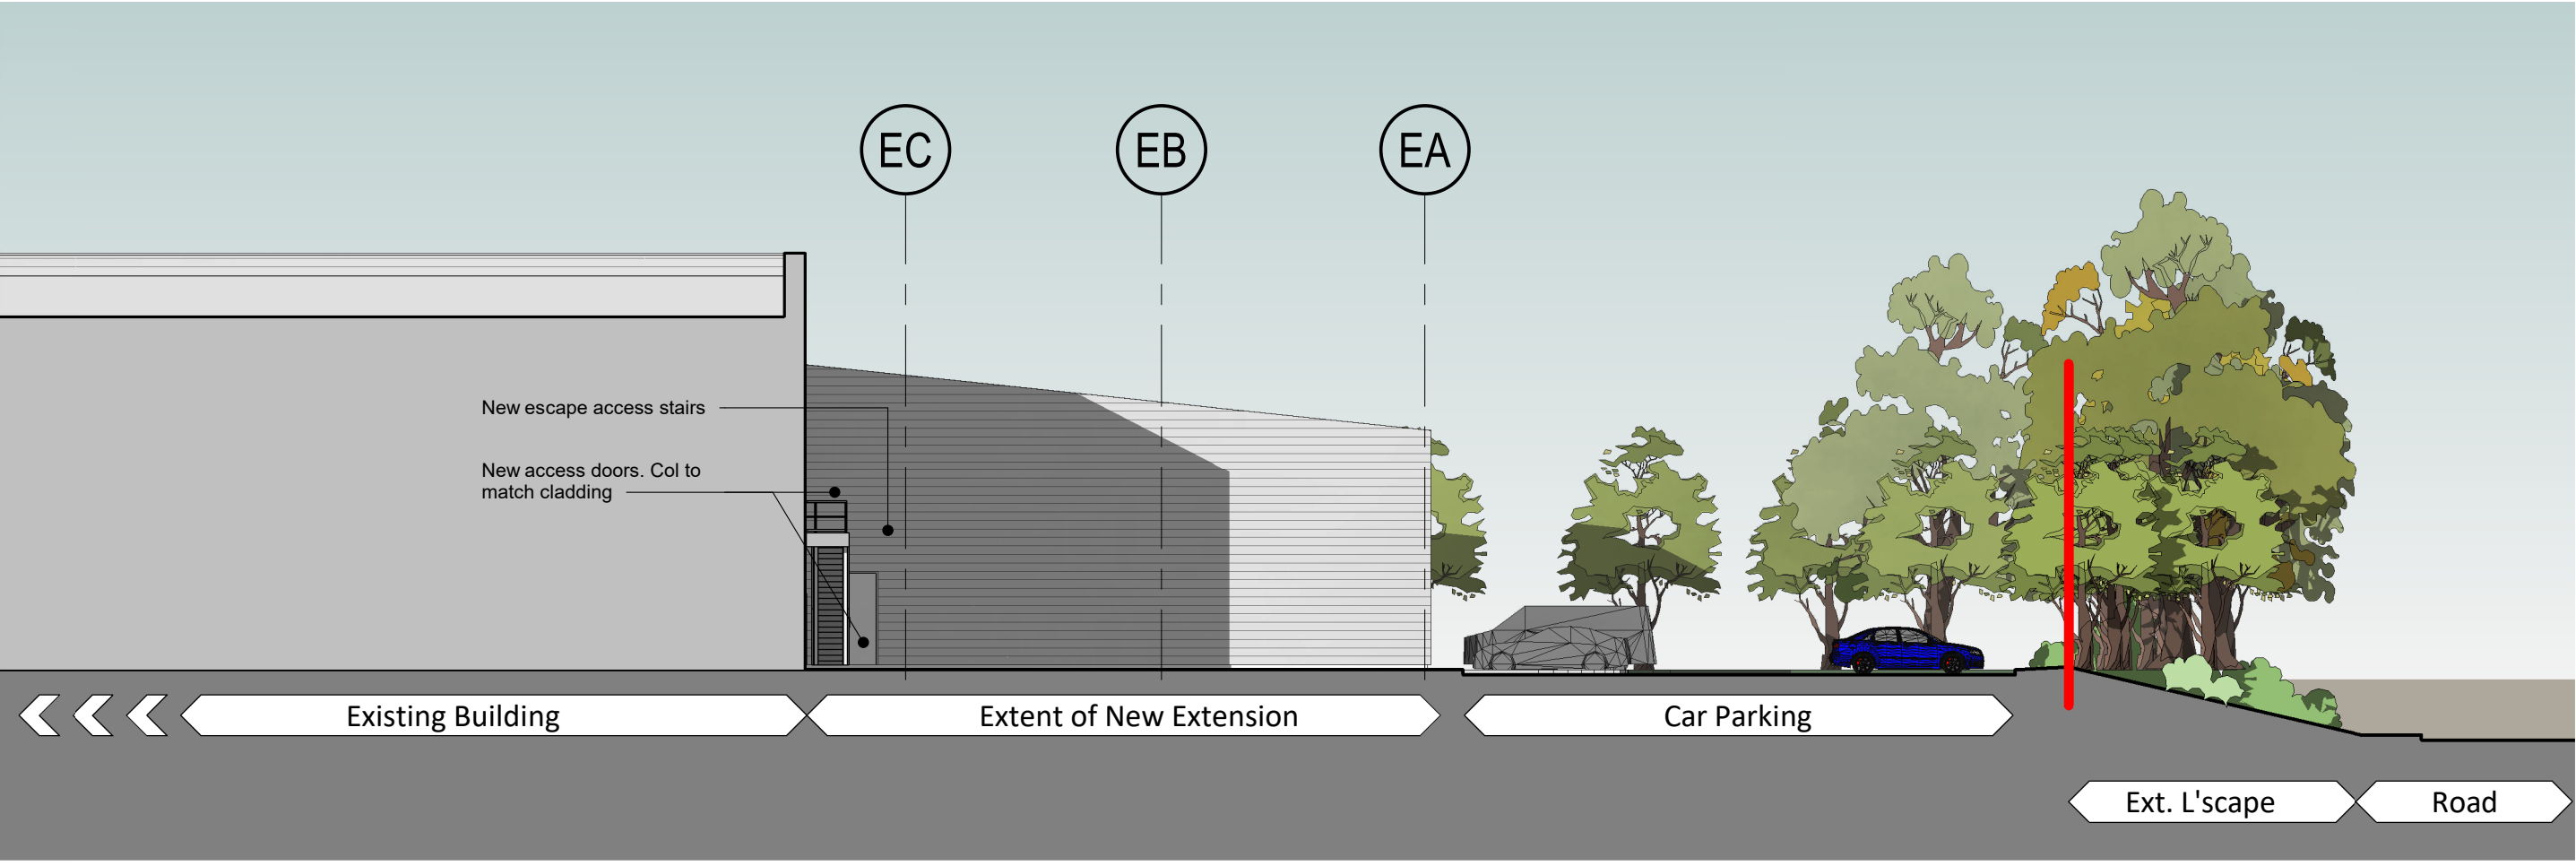

Proposed South Elevation

Scale: 1 : 200

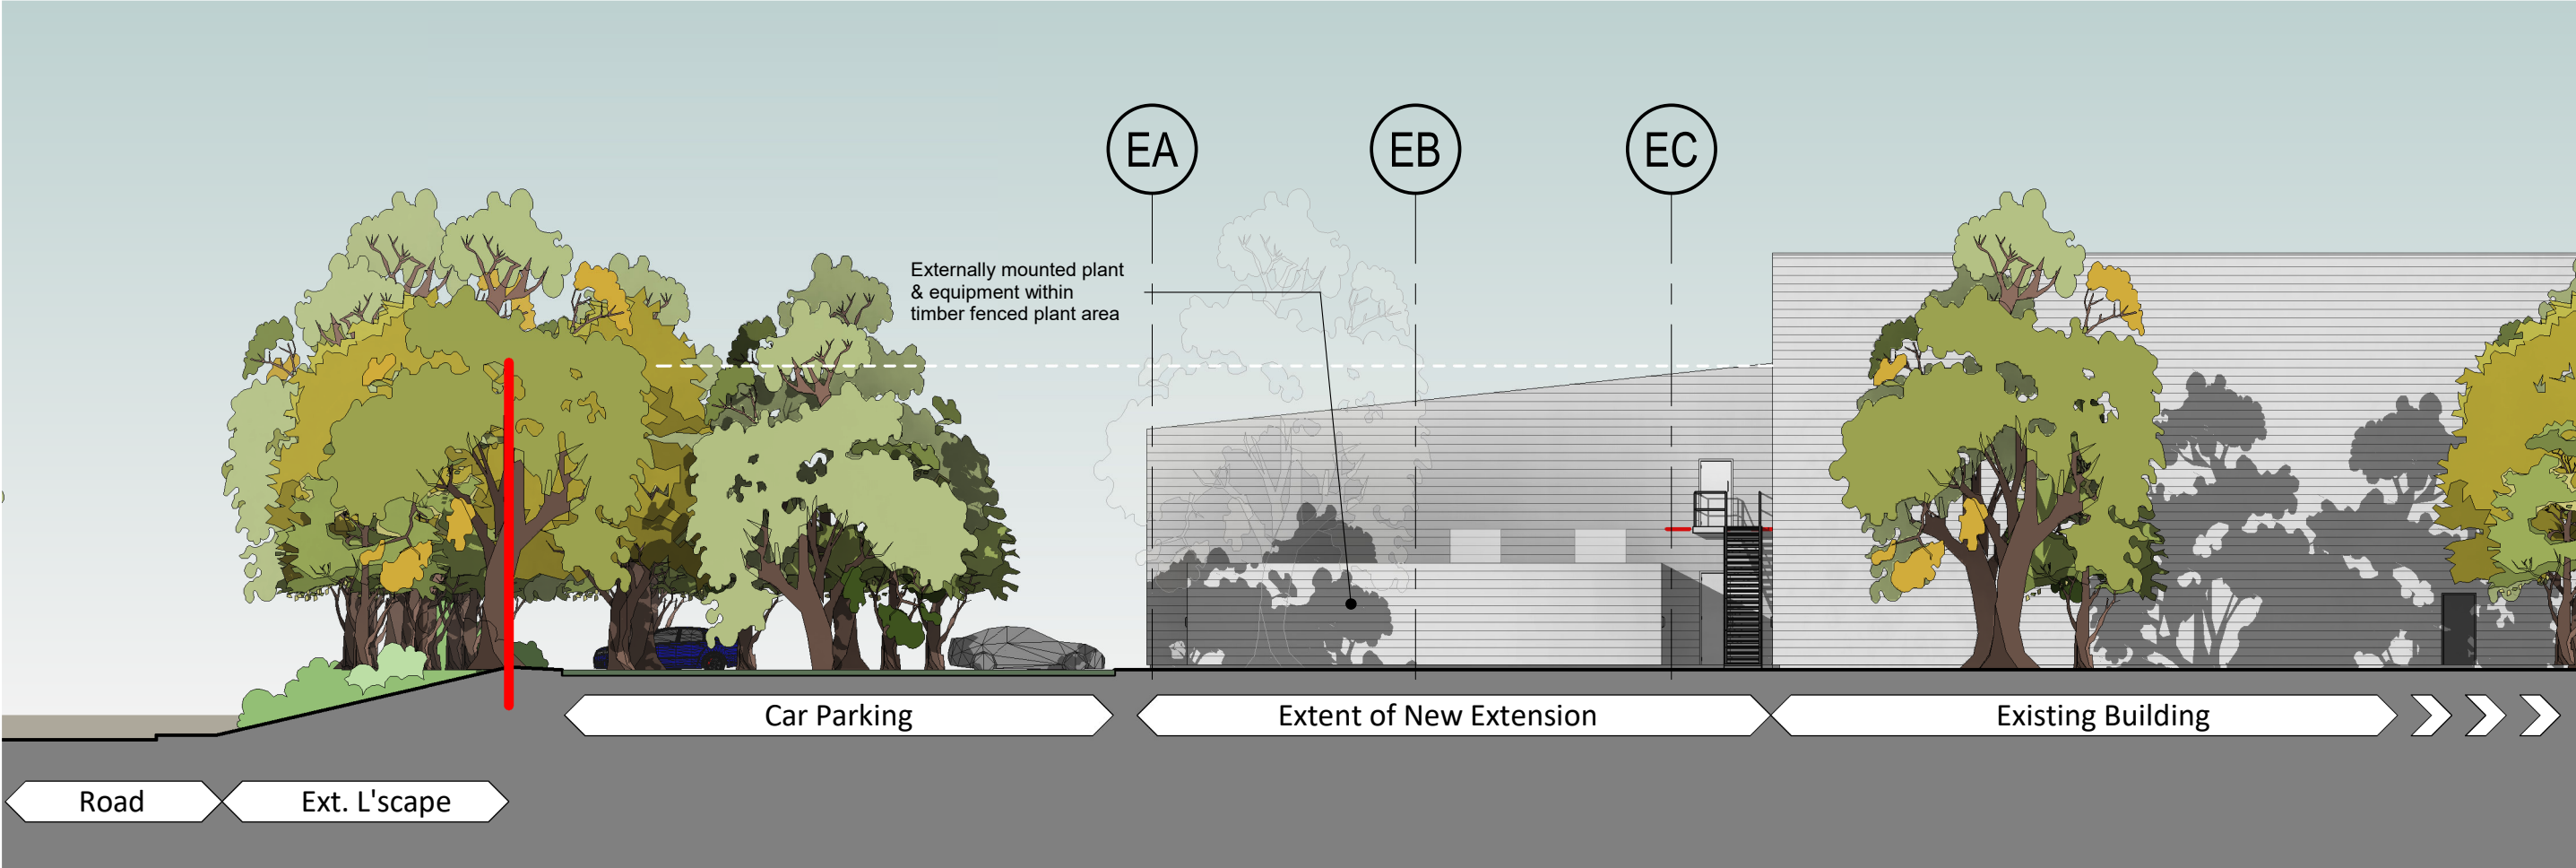

Proposed North Elevation

Scale: 1 : 200

P5	Updated to reflect comments	2022.11.29	NP	RCT
P4	Planning submission	2022.11.03	NP	RCT
P3	Building position adjusted to align with existing columns and incubators	2022.10.12	NP	RCT

Rev.	Description	Date	ISS	APP
Scale	1 : 200 @ A1			
Status	S2 Information			
Drawn By	NP			
Checked By	RCT			
Date	2022.09.09			

Client:
Seqirus

Project:
Seqirus Site 6 PIU

Sheet Name:
Proposed Elevations

