




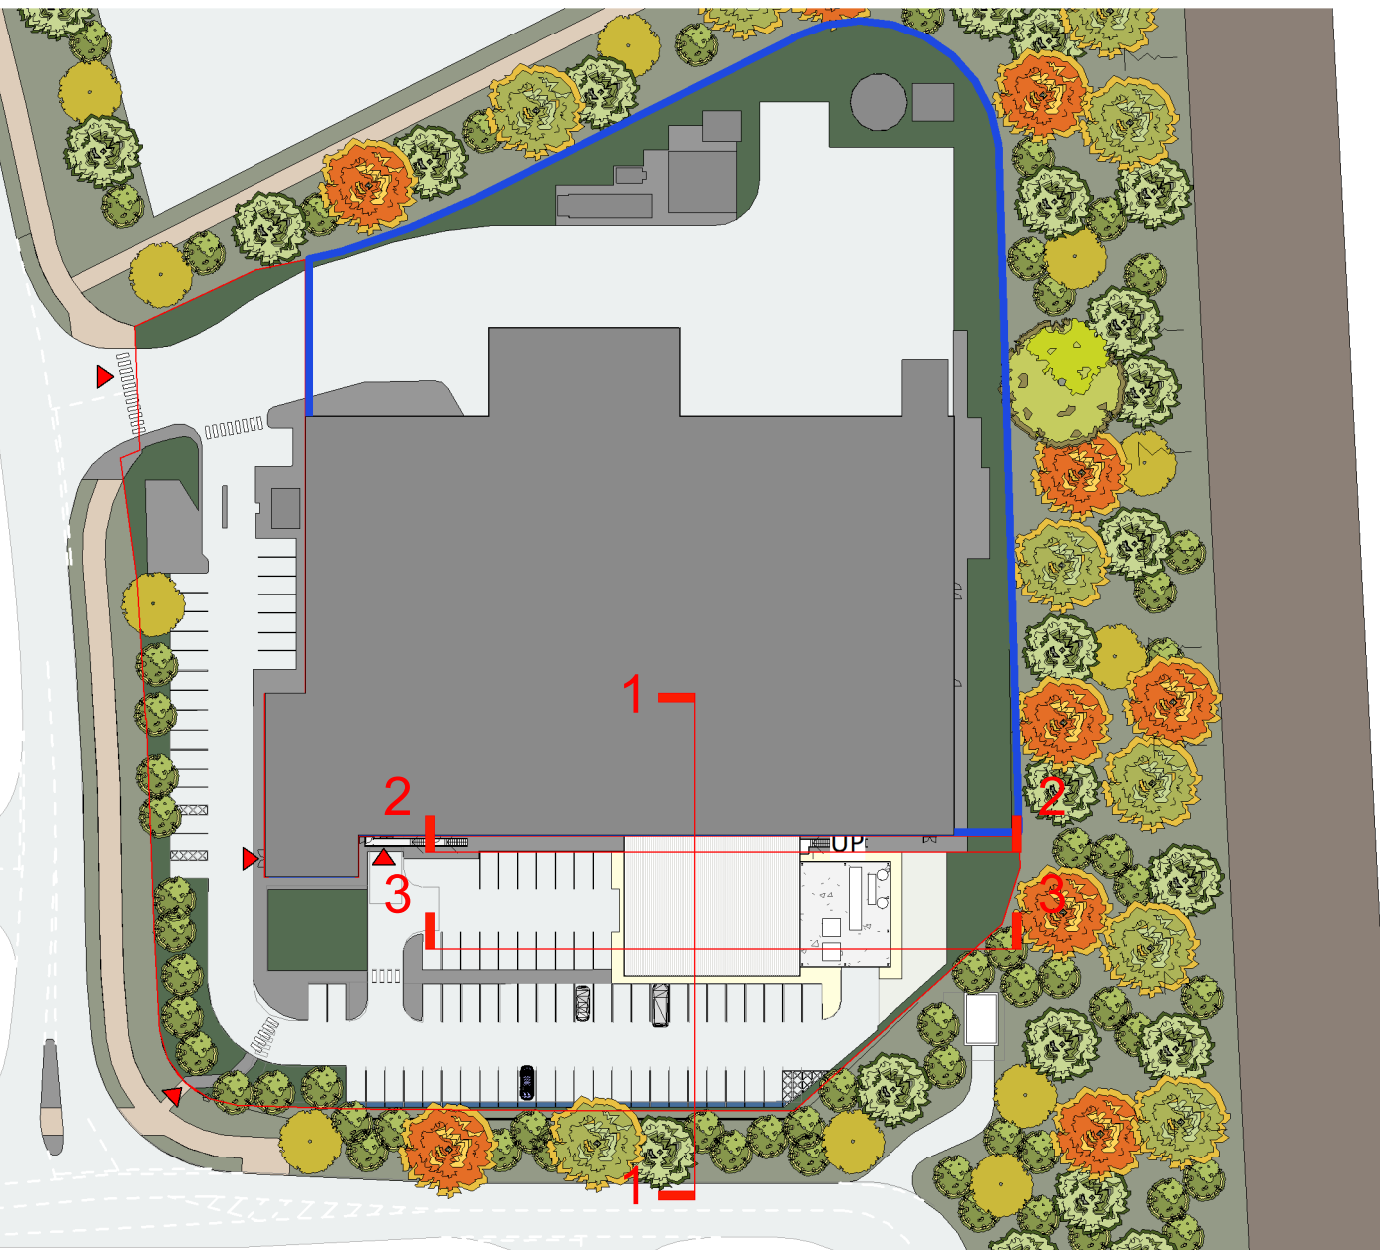


Section Site Plan
Scale: 1 : 1000

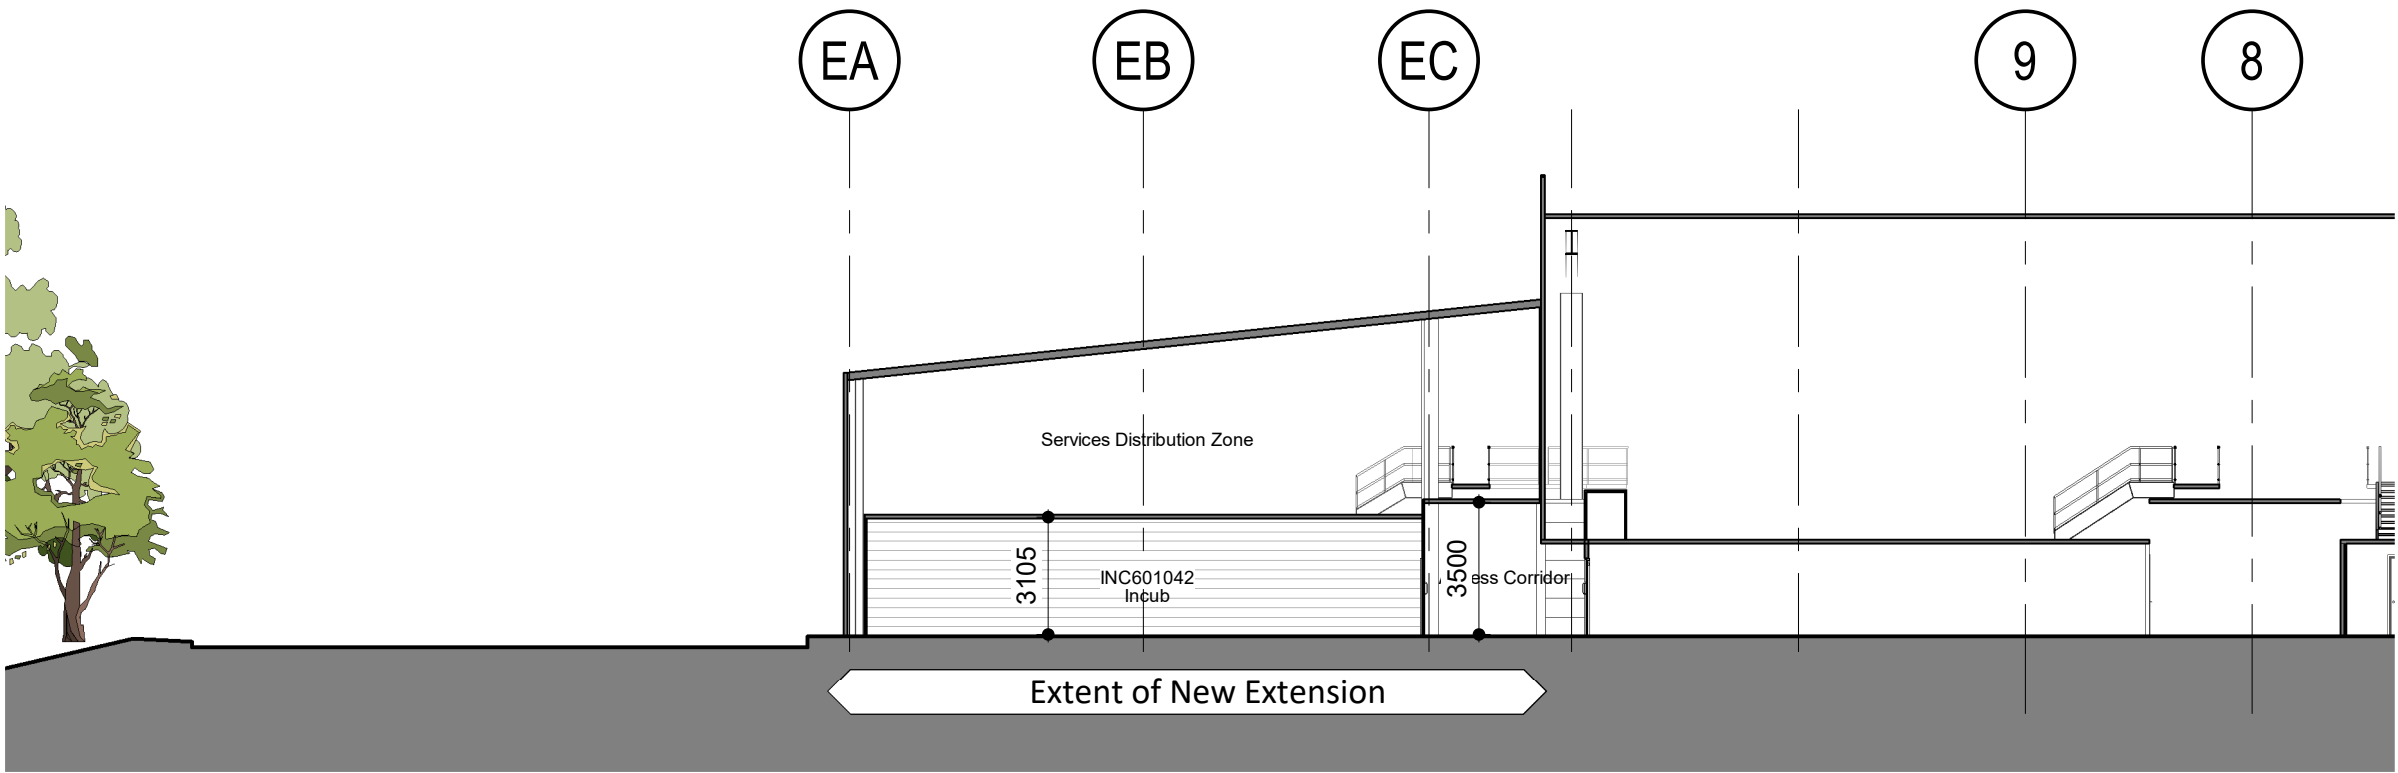

Section 1-1
Scale: 1 : 200

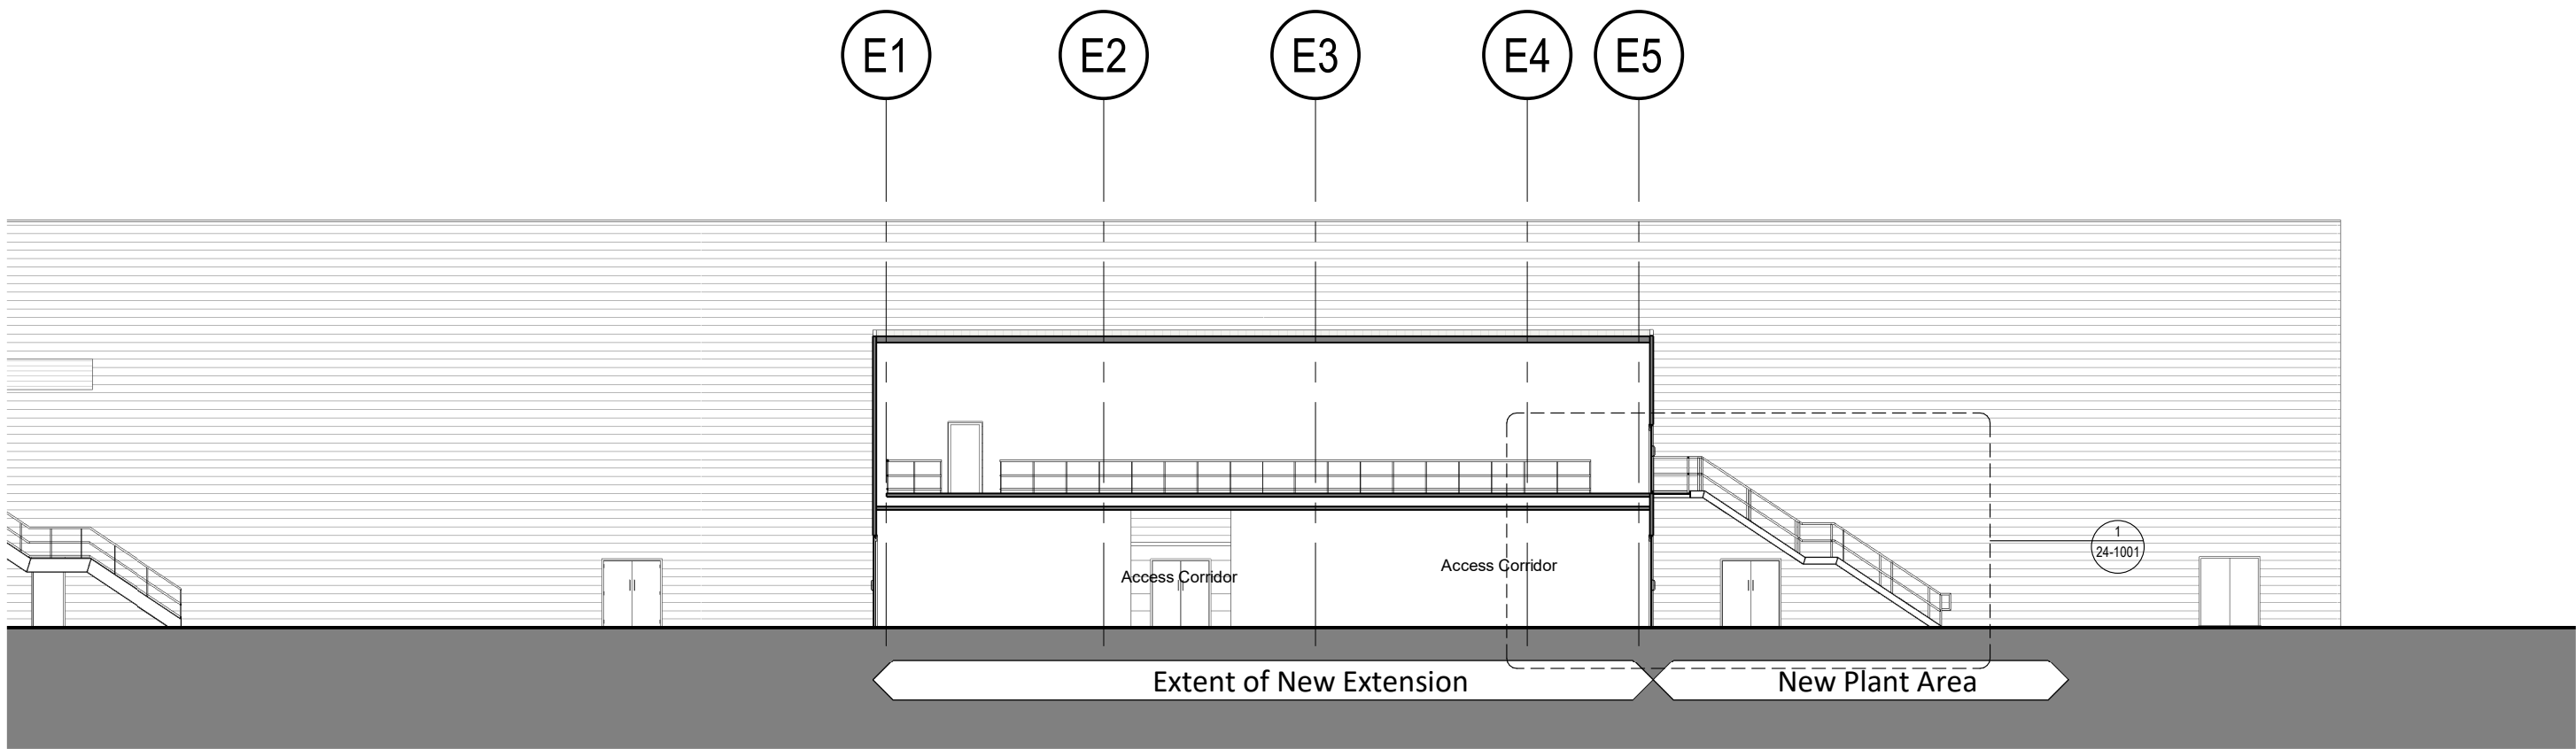

Section 2-2
Scale: 1 : 200

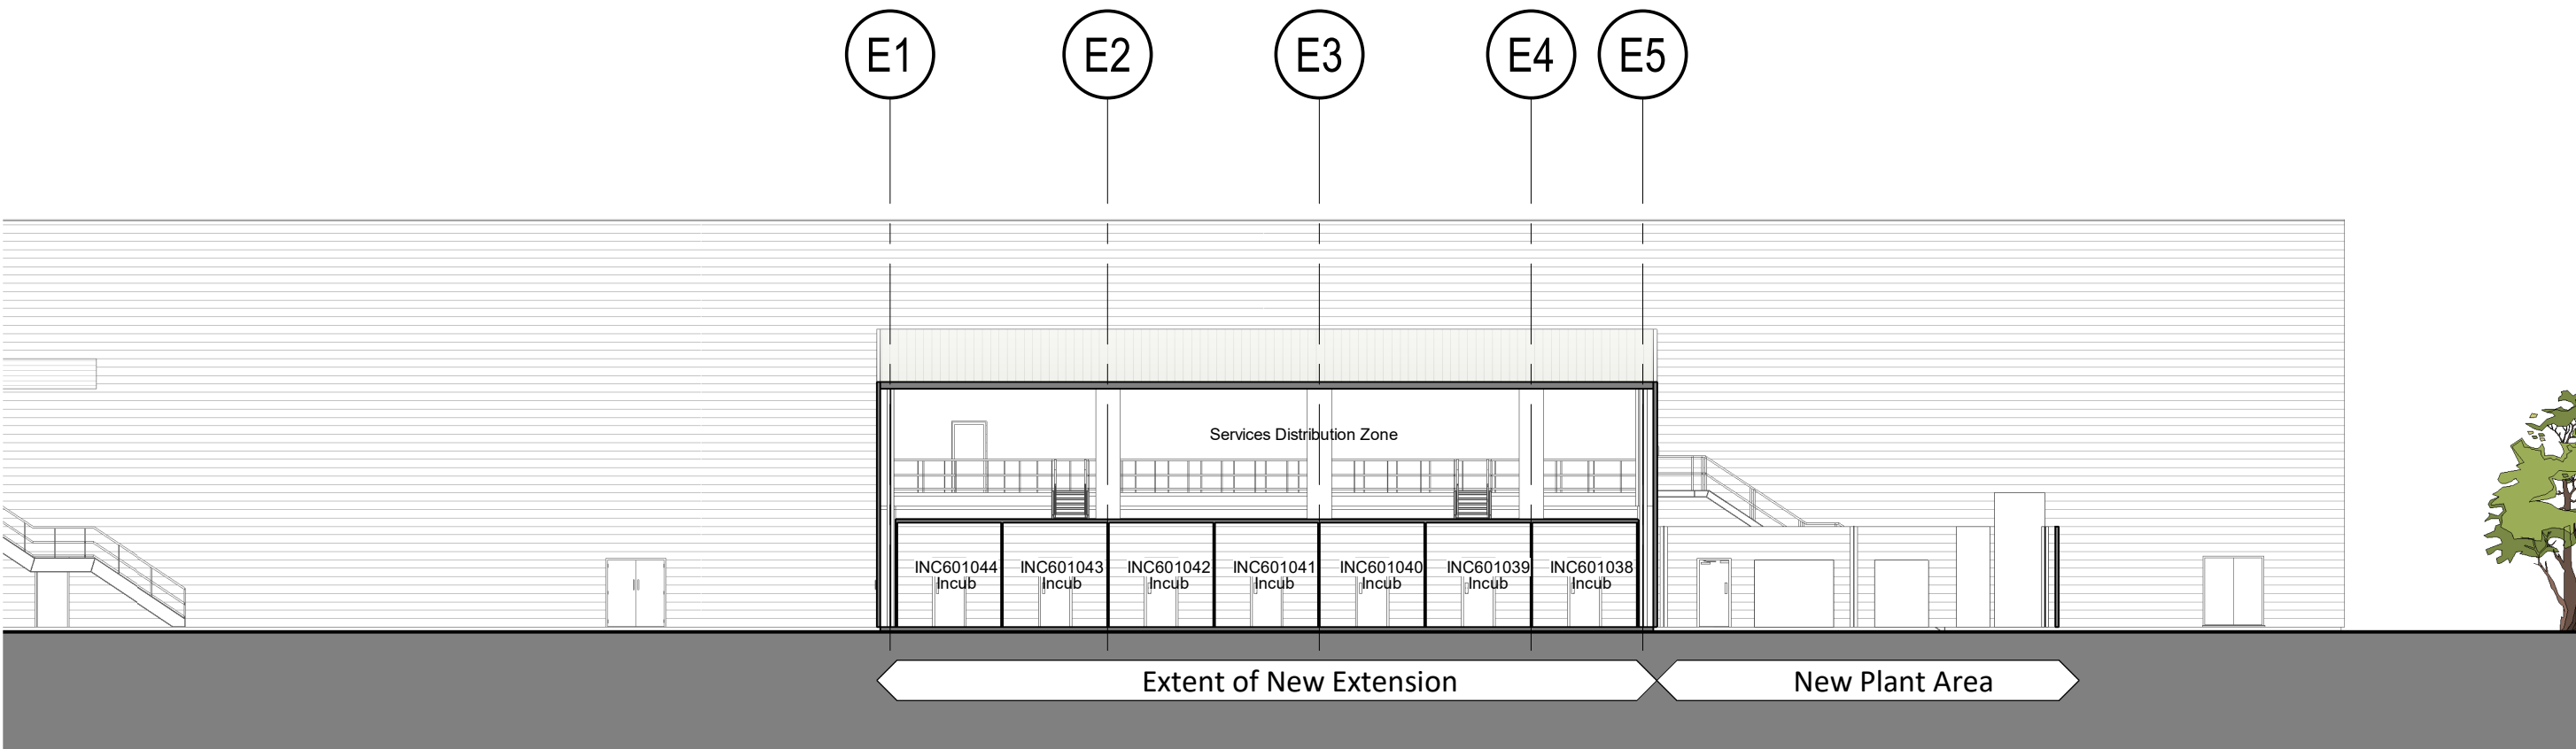

Section 3-3
Scale: 1 : 200

General Notes

All site dimensions shall be verified by the Contractor on site prior to commencing any works.

This drawing is the property of Fletcher-Rae (UK) Limited (t/a Fletcher-Rae) and copyright is reserved by them. The drawing is not to be copied or disclosed by or to any unauthorised persons without the prior written consent of Fletcher-Rae (UK) Limited.

P5	Updated to reflect comments	2022.11.29	NP	RCT
P4	Planning submission	2022.11.03	NP	RCT
P3	Building position adjusted to align with existing columns and incubators	2022.10.12	NP	RCT

Rev.	Description	Date	ISS	APP
Scale	As indicated @ A1			
Status	S2 Information			
Drawn By	NP			
Checked By	RCT			
Date	2022.09.09			

Client:

Seqirus

Project:

Seqirus Site 6 PIU

Sheet Name:

Proposed Sections

Project No.	Orig.	Zone	Level	Type	Role	Cls	Dwg No.	Rev
21027-FRA-XX-ZZ-DR-A-PL-3105								P5

fletcher|rae
Architects | Master Planners | Designers

Hill Quays, 5 Jordan Street, Manchester, M15 4PY

t +44 (0) 161 242 1140
f +44 (0) 161 242 1141
w www.fletcher-rae.com
e info@fletcher-rae.com

