




STATUS PLANNING	© Copyright of PM DESIGNS®. All rights reserved. Do Not scale this drawing. ALL dimensions are in millimetres unless stated otherwise. ALL dimensions must be checked on site prior to construction and any discrepancies reported to the architect. Work is subject to change following detailed design.			
	RevNo	Revision note	Date	Signature
				Checked

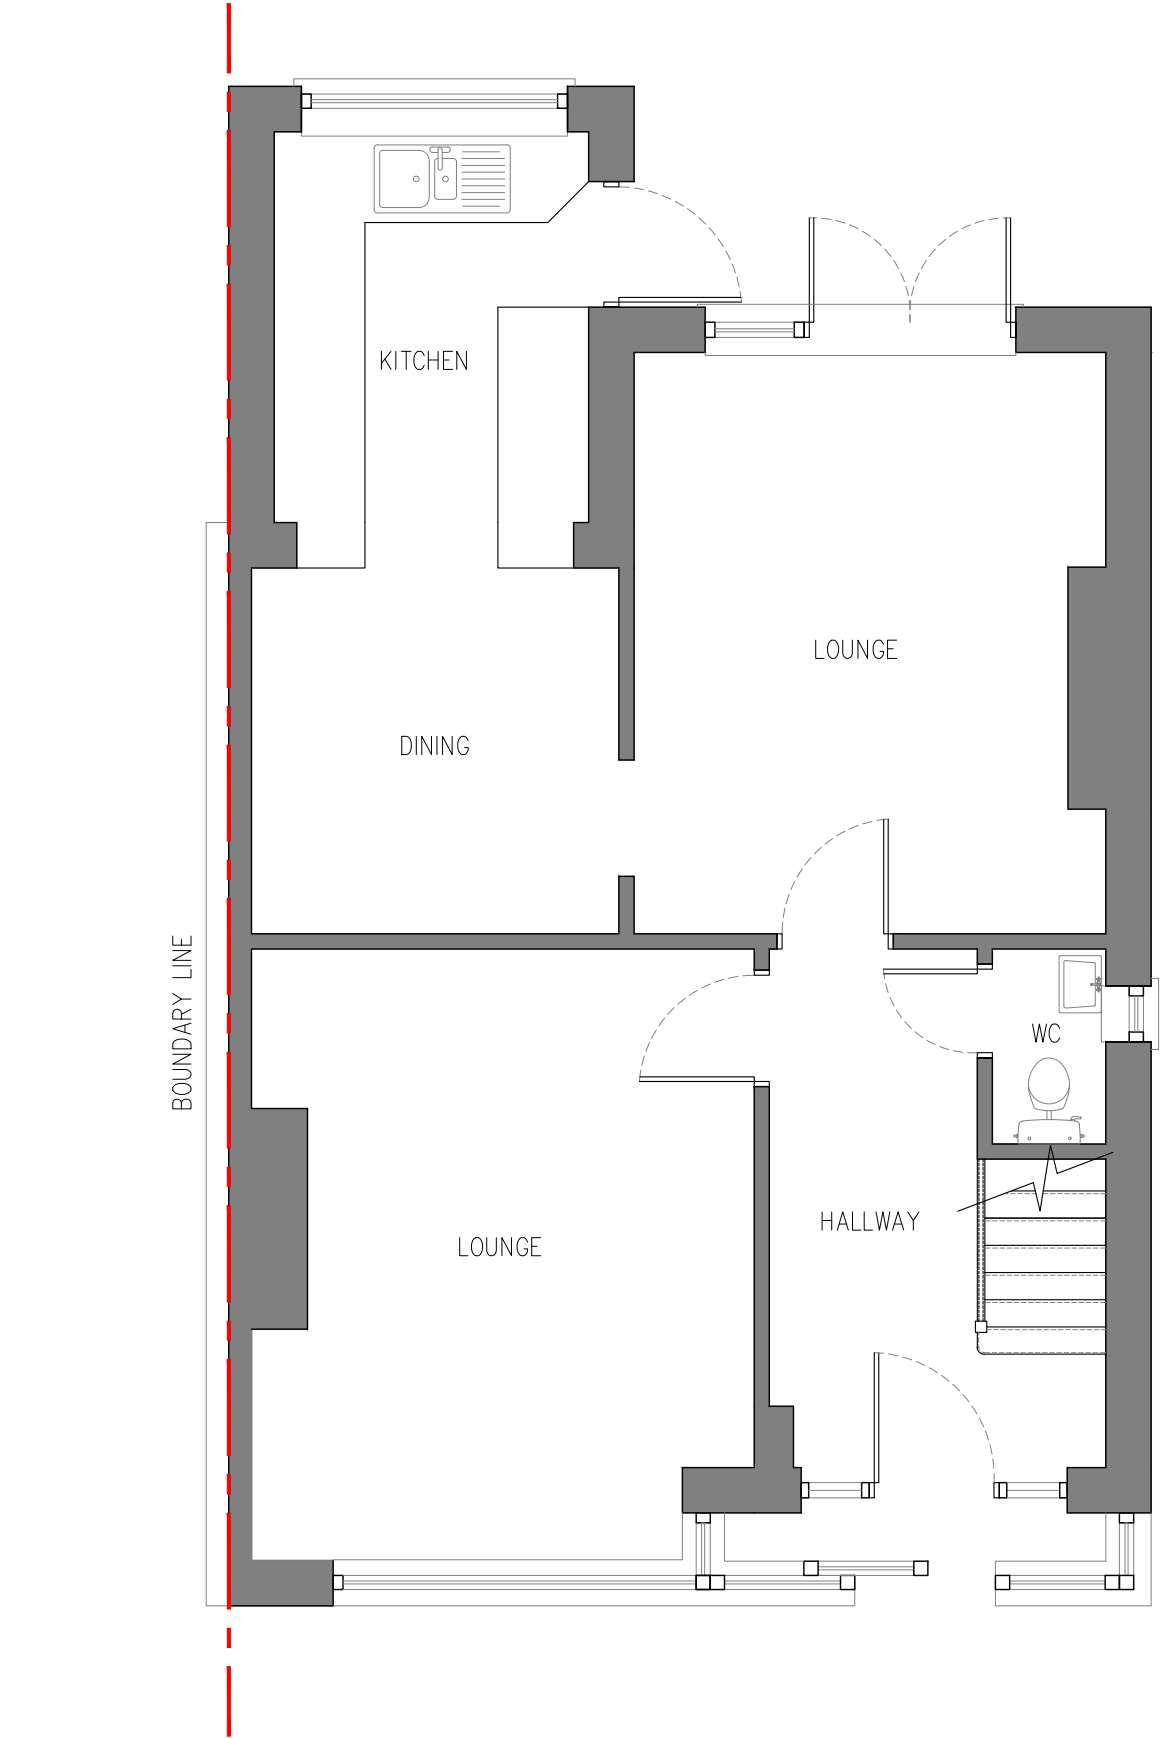


EXISTING GROUND FLOOR | SCALE 1:50

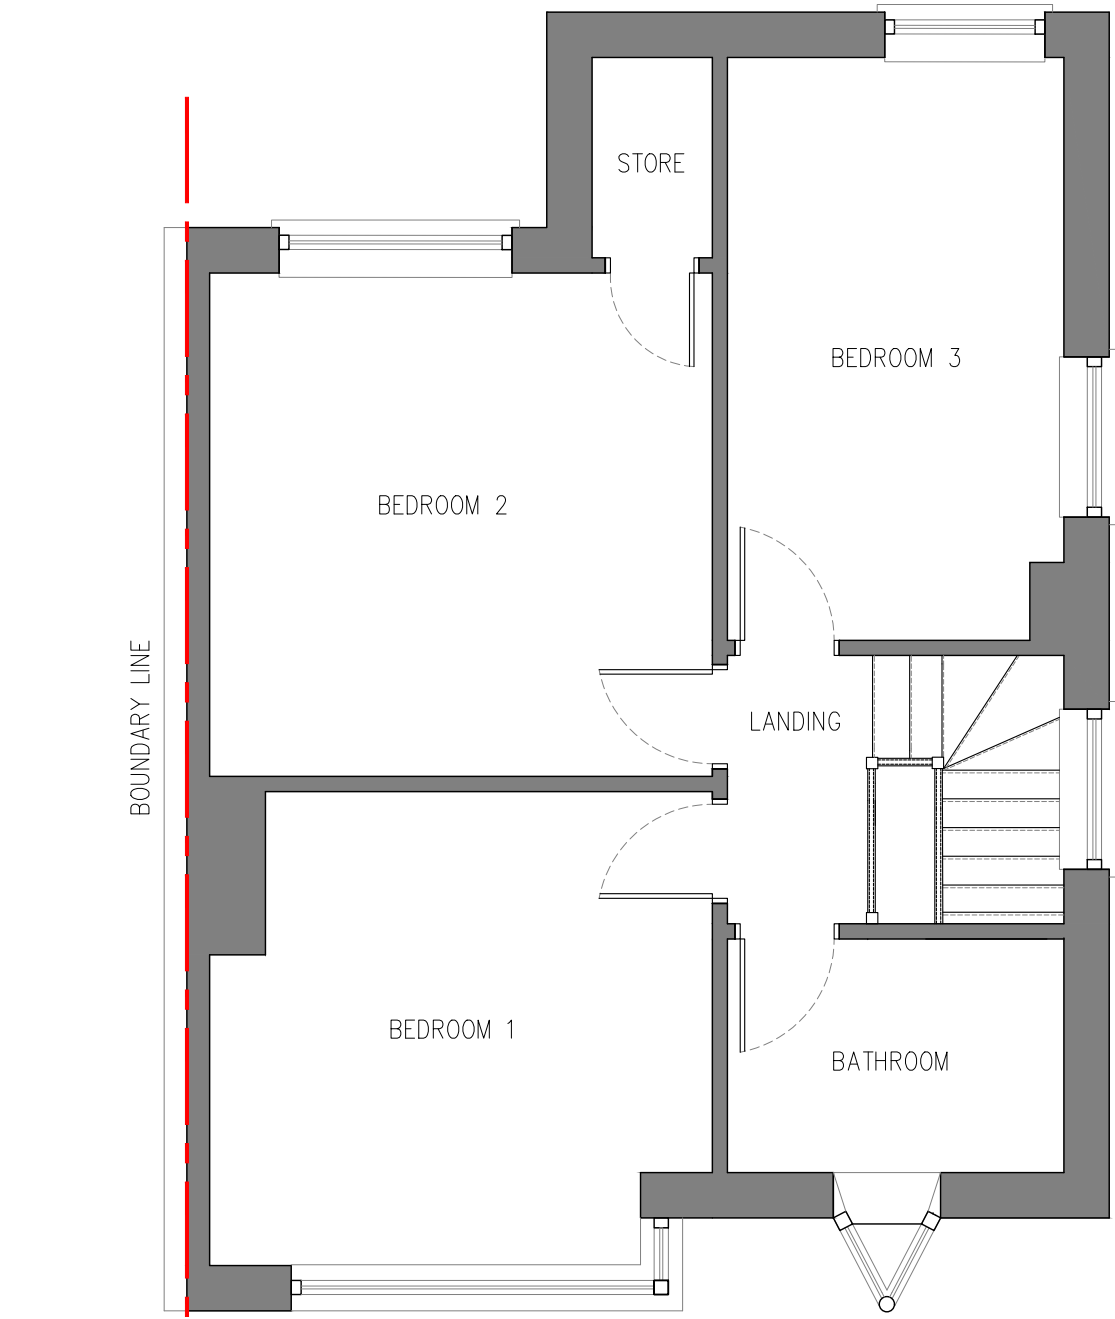


EXISTING FIRST FLOOR | SCALE 1:50

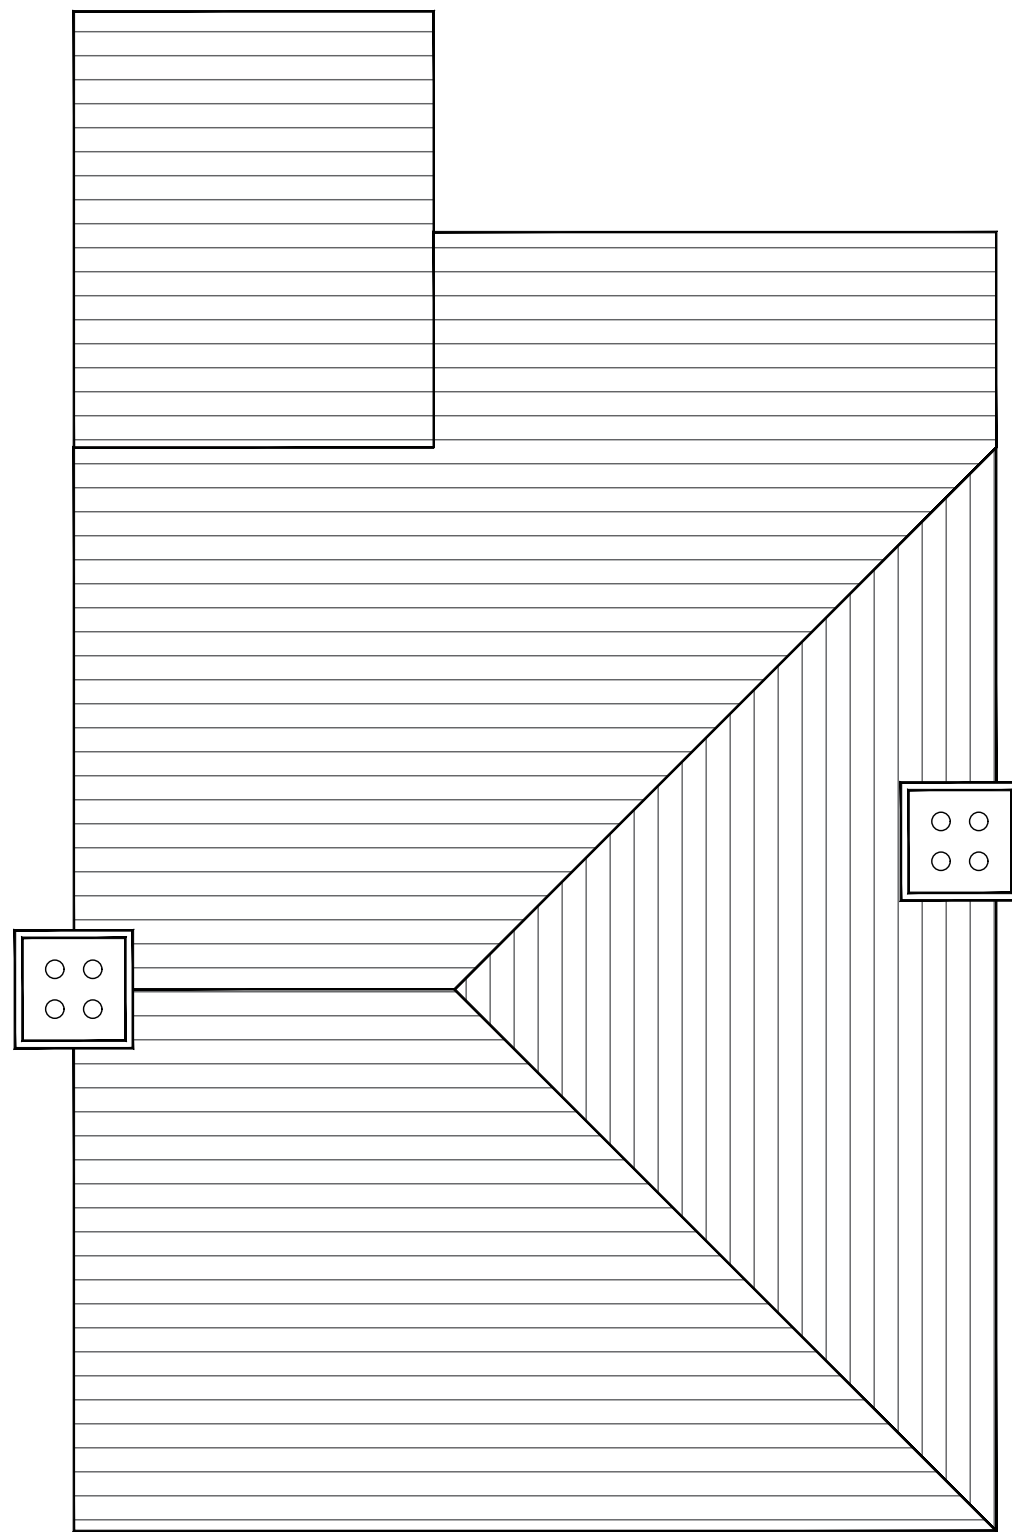

EXISTING ROOF PLAN | SCALE 1:50

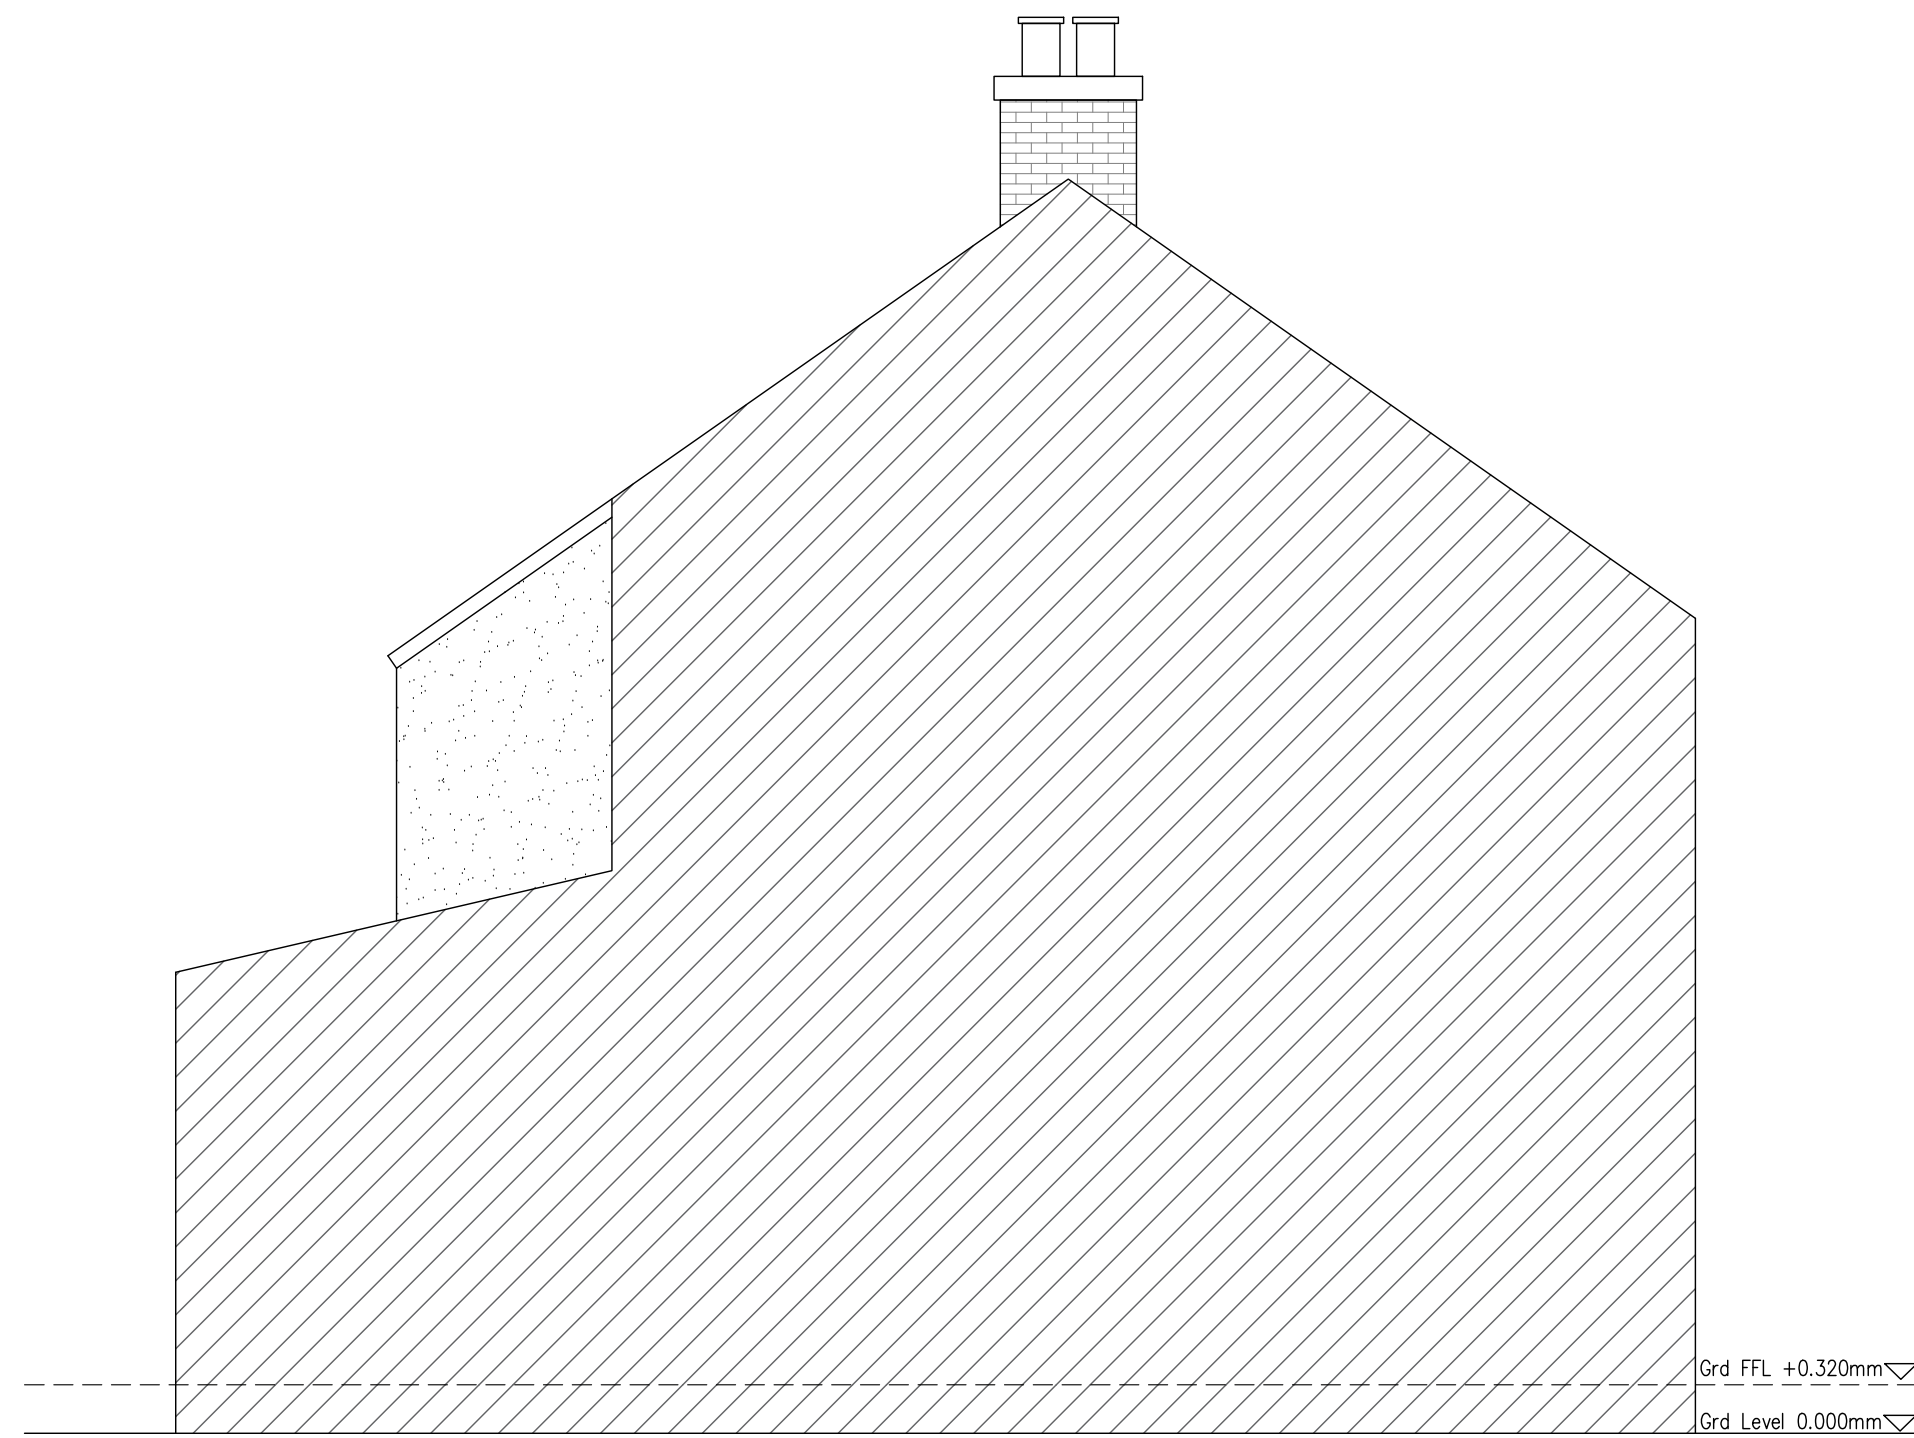

EXISTING SIDE ELEVATION | SCALE 1:50

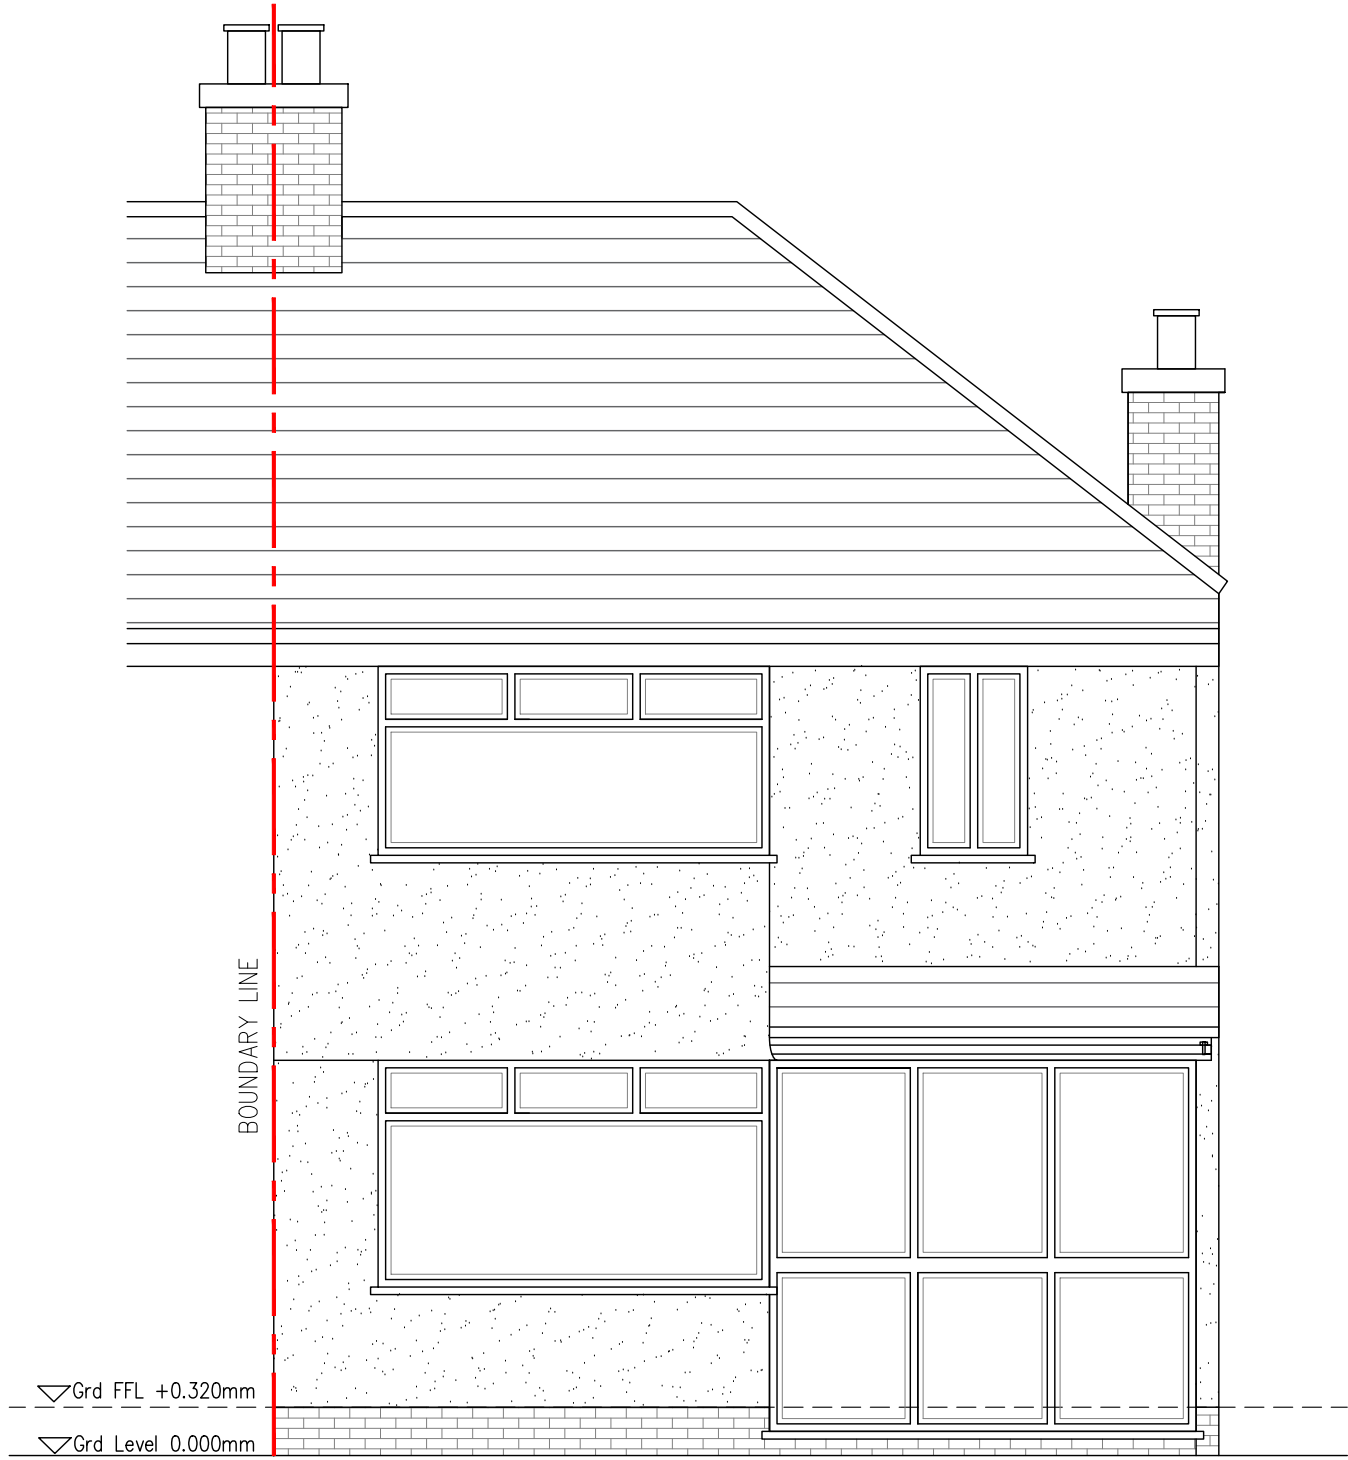


EXISTING FRONT ELEVATION | SCALE 1:50




EXISTING REAR ELEVATION | SCALE 1:50



EXISTING SIDE ELEVATION | SCALE 1:50

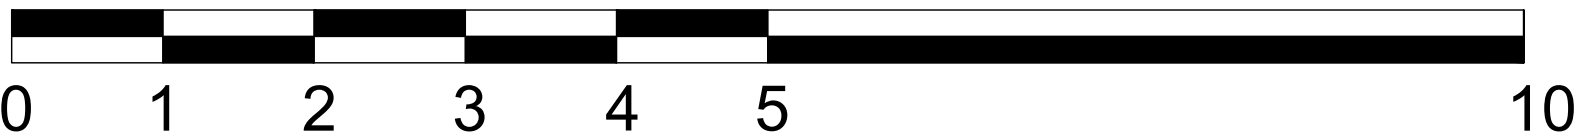

SCALE BAR 1:50

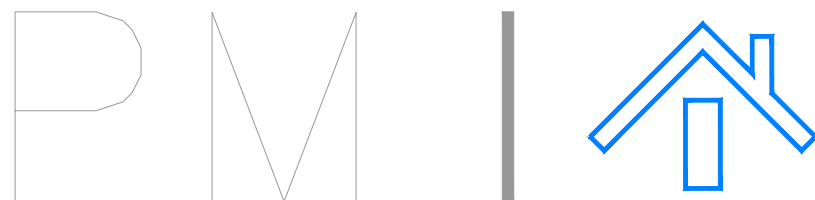

PROJECT: 8 EDENHURST AVENUE LIVERPOOL L16 2LA		Drawing No. A101
CLIENT: MR SCHOFIELD		Date: JULY 2025
Drawing Title EXISTING PLANS		Scale: 1:50 @ A1
		Revision: -
		Issue: PLANNING STATUS