


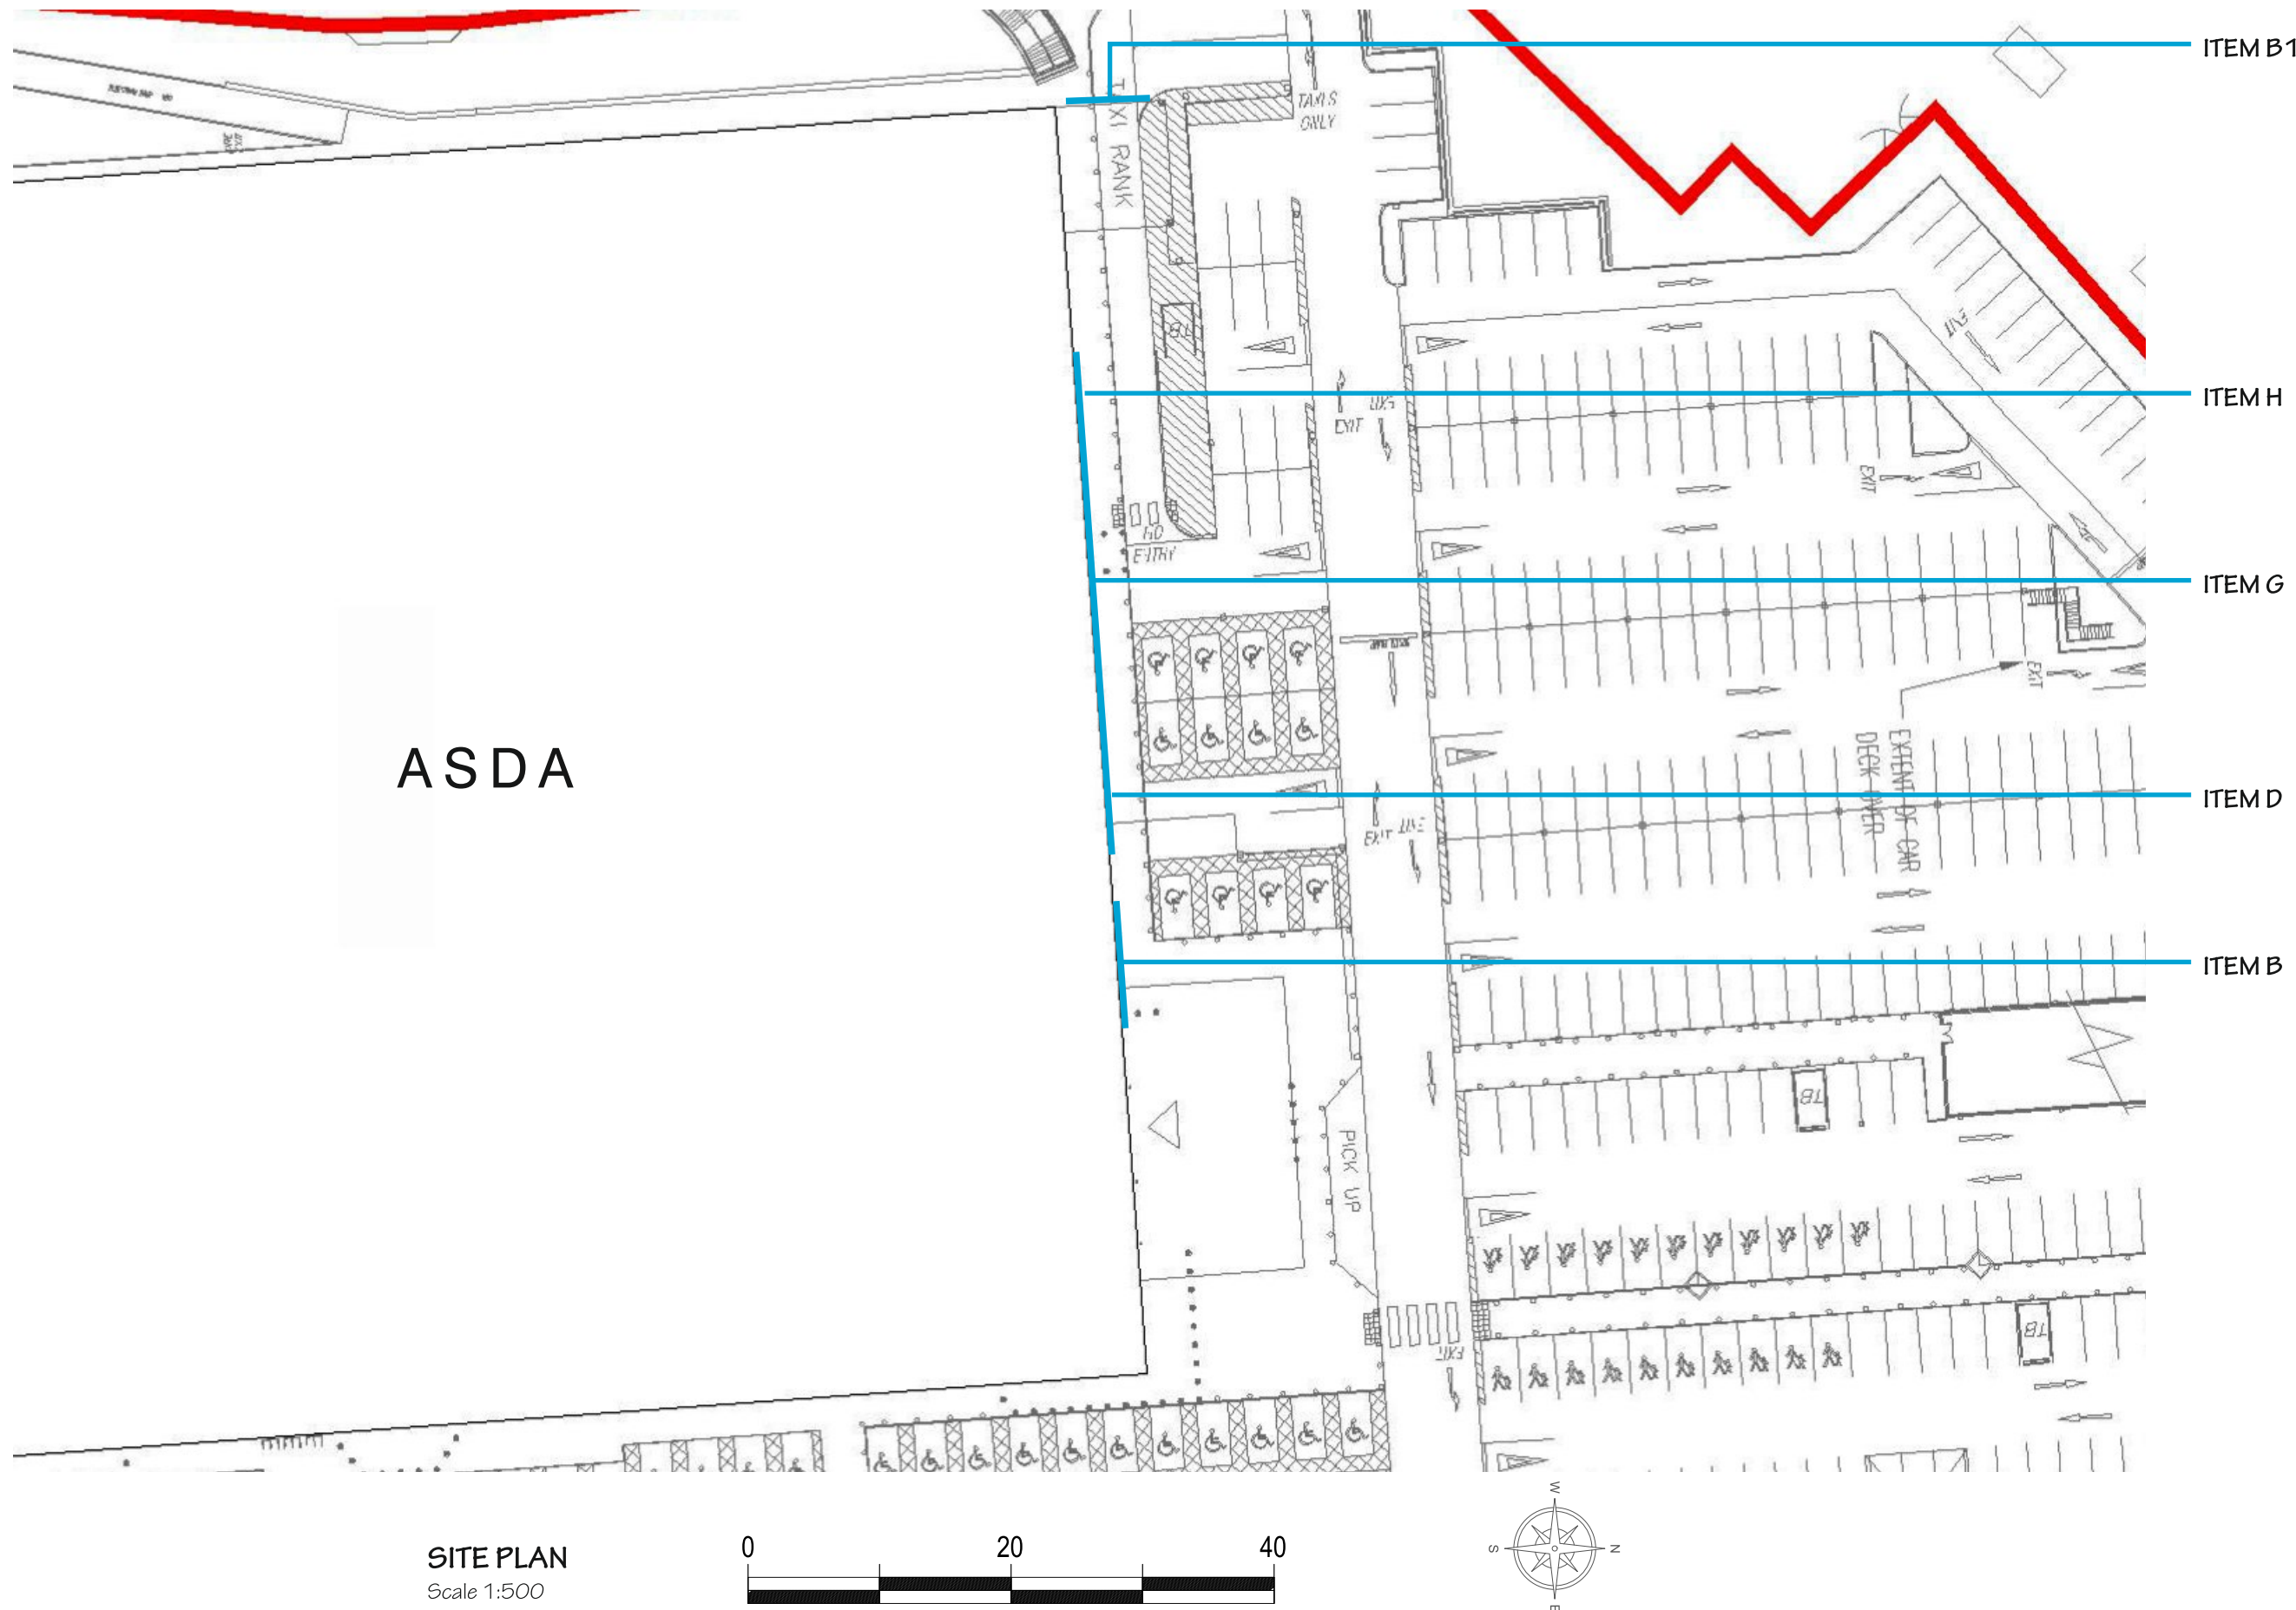

SITE PLAN
Scale 1:500

COSTA RED
HMG
827-29030P-6144
(MATT)

BENSON
SIGNS

ANY COLOURS SHOWN ARE INDICATIVE ONLY AND ARE NOT TRUE REPRESENTATIONS OF THE FINISHED PRODUCT.

THIS DRAWING IS THE PROPERTY OF BENSON SIGNS LIMITED. COPYRIGHT IS RESERVED BY THEM AND IS ISSUED ON THE CONDITION THAT IT IS NOT COPIED OR DISCLOSED BY OR TO ANY UNAUTHORISED PERSONS WITHOUT PRIOR CONSENT IN WRITING OF BENSON SIGNS LIMITED.

CLIENT	COSTA COFFEE (UPLIFT)			JOB	HUYTON LN, HUYTON, LIVERPOOL L36 7TX		
DATE	29.05.2025	SCALE	A5 SHOWN @ A3	DRAWN	B.A.	REV.	04 - 14.10.25
						DWG No.	29259PLAN

Tel: 0151 298 1567 • www.bensonsigns.com • 96-98 Great Howard Street, Liverpool, L3 7AX

PART OF
LPW
GROUP