



MATERIAL KEY:


- (A) GREY ROOF TILES
- (B) BLACK UPVC RAINWATER GOODS
- (C) ANTHRACITE GREY UPVC/ POWDER COATED ALUMINIUM DOORS AND WINDOWS
- (D) OFF-WHITE RENDER
- (E) GREY CLADDING BOARDS
- (F) ROOF LIGHTS

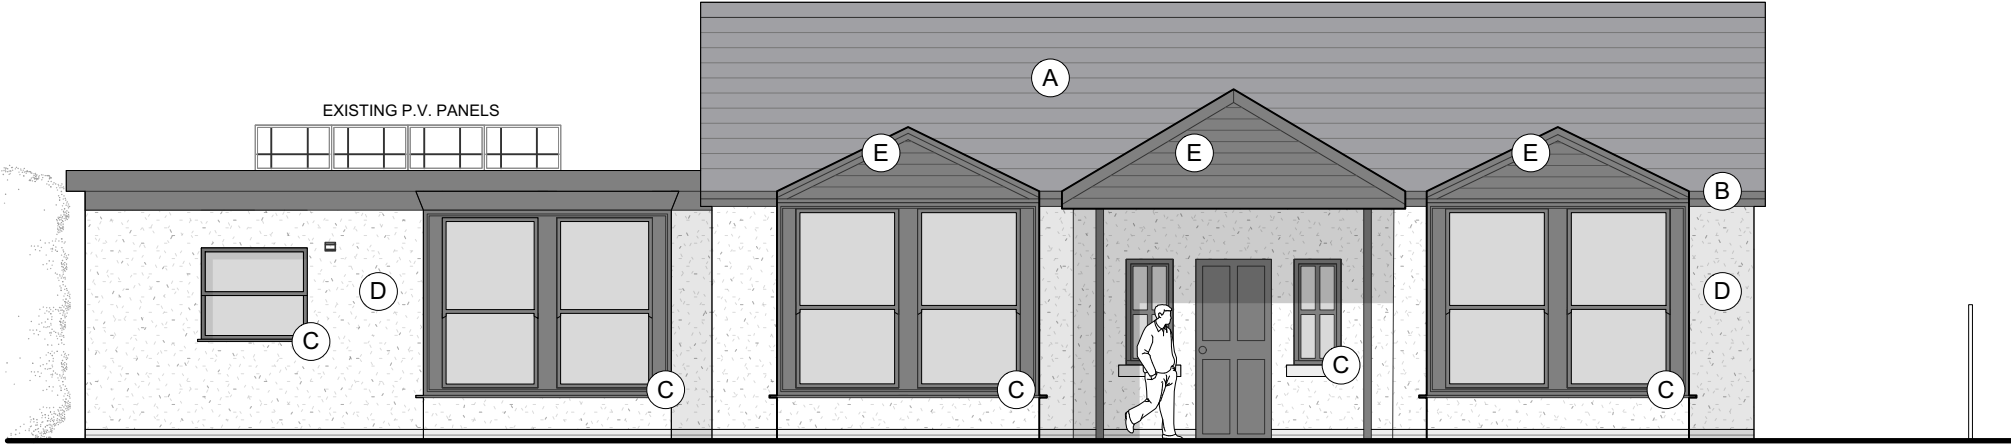


EXISTING FRONT ELEVATION (SOUTH) Scale 1:100

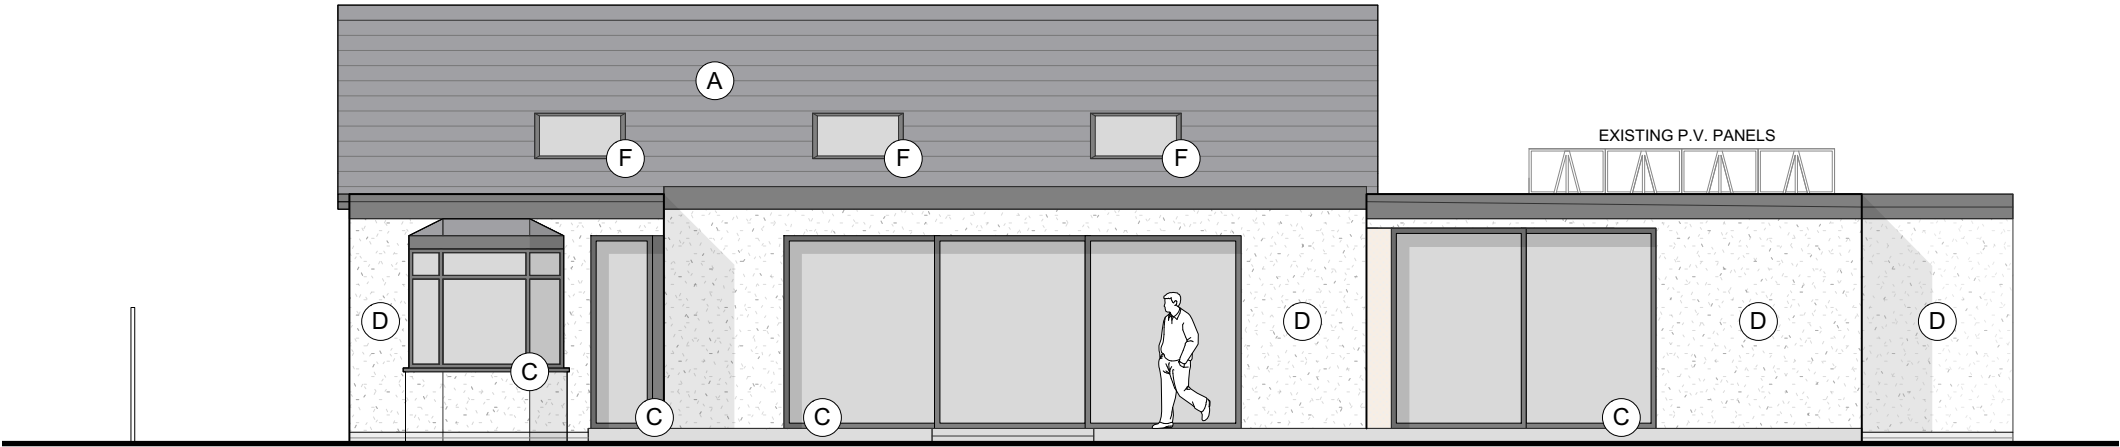

EXISTING REAR ELEVATION (NORTH) Scale 1:100

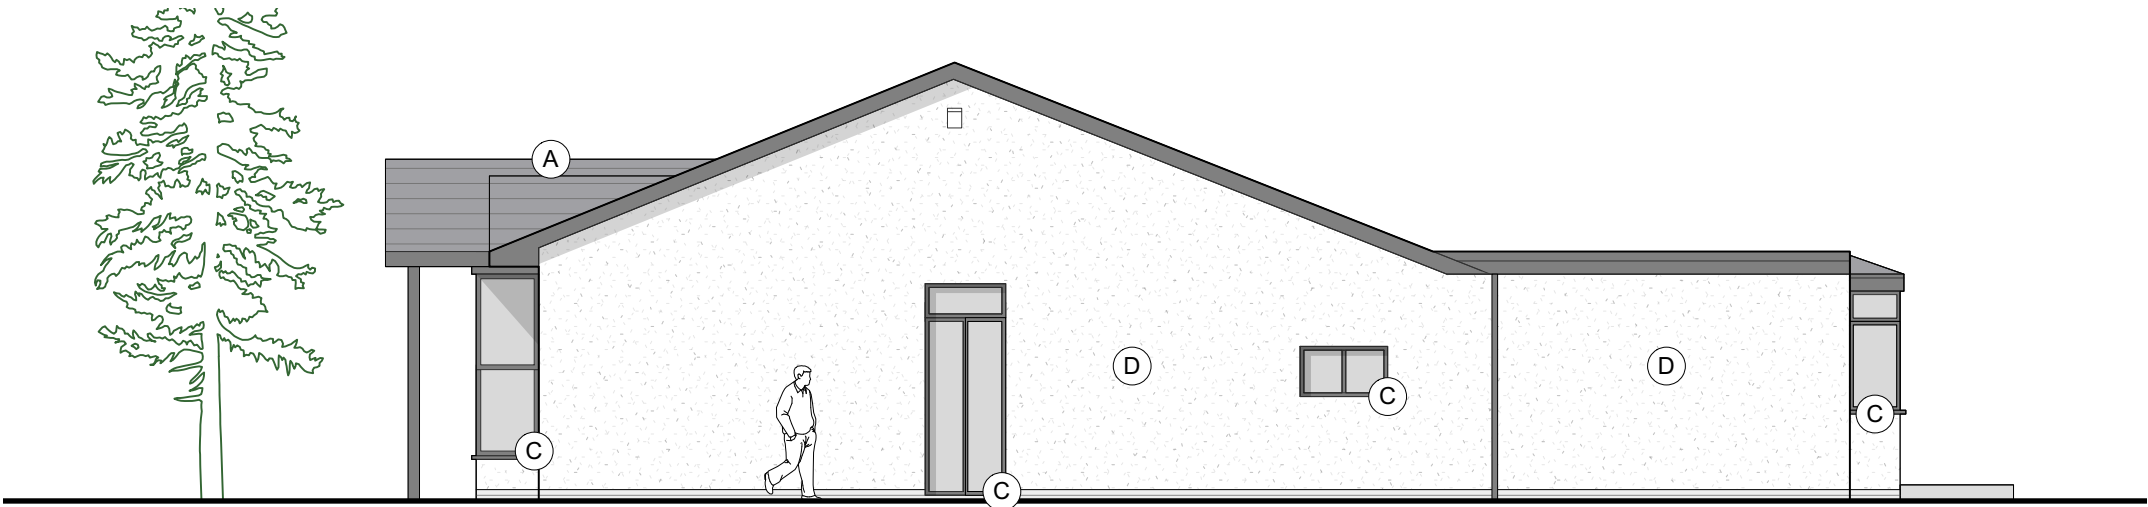

EXISTING SIDE ELEVATION (EAST) Scale 1:100

 

General Notes Copyright © Benjamin Thornton Architects. 2025 Benjamin Thornton Architects is a limited company registered in England and Wales with a registration number 15220823 This drawing is not to be reproduced, copied or given to a third party without express permission. Dimensions govern. All dimensions shall be verified on site before proceeding with the work. All dimensions given in millimetres unless stated otherwise. All drawings to be read in conjunction with other consultants drawings and specifications. Benjamin Thornton Architects are to be formally notified of any discrepancies.	Revision	Date	Drawn	Audited	Details of revision	Project	Drawing No.	Date	www.bt-arch.com 83 Marshside Road, Southport Merseyside, PR9 9TA info@bt-arch.com RIBA  architects	
						5 MILL LANE, KIRKBY, MERSEYSIDE L32 2AU	017_302	30 07 2025		
						Description	Description	Drawn		
						PROPOSED SINGLE STOREY SIDE EXTENSION	PLANNING APPLICATION	SS		
						Drawing Title	Scale	Audited		
						EXISTING ELEVATIONS	1:100 @ A3	BT		