




DRAWING KEY

- EXISTING WALLS/ STRUCTURE
- PROPOSED WALLS/ STRUCTURE
- TO BE DEMOLISHED/ REMOVED

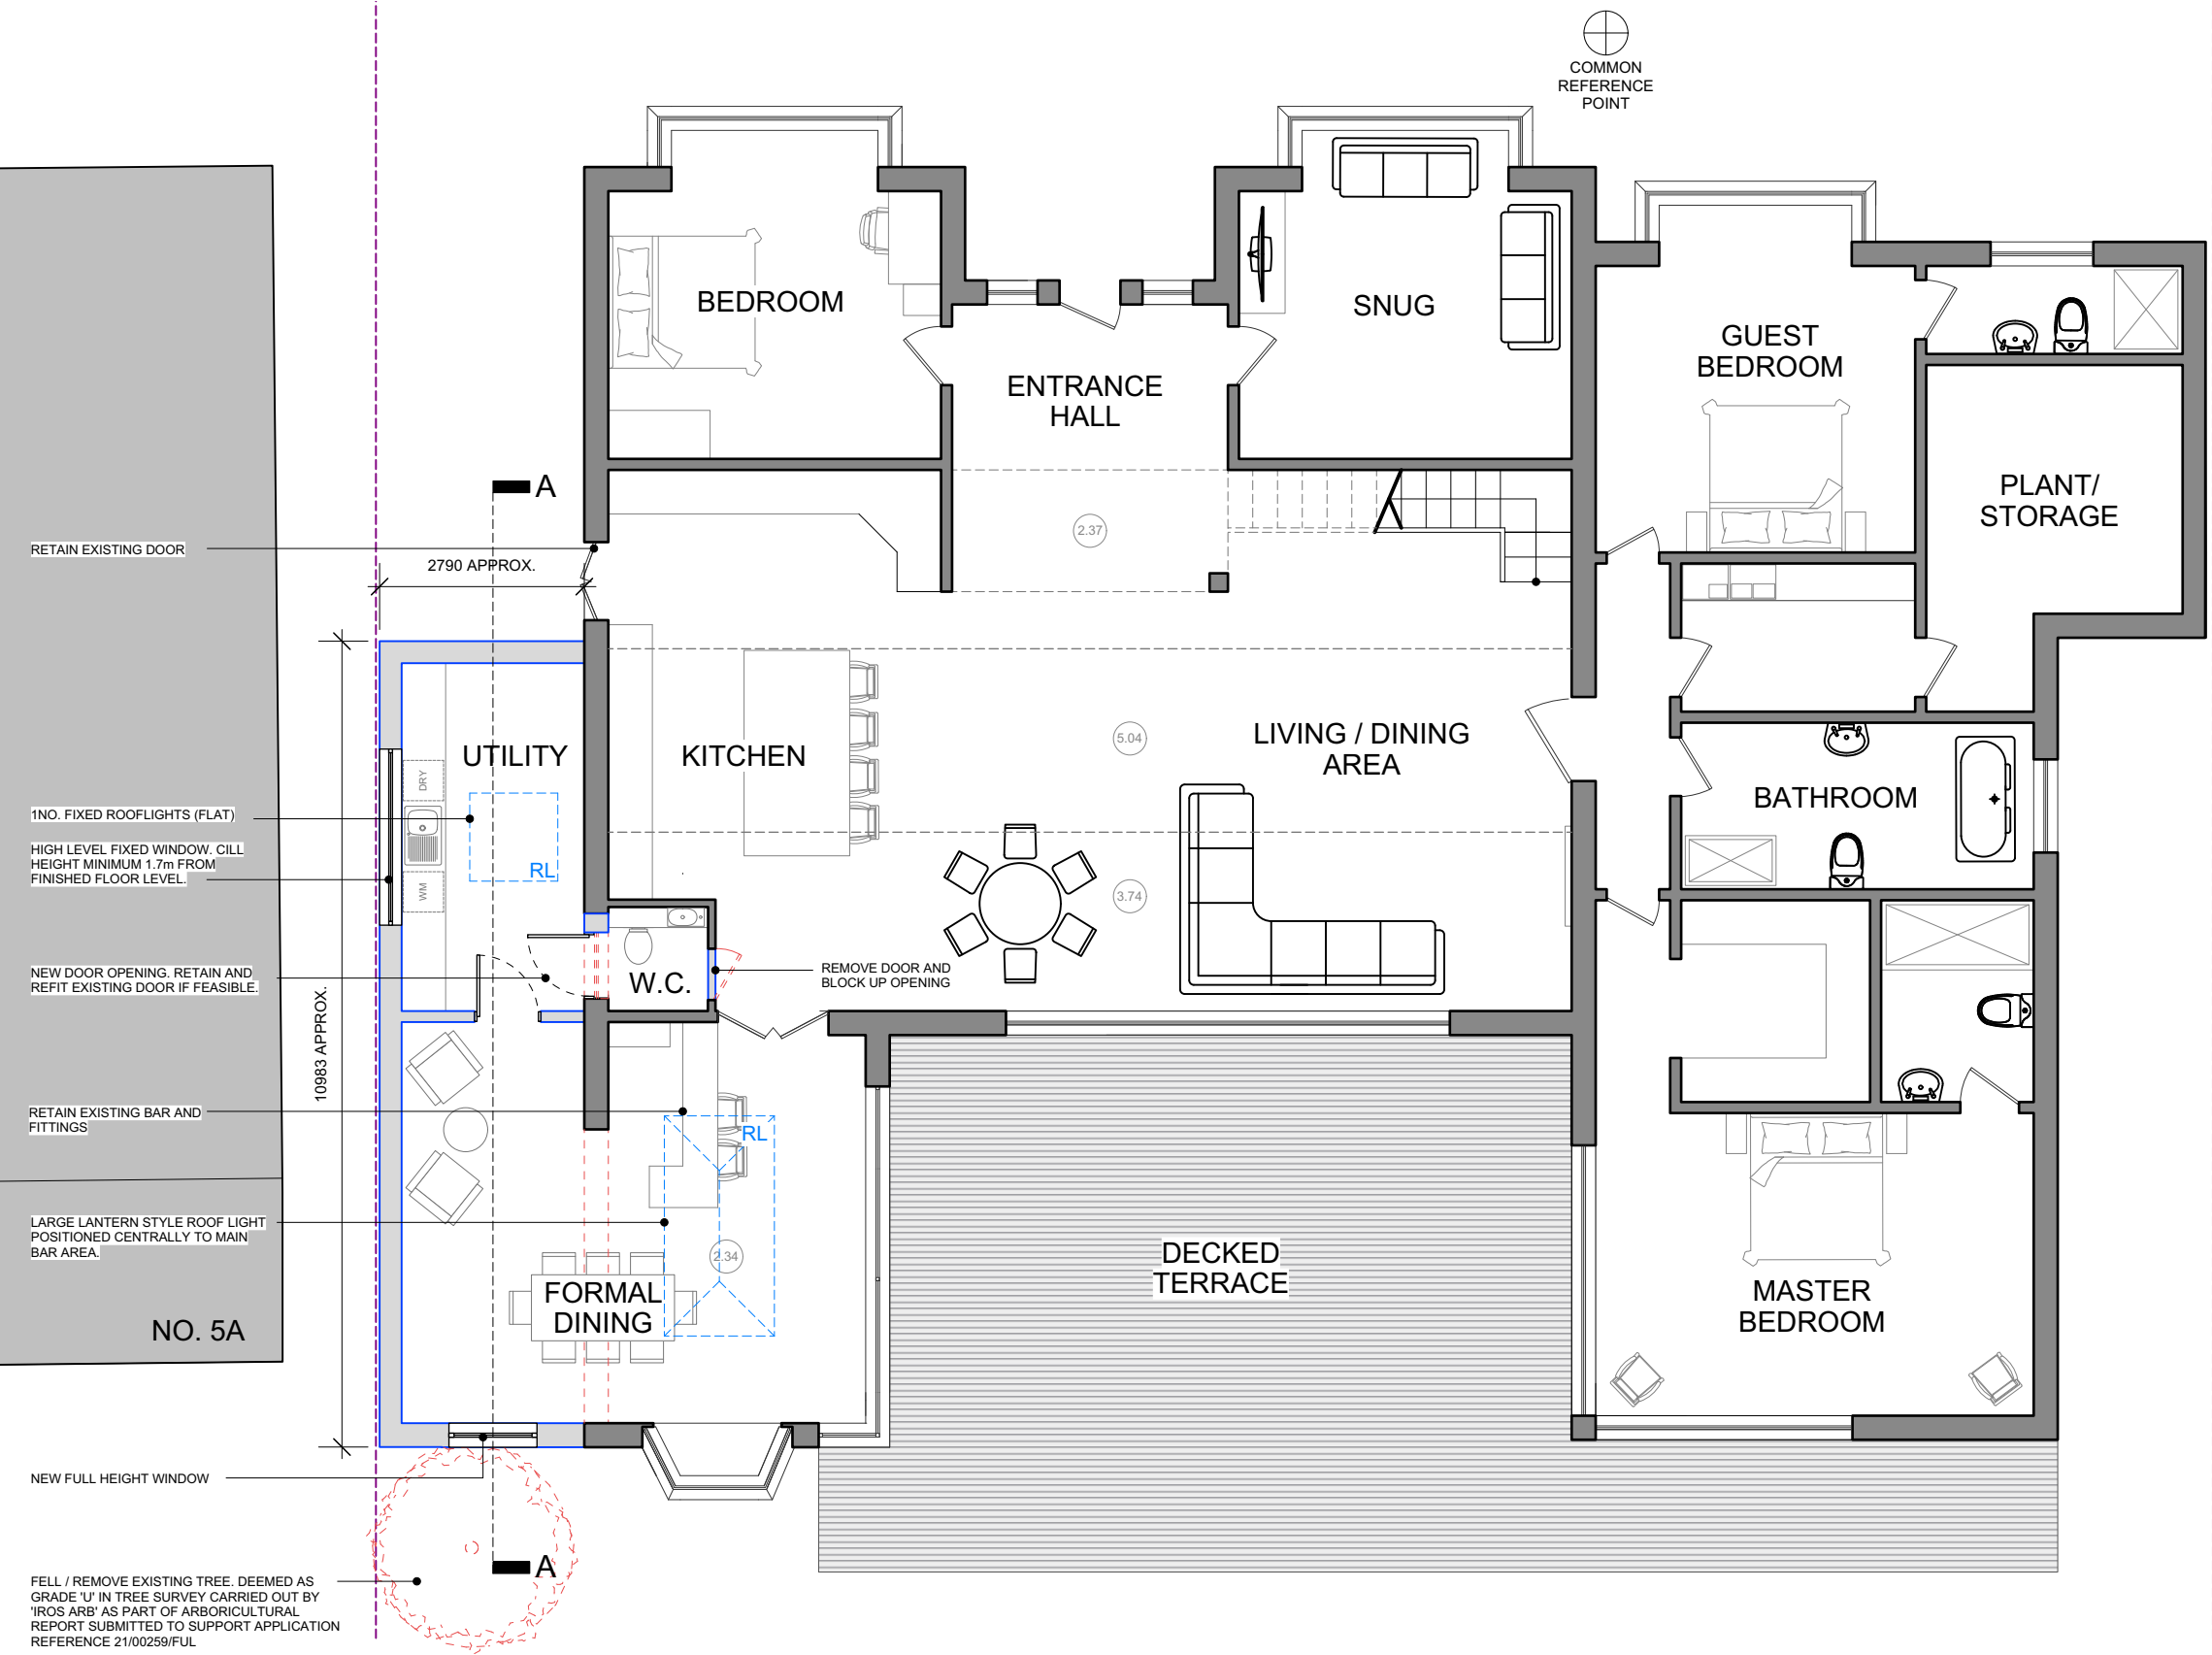

PROPOSED FLOOR PLAN Scale 1:100

 

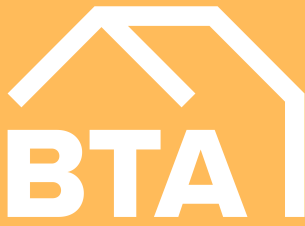General Notes Copyright © Benjamin Thornton Architects. 2025 Benjamin Thornton Architects is a limited company registered in England and Wales with a registration number 15220823 This drawing is not to be reproduced, copied or given to a third party without express permission. Dimensions govern. All dimensions shall be verified on site before proceeding with the work. All dimensions given in millimetres unless stated otherwise. All drawings to be read in conjunction with other consultants drawings and specifications. Benjamin Thornton Architects are to be formally notified of any discrepancies.	Revision	Date	Drawn	Audited	Details of revision	Project	Drawing No.	Date	www.bt-arch.com 83 Marshside Road, Southport Merseyside, PR9 9TA info@bt-arch.com RIBA  architects	
						5 MILL LANE, KIRKBY, MERSEYSIDE L32 2AU	017_304	30 07 2025		
						Description	Description	Drawn		
						PROPOSED SINGLE STOREY SIDE EXTENSION	PLANNING APPLICATION	SS		
						Drawing Title	Scale	Audited		
						PROPOSED FLOOR PLAN	1:100 @ A3	BT		