



REV	DESCRIPTION	DATE	DRAWN
*	--	00-00-00	--

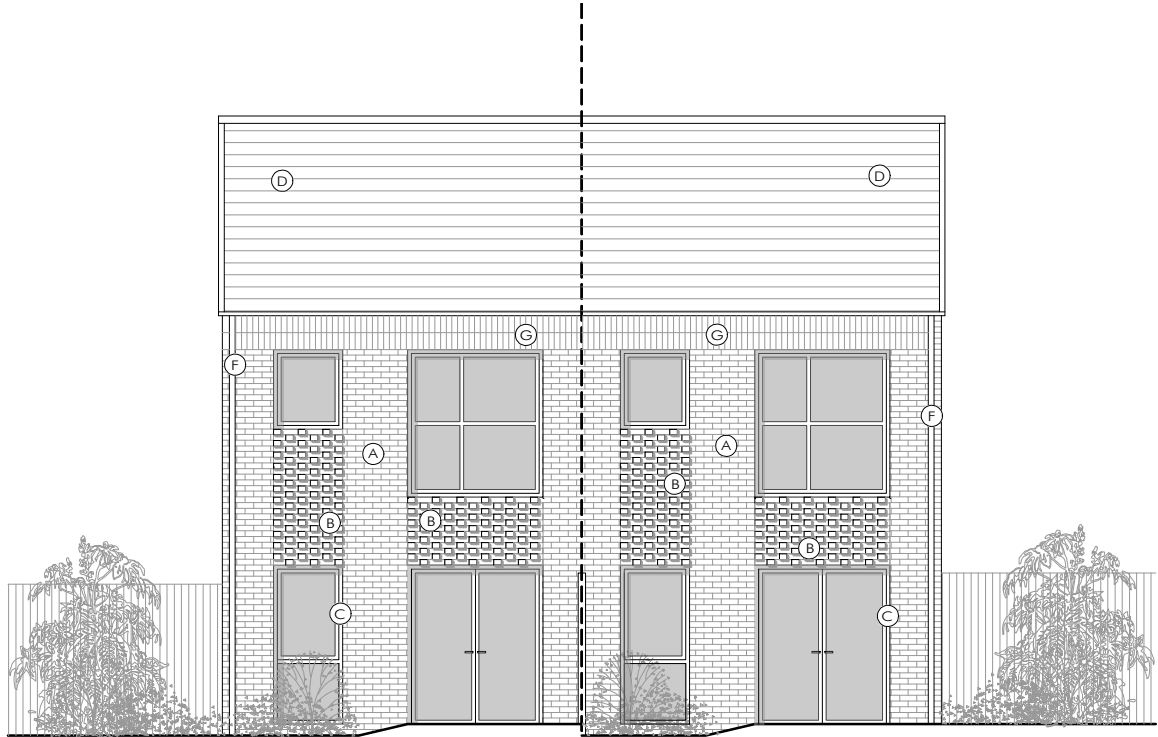

REAR ELEVATION
HOUSE TYPE E

REAR ELEVATION
HOUSE TYPE A

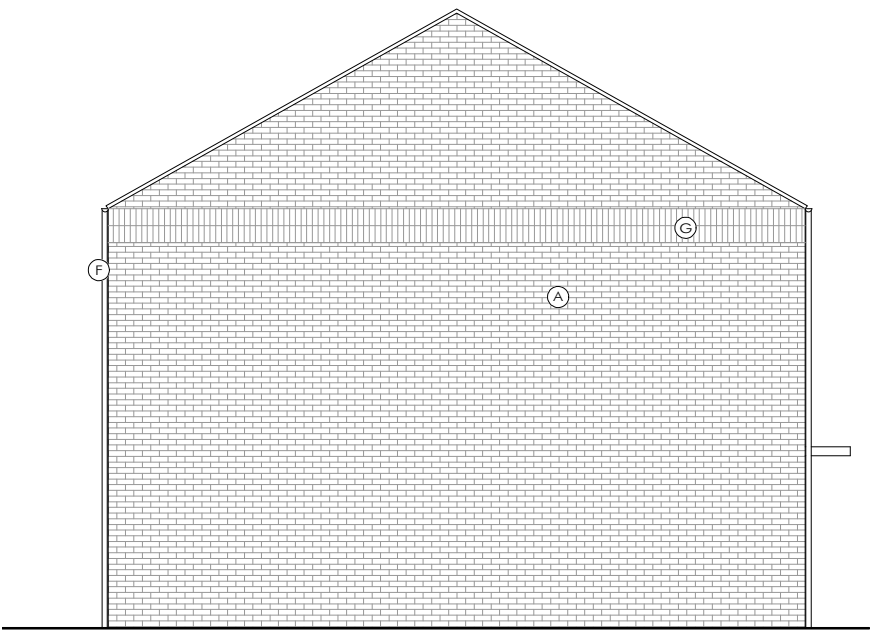


SIDE ELEVATION
HOUSE TYPE 2

FIRST FLOOR CEILING LEVEL 
FIRST FLOOR LEVEL 
GROUND FLOOR CEILING LEVEL 
GROUND FLOOR LEVEL 



FRONT ELEVATION
HOUSE TYPE 2 A

FRONT ELEVATION
HOUSE TYPE 2 E

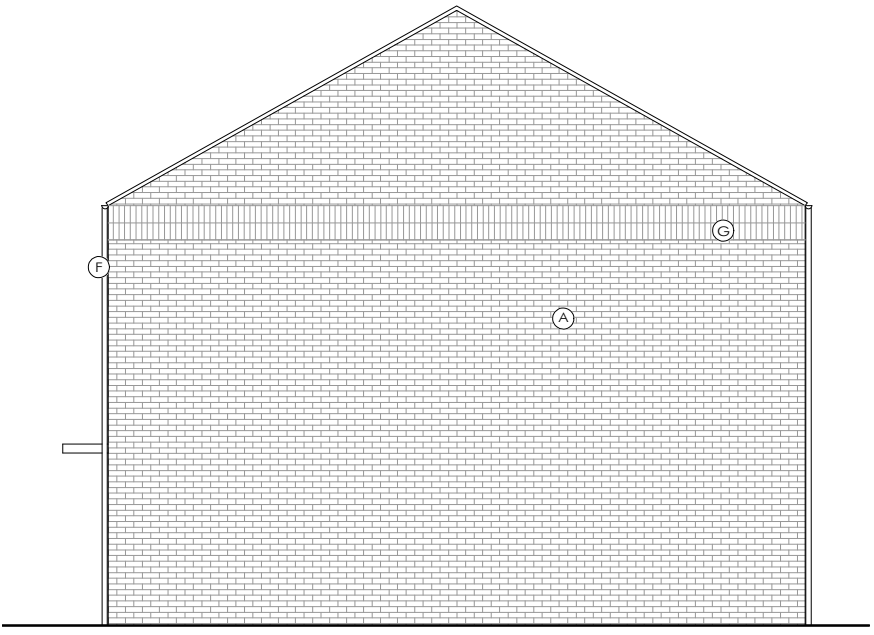

SIDE ELEVATION
HOUSE TYPE 2 E

FIRST FLOOR CEILING LEVEL 
FIRST FLOOR LEVEL 
GROUND FLOOR CEILING LEVEL 
GROUND FLOOR LEVEL 



REAR ELEVATION
HOUSE TYPE 2 B

REAR ELEVATION
HOUSE TYPE 2 D

REAR ELEVATION
HOUSE TYPE 2 F



SIDE ELEVATION
HOUSE TYPE 2 B


FIRST FLOOR CEILING LEVEL 
FIRST FLOOR LEVEL 
GROUND FLOOR CEILING LEVEL 
GROUND FLOOR LEVEL 



FRONT ELEVATION
HOUSE TYPE 2 F


FRONT ELEVATION
HOUSE TYPE 2 D

FRONT ELEVATION
HOUSE TYPE 2 B

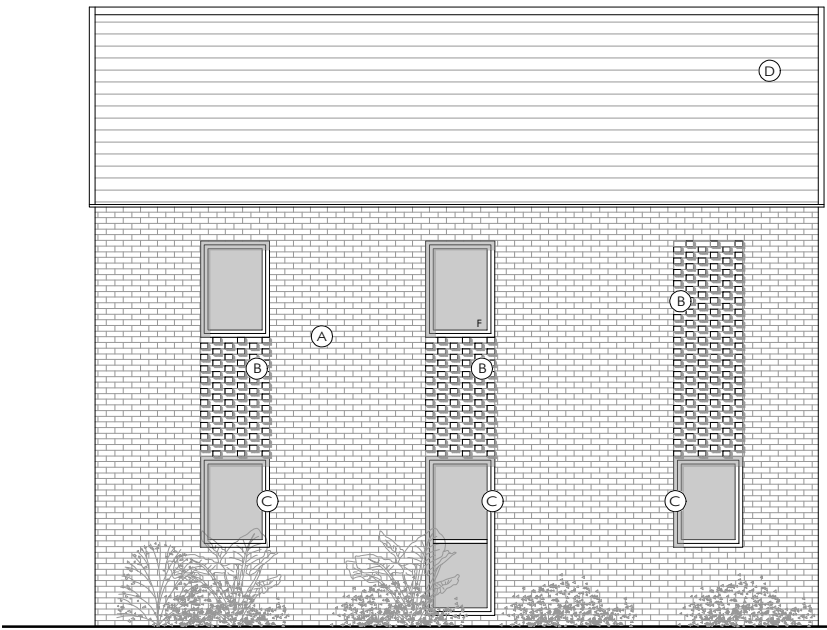

SIDE ELEVATION
HOUSE TYPE 2 F

FIRST FLOOR CEILING LEVEL 
FIRST FLOOR LEVEL 
GROUND FLOOR CEILING LEVEL 
GROUND FLOOR LEVEL 

 

- (A) Facing brick
- (B) Facing brick - Alternating protruding headers
- (C) Window / door frames
- (D) Grey roof tiles
- (E) Metal cladding
- (F) Black rainwater goods
- (G) Facing Brick - soldier course

TO BE READ IN CONJUNCTION WITH PROPOSED
MATERIALS SPECIFICATION:

GDD2020-GDA-ZZ-XX-SP-A-210



Group D Architects Ltd
4 St Paul's Sq
Liverpool
L3 9SJ
T: 0151 542 5027

DYE HOUSE

HOUSE TYPE 2 ELEVATIONS

DWG: GDD2020-GDA-H2-XX-DR-A-2410
DATE: 13.09.23
SCALE: 1:100 @ A2 DRAWN: PT