




REV	DESCRIPTION	DATE	DRAWN
*	--	00-00-00	--

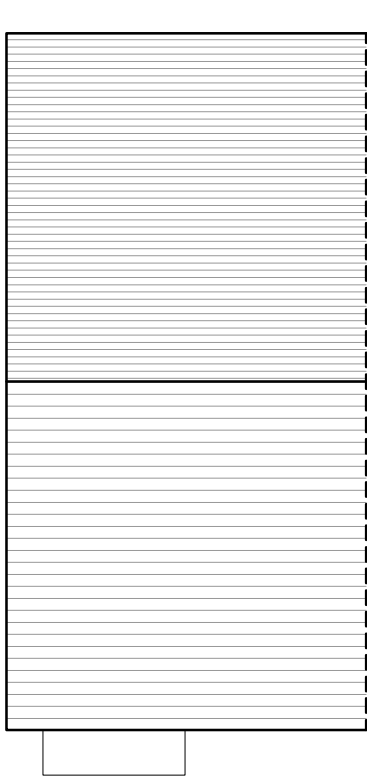


ROOF PLAN
HOUSE TYPES 2 A, E
HANDED: E

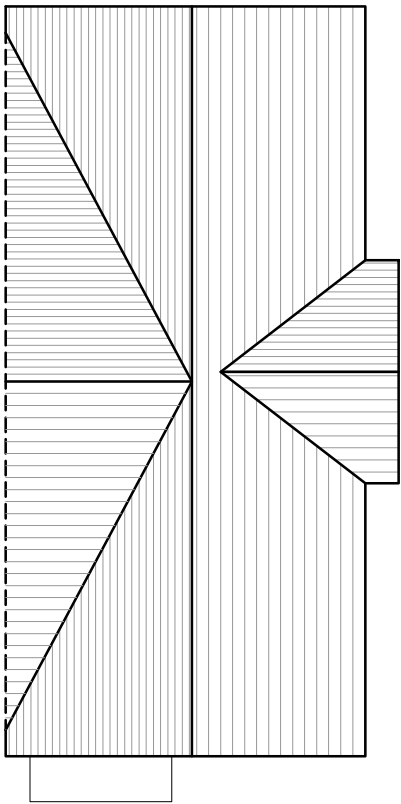


ROOF PLAN
HOUSE TYPE 2 B

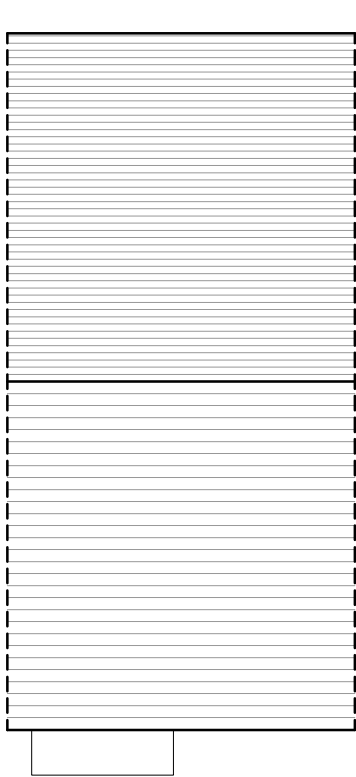


ROOF PLAN
HOUSE TYPE 2 D

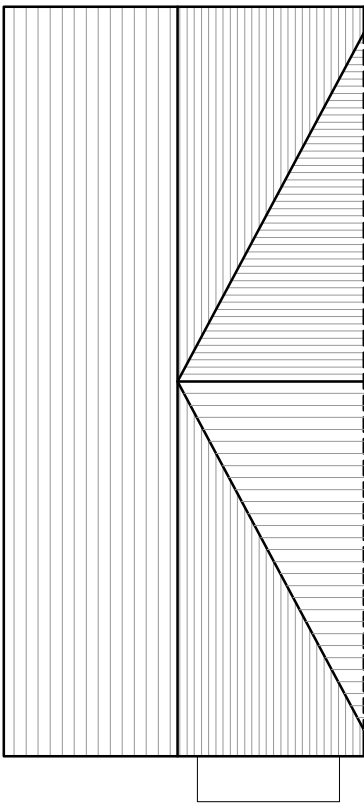


ROOF PLAN
HOUSE TYPE 2 F

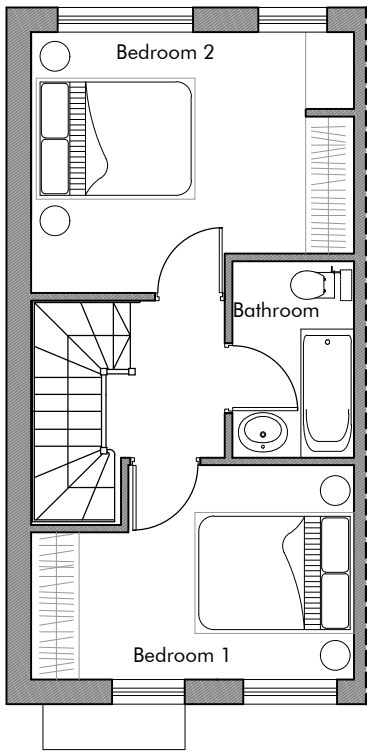


FIRST FLOOR
36.5sqm / 392sqft
HOUSE TYPES 2 A, E
HANDED: E

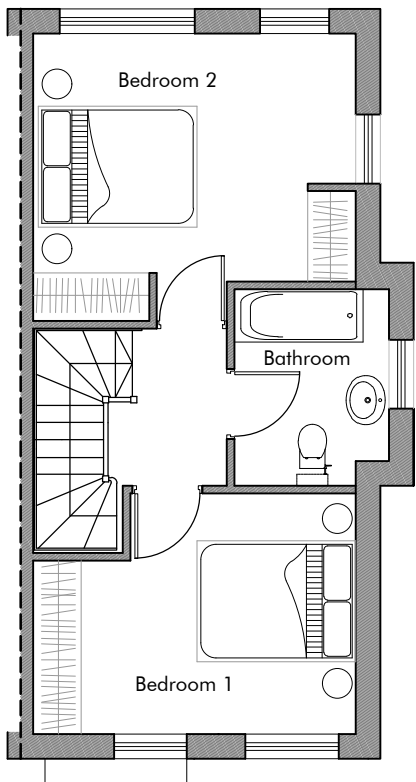


FIRST FLOOR
40.5sqm / 435sqft
HOUSE TYPE 2 B

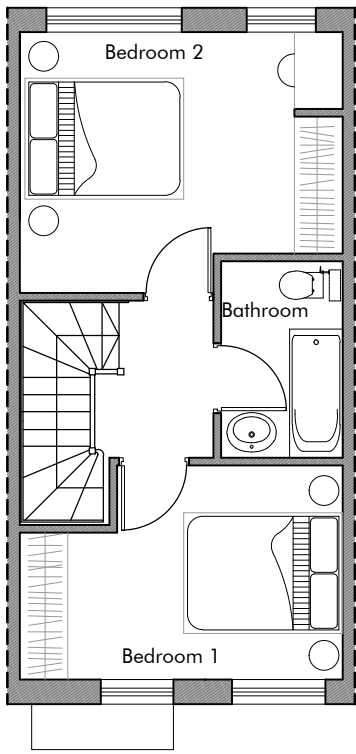


FIRST FLOOR
36.5sqm / 392sqft
HOUSE TYPE 2 D

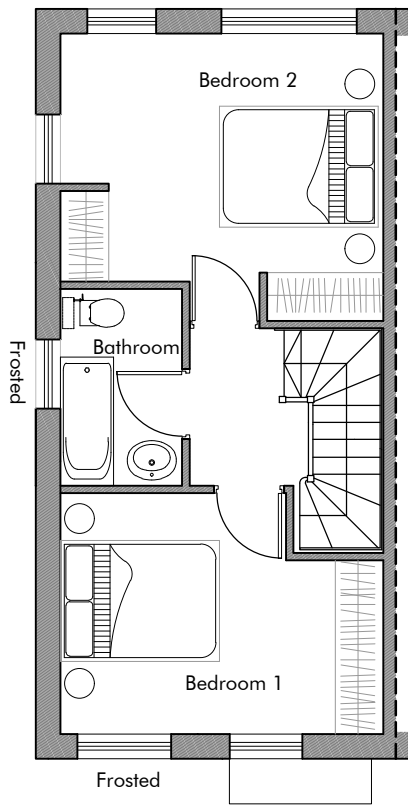


FIRST FLOOR
39.5sqm / 425sqft
HOUSE TYPE 2 F

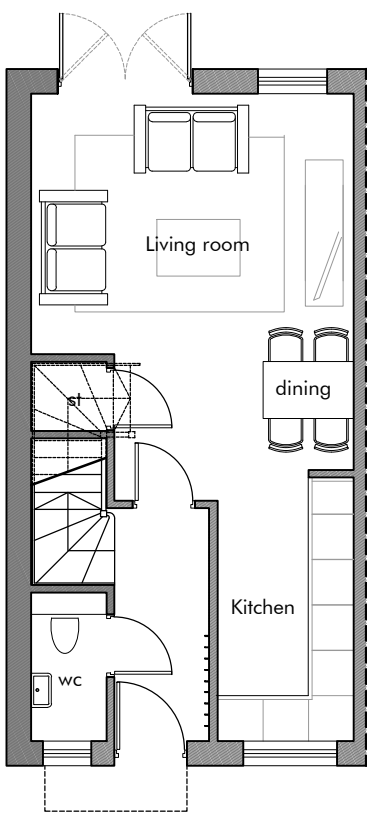


GROUND FLOOR
36.5sqm / 392sqft
TOTAL
73sqm / 785sqft
HOUSE TYPES 2 A, E
HANDED: E

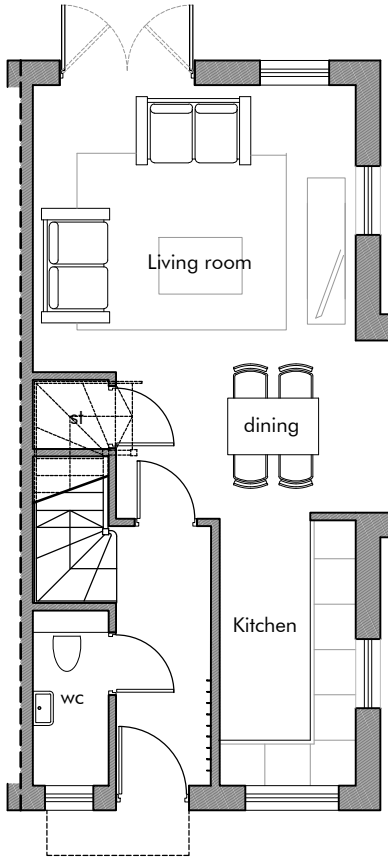


GROUND FLOOR
40.5sqm / 435sqft
TOTAL
81sqm / 870sqft
HOUSE TYPE 2 B

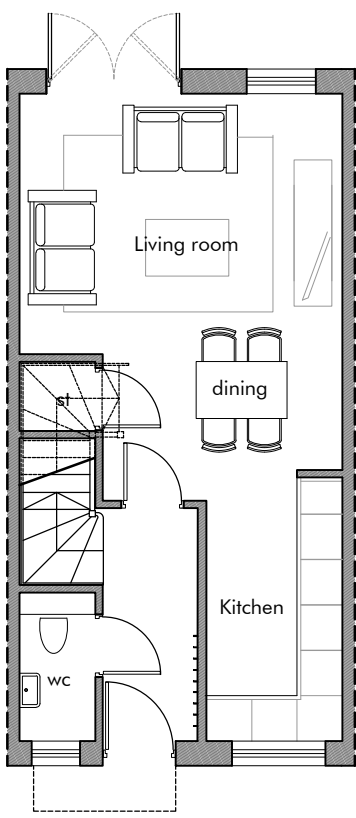

GROUND FLOOR
36.5sqm / 392sqft
TOTAL
73sqm / 785sqft
HOUSE TYPE 2 D

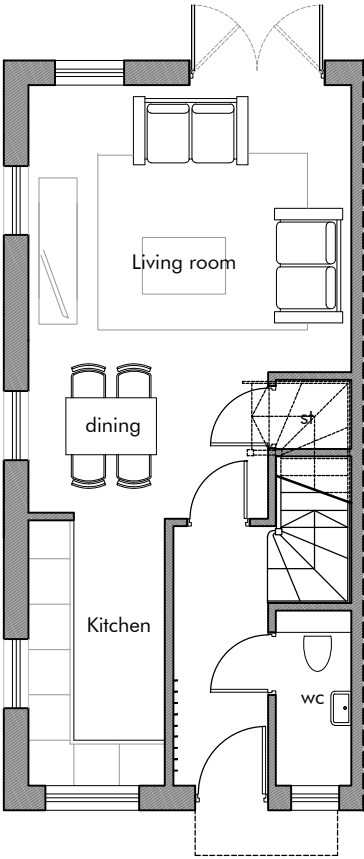

GROUND FLOOR
39.5sqm / 425sqft
TOTAL
79sqm / 850sqft
HOUSE TYPE 2 F

 

Group D Architects Ltd
4 St Paul's Sq
Liverpool
L3 9SJ
T: 0151 542 5027

DYE HOUSE

HOUSE TYPE 2 FLOOR PLANS

DWG: GDD2020-GDA-H2-ZZ-DR-A-2310
DATE: 13.09.23
SCALE: 1:100 @ A2 DRAWN: PT