


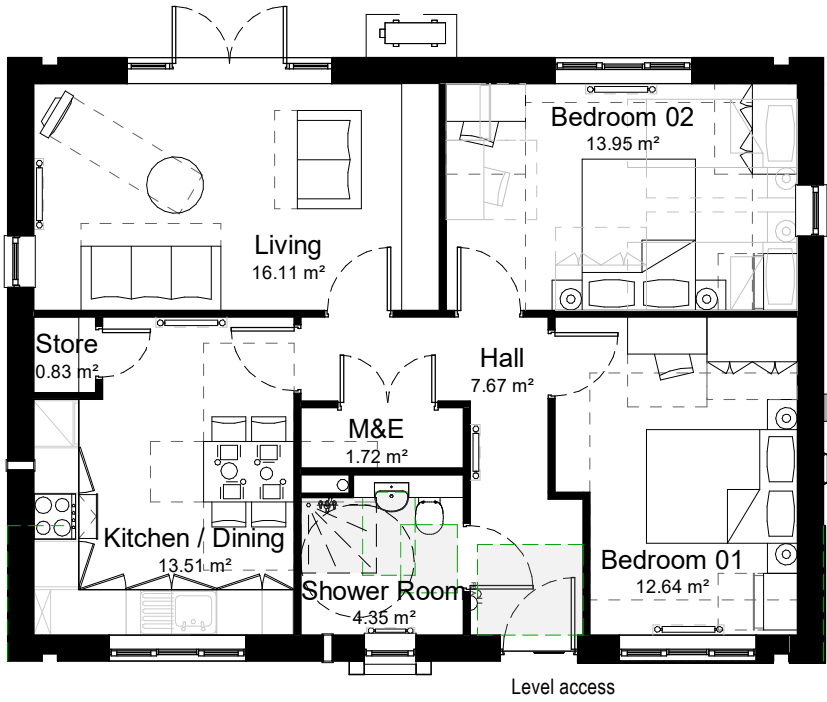


Proposed Ground Floor




Proposed Front Elevation




Proposed Rear Elevation

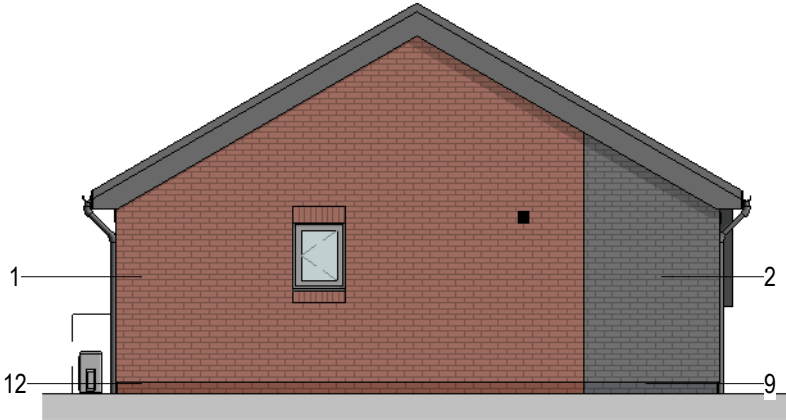

Proposed - Side Elevation 01

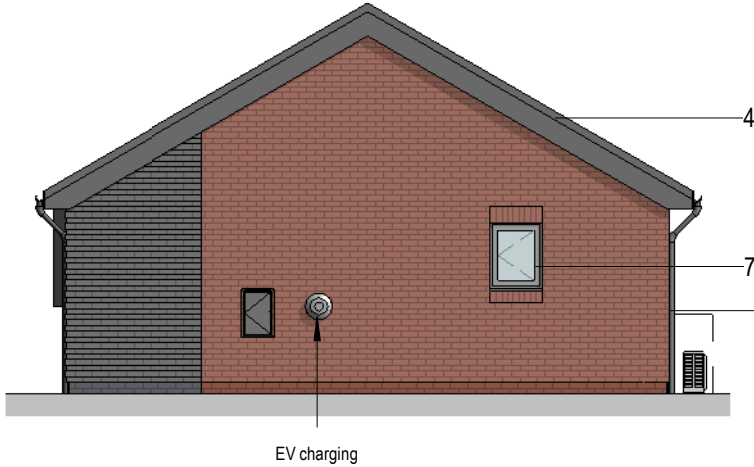

Proposed Side Elevation 02

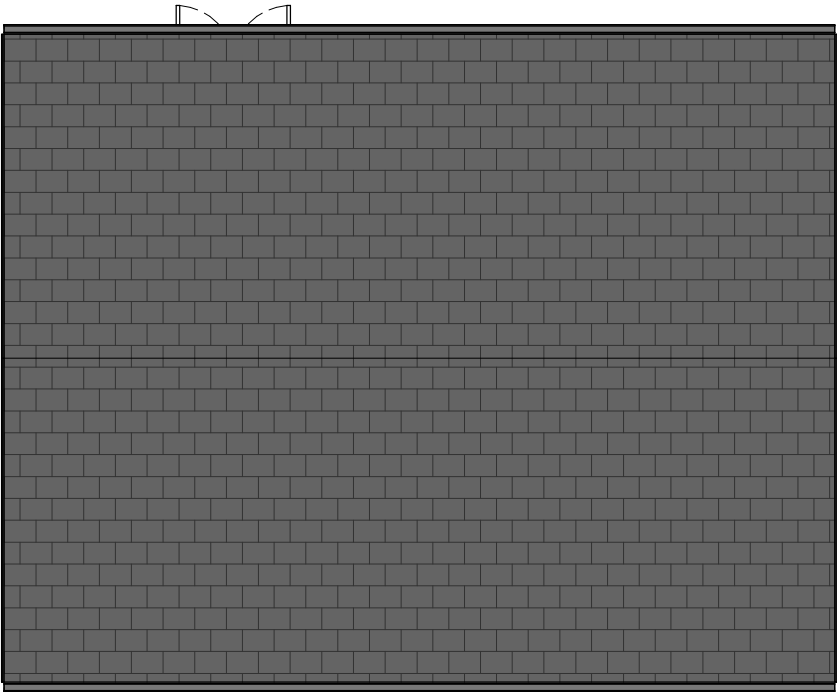

Roof Plan

Notes

Jennings Design Associates take no responsibility for any dimensions obtained by scaling from this drawing. If no dimension is shown the recipient must ascertain the dimension specifically from the Architect or by site measurement. Supplying this drawing in digital form is solely for convenience and no reliance may be placed on digital data. All data must be checked against hard copy. Dimensions must be checked on site. Any discrepancies must be reported to the Architect immediately. This drawing is copyright of Jennings Design Associates

Multi-Category Material Takeoff

Material: Mark	Material: Description
1	Ibstock Brick - Calderstone Claret
2	Ibstock Brick - Staffordshire Slate Blue Smooth
3	Projecting Facing Brick - Ibstock Brick - Staffordshire Slate Blue Smooth
4	uPVC Fascia Board - Grey
5	uPVC Guttering - Black
6	Slate Effect Roof Covering
7	uPVC Grey Window and Door Frame
8	Soldier Course -Staffordshire Blue
9	Below DPC Engineering Brick- Red
10	Feature Aluminium Window Surround
11	Aluminium Pressed Metal Profile to Prefabricated Panel Joint
12	Below DPC Engineering Brick - Blue

Area Schedule (GIA)

Name	Area
------	------

Gross Internal Area 73.74 m²

Area Schedule (Gross Building)

Name	Area
------	------

Gross Building Area 86.08 m²

P6	Planning Submission	28/02/25	ST
P5	Drawing Issue Update	15/01/25	DD
P4	JDA DLM Error	23/03/23	
P3	JDA DLM Error	27/02/23	
P2	Issued for planning	27/02/23	
P1	Initial Issue	-	

Rev	Description	Date	By
-----	-------------	------	----

Revision Schedule

jda architects

info@jda-architects.com
www.jda-architects.com

manchester: 0161 336 5011
liverpool: 0151 865 0112

Project Details:			
0934 - Marled Hay, Stockbridge Village			
Client: ForViva			
RIBA Workstage: Stage 3 - Planning		Status/Subsidiary Code: S2	
Scale: 1 : 100	@ Original Size A3	Date: 15/02/23	Drawn by: TDY
			Chk by: TK
Project Code	Originator	Vol/Sys	Level
0934-JDA-Z1-XX-DR-A-0005			
Description: 2B4P Bungalow - Detached - Z1			Rev: P6