
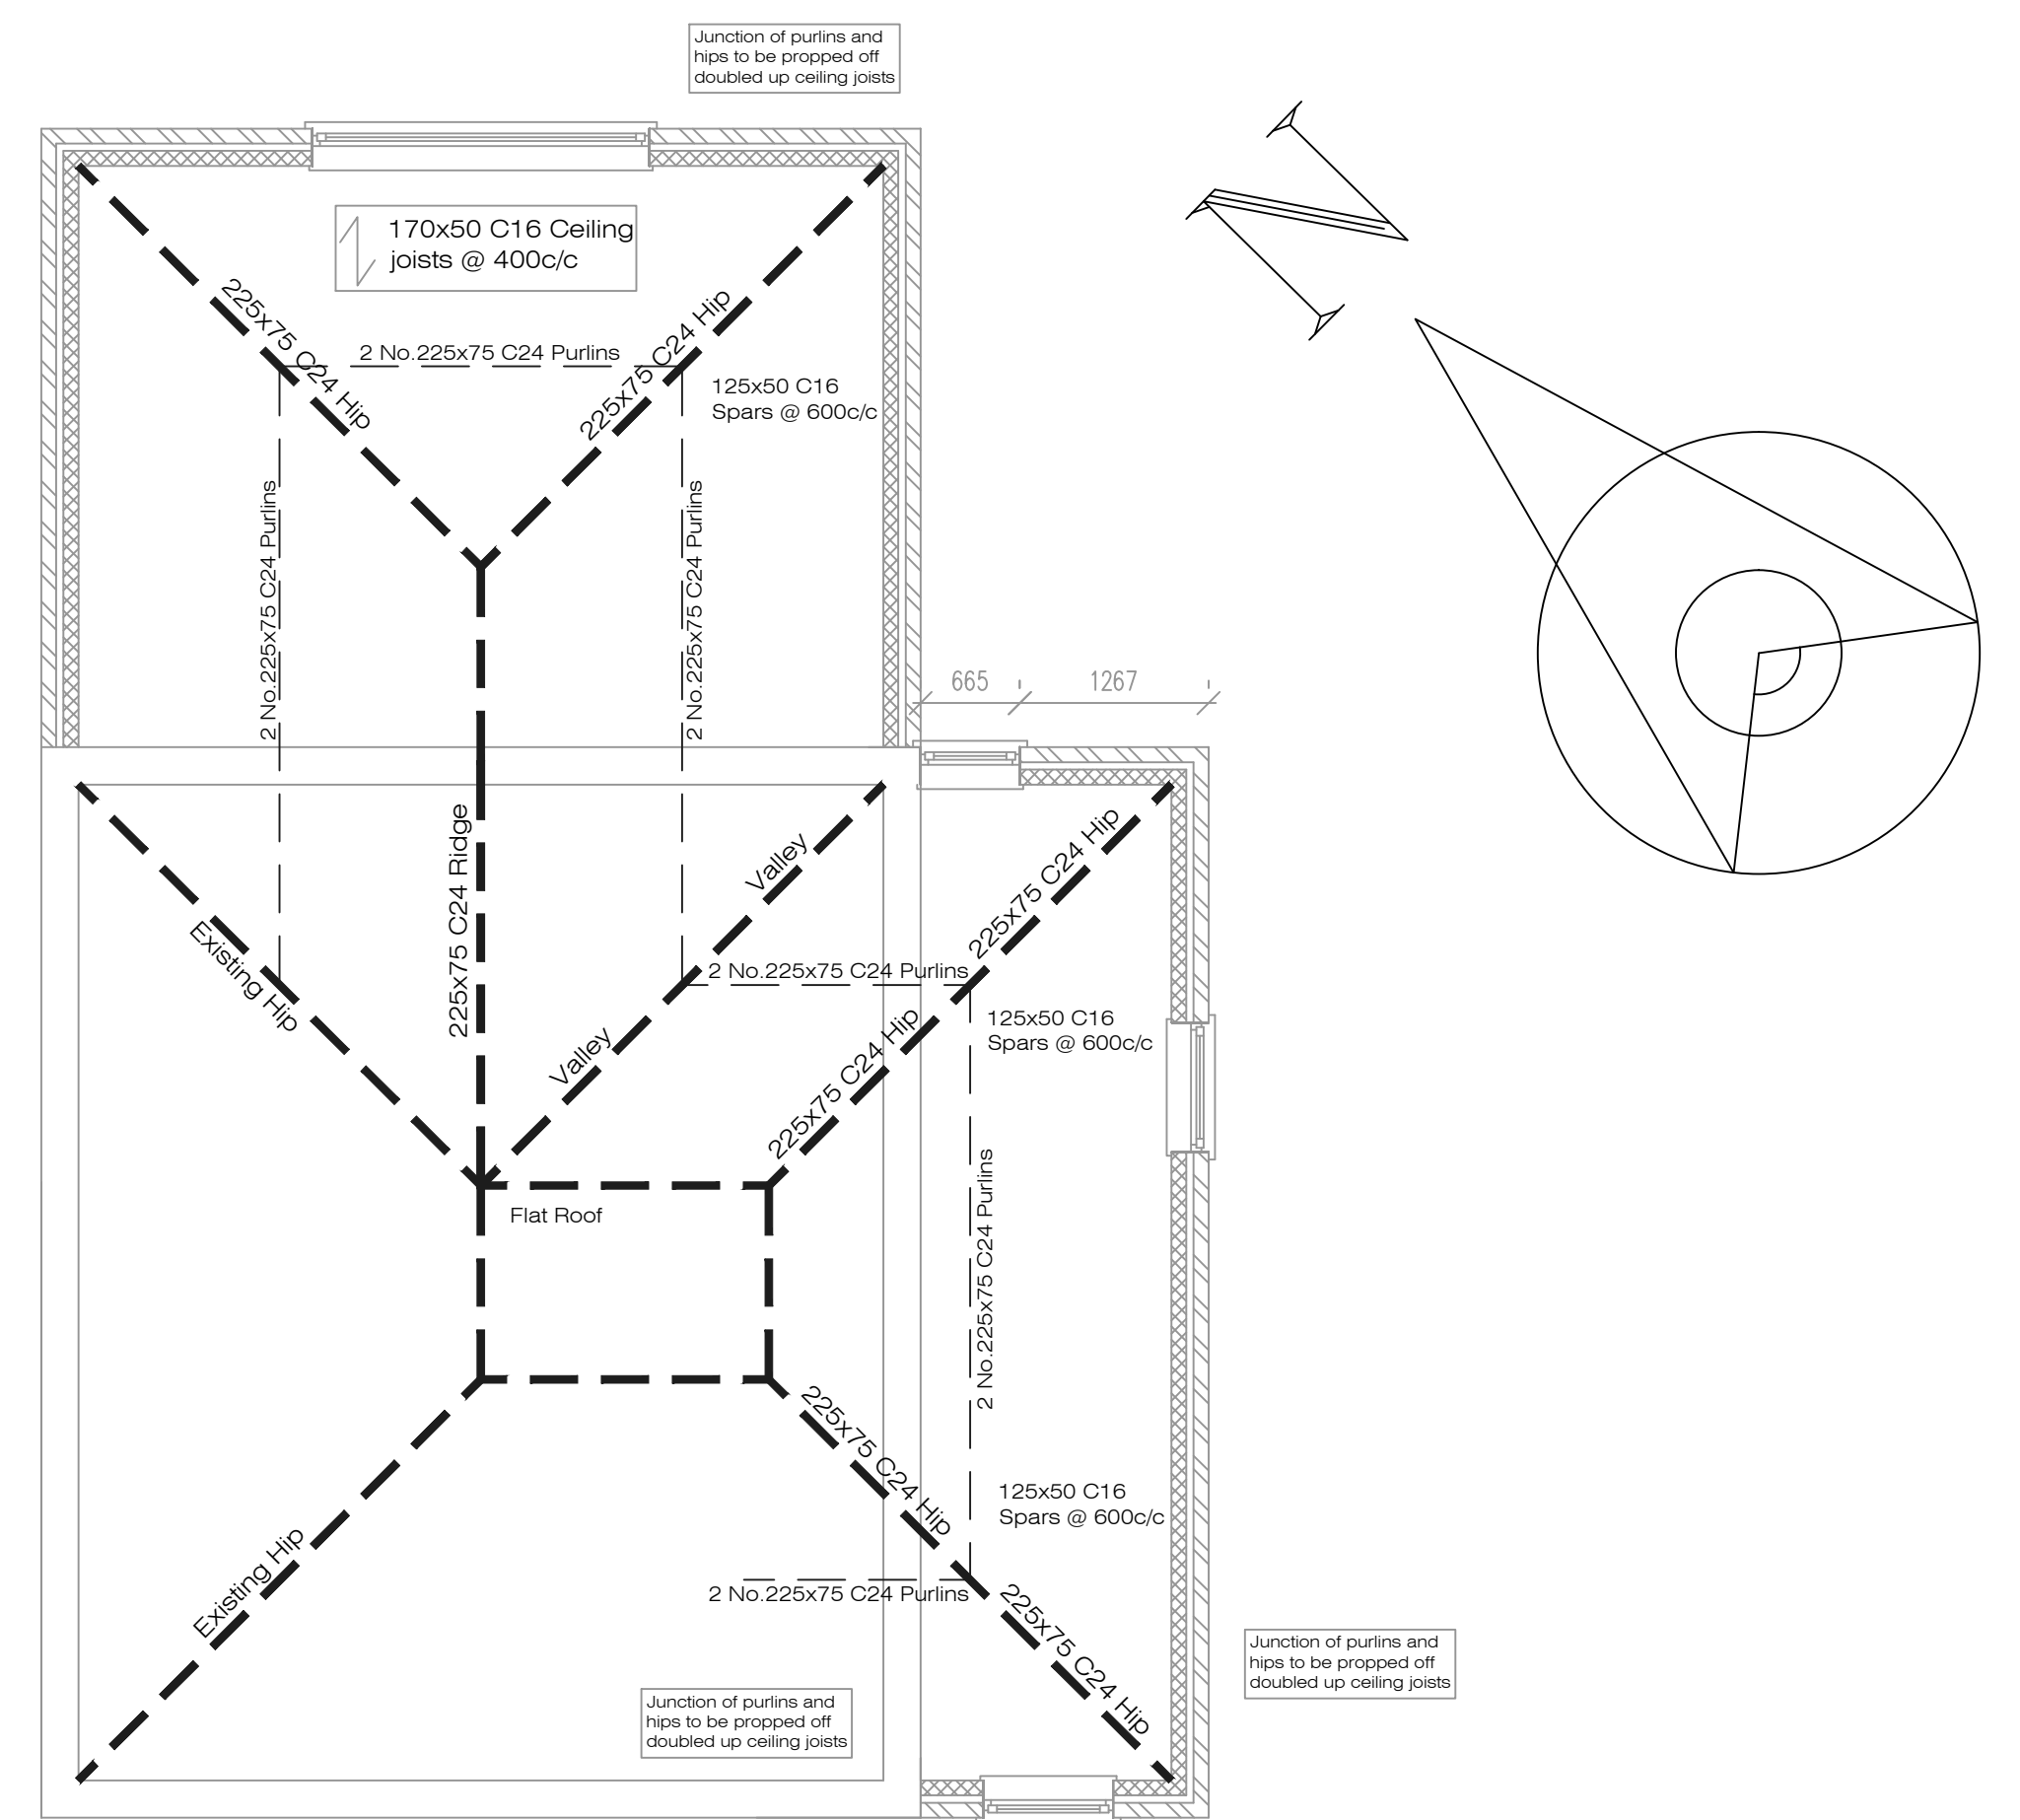
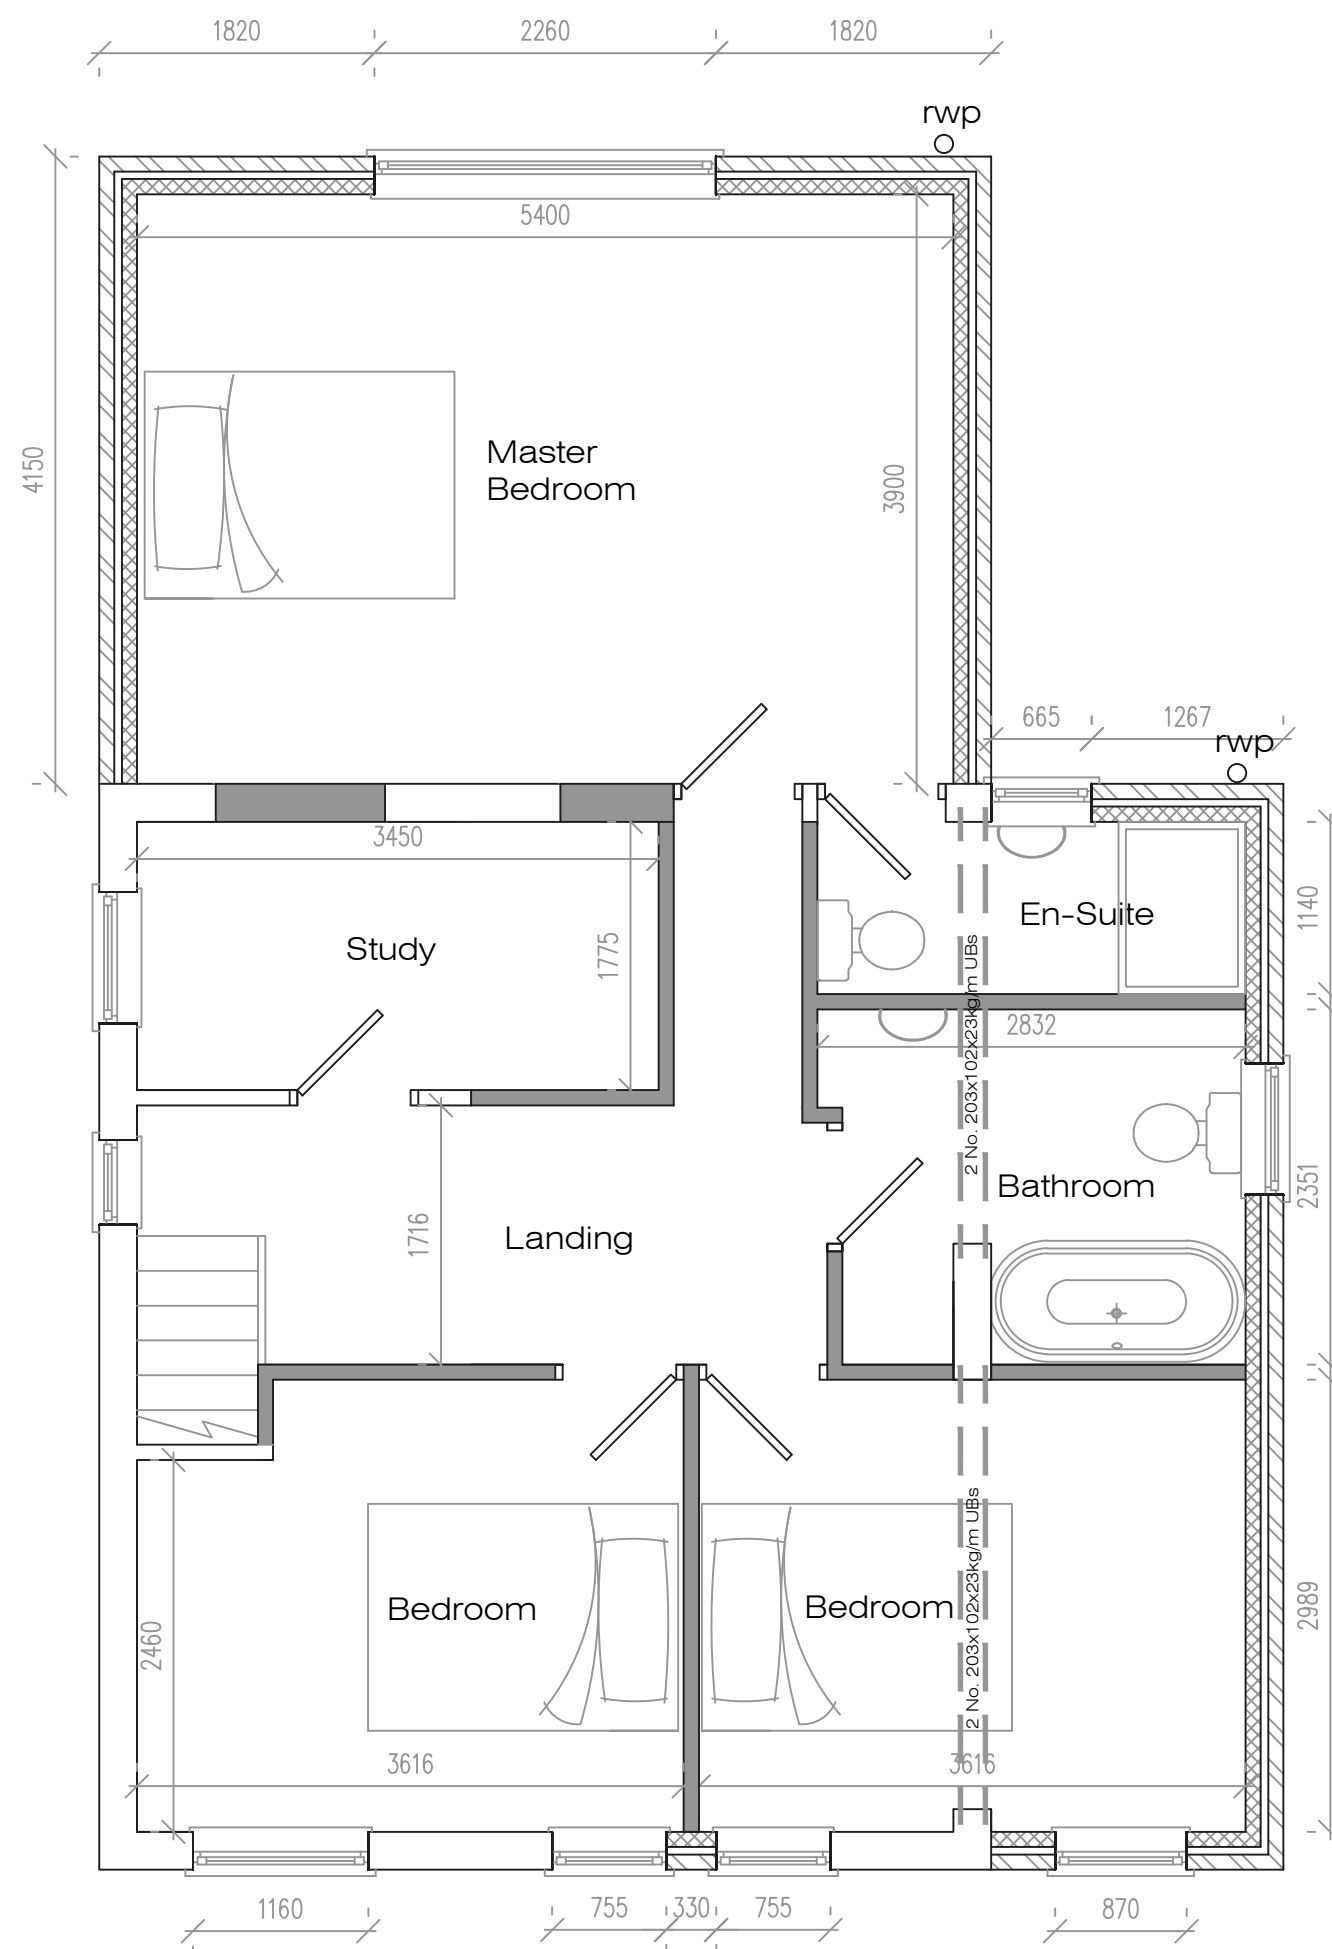
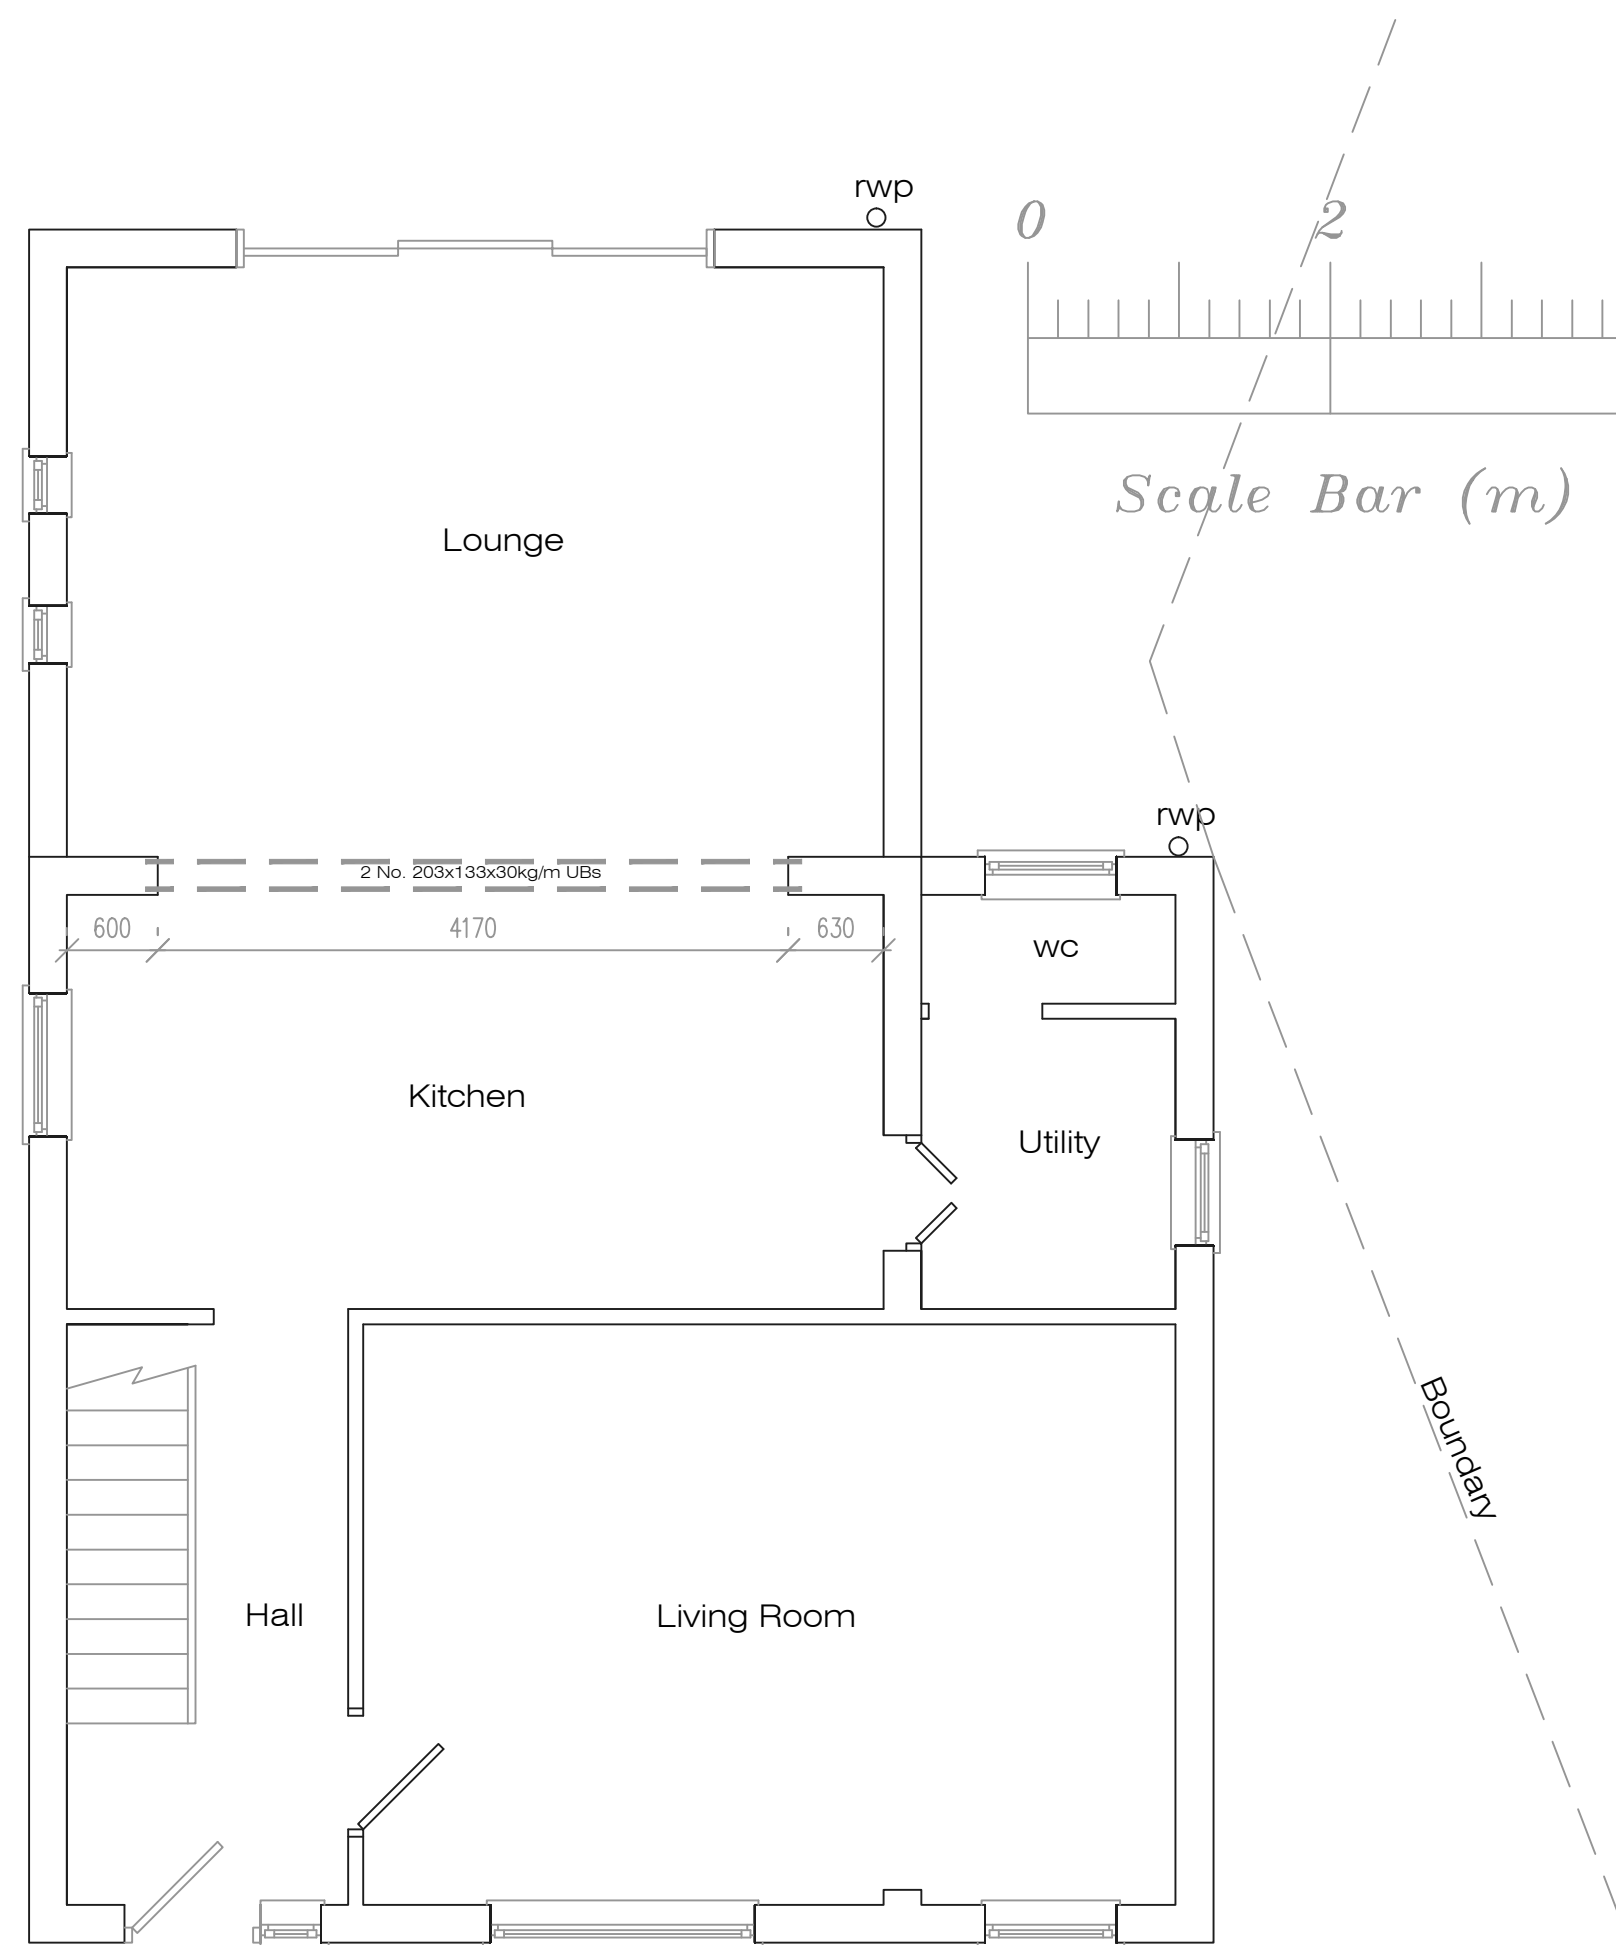


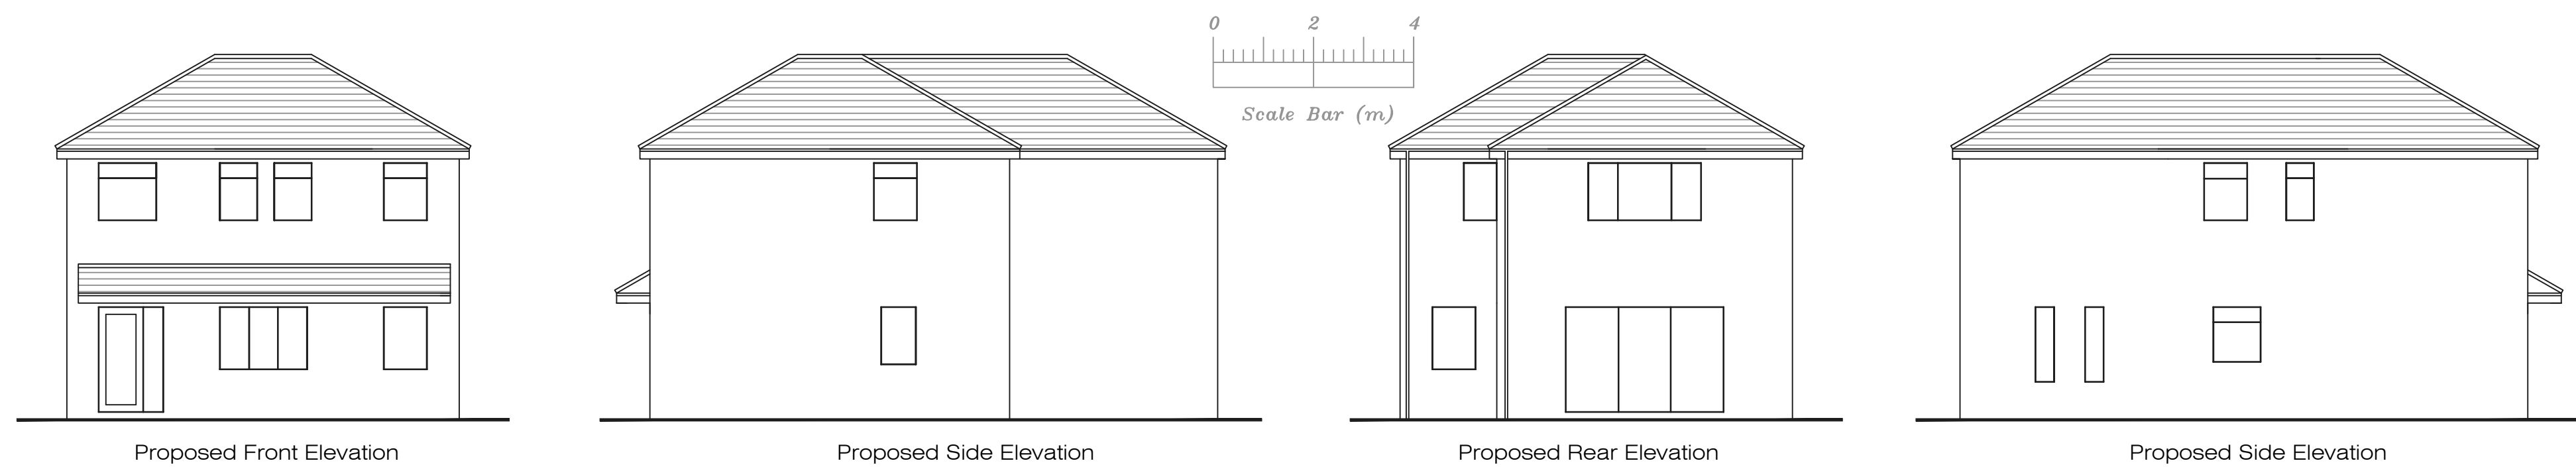

Proposed Ground Floor Plan

Proposed First Floor Plan

Proposed Roof Layout

Address 12 Biglands Drive, L36			
Job Title First Floor side/rear extension			
Drawing title Proposed Plans			
Chkd	Appvd	date	scale
		March '25	1:50/1:100
			© A1
			Dwg No. 002