
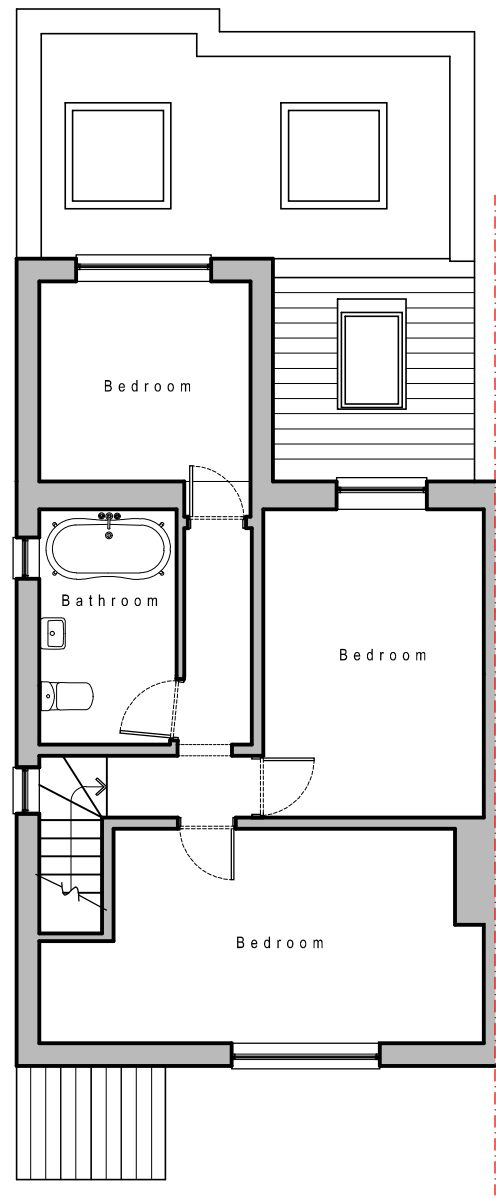
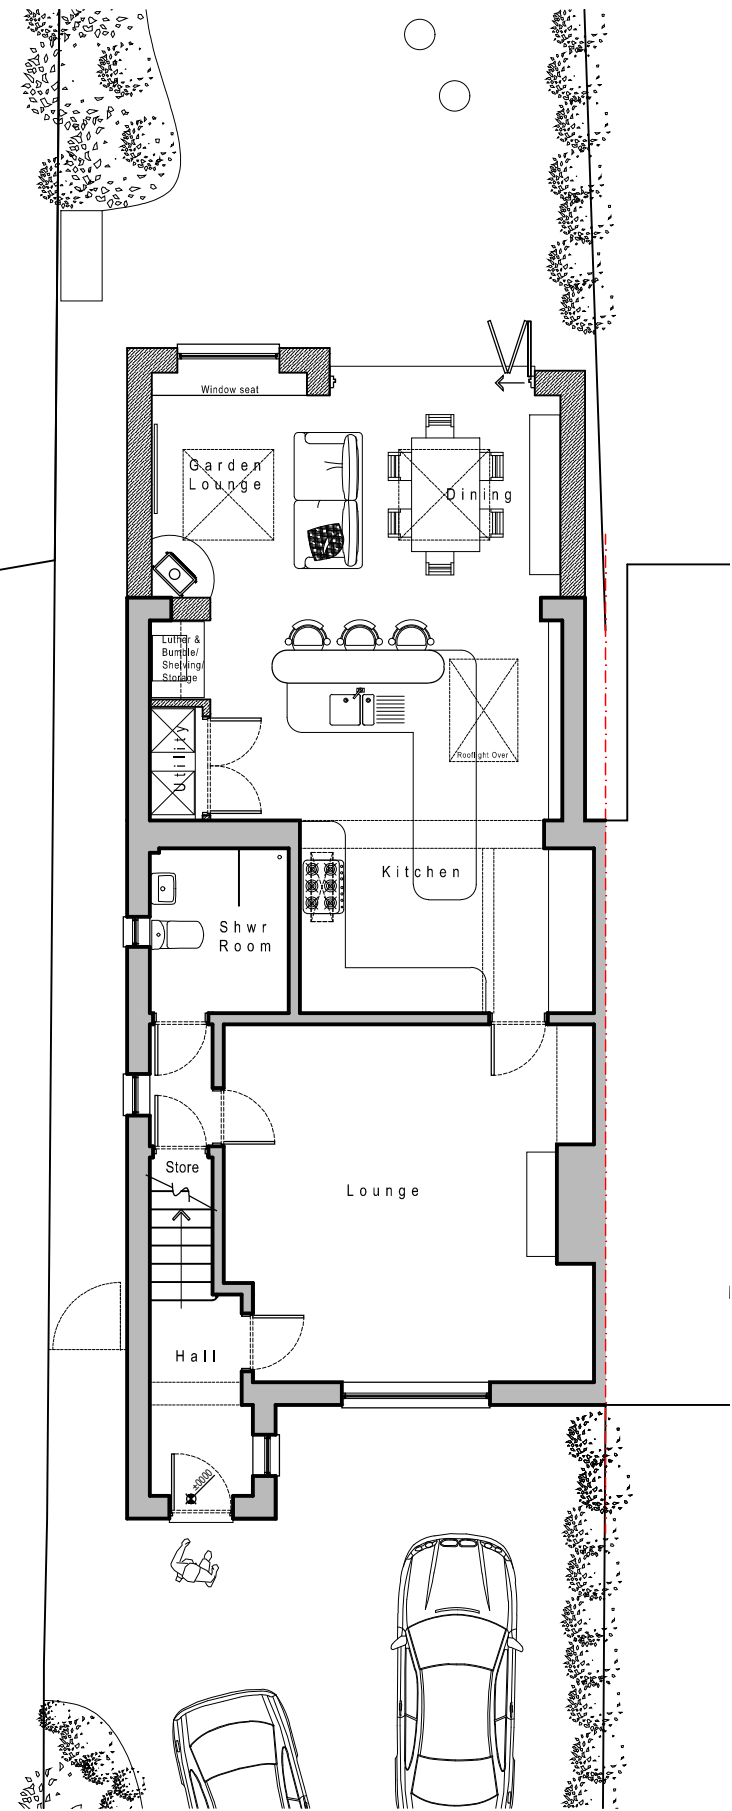


Ground Floor Plan

First Floor Plan

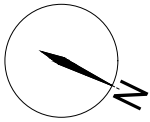

Project/Client

6 Chapel Road, Cronton, WA8 4NU
Mr & Mrs Lloyd

Drawing Title

Proposed Floor Plans

Date

August 2021

Status

Planning


Scale

1:100@A3
1 2 mtrs

Rev A: Revised layouts following client comments

Drawing Number

21-649-005A

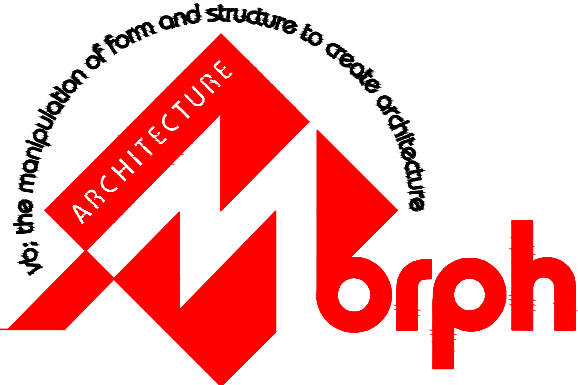

info@morpharchitecture.co.uk www.morpharchitecture.co.uk