




FRONT ELEVATION (EXISTING)

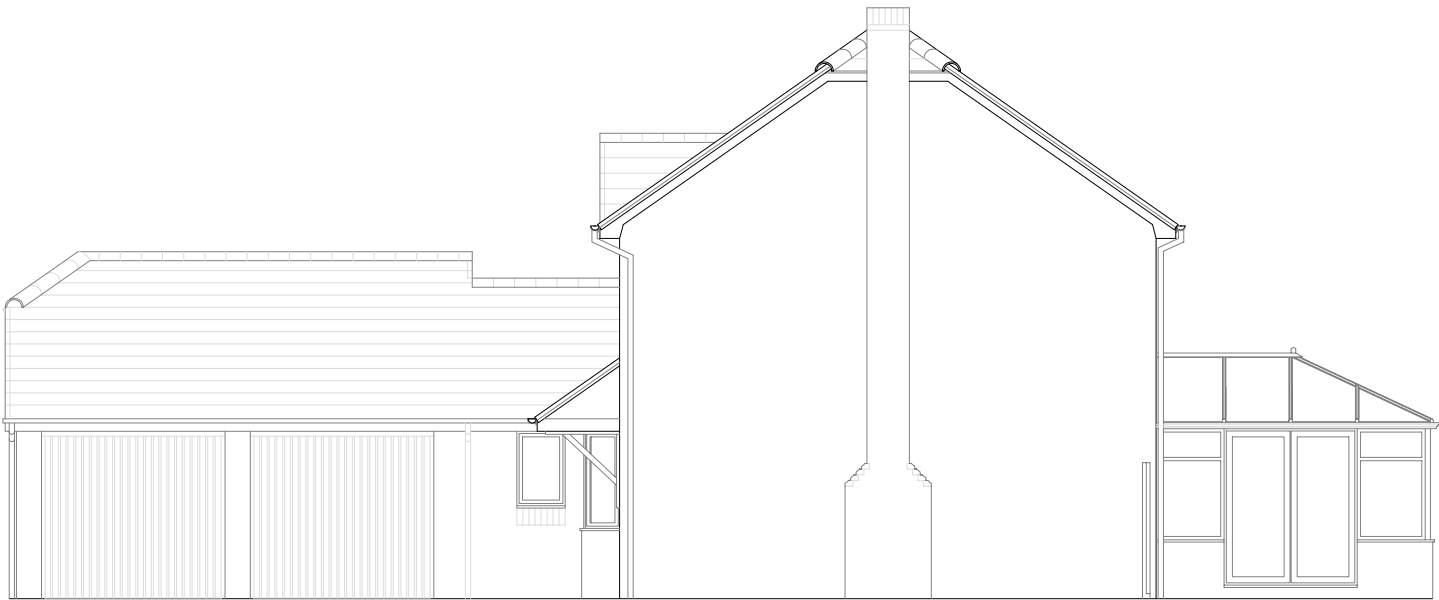

GABLE ELEVATION (FORECOURT SIDE) (EXISTING)



REAR ELEVATION (EXISTING)



GABLE ELEVATION (EXISTING)



T2D (Team2Design) Architectural and Structural Design Consultancy email: team2design@btinternet.com tel: 01930 607627 (mobile)		
client: Mrs Elaine/Mr Paul LAMB		
project: Proposed single storey garage extension at front, conversion of existing garage and construct first floor extension over existing garage/annexe, single/two storey extensions to rear of house at: 9 HEDINGHAM CLOSE, HALEWOOD KNOWSLEY L26 6LX		
drawing title: ELEVATIONS AS EXISTING		
scale: 1:100 @ A3	date: Jan 2025	drawing number: 9HC/02