


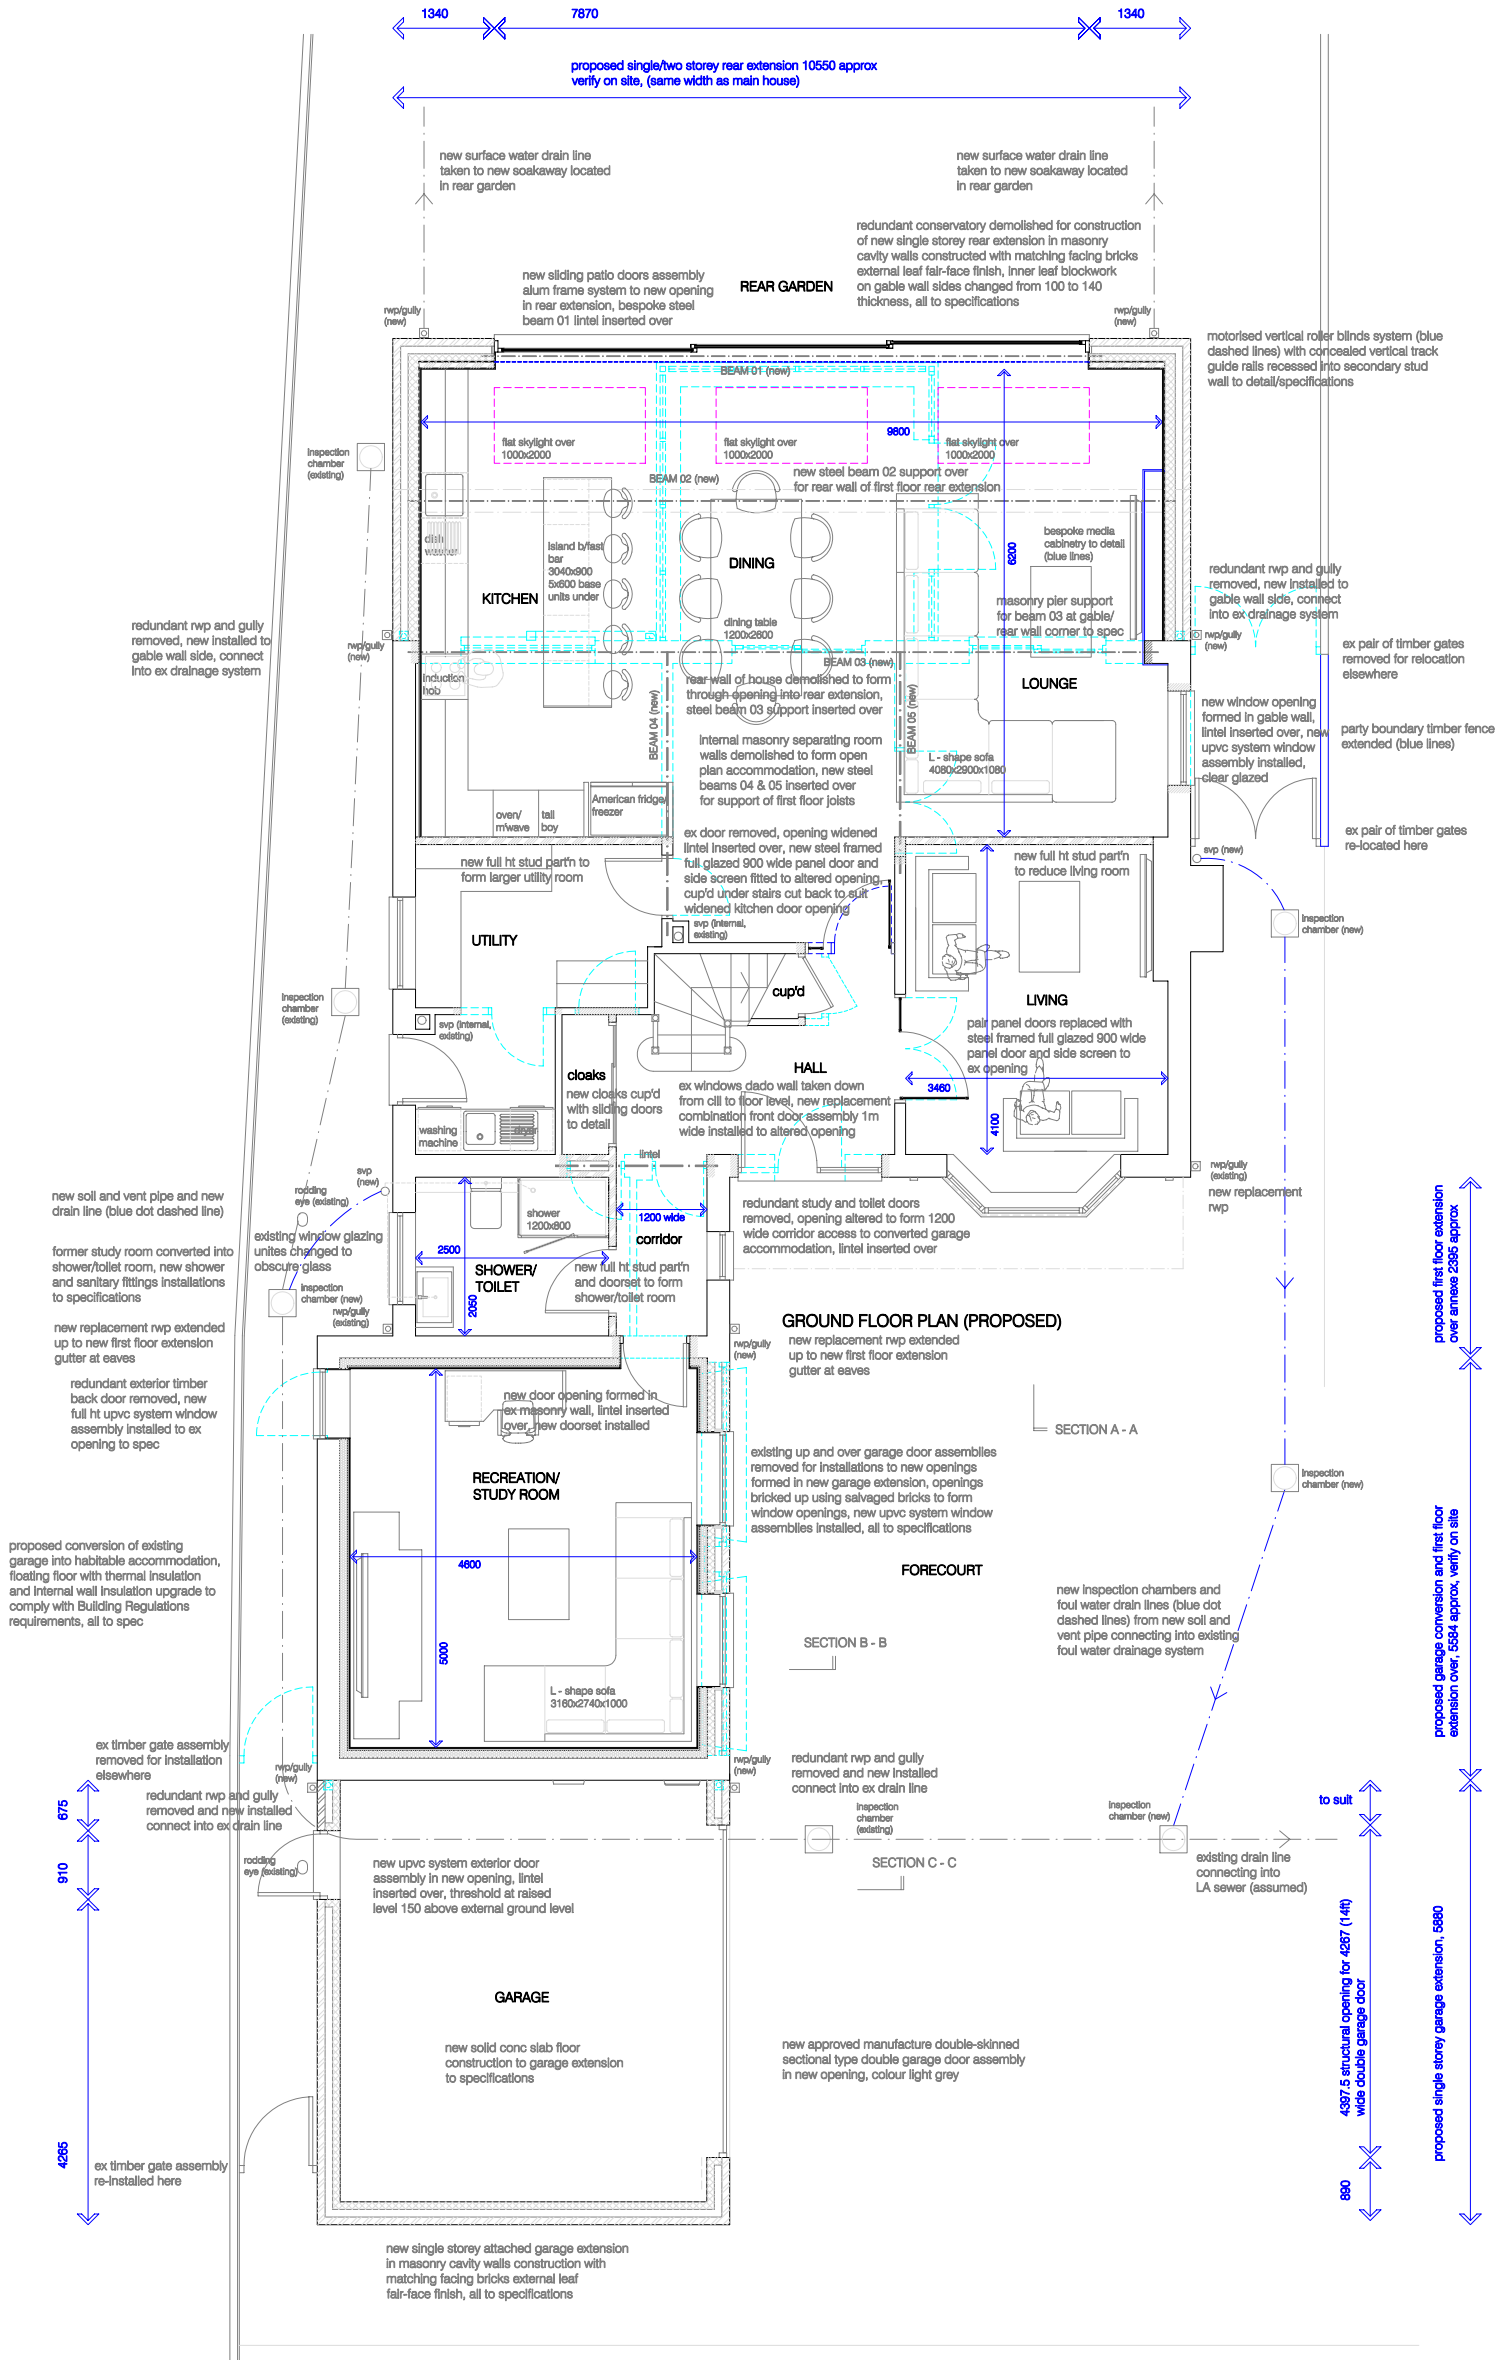

|   |                   |                           |
|---|-------------------|---------------------------|
| <b>T2D (Team2Design)</b><br>Architectural and Structural Design Consultancy<br>email: team2design@btinternet.com<br>tel: 07530 807827 (mobile)   |                   |                           |
| client:<br>Mrs Elaine/Mr Paul LAMB   |                   |                           |
| project:<br>Proposed single storey garage extension at front, conversion of existing garage and construct first floor extension over existing garage/annexe, single/two storey extensions to rear of house at:<br>9 HEDINGHAM CLOSE, HALEWOOD KNOWSLEY L26 6LX |                   |                           |
| drawing title:<br>GROUND FLOOR PLAN AS PROPOSED   |                   |                           |
| scale:<br>1:100 @ A3   | date:<br>Jan 2025 | drawing number:<br>9HC/03 |

