


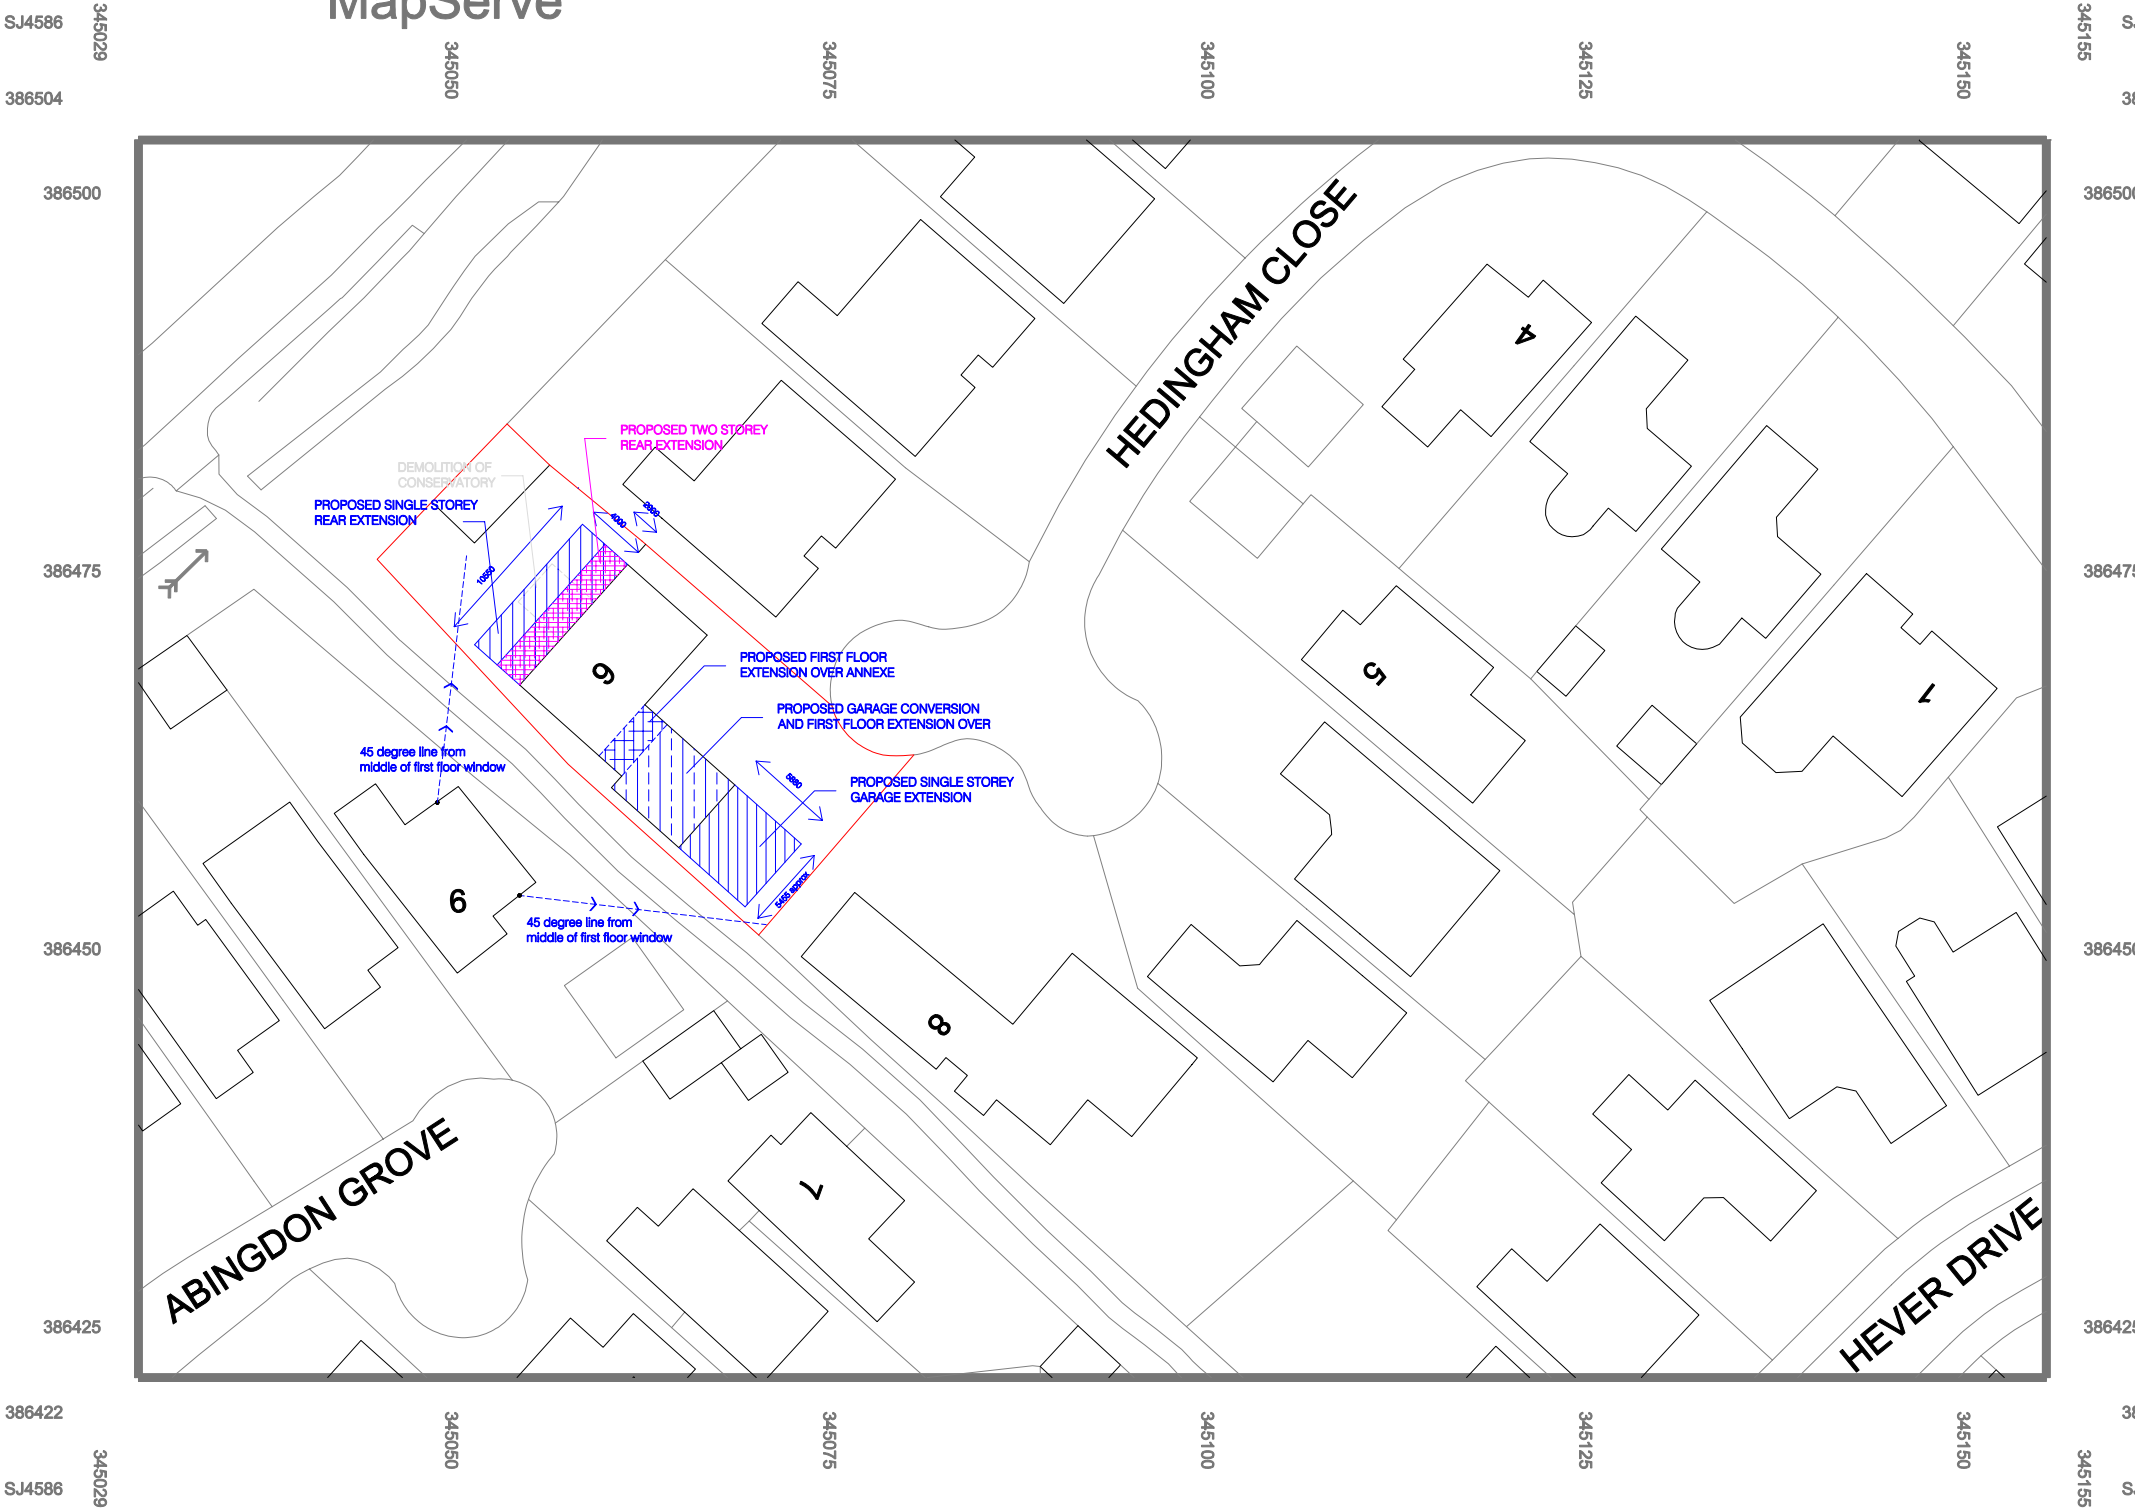

© Crown copyright 2025 Ordnance Survey 100053143

Drawing Title:
Site Plan

Site Address:
9 HEDINGHAM CLOSE, HALEWOOD
KNOWSLEY L26 6LX

Scale: 1:500 Drawing No. 9HC/SP02

