



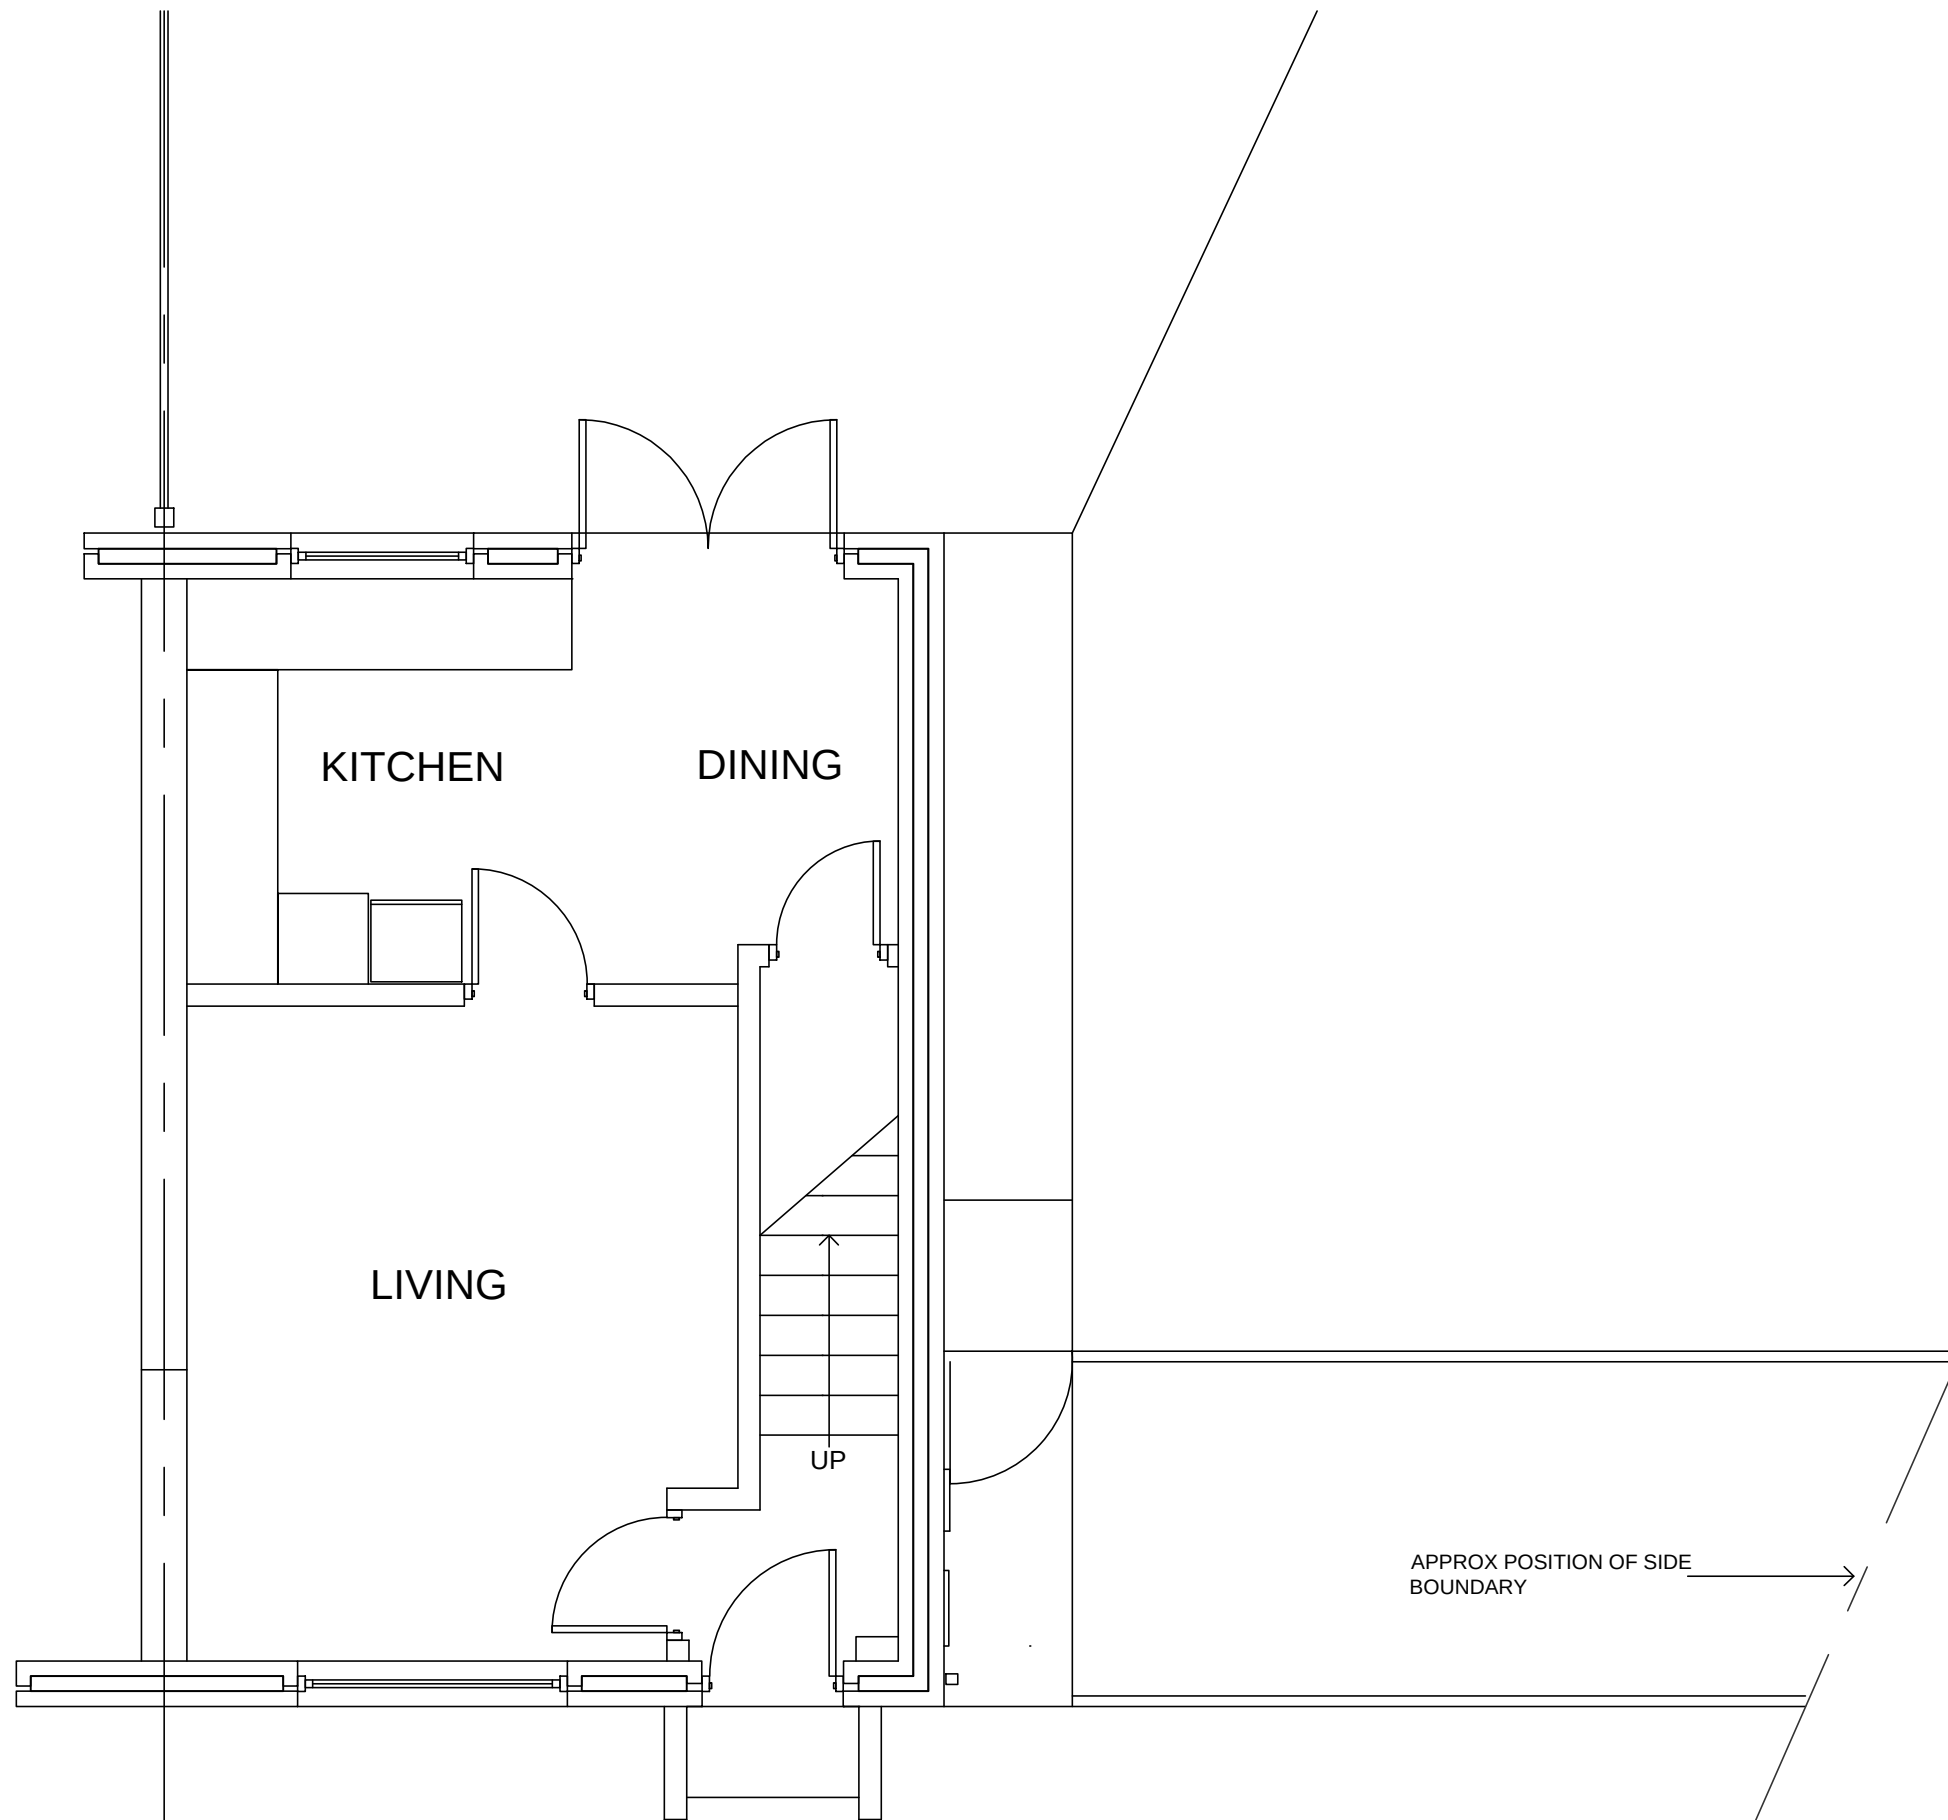

EXISTING GROUND  
FLOOR PLAN

APPROX POSITION OF SIDE  
BOUNDARY

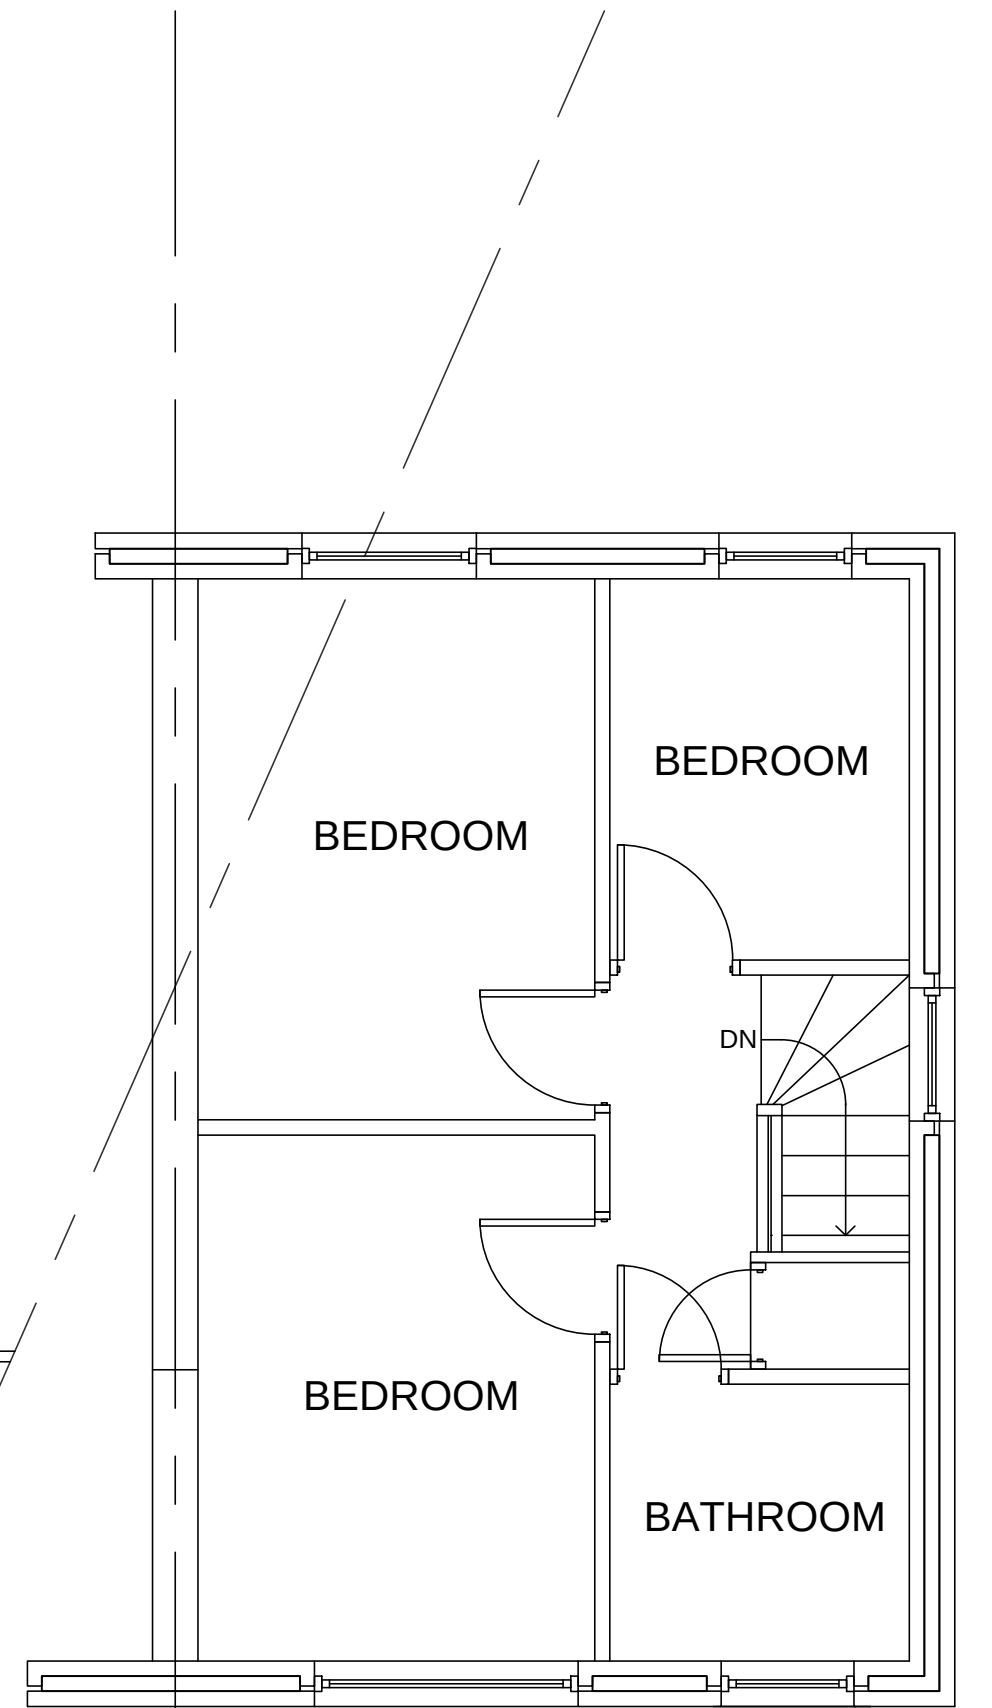

EXISTING FIRST  
FLOOR PLAN

0 3M

PROPOSED EXTENSION  
57 PARKWOOD ROAD  
LIVERPOOL L35 3XB

SCALE 1=50  
AUG 2019  
DRG No 1