




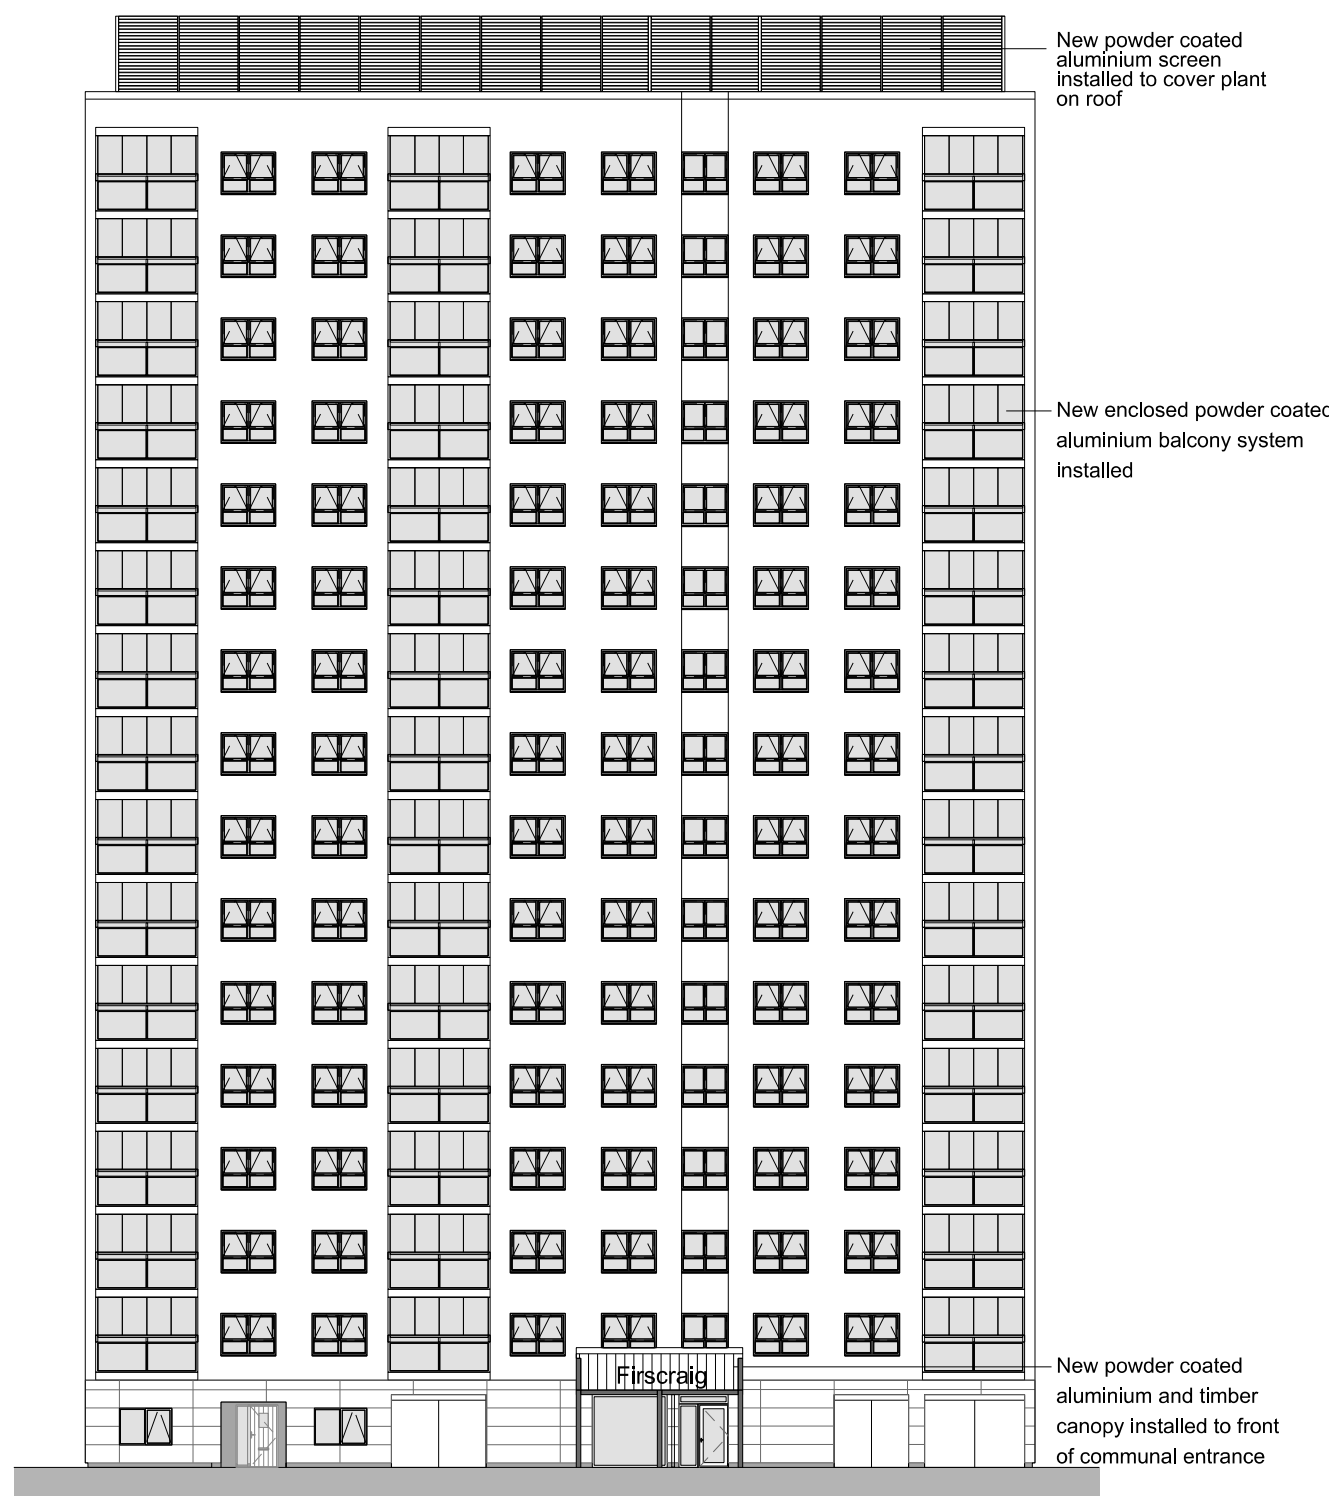


Front Elevation

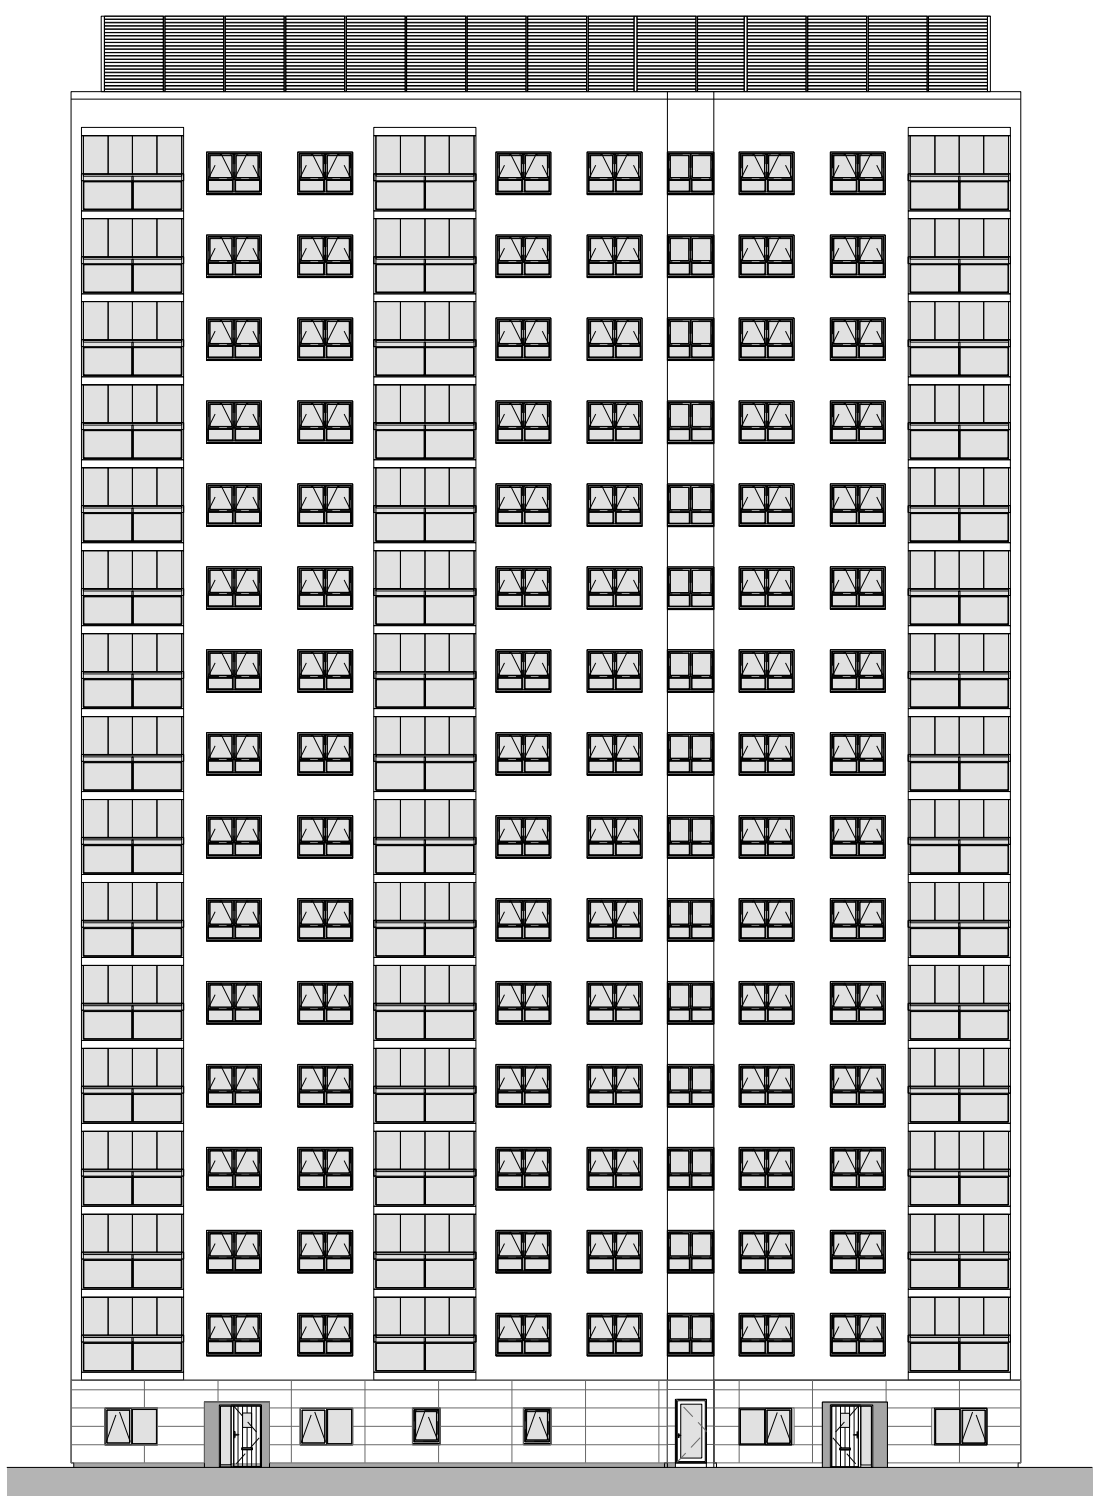

Rear Elevation

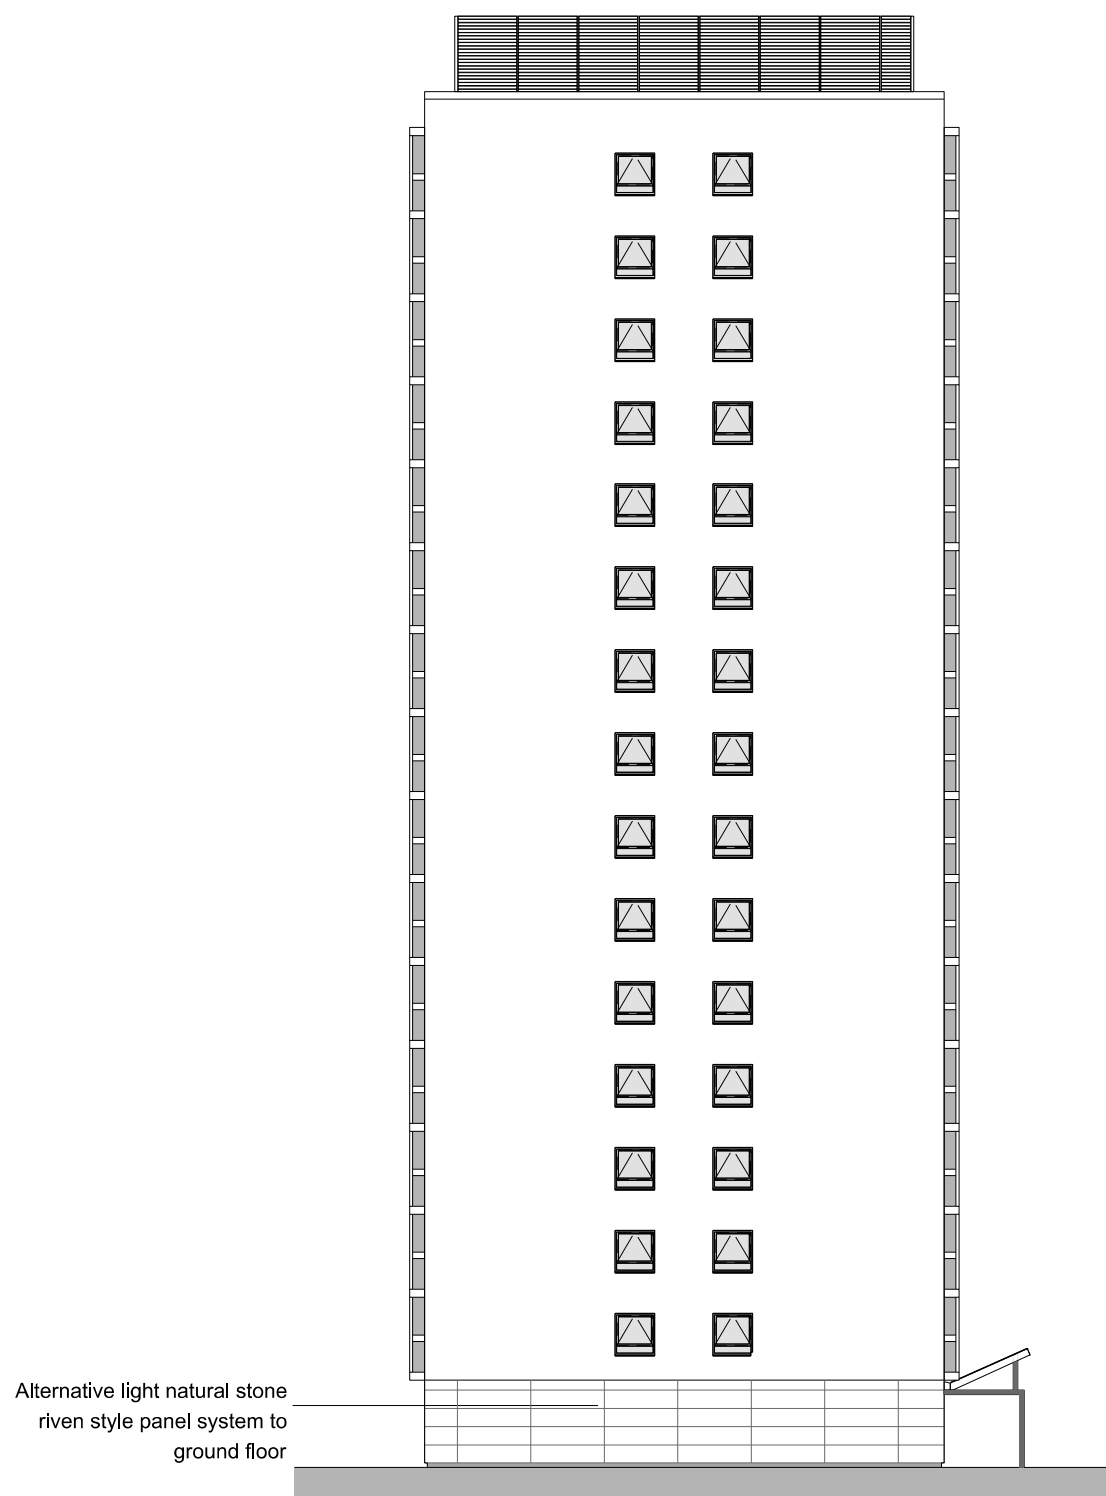


Side Elevation 1

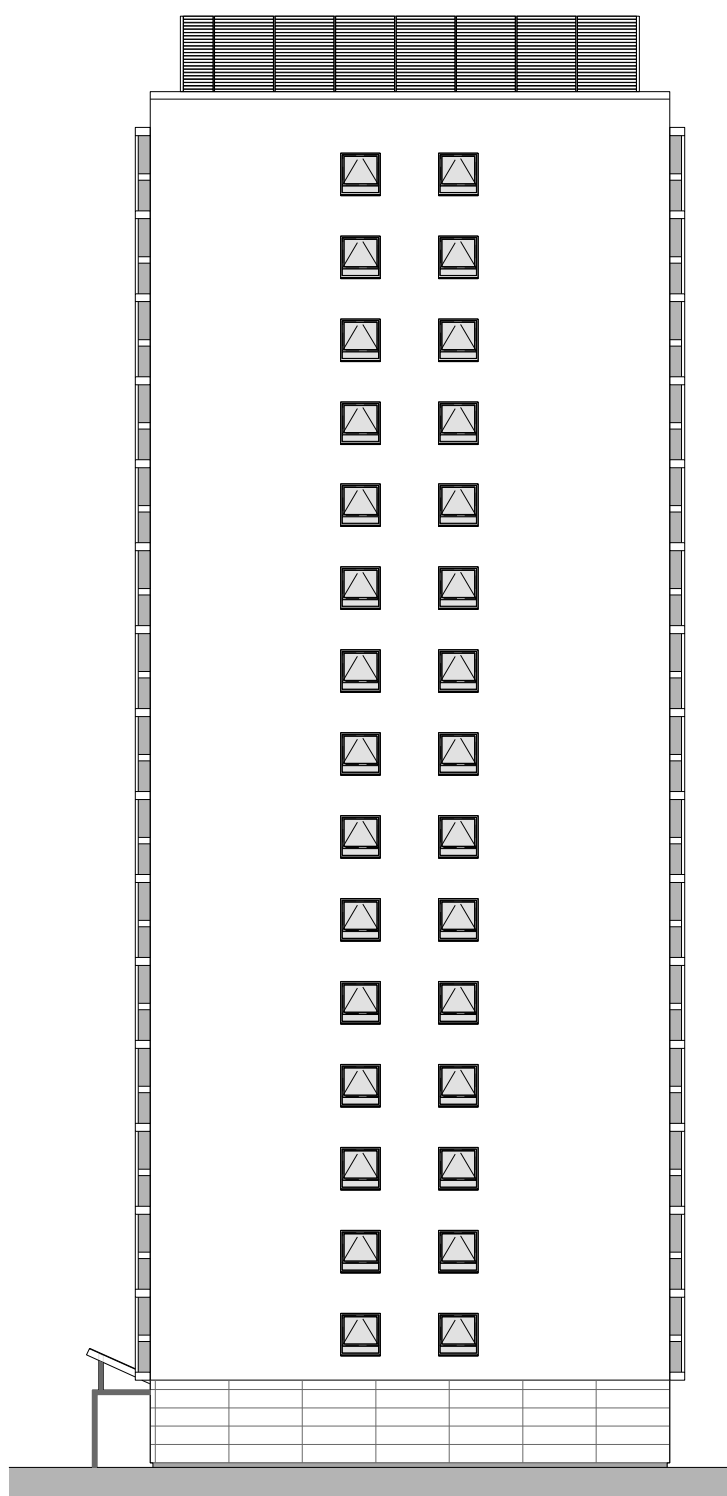

Side Elevation 2




Front Plinth Facade (1:100)

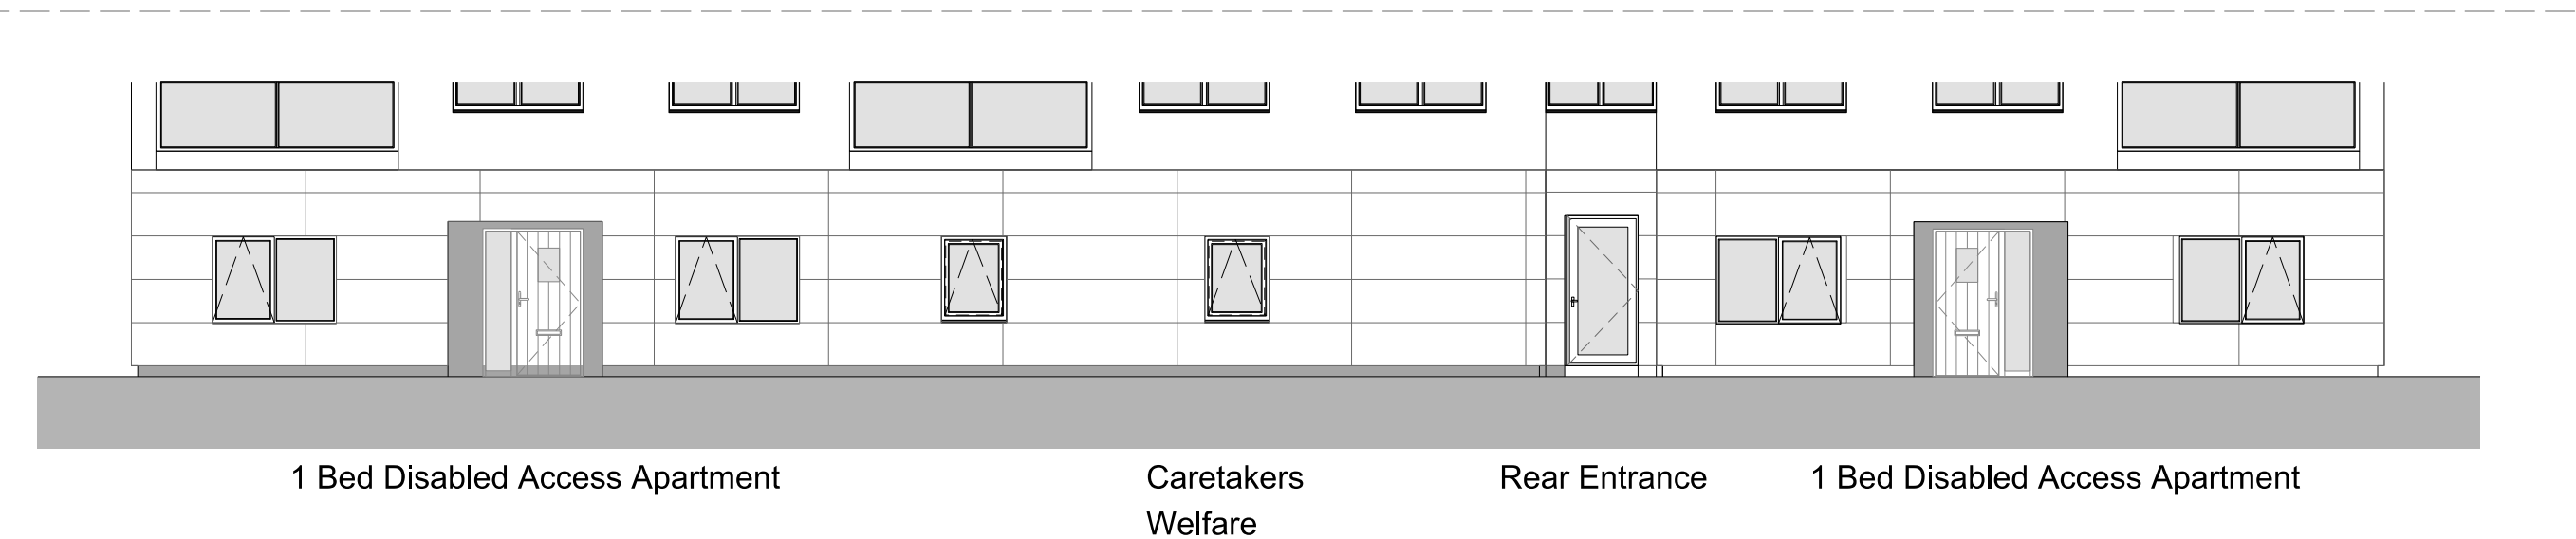



Rear Plinth Facade (1:100)




Front Plinth Facade with new boundary included (1:100)

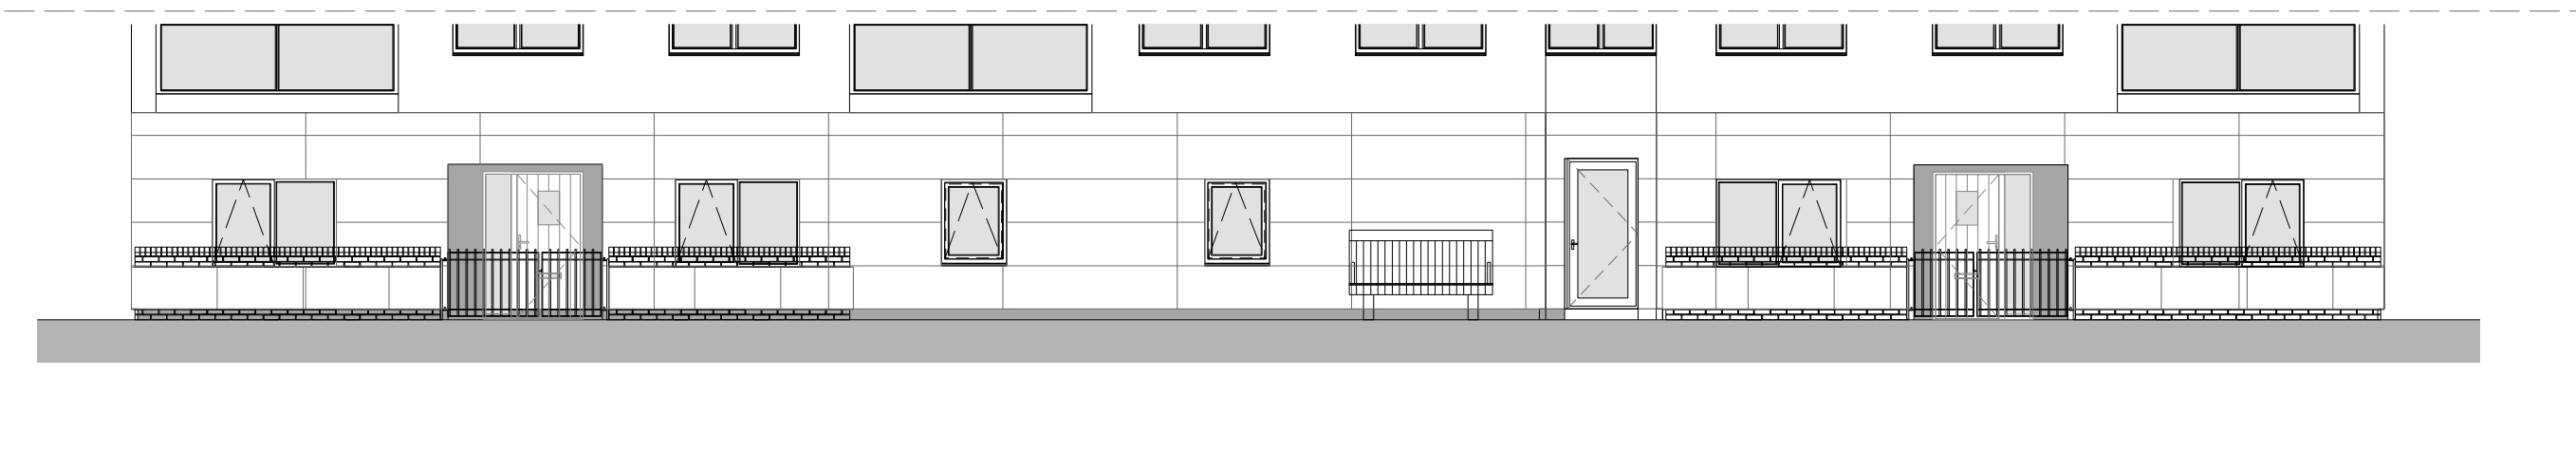

Rear Plinth Facade with new boundary included (1:100)

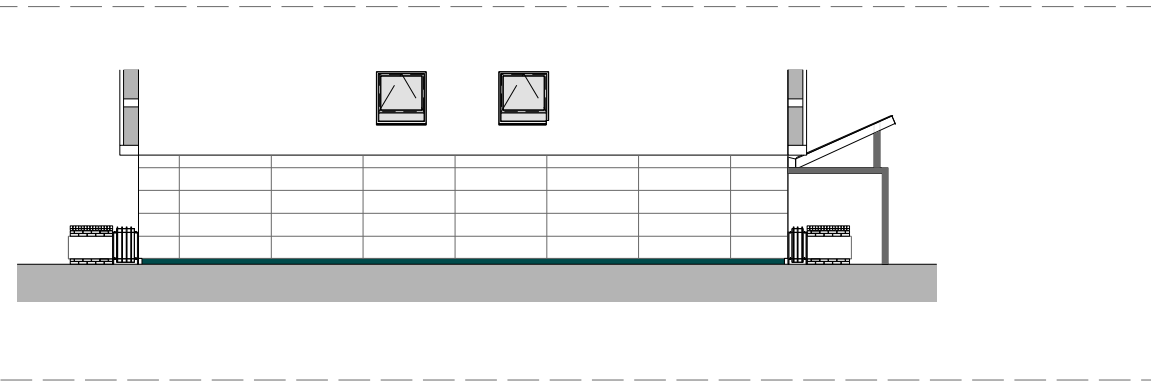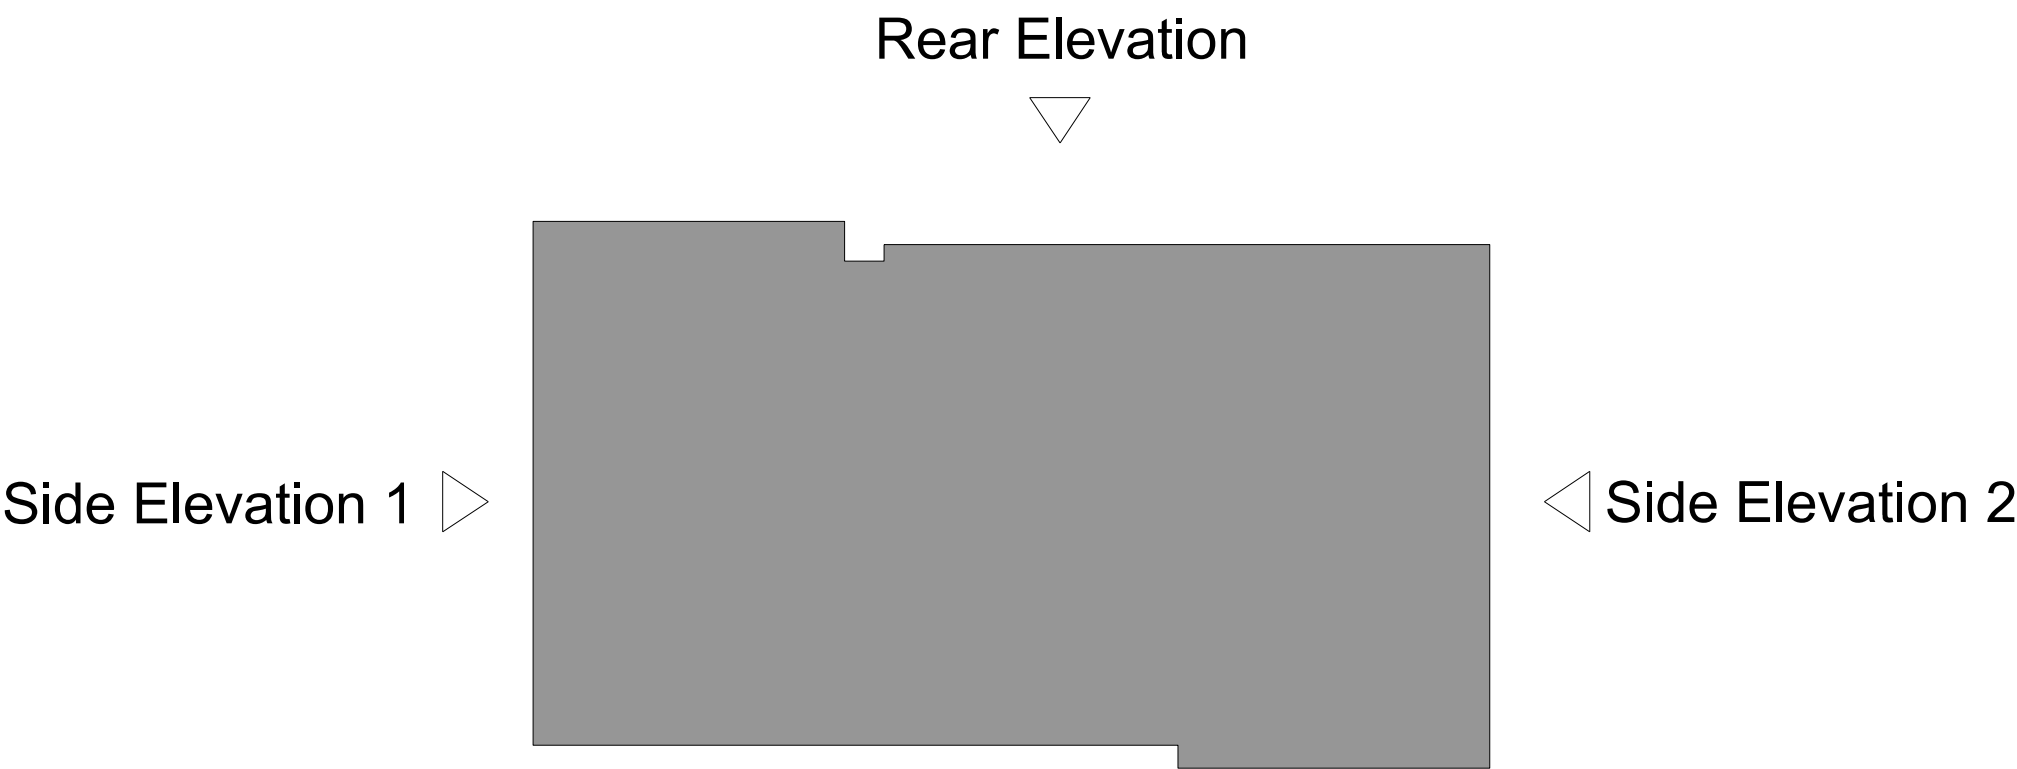

Side Elevation 1 with new boundaries (1:200)

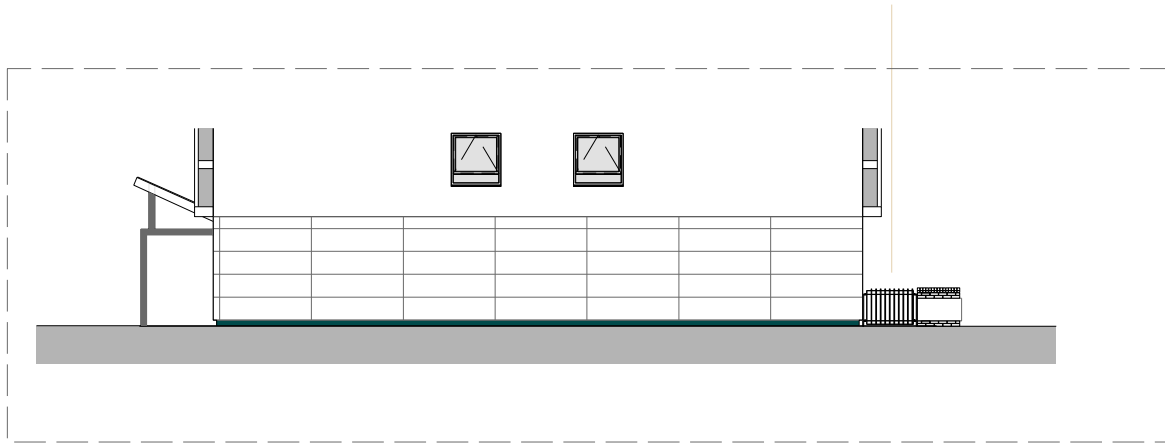

Side Elevation 2 with new boundaries (1:200)



A		Ground floor unit layouts amended and elevations updated to suit				11.03.21		AB	
DESIGNATION		DETAILS OF REVISION				DATE		INITIALS	
☐ PROJECT		☐ TITLE		SIZE		STATUS		PLANNING	
The Craigs & The Cliffs		Proposed Elevations		A1		PROJECT No		DRAWING No	
Stockbridge Village		Firsraig				1703		L21A	
☐ JOHN MCCALL ARCHITECTS LTD						DRAWN by		CHECKED	
☐ No.1 Arts Village, Henry Street, Liverpool L1 5BS Tel: 0151 707 1818 Fax: 707 1819						AB		JM	
☐ Old Coop Building, Church Street, Hayfield, SK22 2JE e-mail: admin@johnmccall.co.uk						DATE		SCALE (1:xx)	
						JUL 19		1:250	