


House Types
Alderney
Alnmouth
Alverton
Alverton Rooflight
Amber
Brandon
Brentford
Buchanan
Buxton
Chester
Collaton
Ennerdale
Folkstone
Halton
Haversham
Hesketh
Hythie
Kenley
Kingsley
Kingsville
Lockton
Lutterworth
Maidstone
Malvern
Marlowe
Milfield
Moresby
Norbury
Oxford
Richmond
Roseberry
Stambourne
Tamerton
Thornton
Windermere
Woodcote
Woodcroft

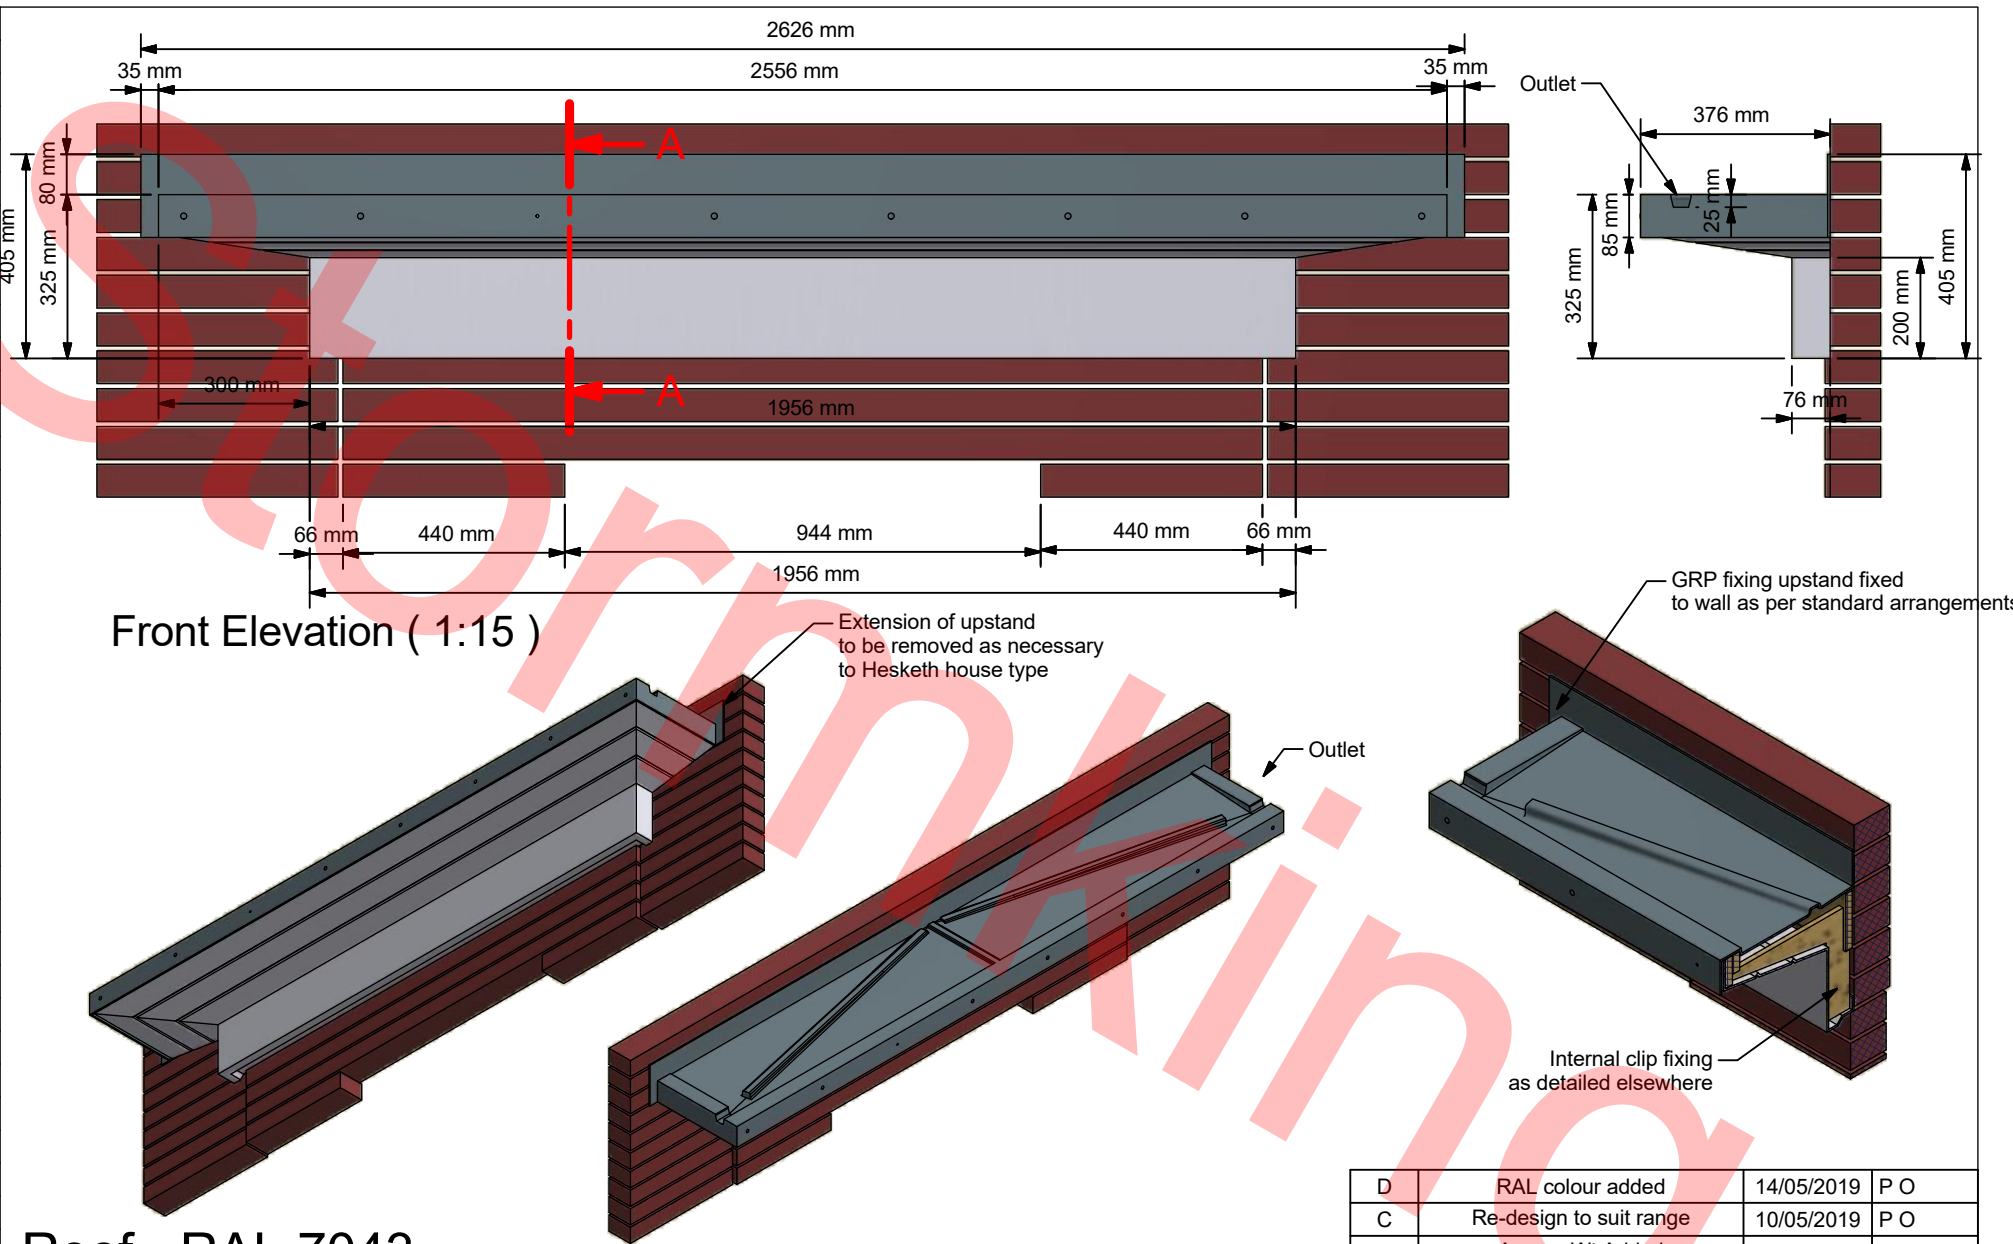

Roof - RAL 7043
Base - RAL 9016 Approx Wt 20kg

D	RAL colour added	14/05/2019	P O
C	Re-design to suit range	10/05/2019	P O
B	Approx Wt Added	01/04/2019	P O
A	1st Issue	01/02/2019	P O
REV	DESCRIPTION	DATE	AUTHOR

REVISION HISTORY				
Approved	Date	Drawing Number 16GRPCAN-A01		
Manuf. App	Manuf. App	Sheet 1	Of 1	Revision D



Amington Point, Sandy Way, Amington Ind. Est,
TAMWORTH, Staffordshire. B77 4ED

Description

Barratt Classic Door Surround
April 2018 Door Head

Designed by

P O

Scale

DP

Date


17/05/2018

Checked


DP

Manufacture Notes

1. New

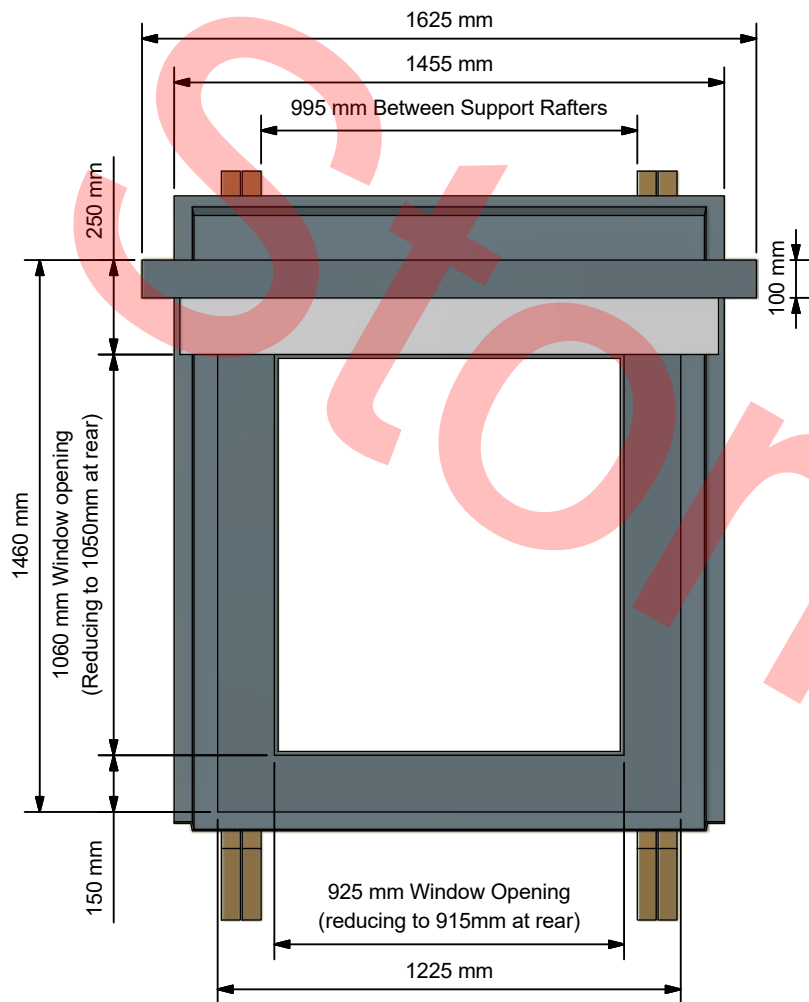

Front Elevation (1:20)

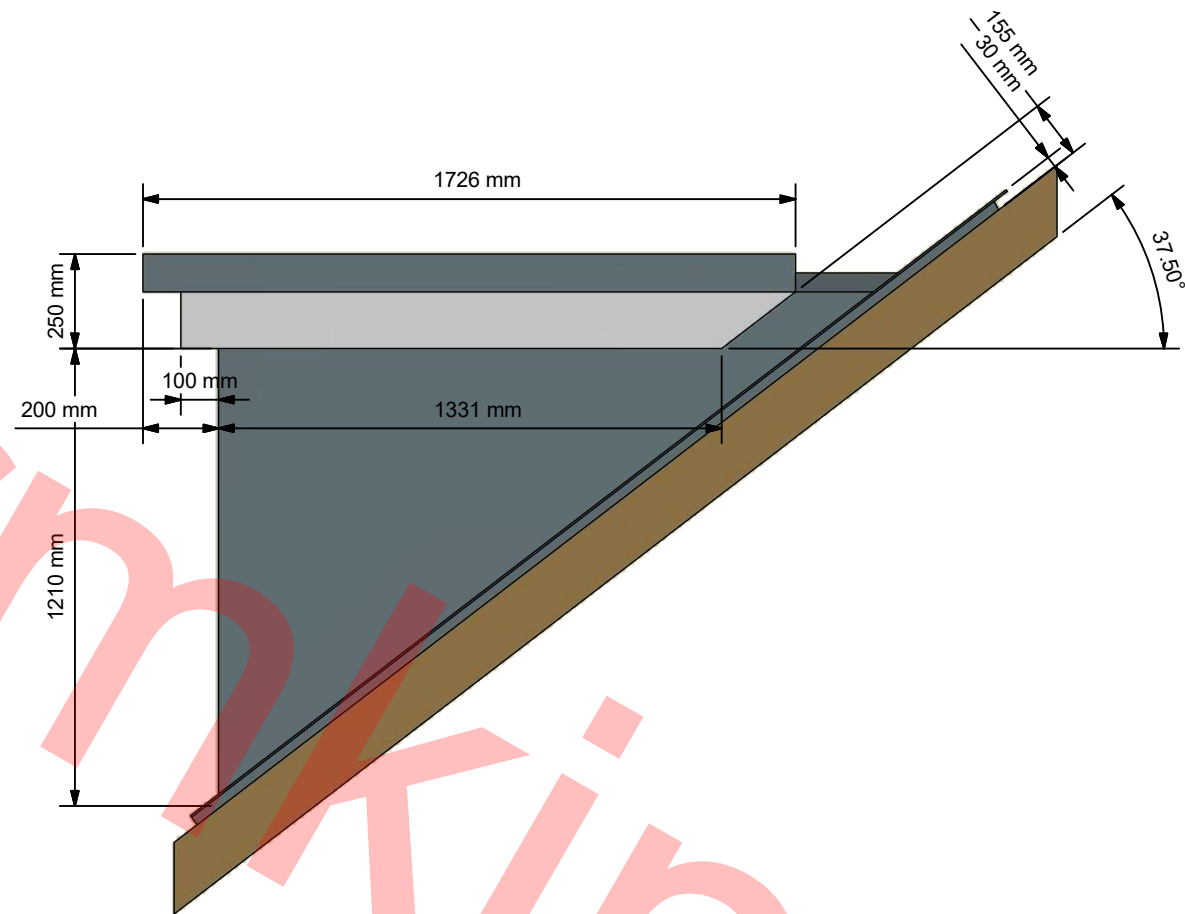

Side Elevation (1:20)

To Suit House Type
Kingsville
Norbury
Woodcote

Apprx Wt 130kg Grey: RAL 7043
White: RAL 9016

E	RAL Colours Added	14/05/2019	richard
D	RAL Colours Added	14/05/2019	richard
C	House Types Amended	10/05/2019	richard
B	Approx Wt added	01/04/2019	richard
A	1st Issue	01/02/2019	richard
REV	DESCRIPTION	DATE	AUTHOR

REVISION HISTORY



Amington Point, Sandy Way, Amington Ind. Est,
TAMWORTH, Staffordshire. B77 4ED

Description FT37.5 - 915, 1050mm
Flat Top Dormer Window Roof
Warma - Dormer
Barratt 2016 Range

Designed by

P O

Scale

Date

09/03/2016

Checked

DP

Manufacture Notes

1. New

Approved

Date

Manuf. App

Manuf. App

Drawing
Number

Sheet

1


Of

3


Revision

E


6GRPDOR-B02

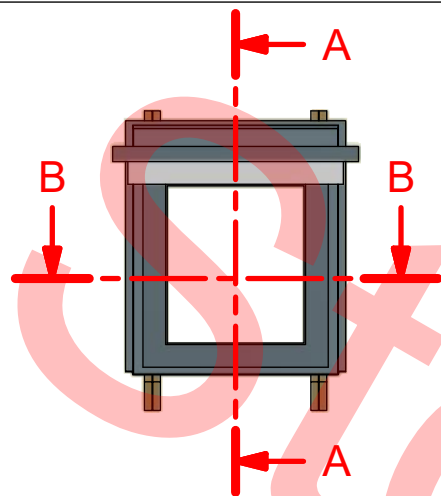


Front Elevation (1:50)

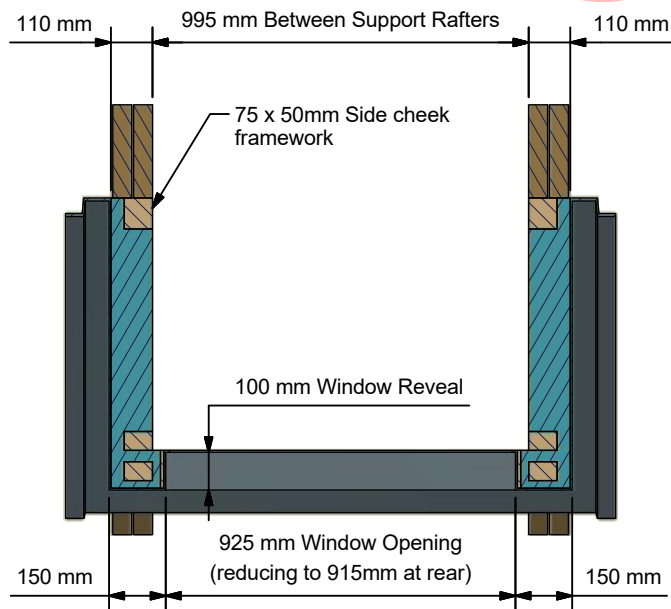

B-B (1:20)

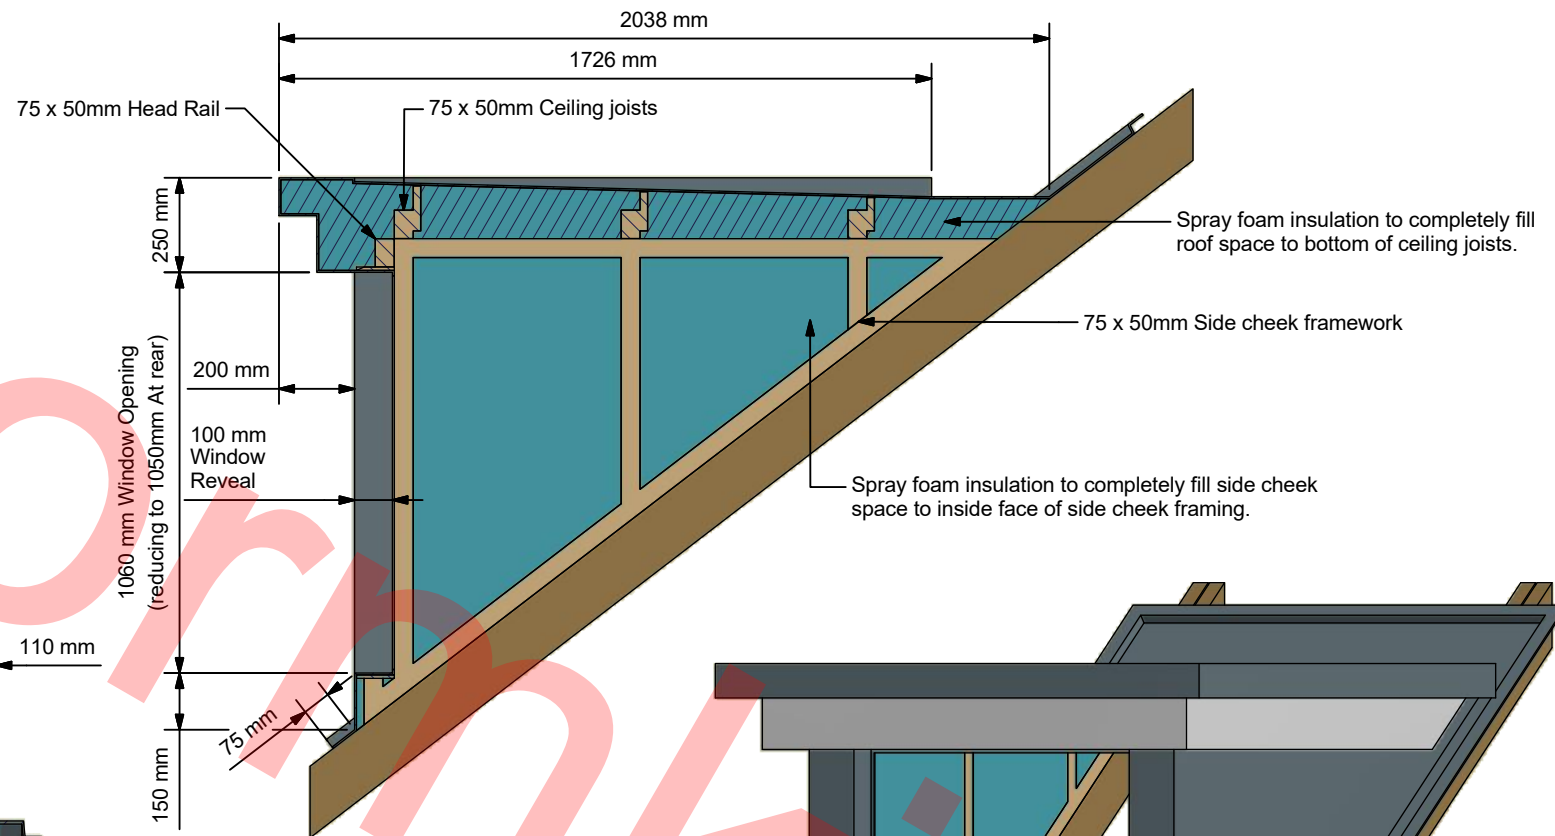

A-A (1:20)

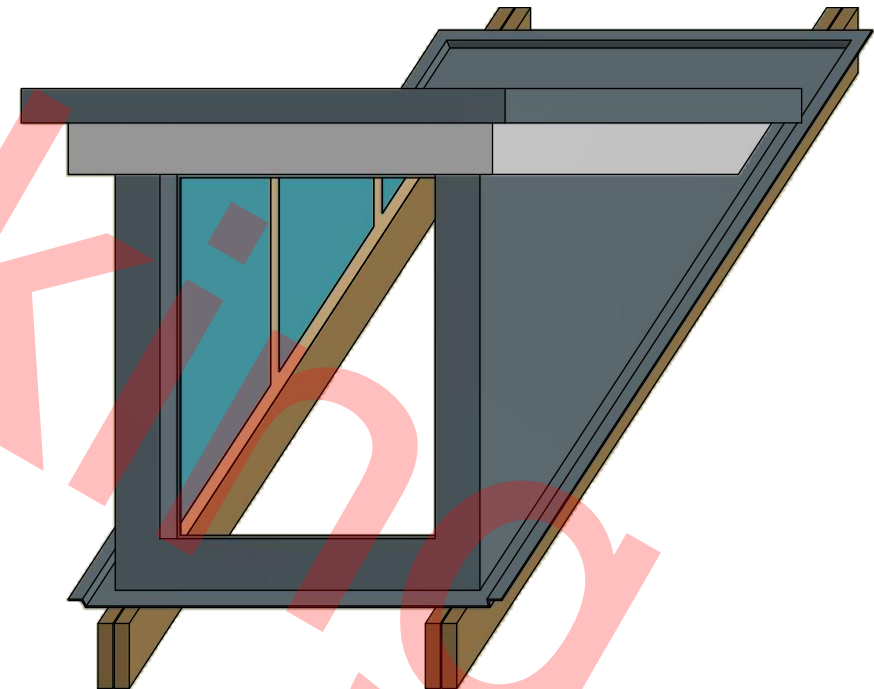

Auxiliary View



Amington Point, Sandy Way, Amington Ind. Est,
TAMWORTH, Staffordshire. B77 4ED

Description FT37.5 - 915, 1050mm
Flat Top Dormer Window Roof
Warmer Dormer
Barratt 2016 Range

Designed by
P O
Scale


Date
09/03/2016
Checked
DP

Manufacture Notes
1. New

Approved
Manuf. App

Date
Manuf. App

Drawing Number 16GRPDOR-B02
Sheet 2 Of 3 Revision E

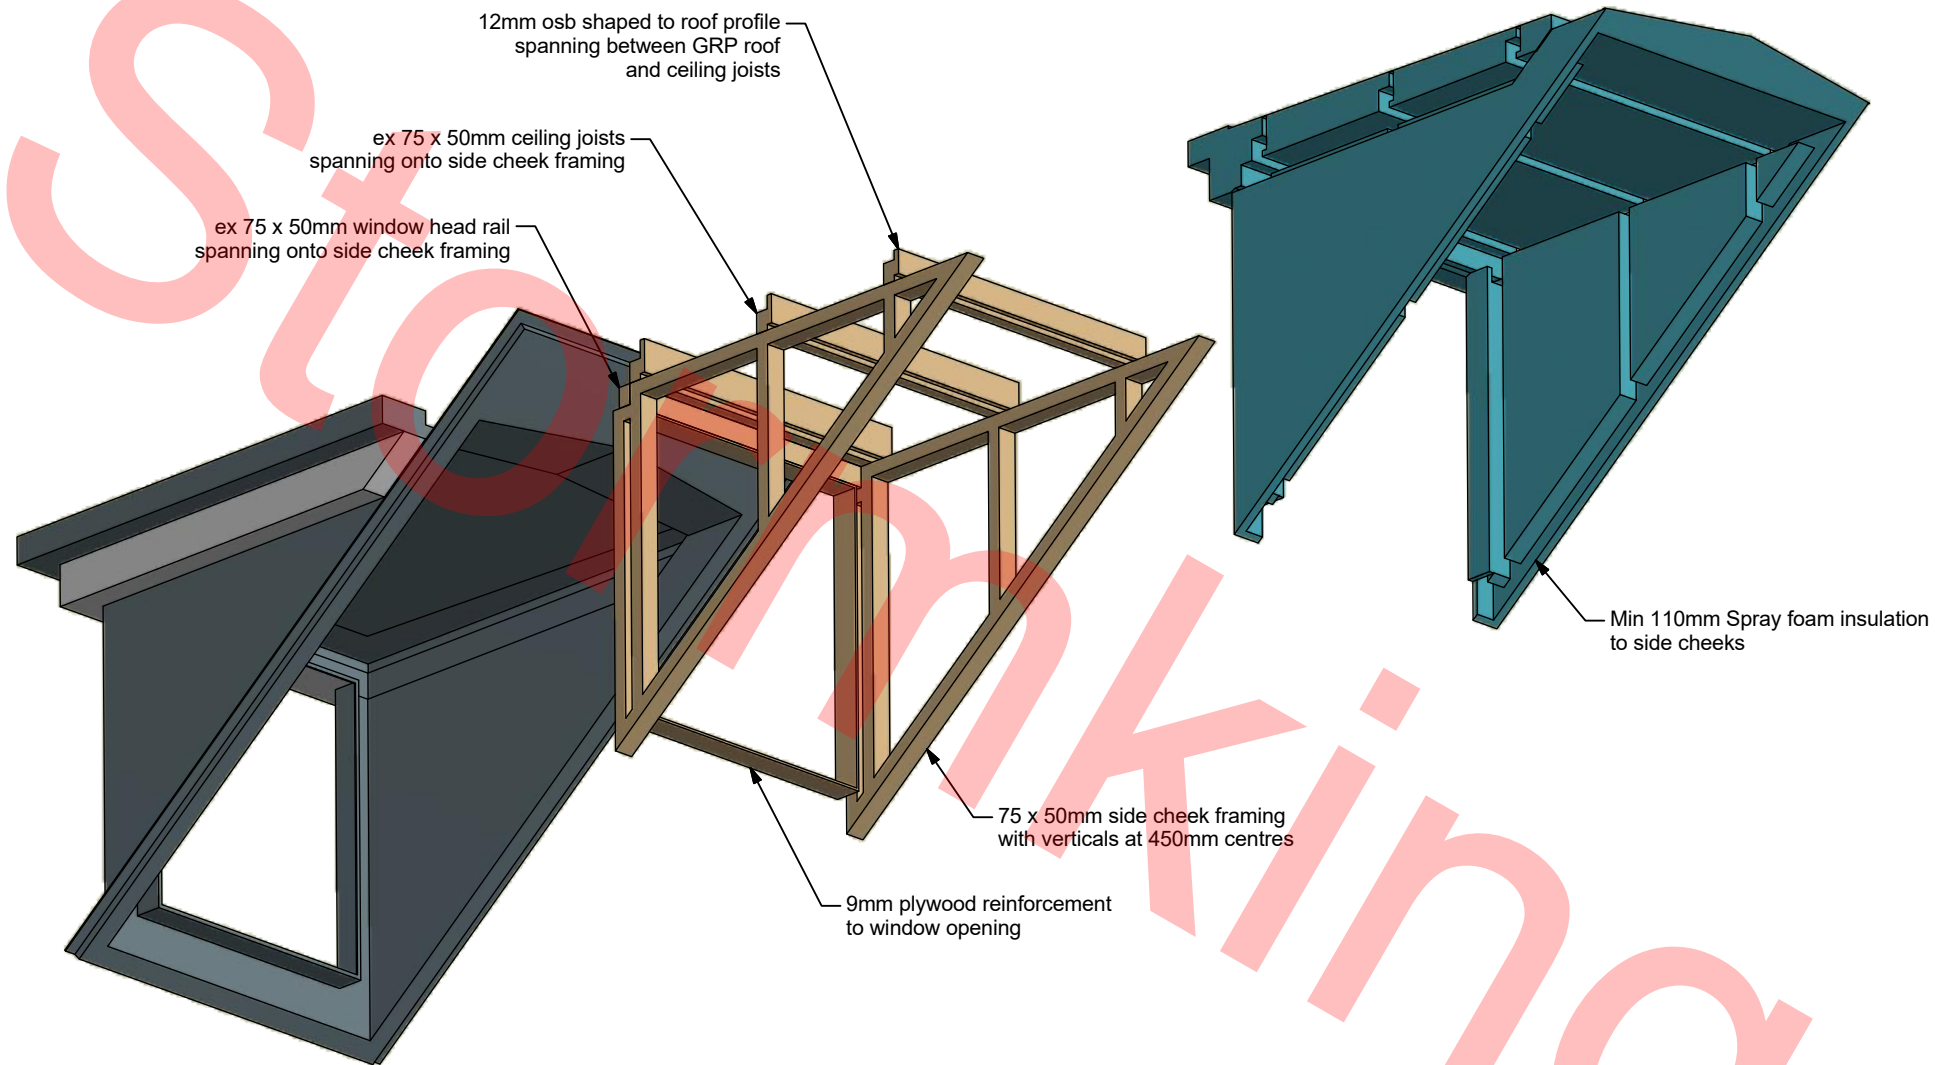

Component Assembly (1 : 25)

For Illustration Purposes Only