


NOTES


All dimensions to be checked on site. Figured dimensions to be read in preference to scaled. Keith Davidson Partnership accepts no responsibility for any unauthorised amendments to the drawing and does not permit unauthorised copying of the drawing. This drawing is copyright and remains the property of Keith Davidson Partnership unless otherwise agreed.

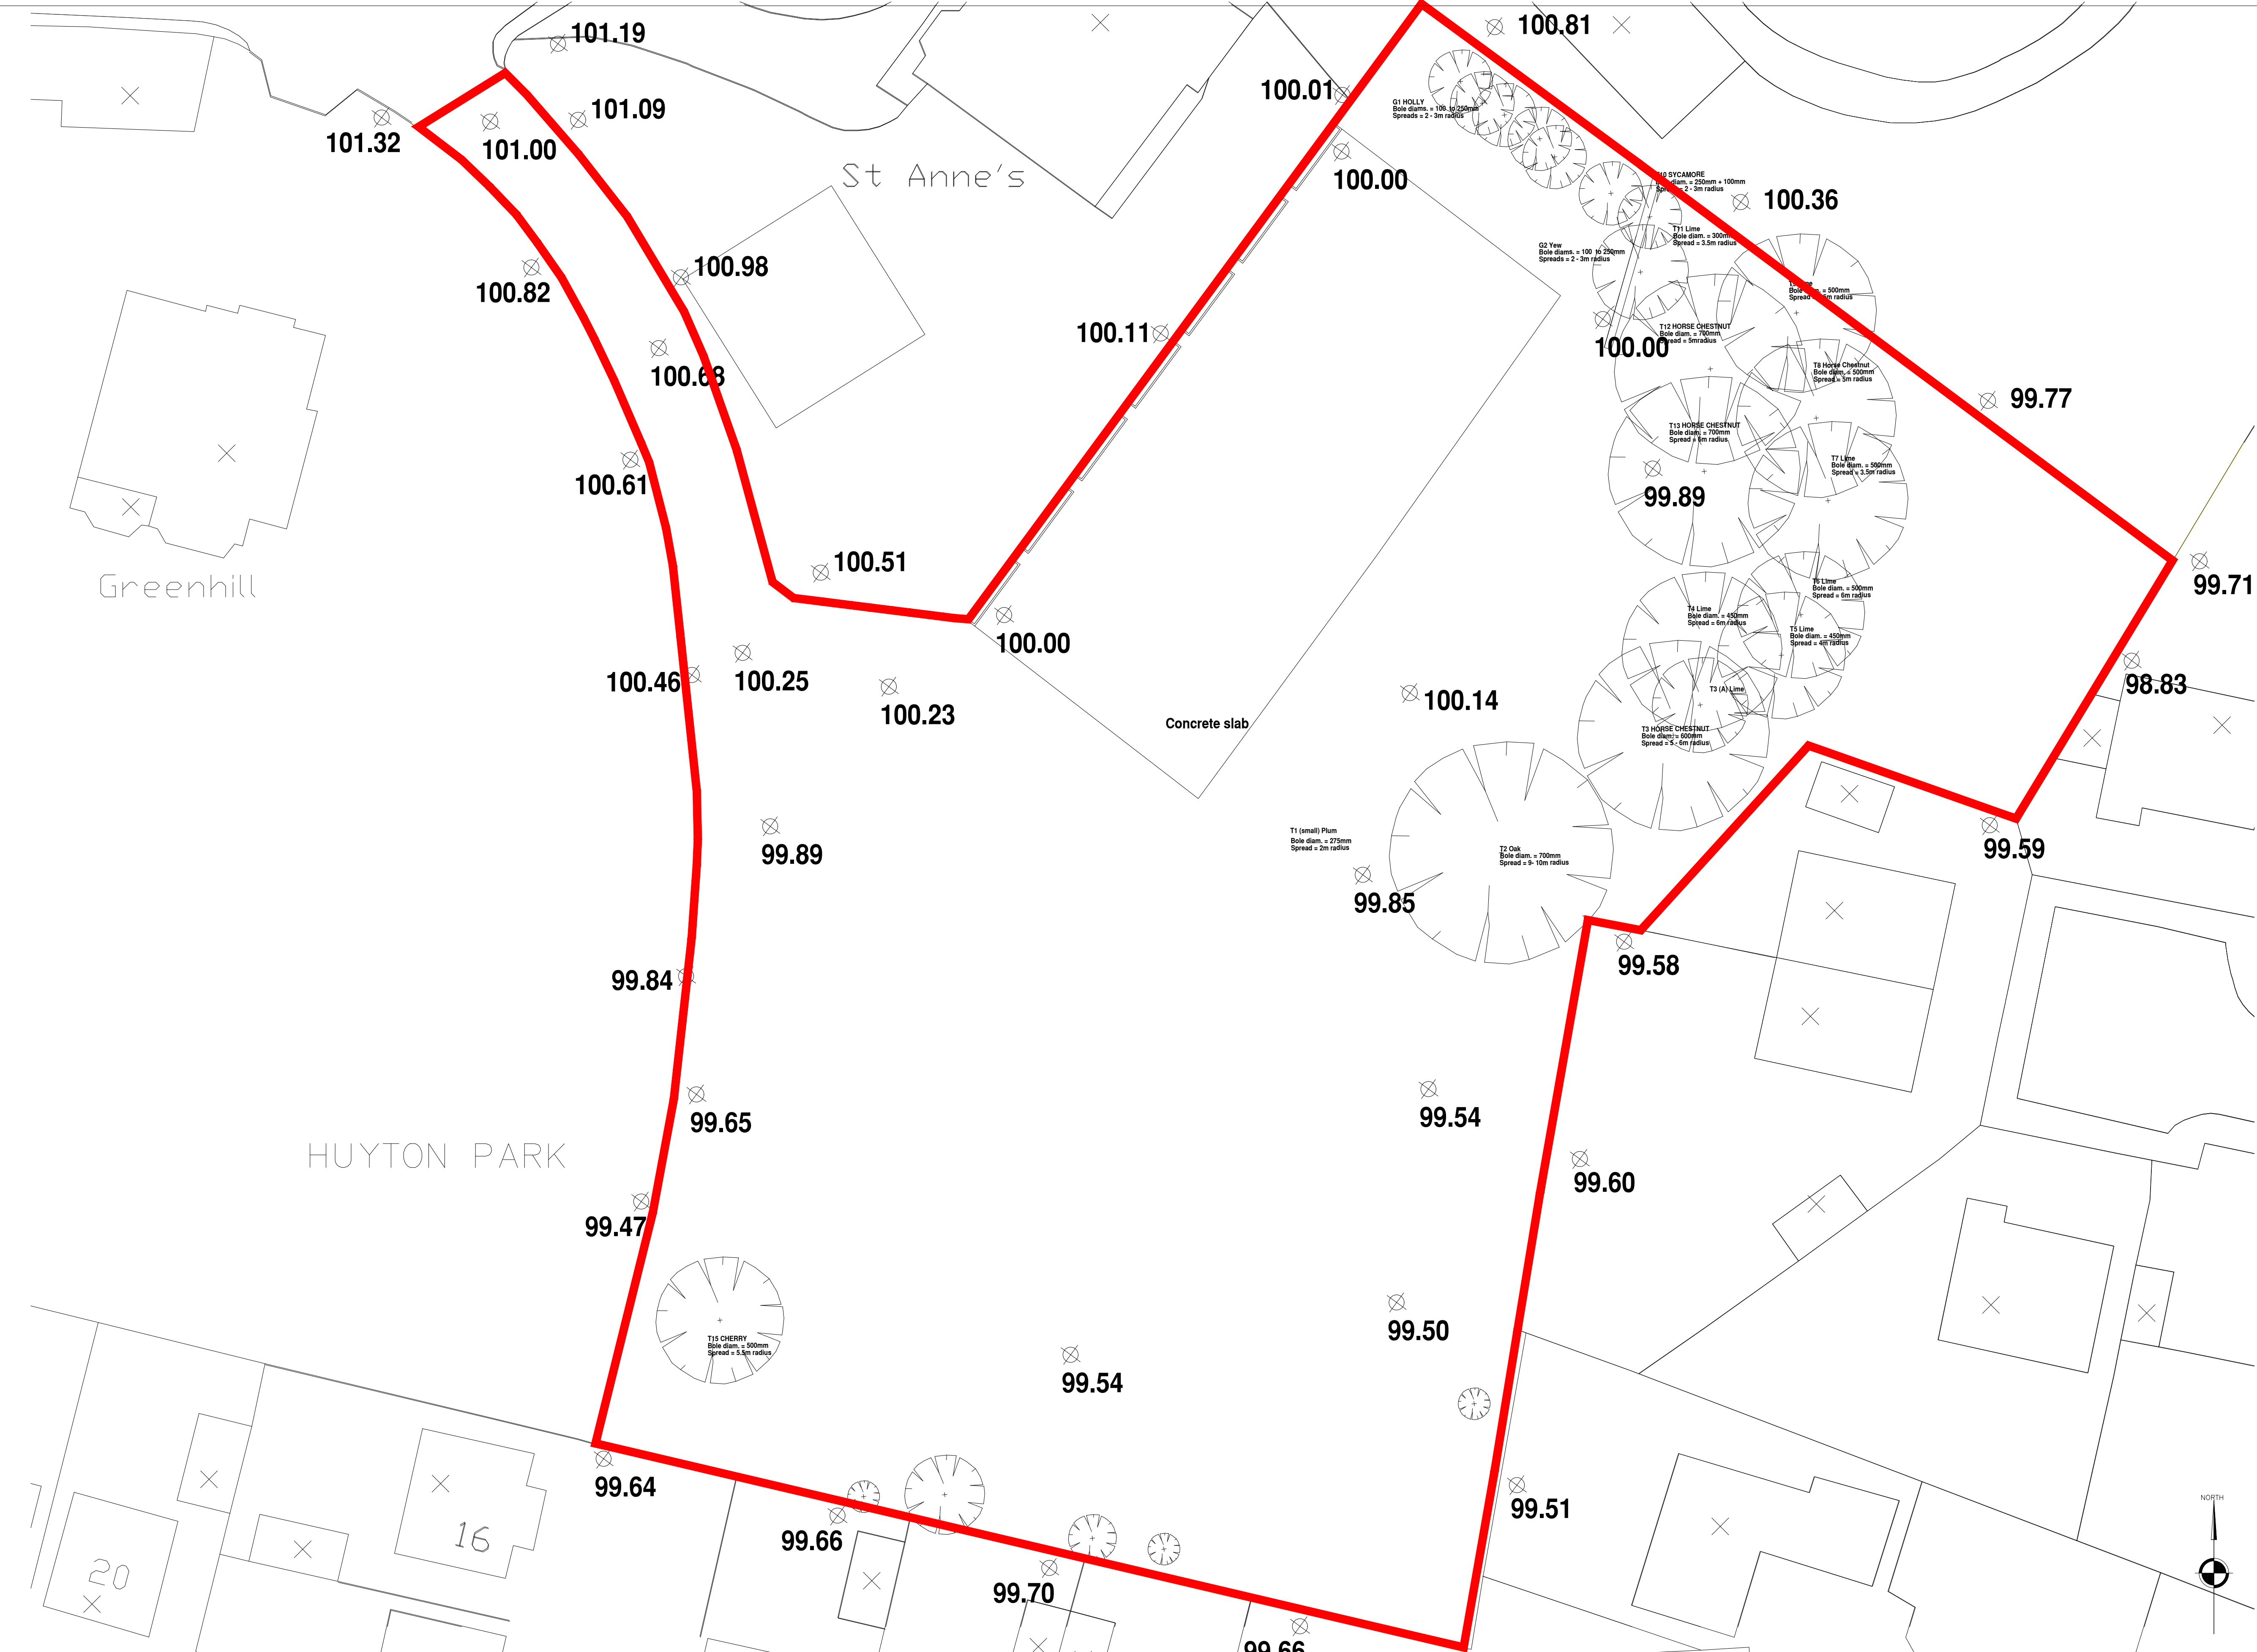

Legend -

Site Boundary Line

Existing Site Plan
Scale 1:200

 

1:100 SCALE 0 1 5 METRES

B	Additional Site Level Information added	DB	JL	JL
A	House adjacent to access road shown on site plan	DB	JL	JL
Version	Amendment	Drawn & Date	Checked & Date	Approved & Date

KeithDavidsonPartnership

13 Seymour Terrace
Seymour Street
Liverpool
L3 5PE

Telephone : +44 (0) 151 709 1777
Email : info@keithdavidsonpartnership.com
Web : keithdavidsonpartnership.com

Internal Project Number
1301

Client
Alderley Group

Project Name
The Orchard, Huyton

Drawing Title
Existing Site Plan

Scale 1:200	Original Size A1	PLANNING	
Date 11/02/2022	Drawn JL	Checked DB	Approved DB

Drawing Number
01

Status
Planning

Revision
B