
 
 
 
 



LEGEND

- | | |
|---|--|
|  | Tarmac Road
and Car Park |
|  | Block Paving |
|  | Decorative Gravel |
|  | Hatched Markings |
|  | Landscaping |
|  | Wall Mounted Lighting
for Access Road |
|  | Existing Tree |
|  | Root Protection Area |
|  | New Tree |

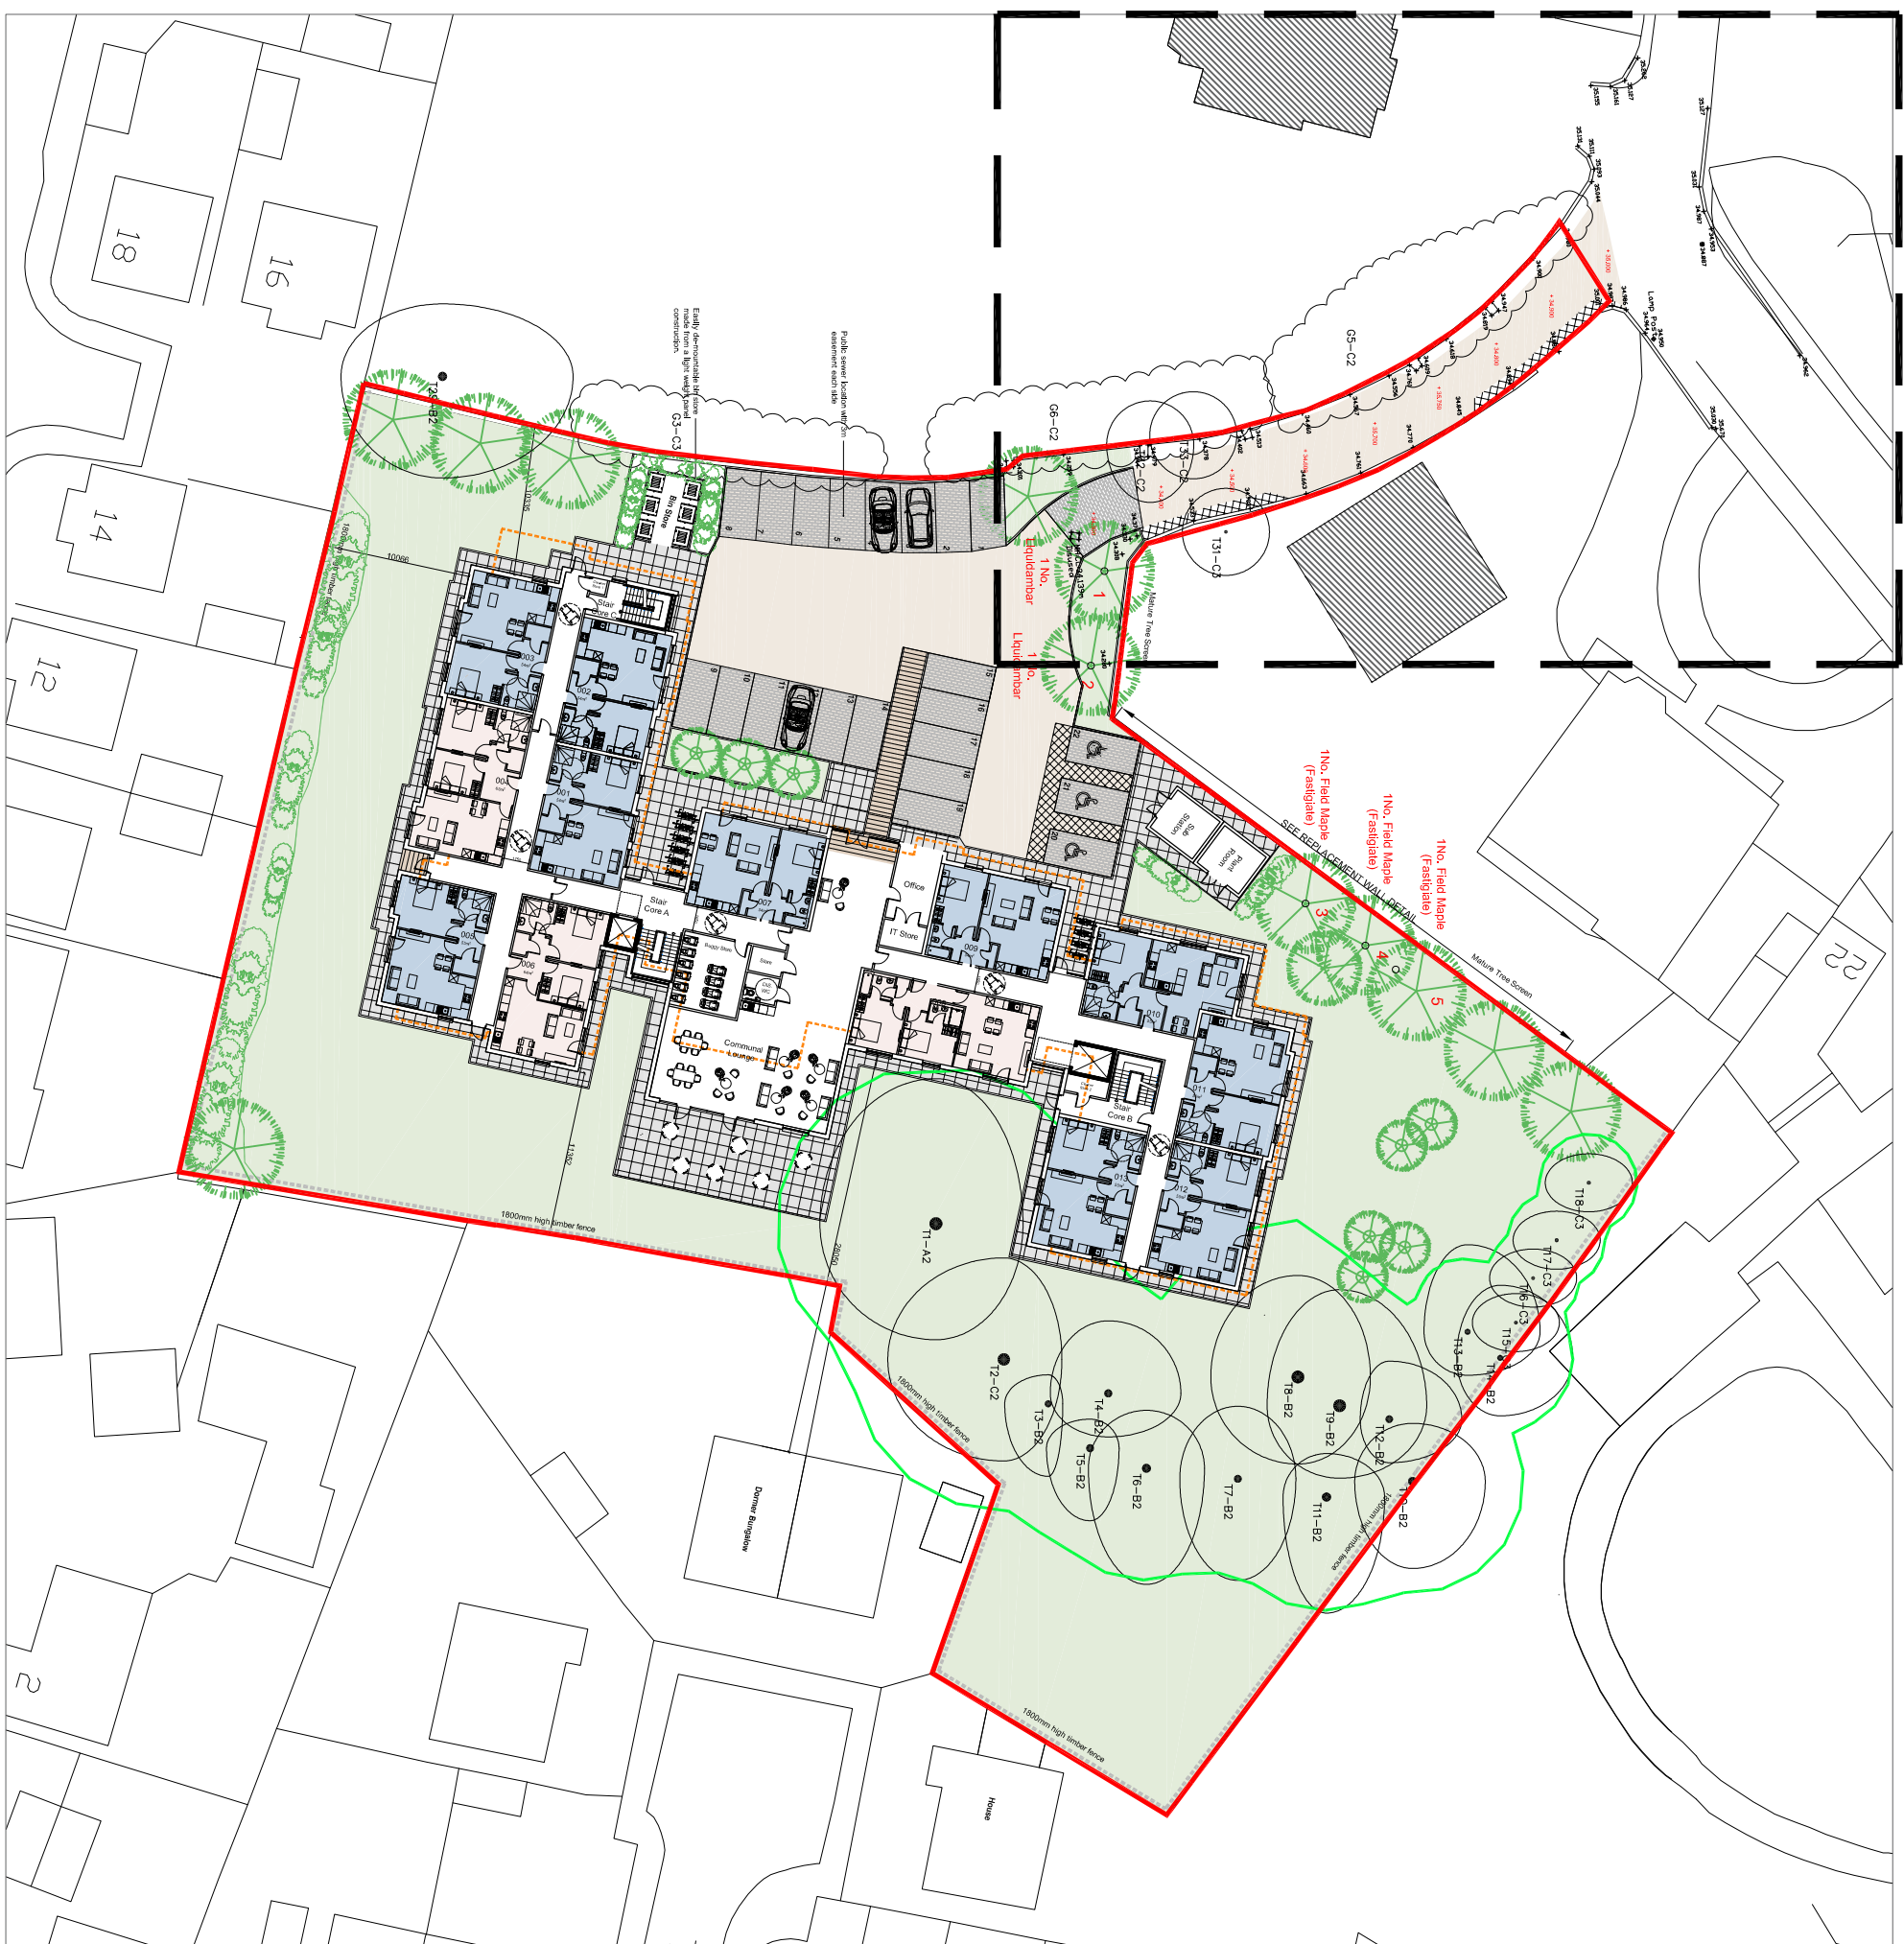

Proposed Site Plan
Scale 1:500

Scale 1:500

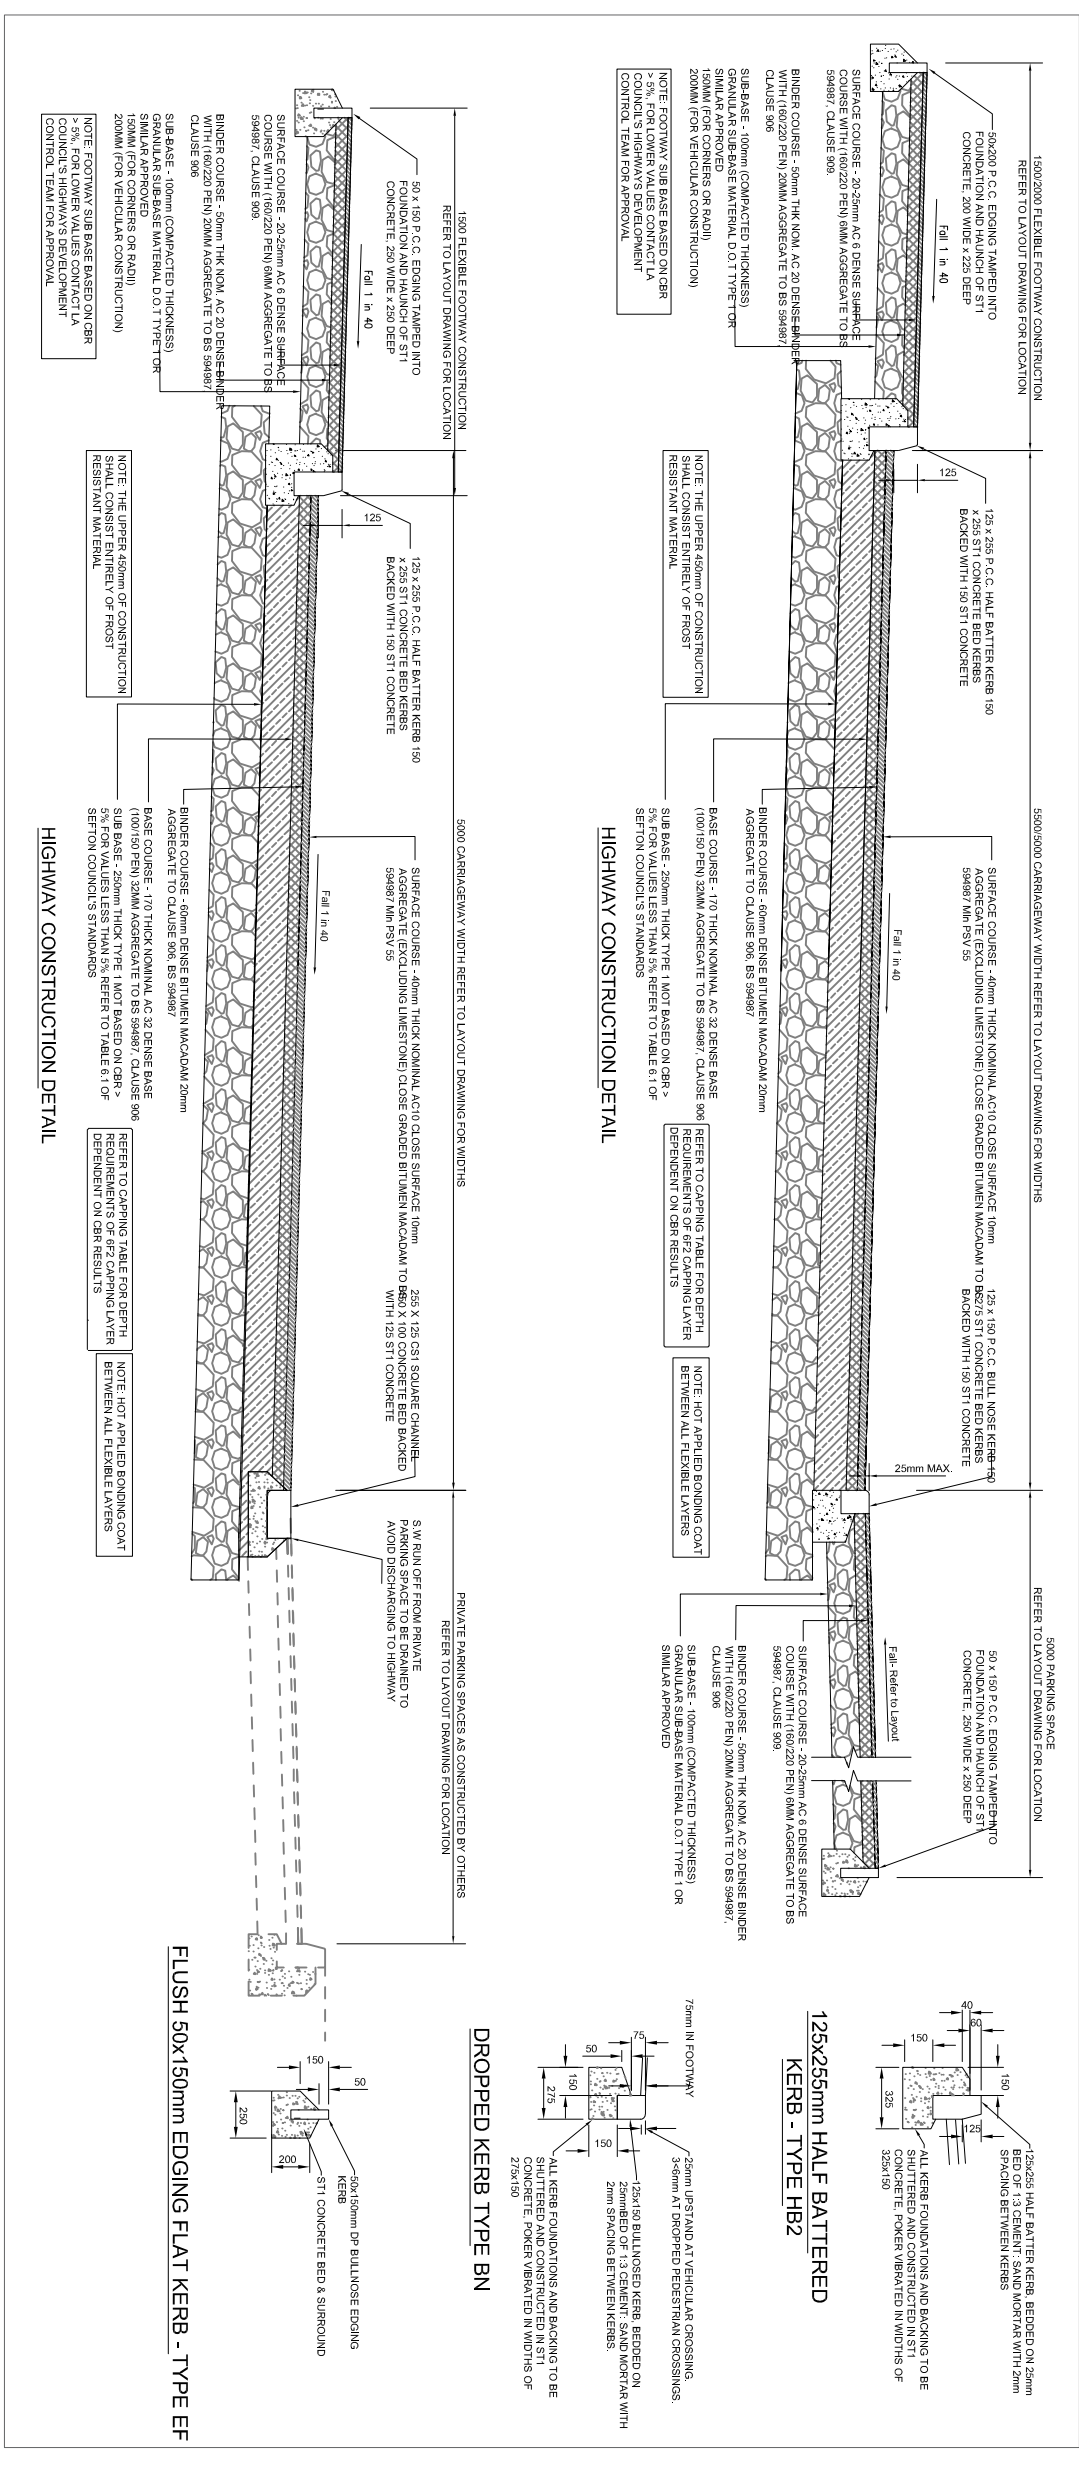

Existing Photos 03/2022



Existing Photos 03/2022

Version	Amendment	Draft	Revised	Approved
		0 Draft	0 Draft	0 Draft

Keith Davidson Partnership

83 Reginald Avenue
 Suite 100
 Liverpool Street
 London EC2A 4DF
 UK
 T +44 (0) 151 709 1777
 F +44 (0) 151 709 1777
 Email : info@keithdavidsonpartnership.com
 Web : keithdavidsonpartnership.com

Internal Project Number 1501

Client Academy Group

Project Name The Orchard, Hydon

Drawings Title Proposed 8th Access Details - Full Working Apr 2022

Scale 1:200

Date 10/02/22

Drawn By [Signature]

Checked By [Signature]

Approved By [Signature]

Status A

Original Size A1

P L A N N I N G

A
B
C
D
E
F
G
H
I
J
K
L
M
N
O
P
Q
R
S
T
U
V
W
X
Y
Z

Drawings Number 17

Revision A