

NOTES


All dimensions to be checked on site. Figured dimensions to be read in preference to scaled. Keith Davidson Partnership accepts no responsibility for any unauthorised amendments to the drawing and does not permit unauthorised copying of the drawing. This drawing is copyright and remains the property of Keith Davidson Partnership unless otherwise agreed.

KEY

Legend for Roof



Anti-Slip

 


Flat Roof Section


Horizontal Life Line  
Fall Arrest System



Proposed First Floor Plan  
Scale 1:200

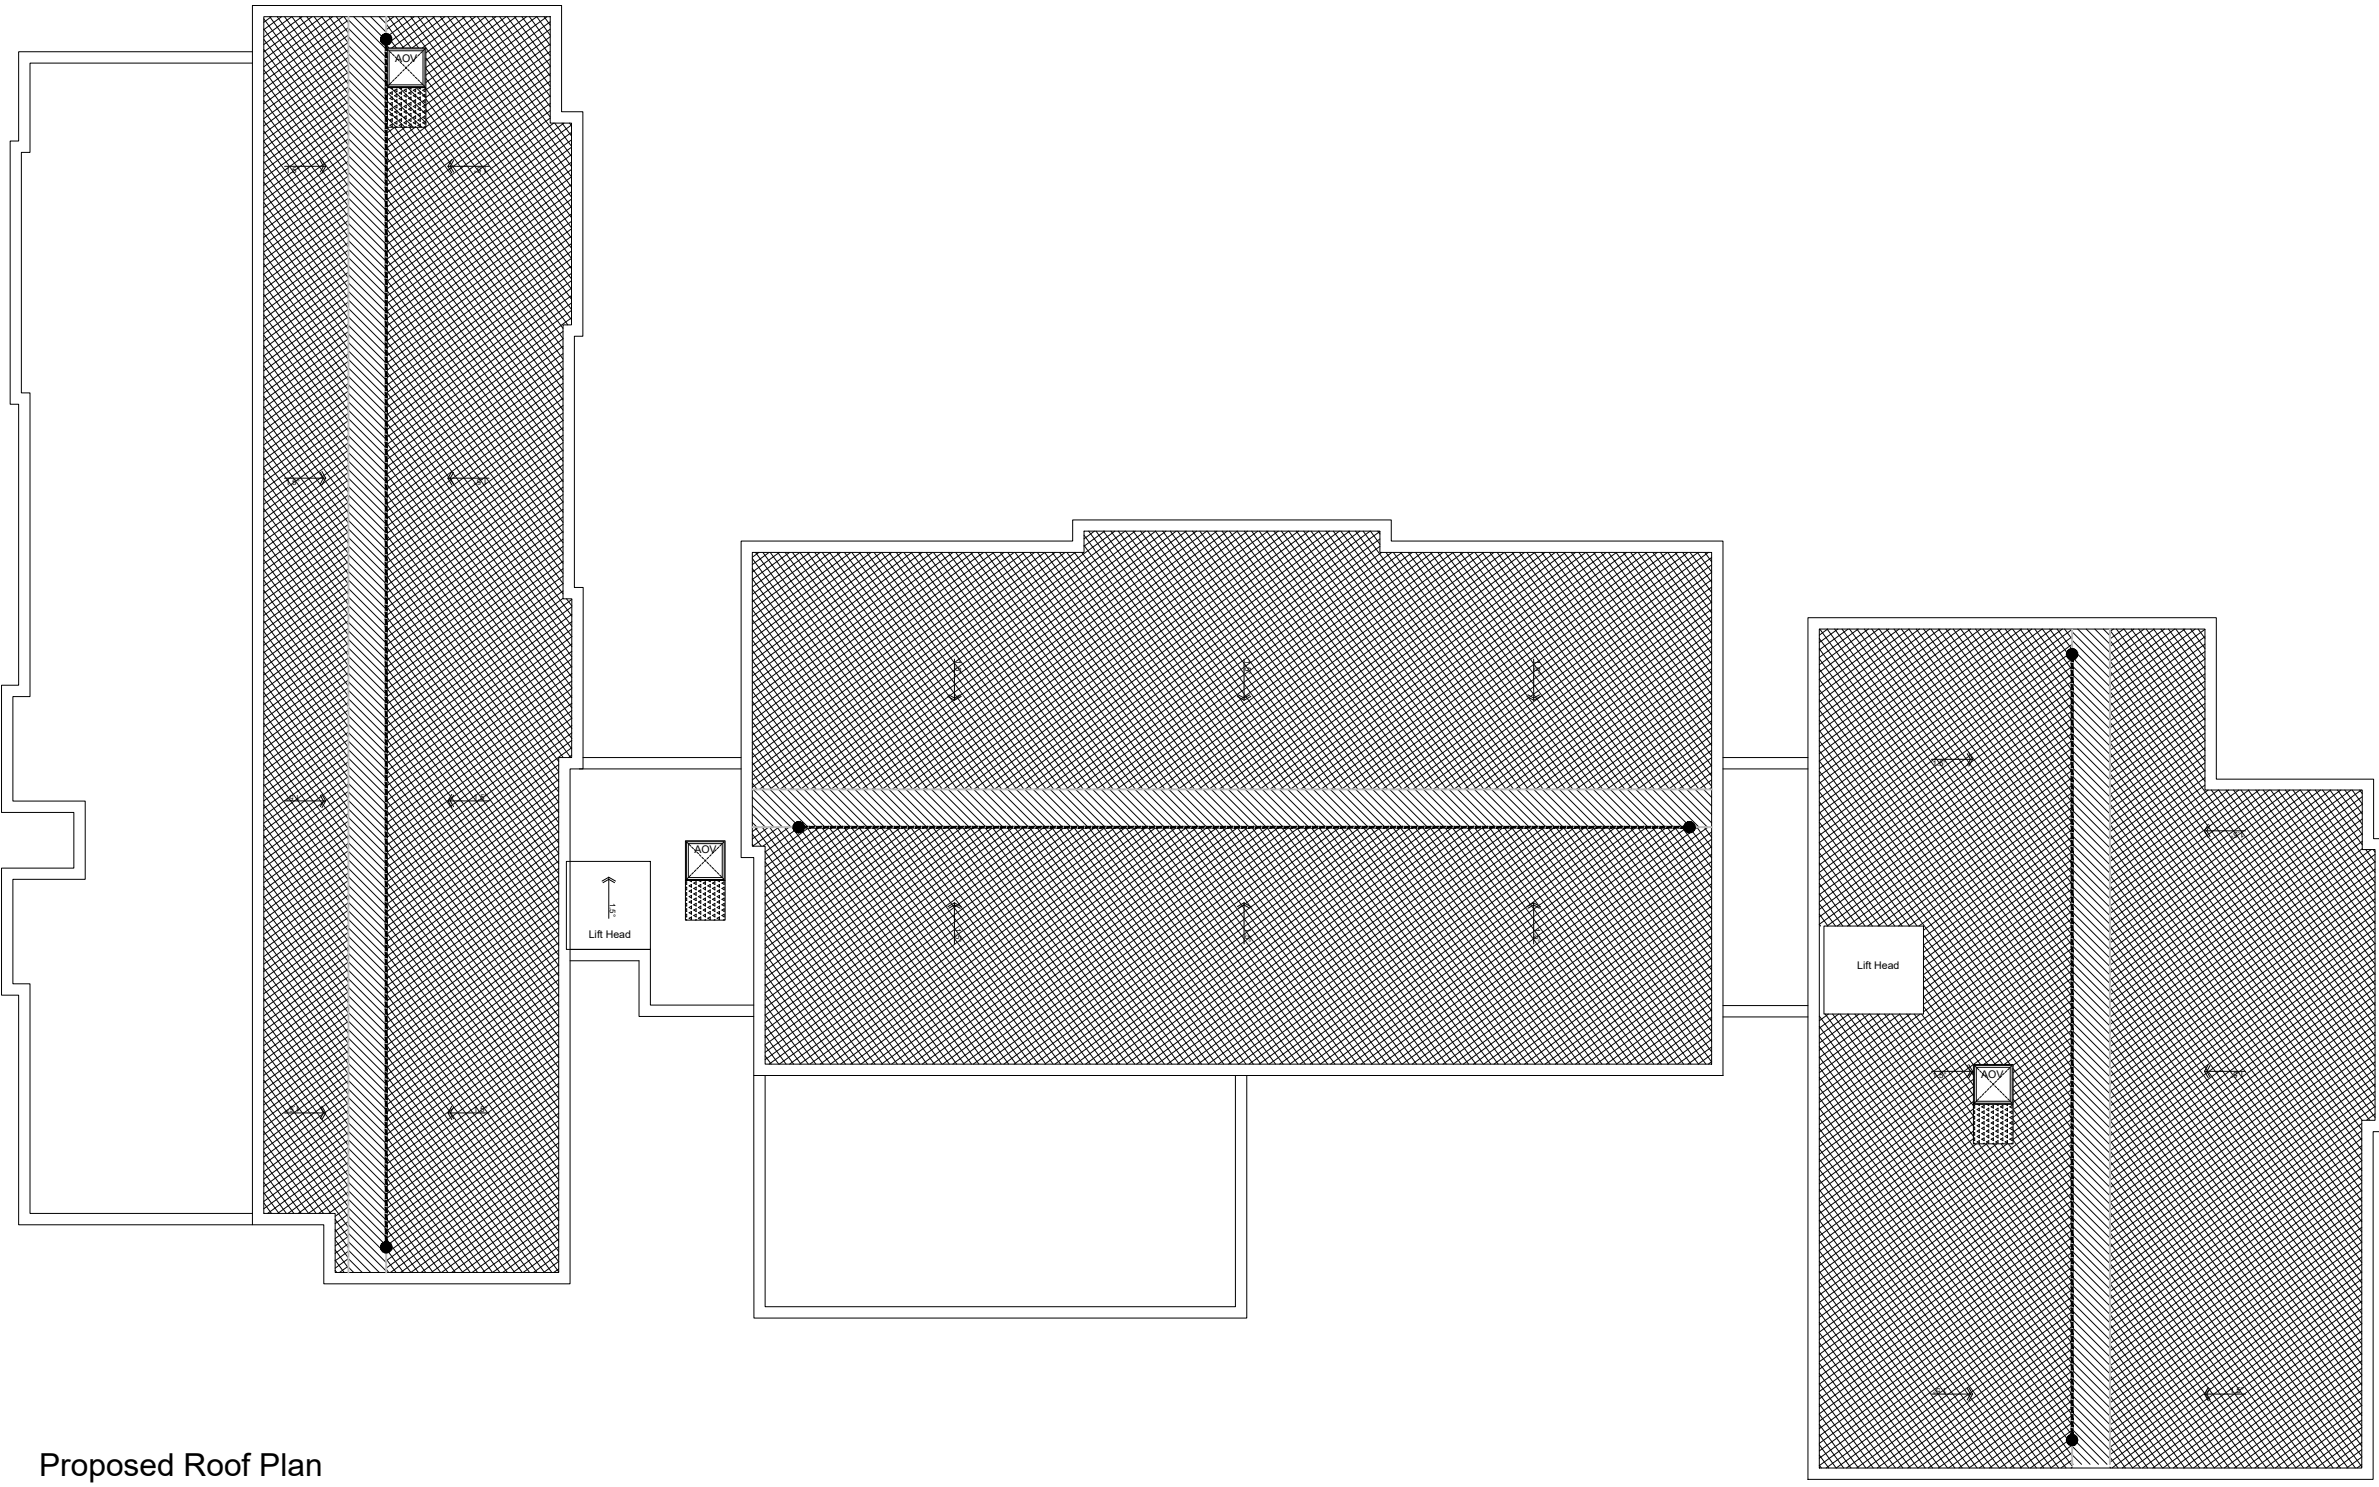

Proposed Roof Plan  
Scale 1:200

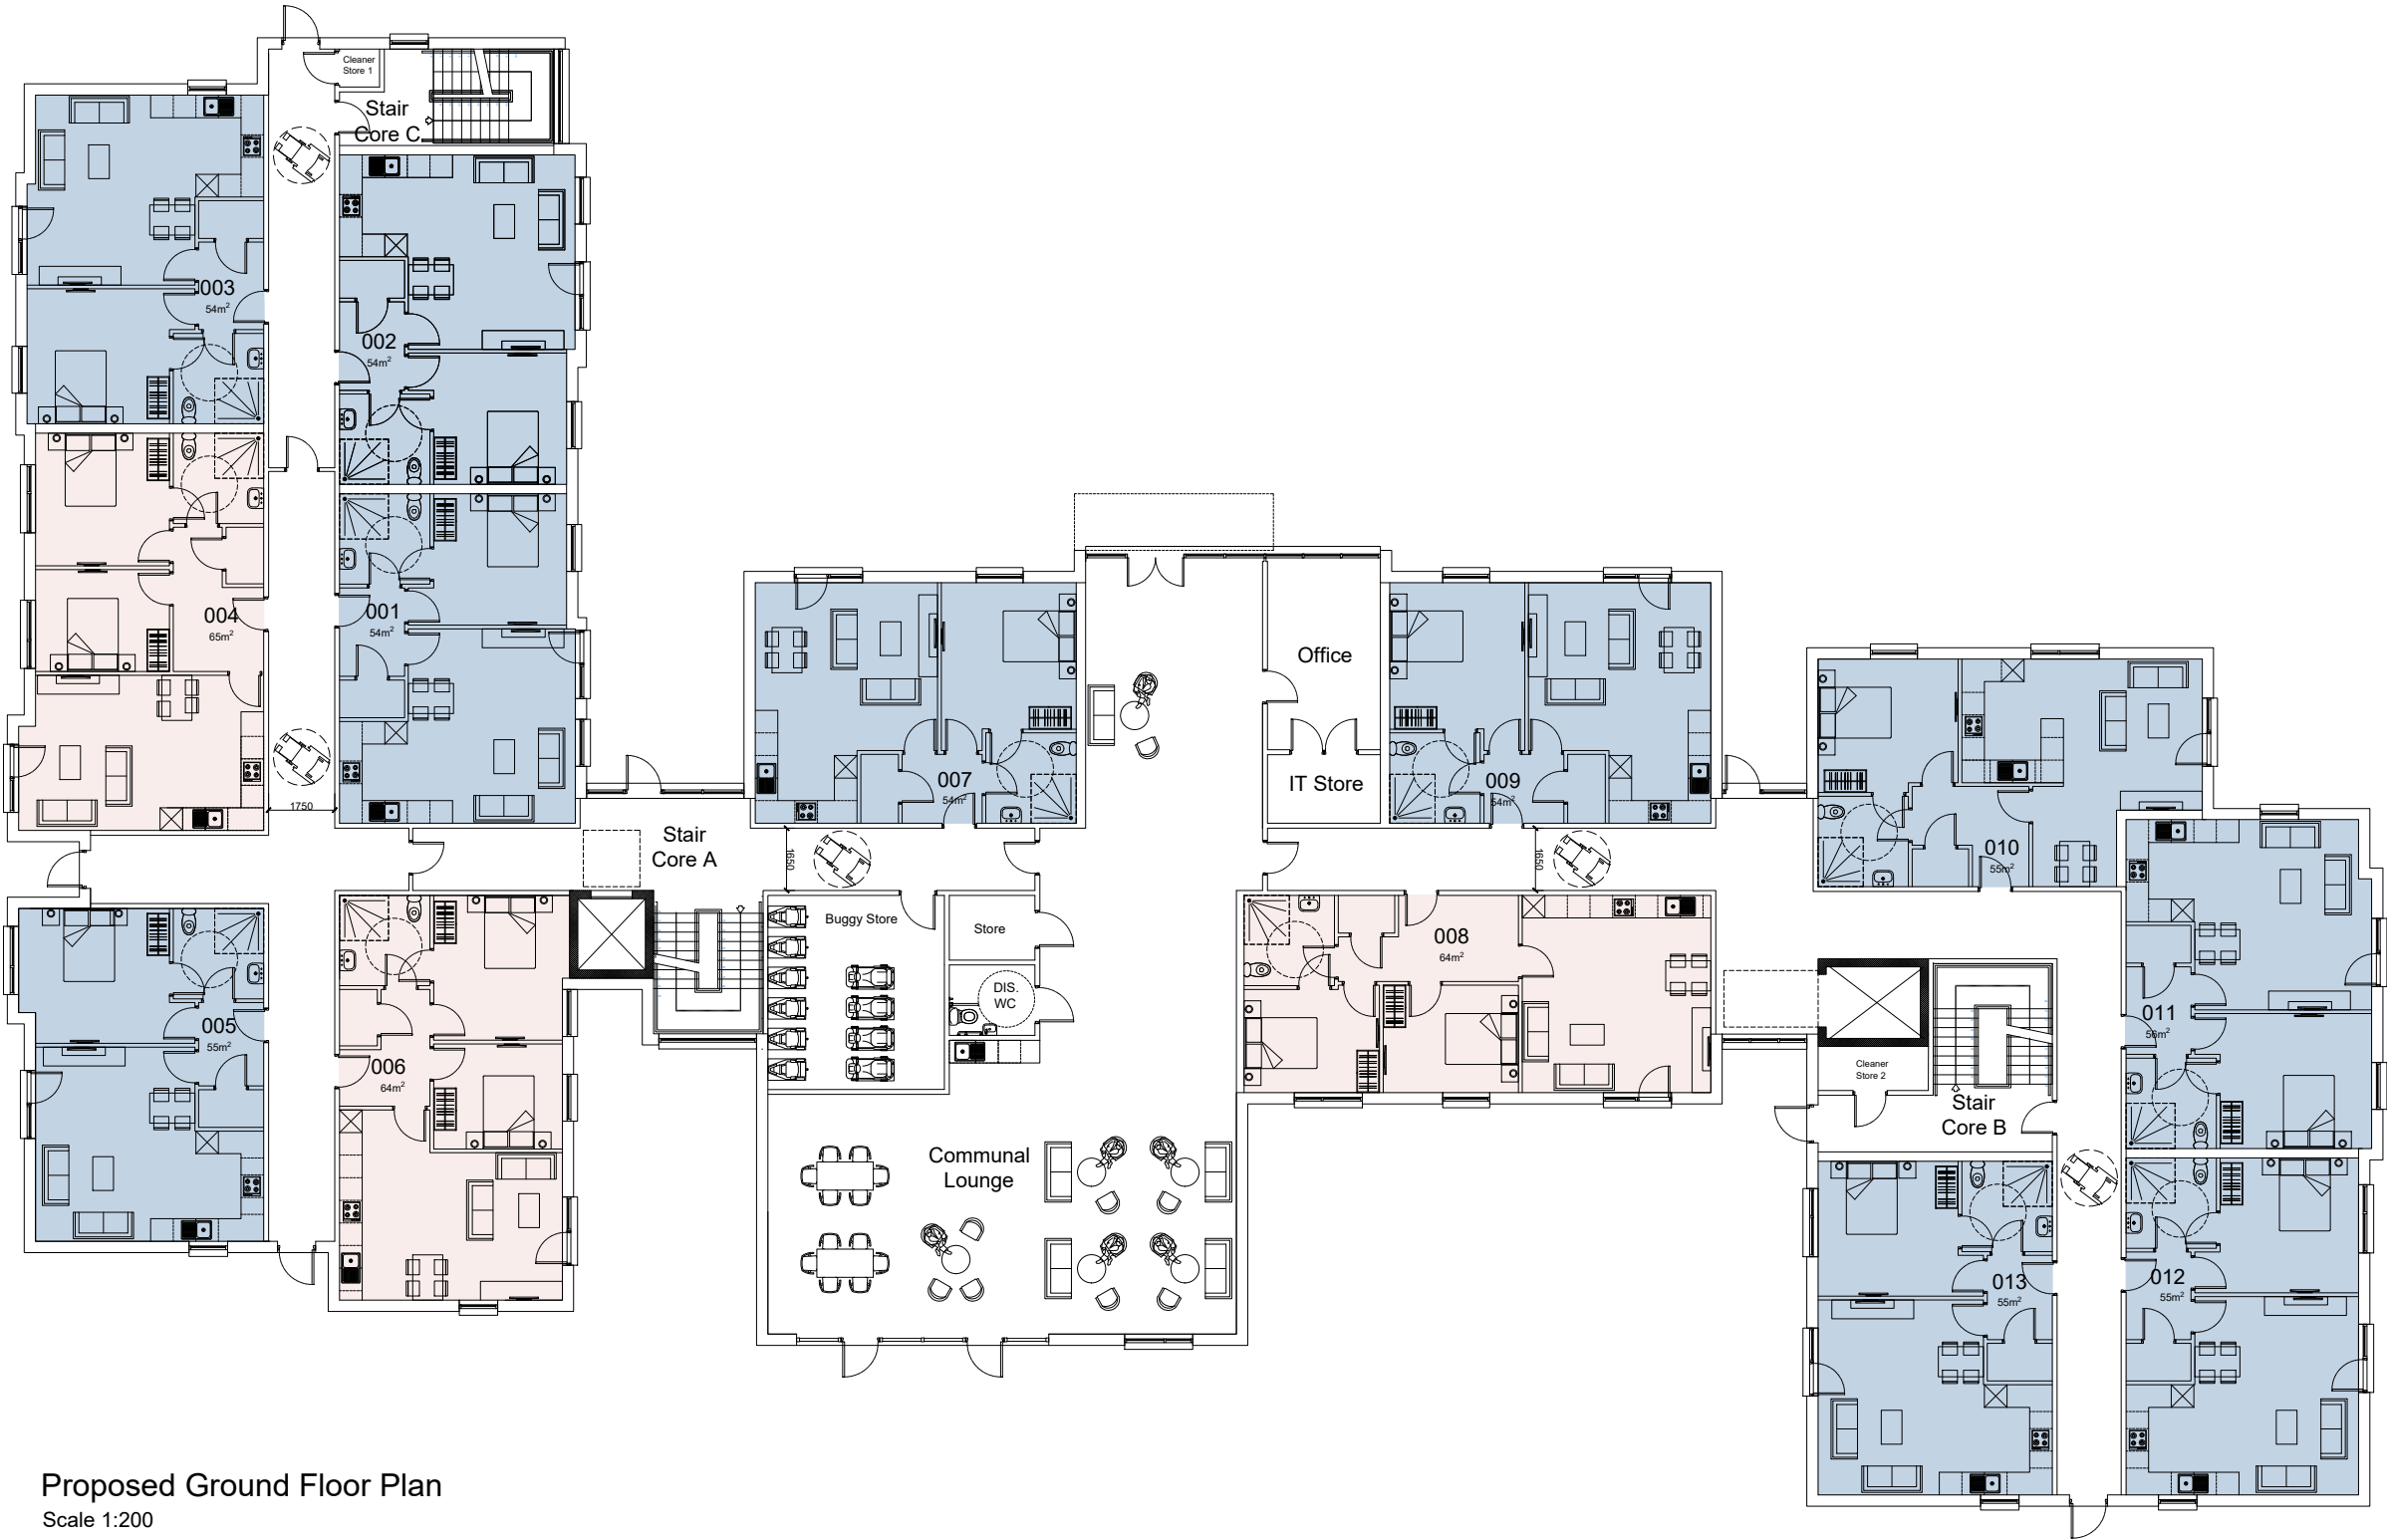

Proposed Ground Floor Plan  
Scale 1:200



Proposed Second Floor Plan  
Scale 1:200

|   |                                          |    |    |    |    |
|---|------------------------------------------|----|----|----|----|
| E | Juliet balcony details revised           | DB | JL | JL | JL |
| D | Bathrooms amended to have showers        | DB | JL | JL | JL |
| C | IT Store moved to the Office             | DB | JL | JL | JL |
| B | Windows amended to Second Floor Corridor | DB | JL | JL | JL |
| A | Updates following end user comments      | DB | JL | JL | JL |

|         |           |              |                |                 |
|---------|-----------|--------------|----------------|-----------------|
| Version | Amendment | Drawn & Date | Checked & Date | Approved & Date |
|---------|-----------|--------------|----------------|-----------------|

KeithDavidsonPartnership

13 Seymour Terrace  
Seymour Street  
Liverpool  
L3 5PE

Telephone : +44 (0) 151 709 1777  
Email : [info@keithdavidsonpartnership.com](mailto:info@keithdavidsonpartnership.com)  
Web : [keithdavidsonpartnership.com](http://keithdavidsonpartnership.com)

Internal Project Number

1301

Client

Alderley Group

Project Name

The Orchard, Huyton

Drawing Title

Proposed Floor Plans

| Scale | Original Size | PLANNING |         |          |
|-------|---------------|----------|---------|----------|
| 1:200 | A1            | Drawn    | Checked | Approved |
| Date  | 11/02/2022    | JL       | DB      | DB       |

Drawing Number

20

Status

Revision

E