

NOTES

All dimensions to be checked on site. Figured dimensions to be read in preference to scaled. Keith Davidson Partnership accepts no responsibility for any unauthorised amendments to the drawing and does not permit unauthorised copying of the drawing. This drawing is copyright and remains the property of Keith Davidson Partnership unless otherwise agreed.




Proposed Front Elevation A-A
Scale 1:100




Proposed Rear Elevation B-B
Scale 1:100



Proposed South Elevation C-C
Scale 1:100

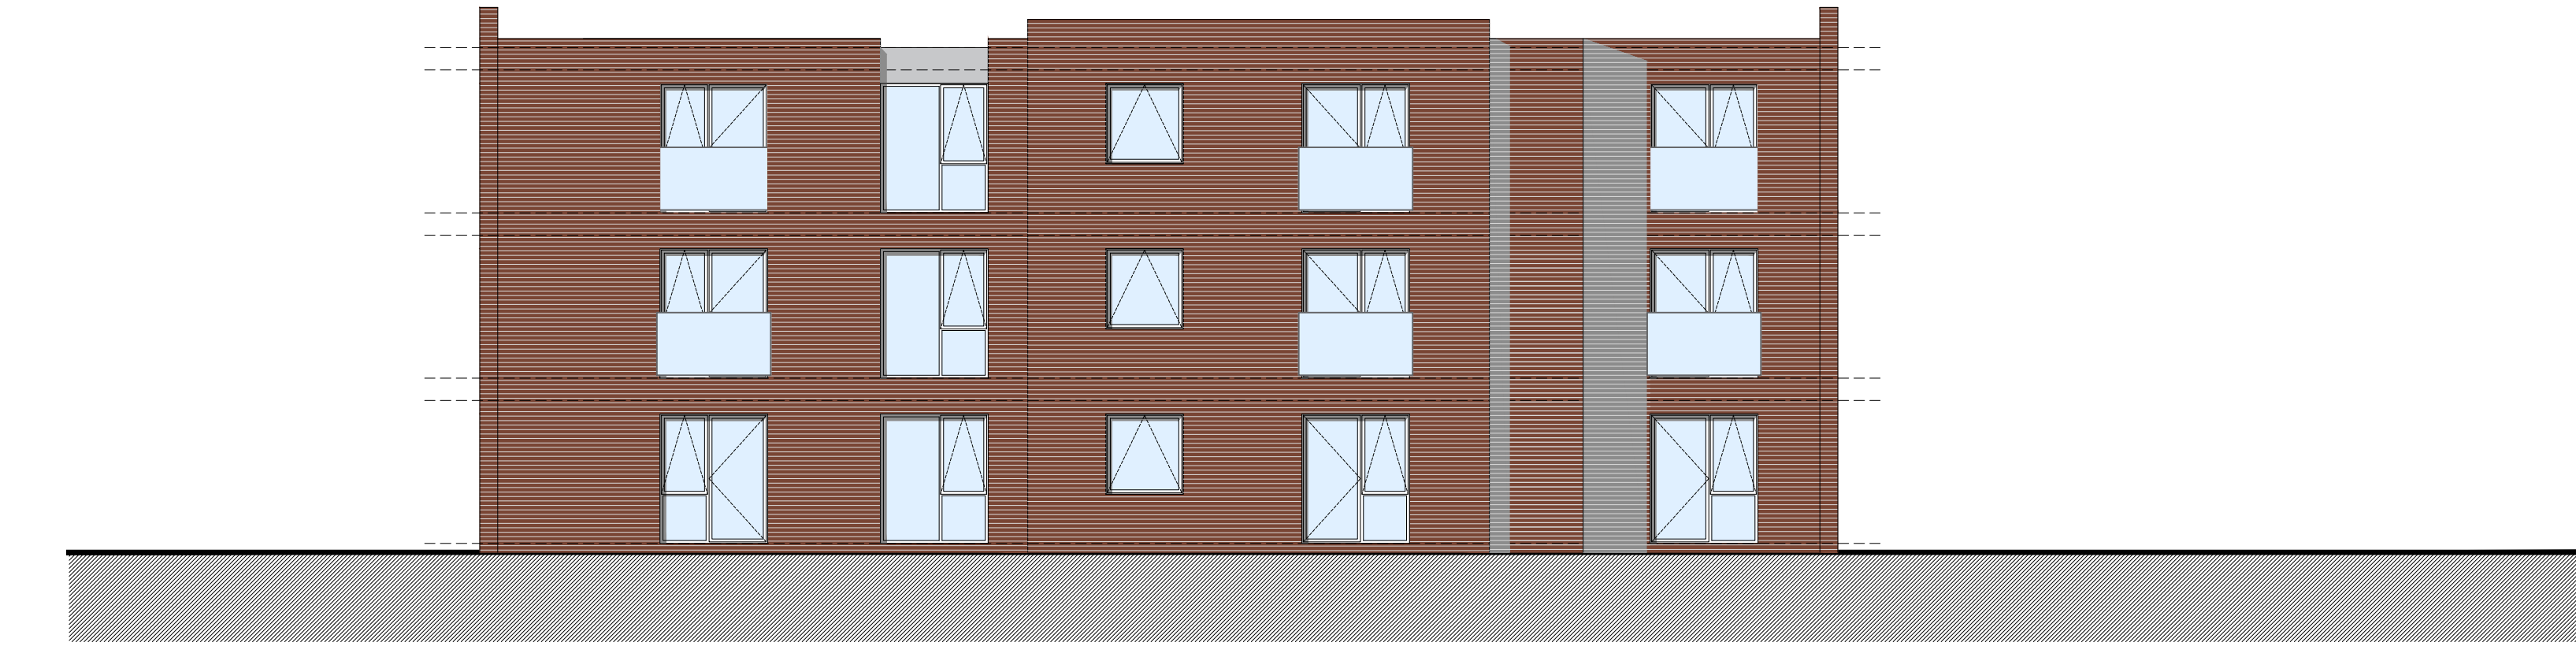

Proposed North Elevation D-D
Scale 1:100

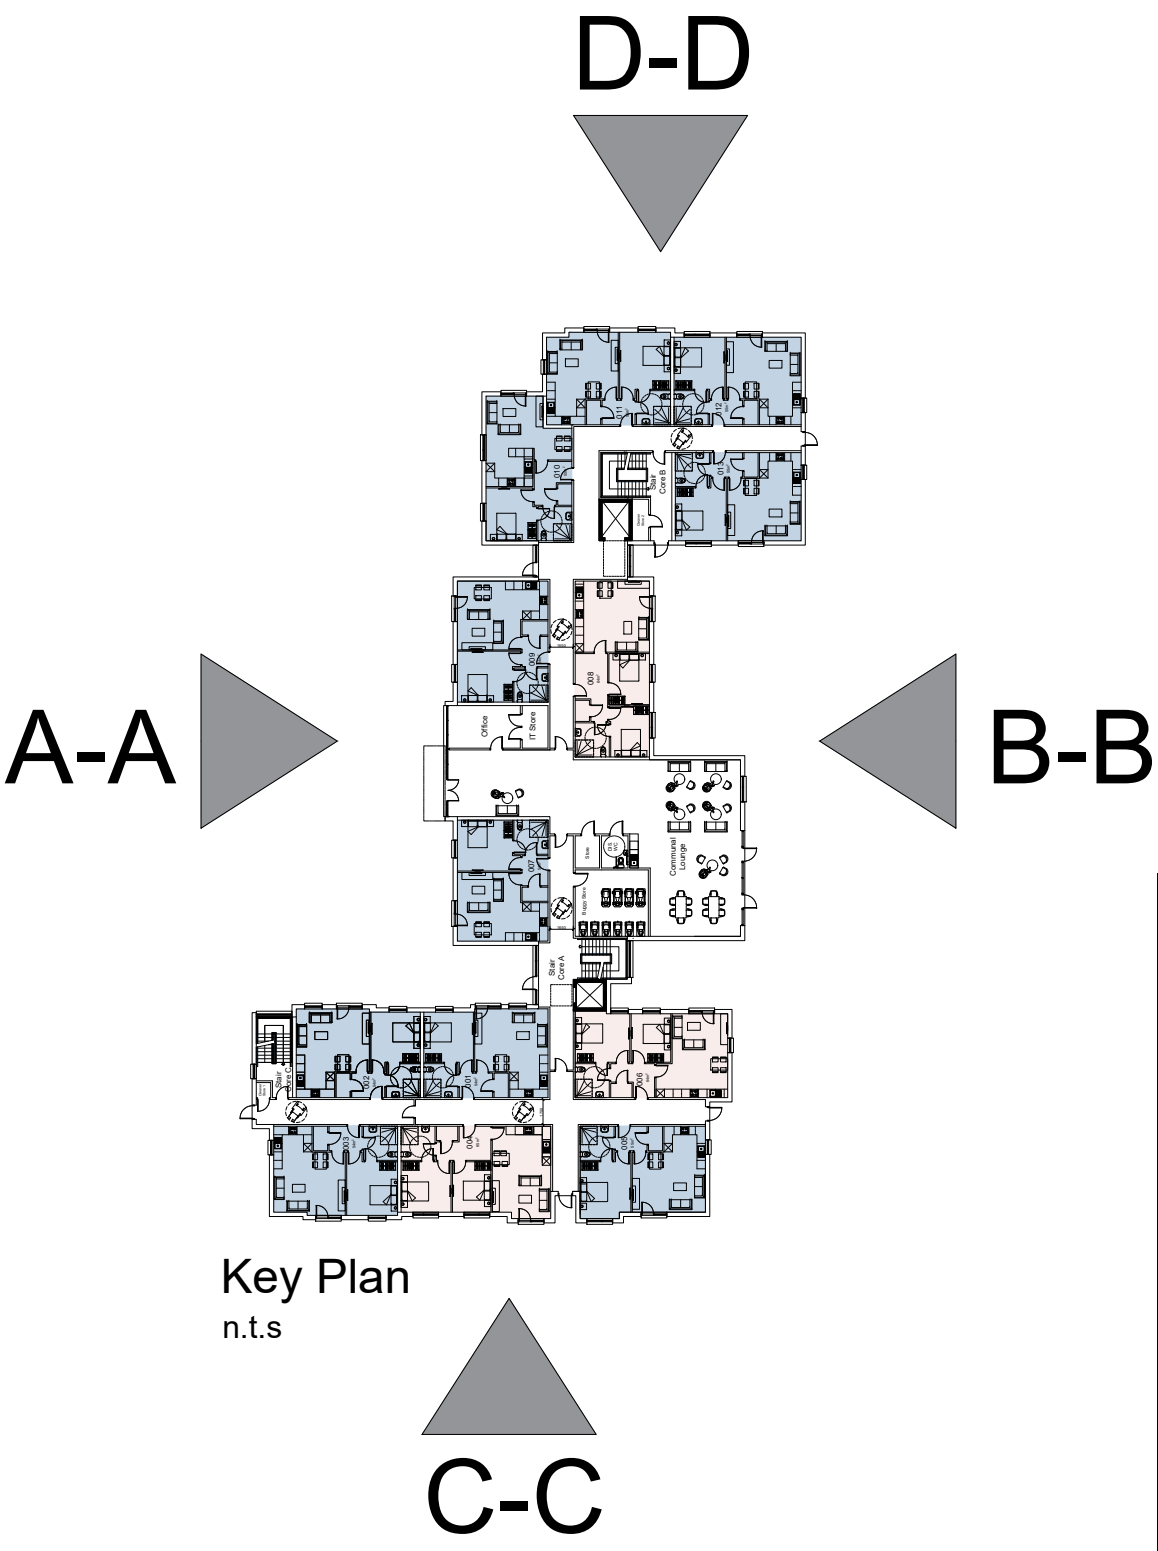

C	Juliet balcony details revised	DB	JL	JL	JL
		10.05.22	10.05.22	10.05.22	10.05.22
B	Windows amended to Second Floor Corridor	DB	JL	JL	JL
		18.03.22	18.03.22	18.03.22	18.03.22
A	Updates following end user comments	DB	JL	JL	JL
		16.03.22	16.03.22	16.03.22	16.03.22
Version	Amendment	Drawn & Date	Checked & Date	Approved & Date	
KeithDavidsonPartnership					
13 Seymour Terrace Seymour Street Liverpool L3 5PE					
Telephone : +44 (0) 151 709 1777 Email : info@keithdavidsonpartnership.com Web : keithdavidsonpartnership.com					
Internal Project Number 1301					
Client Alderley Group					
Project Name The Orchard, Huyton					
Drawing Title Proposed Elevations					
Scale 1:100	Original Size A1	PLANNING			
Date 11/02/22	Drawn JL	Checked DB	Approved DB	Status	
Drawing Number 30					Revision C