



NOTES


All dimensions to be checked on site. Figured dimensions to be read in preference to scaled. Keith Davidson Partnership accepts no responsibility for any unauthorised amendments to the drawing and does not permit unauthorised copying of the drawing. This drawing is copyright and remains the property of Keith Davidson Partnership unless otherwise agreed.

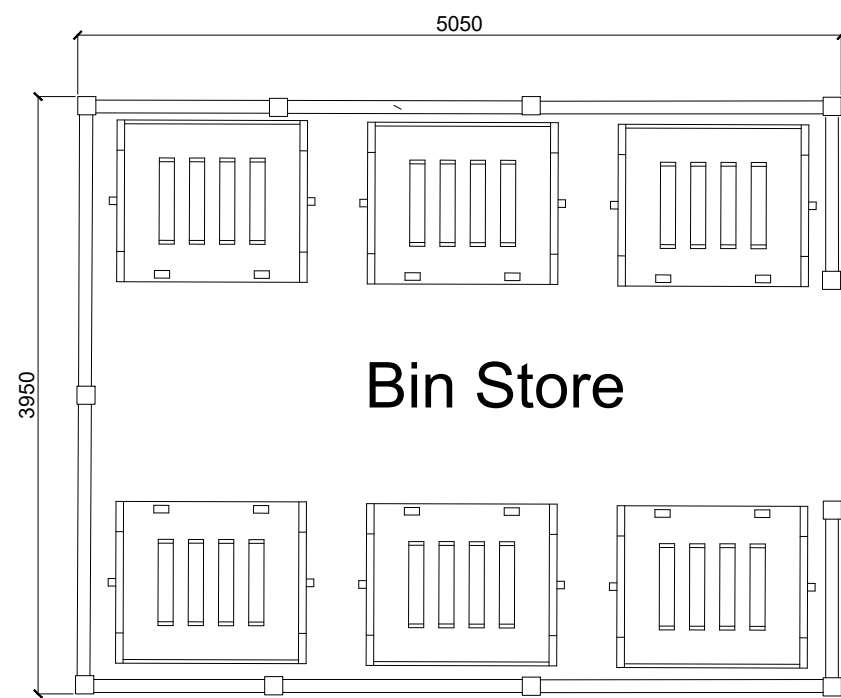


Proposed Bin Store Plan
Scale 1:50

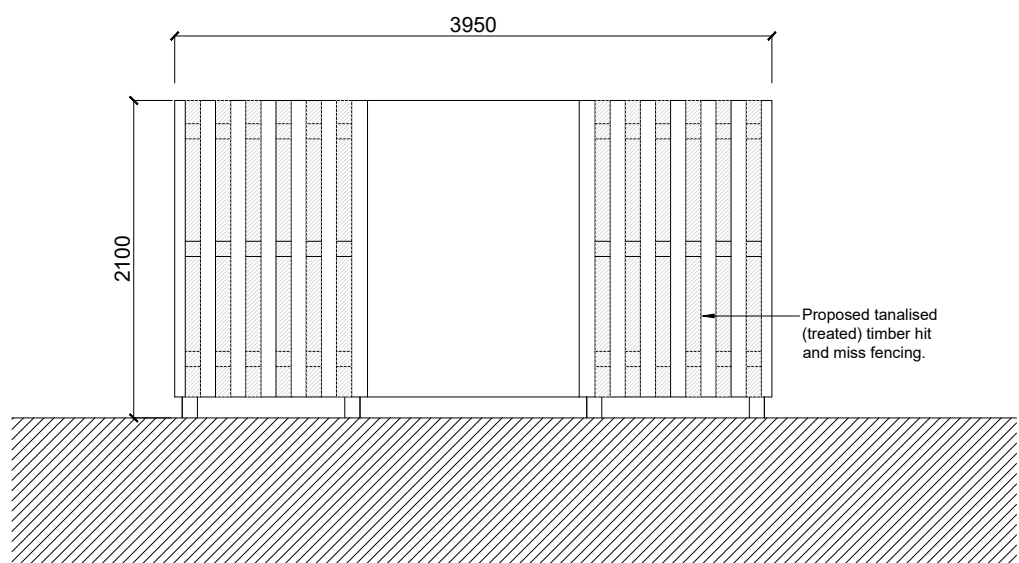


Proposed Front Elevation
Scale 1:50

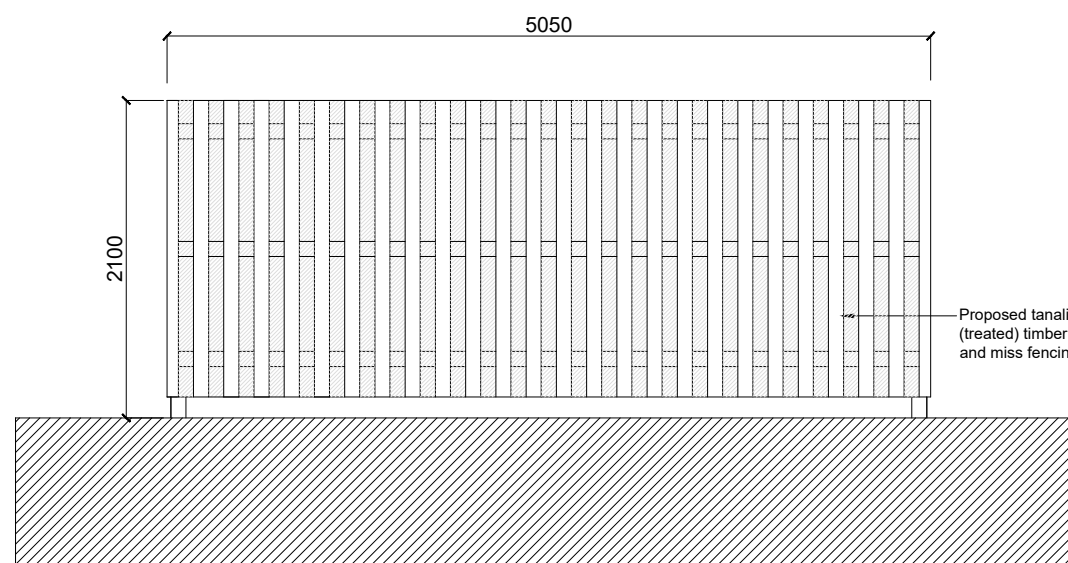


Proposed Side Elevation 1
Scale 1:50

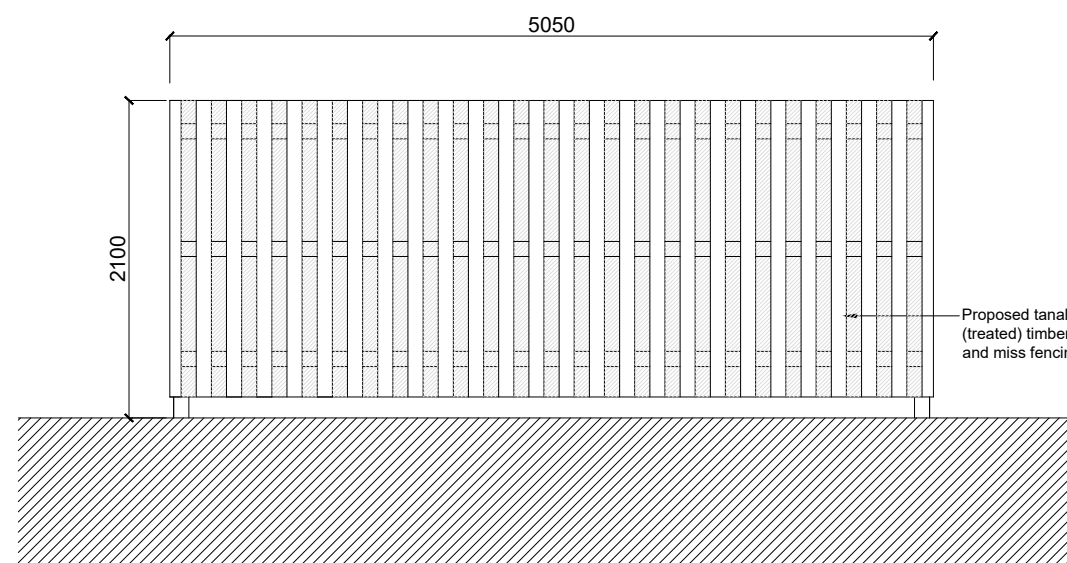


Proposed Side Elevation 2
Scale 1:50

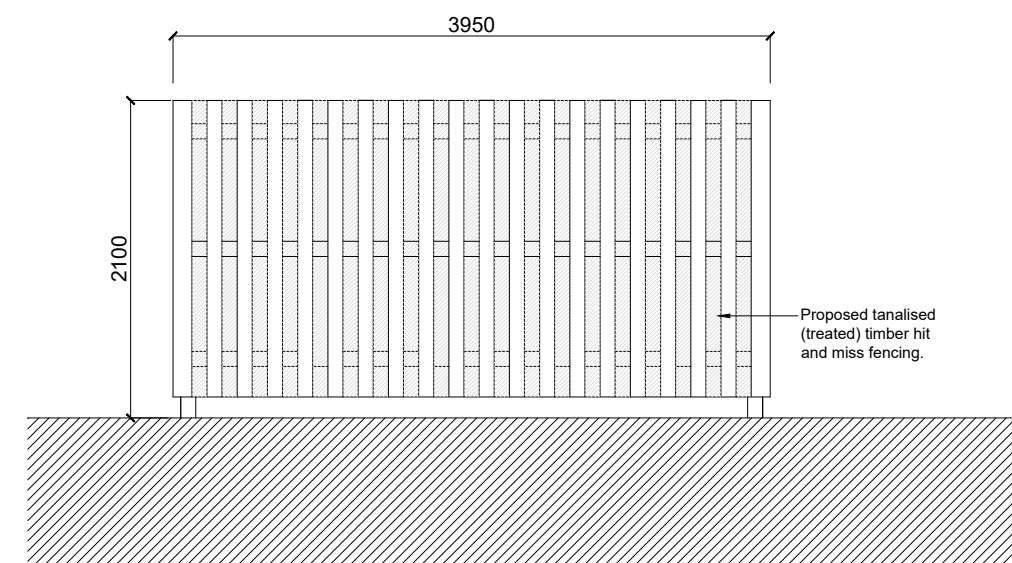

Proposed Rear Elevation
Scale 1:50

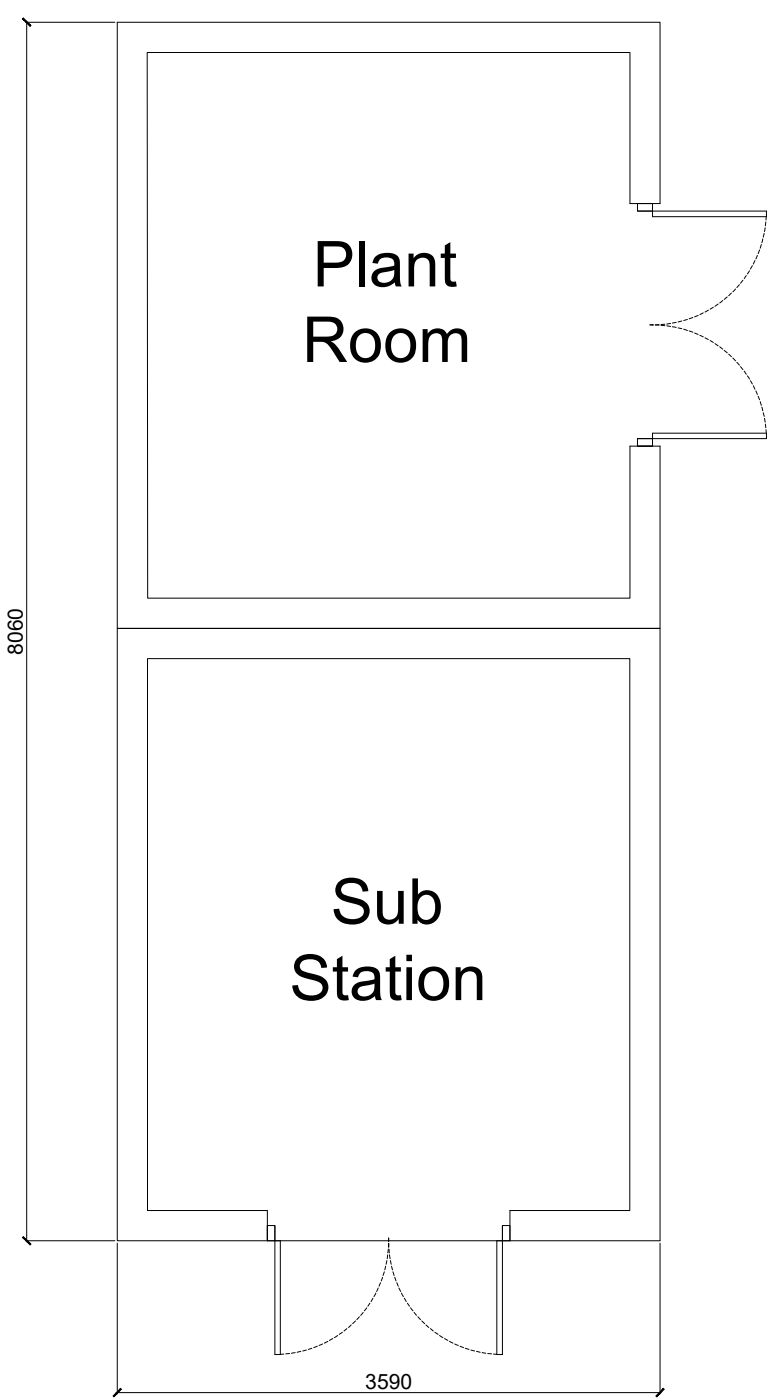


Proposed Plant Room and Substation Floor Plan
Scale 1:50

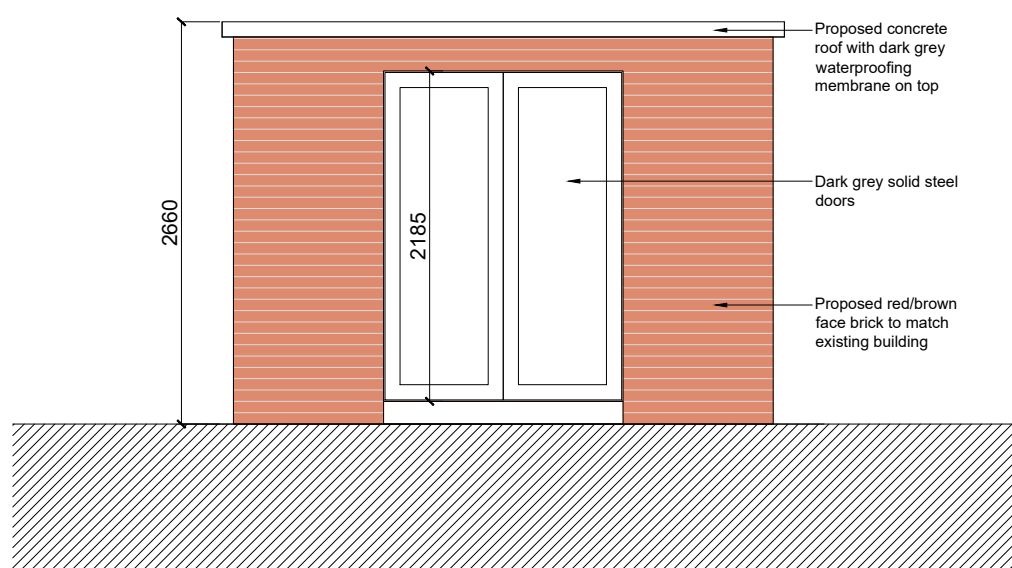


Proposed Front Elevation
Scale 1:50



Proposed Side Elevation 1
Scale 1:50

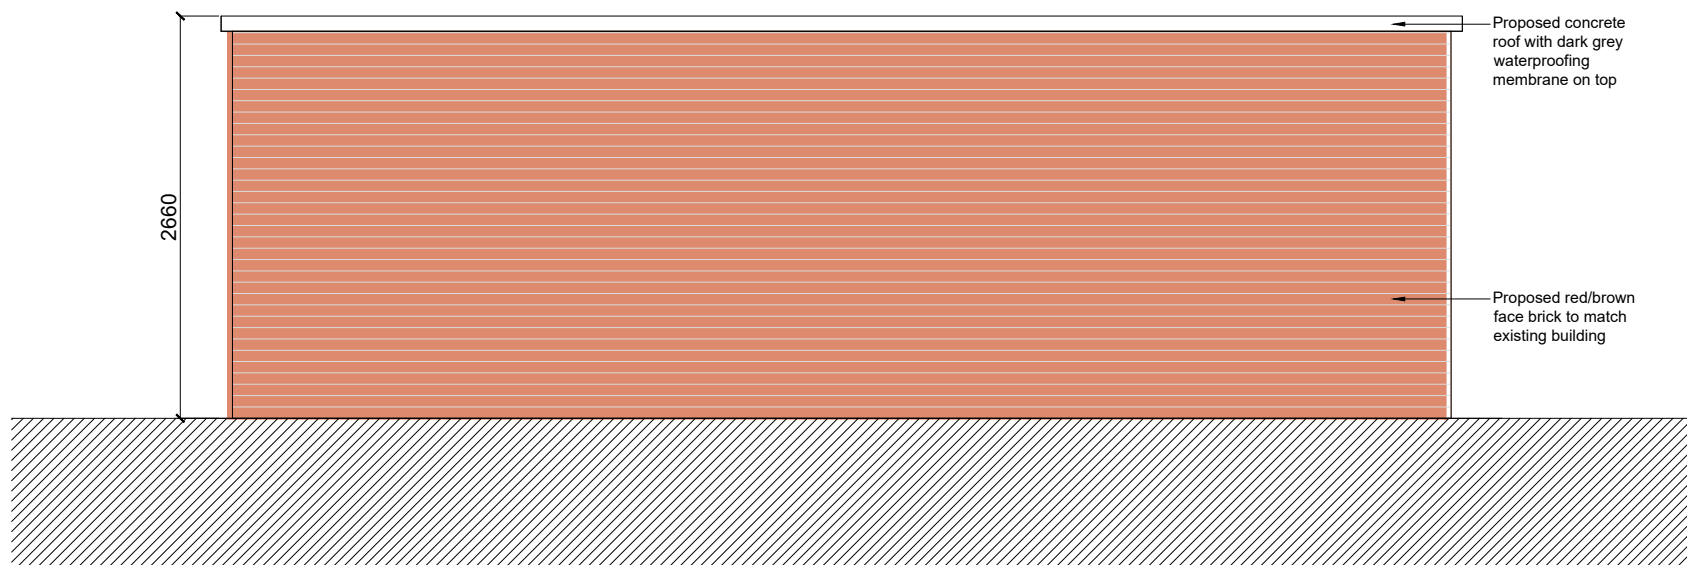

Proposed Side Elevation 2
Scale 1:50

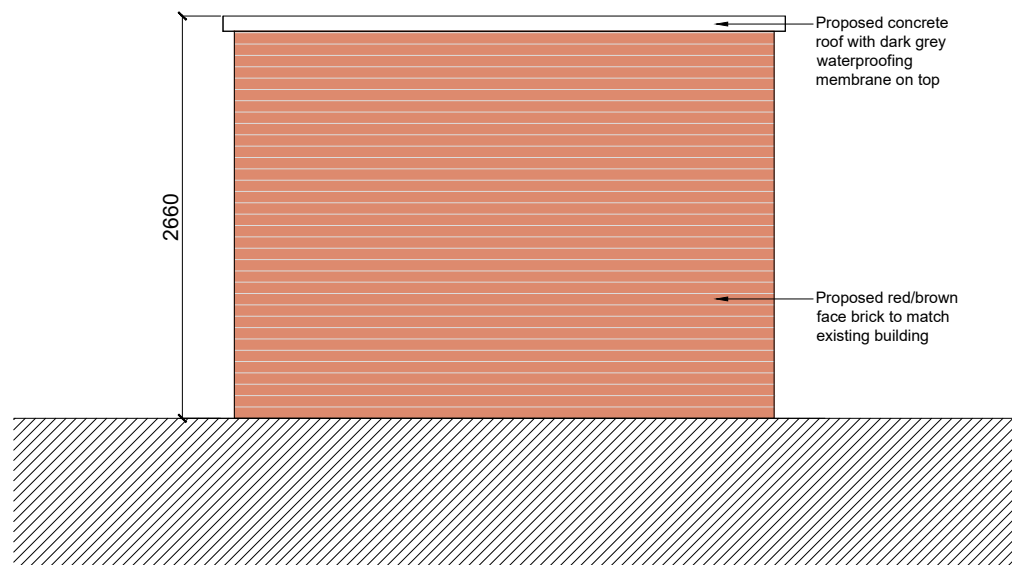

Proposed Rear Elevation
Scale 1:50

Version	Amendment	Drawn & Date	Checked & Date	Approved & Date
KeithDavidsonPartnership				
13 Seymour Terrace Seymour Street Liverpool L3 5PE		Telephone : +44 (0) 151 709 1777 Email : info@keithdavidsonpartnership.com Web : keithdavidsonpartnership.com		
Internal Project Number 1301				
Client Alderley Group				
Project Name The Orchard, Huyton				
Drawing Title Proposed Outbuilding Details				
Scale 1:100	Original Size A1	PLANNING		
Date 23/05/2022	Drawn DB	Checked AM	Approved AM	Status
Drawing Number 35				Revision -