



0m 1m 2m 3m 4m 5m
SCALE 1:50

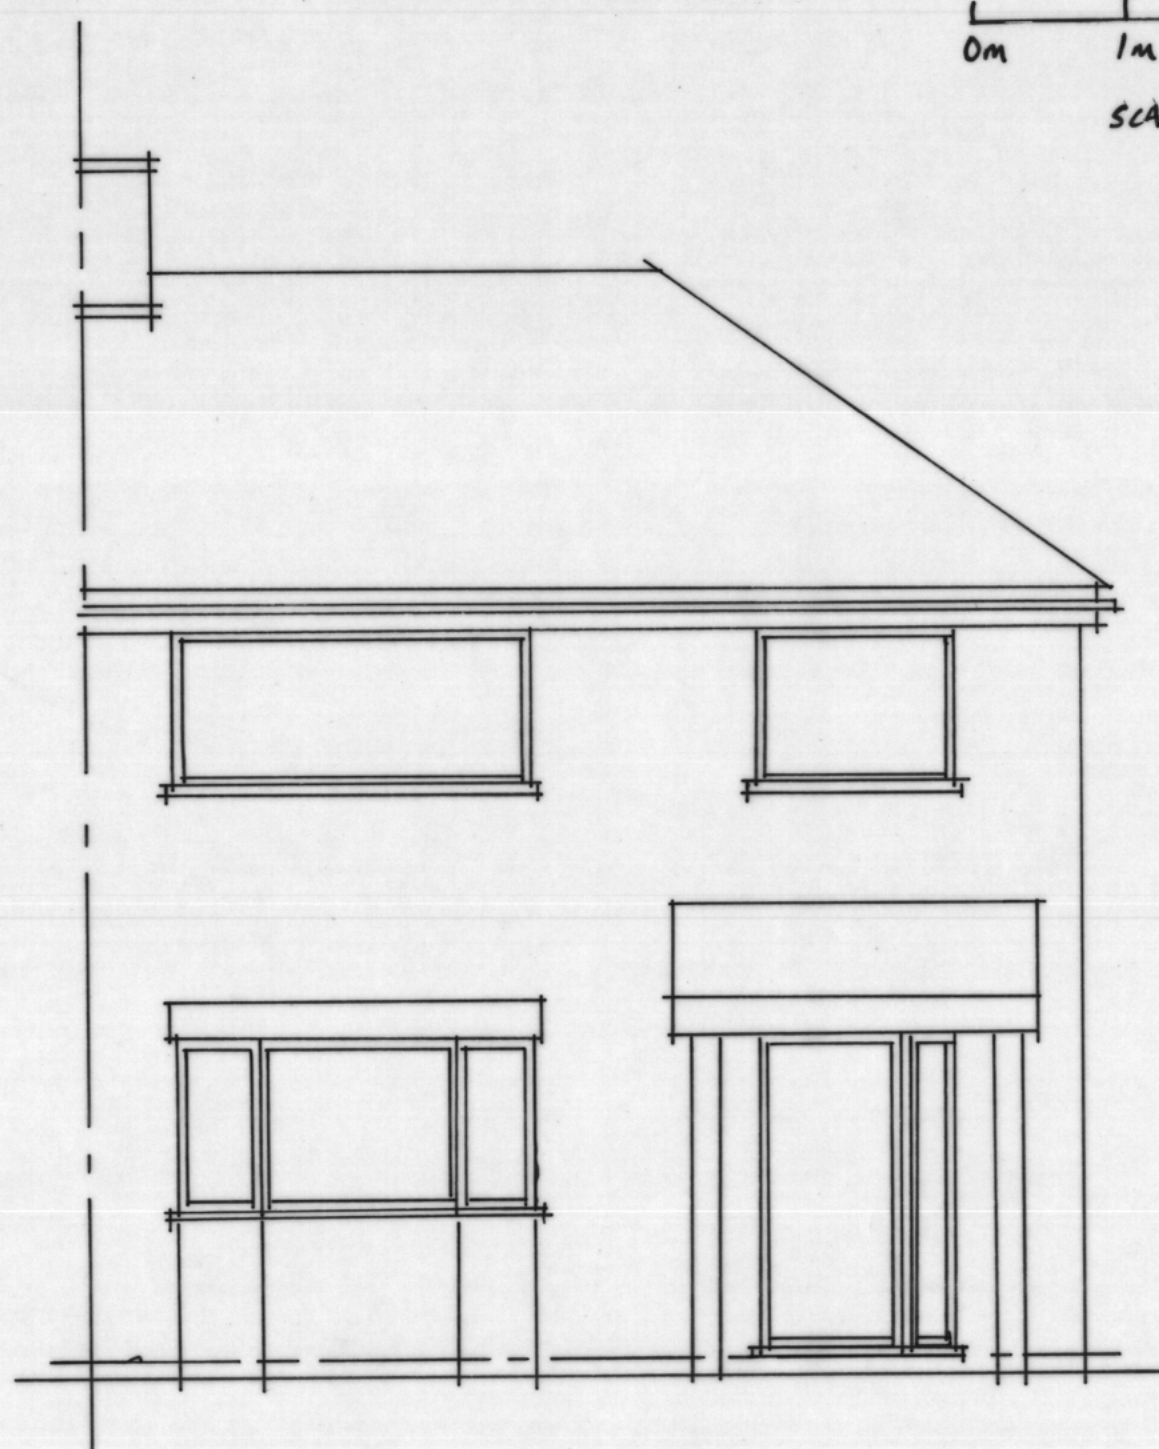

EXISTING FRONT ELEVATION



EXISTING REAR ELEVATION

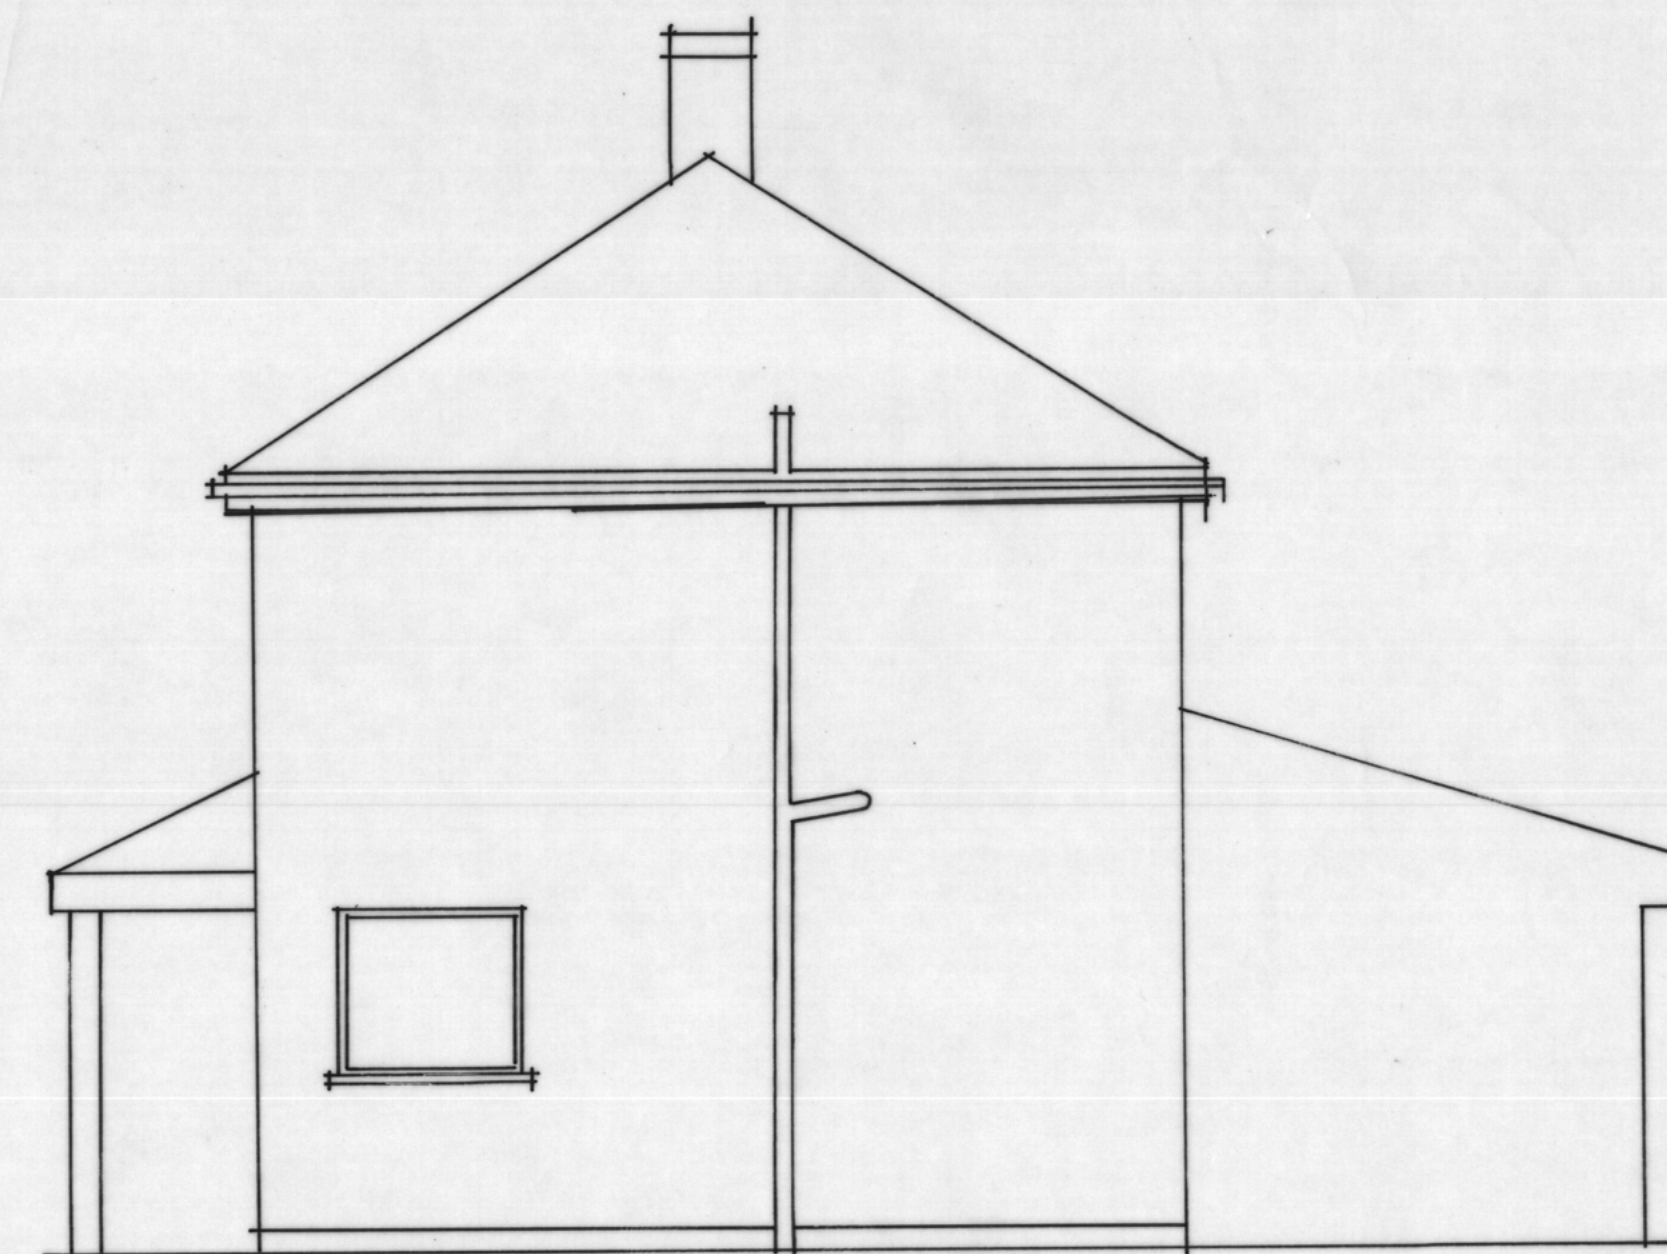


EXISTING SIDE ELEVATION


4 EASTON ROAD
HUYTON L36
LIVERPOOL 4PB



PROPOSED FRONT ELEVATION

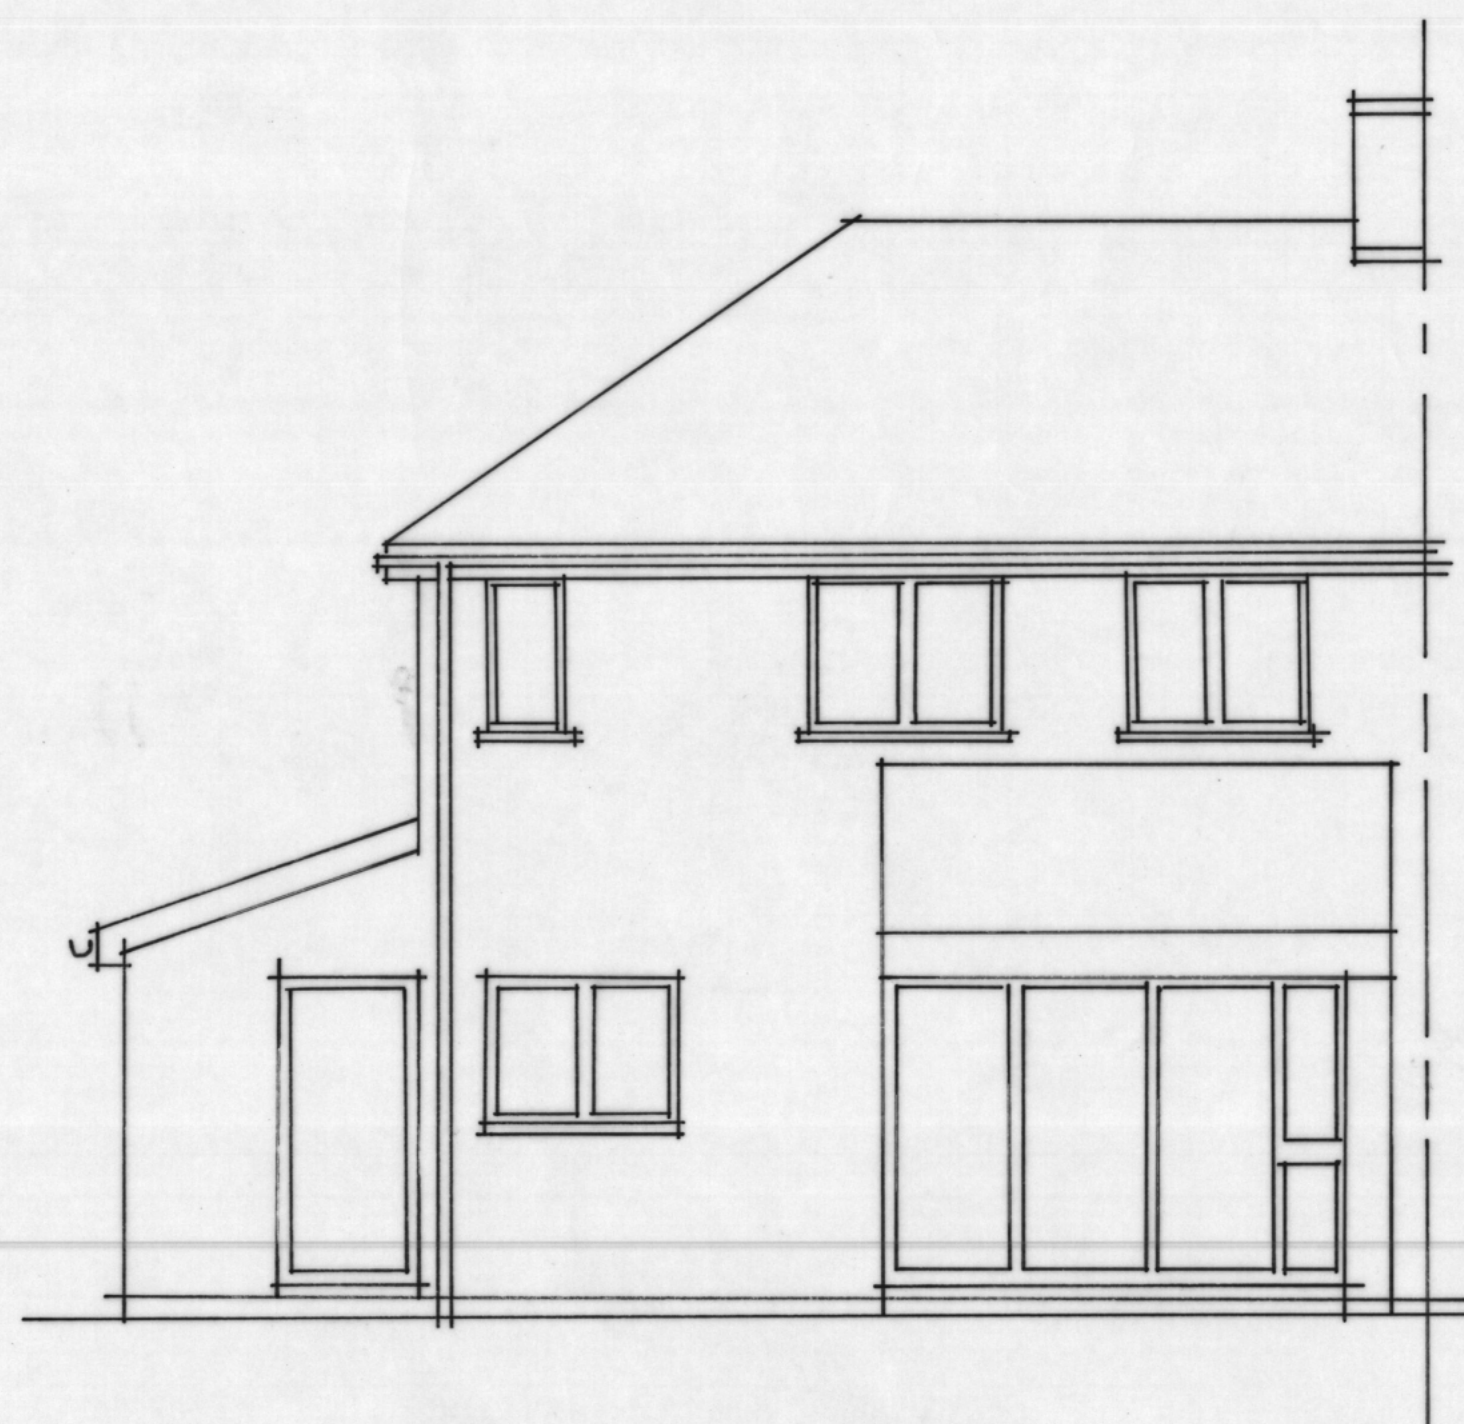

PROPOSED REAR ELEVATION

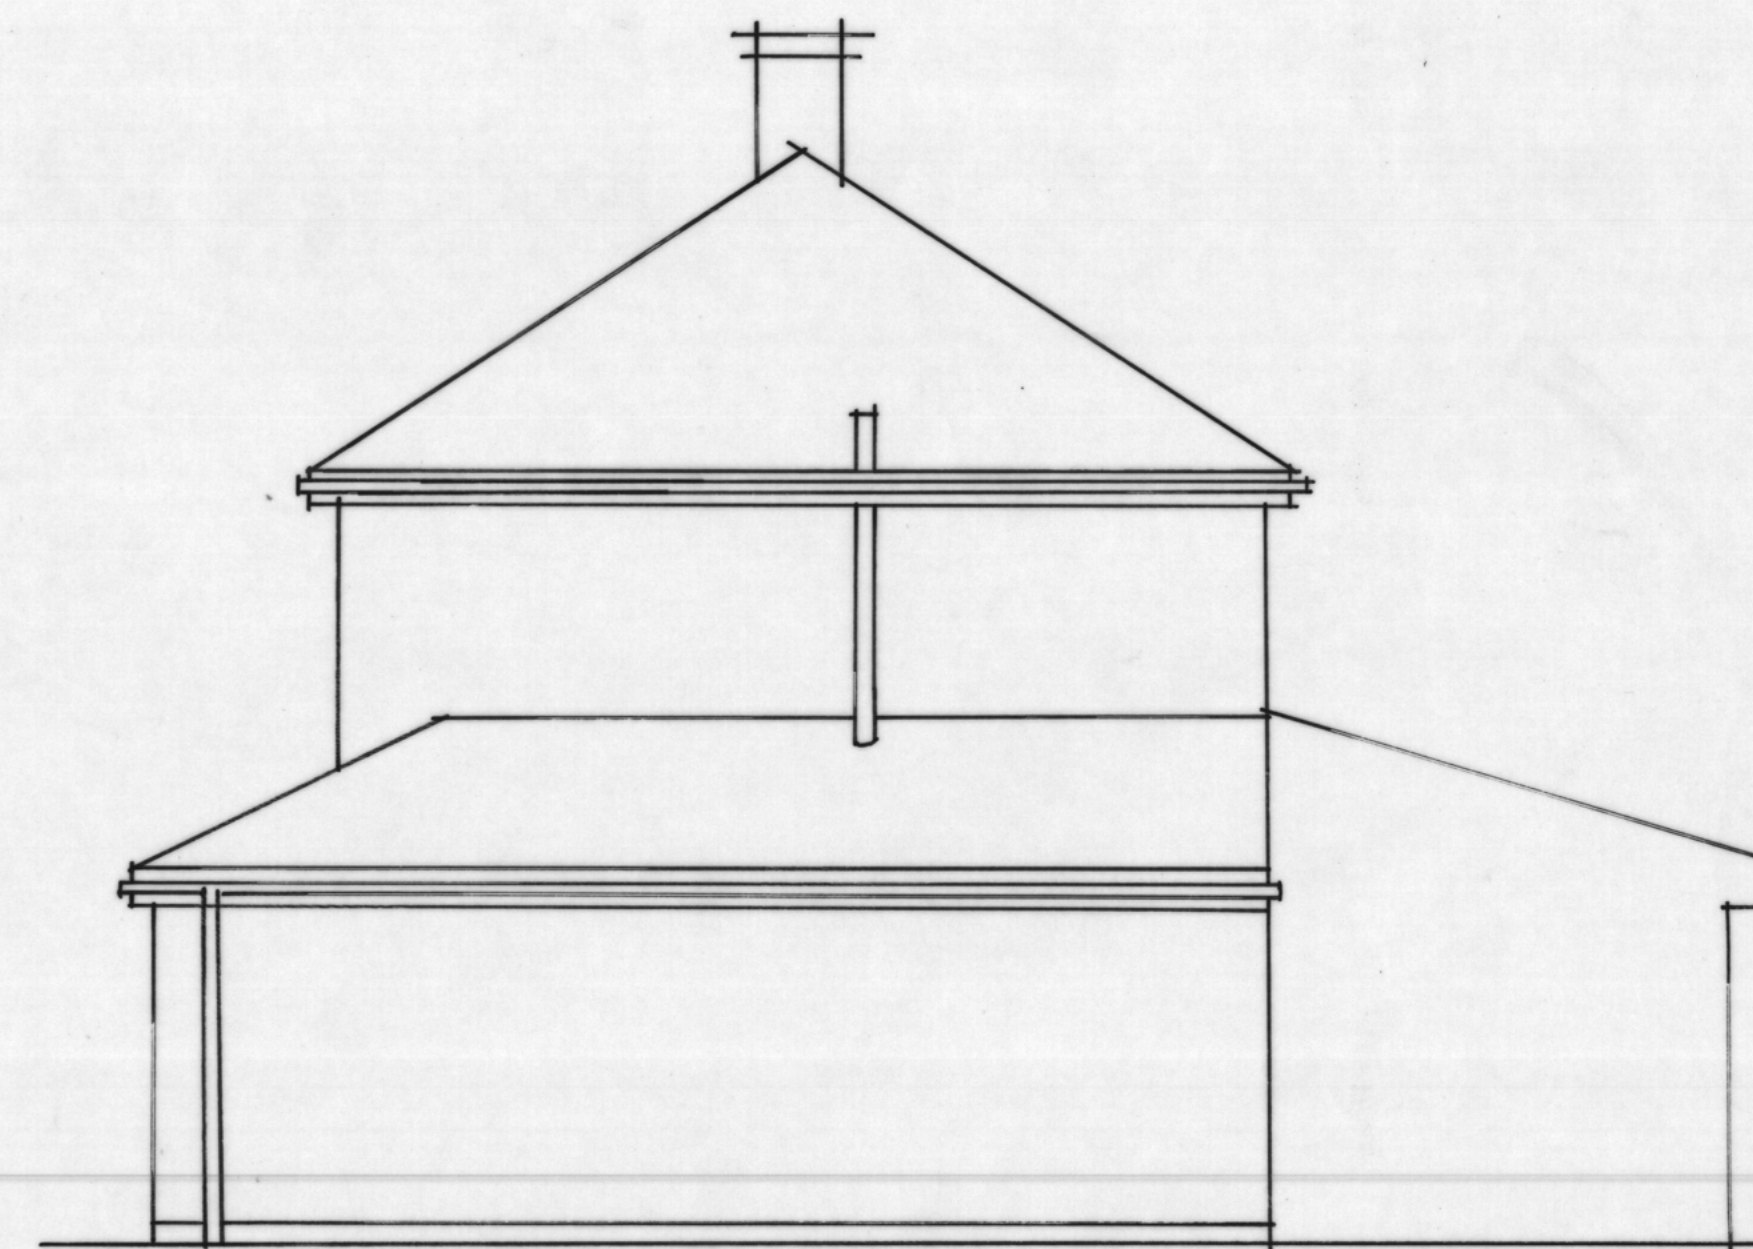

PROPOSED SIDE ELEVATION