




date	revision	by	no.

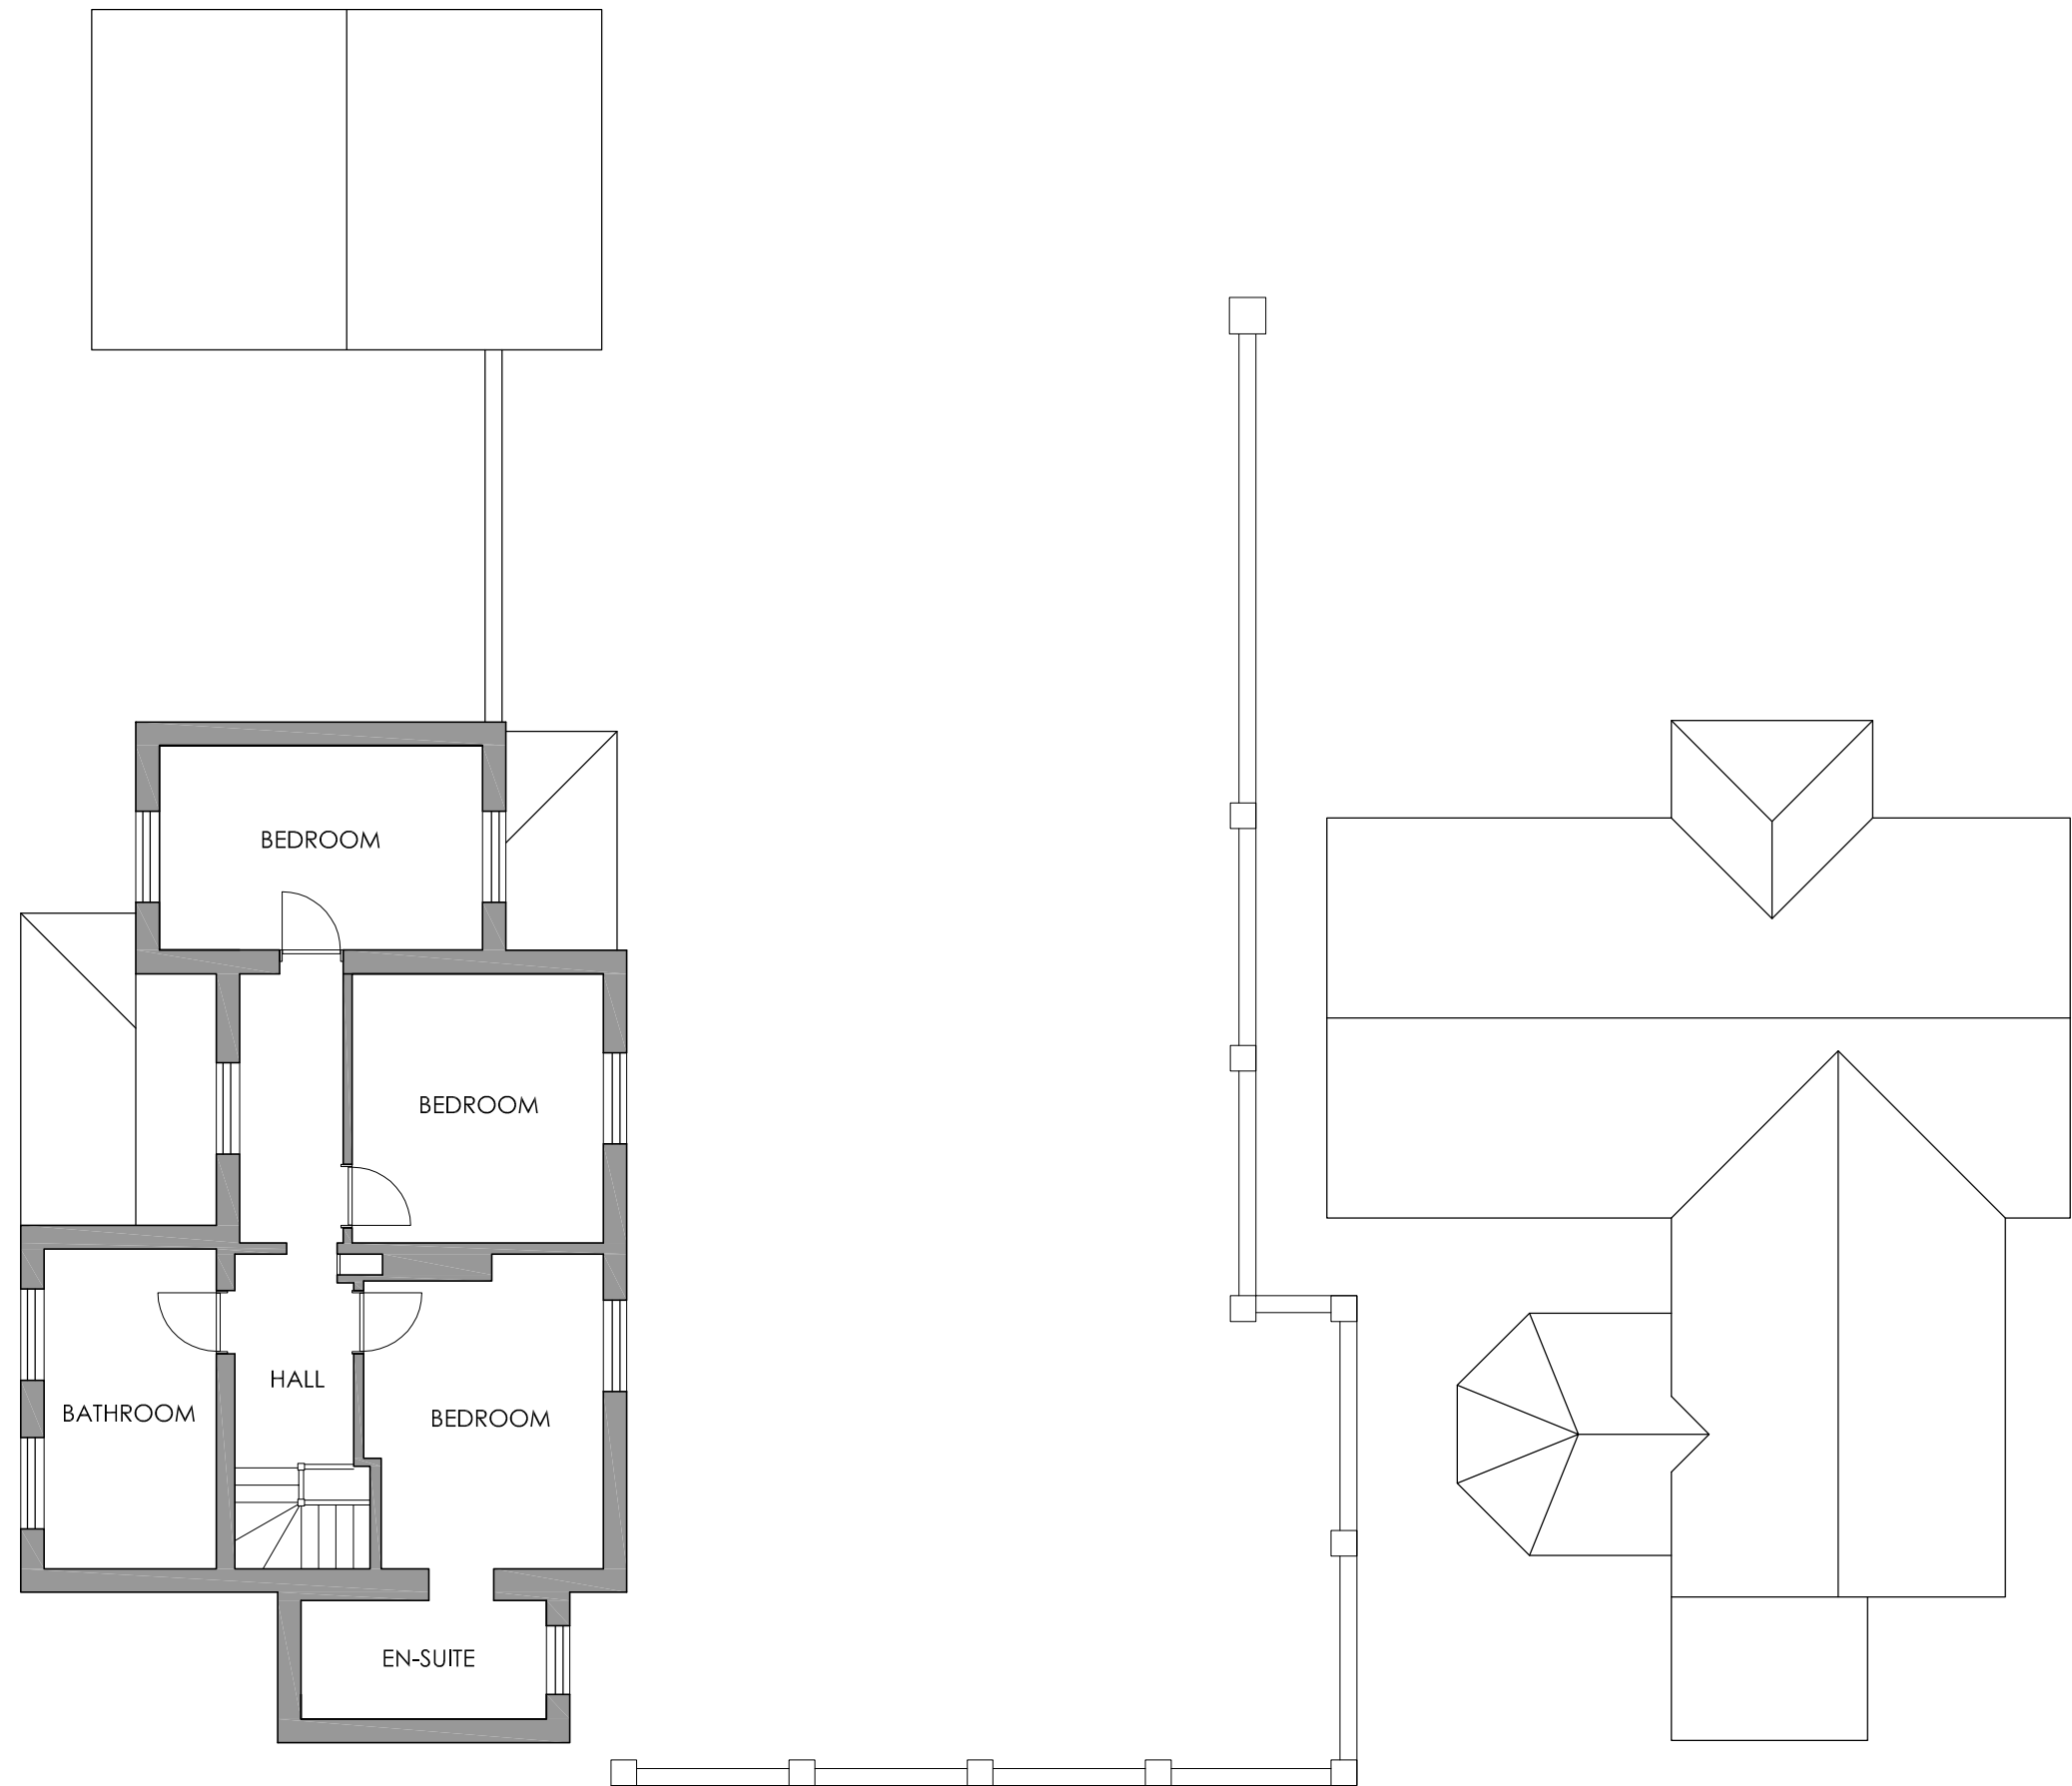

FIRST FLOOR AND ROOF PLANS

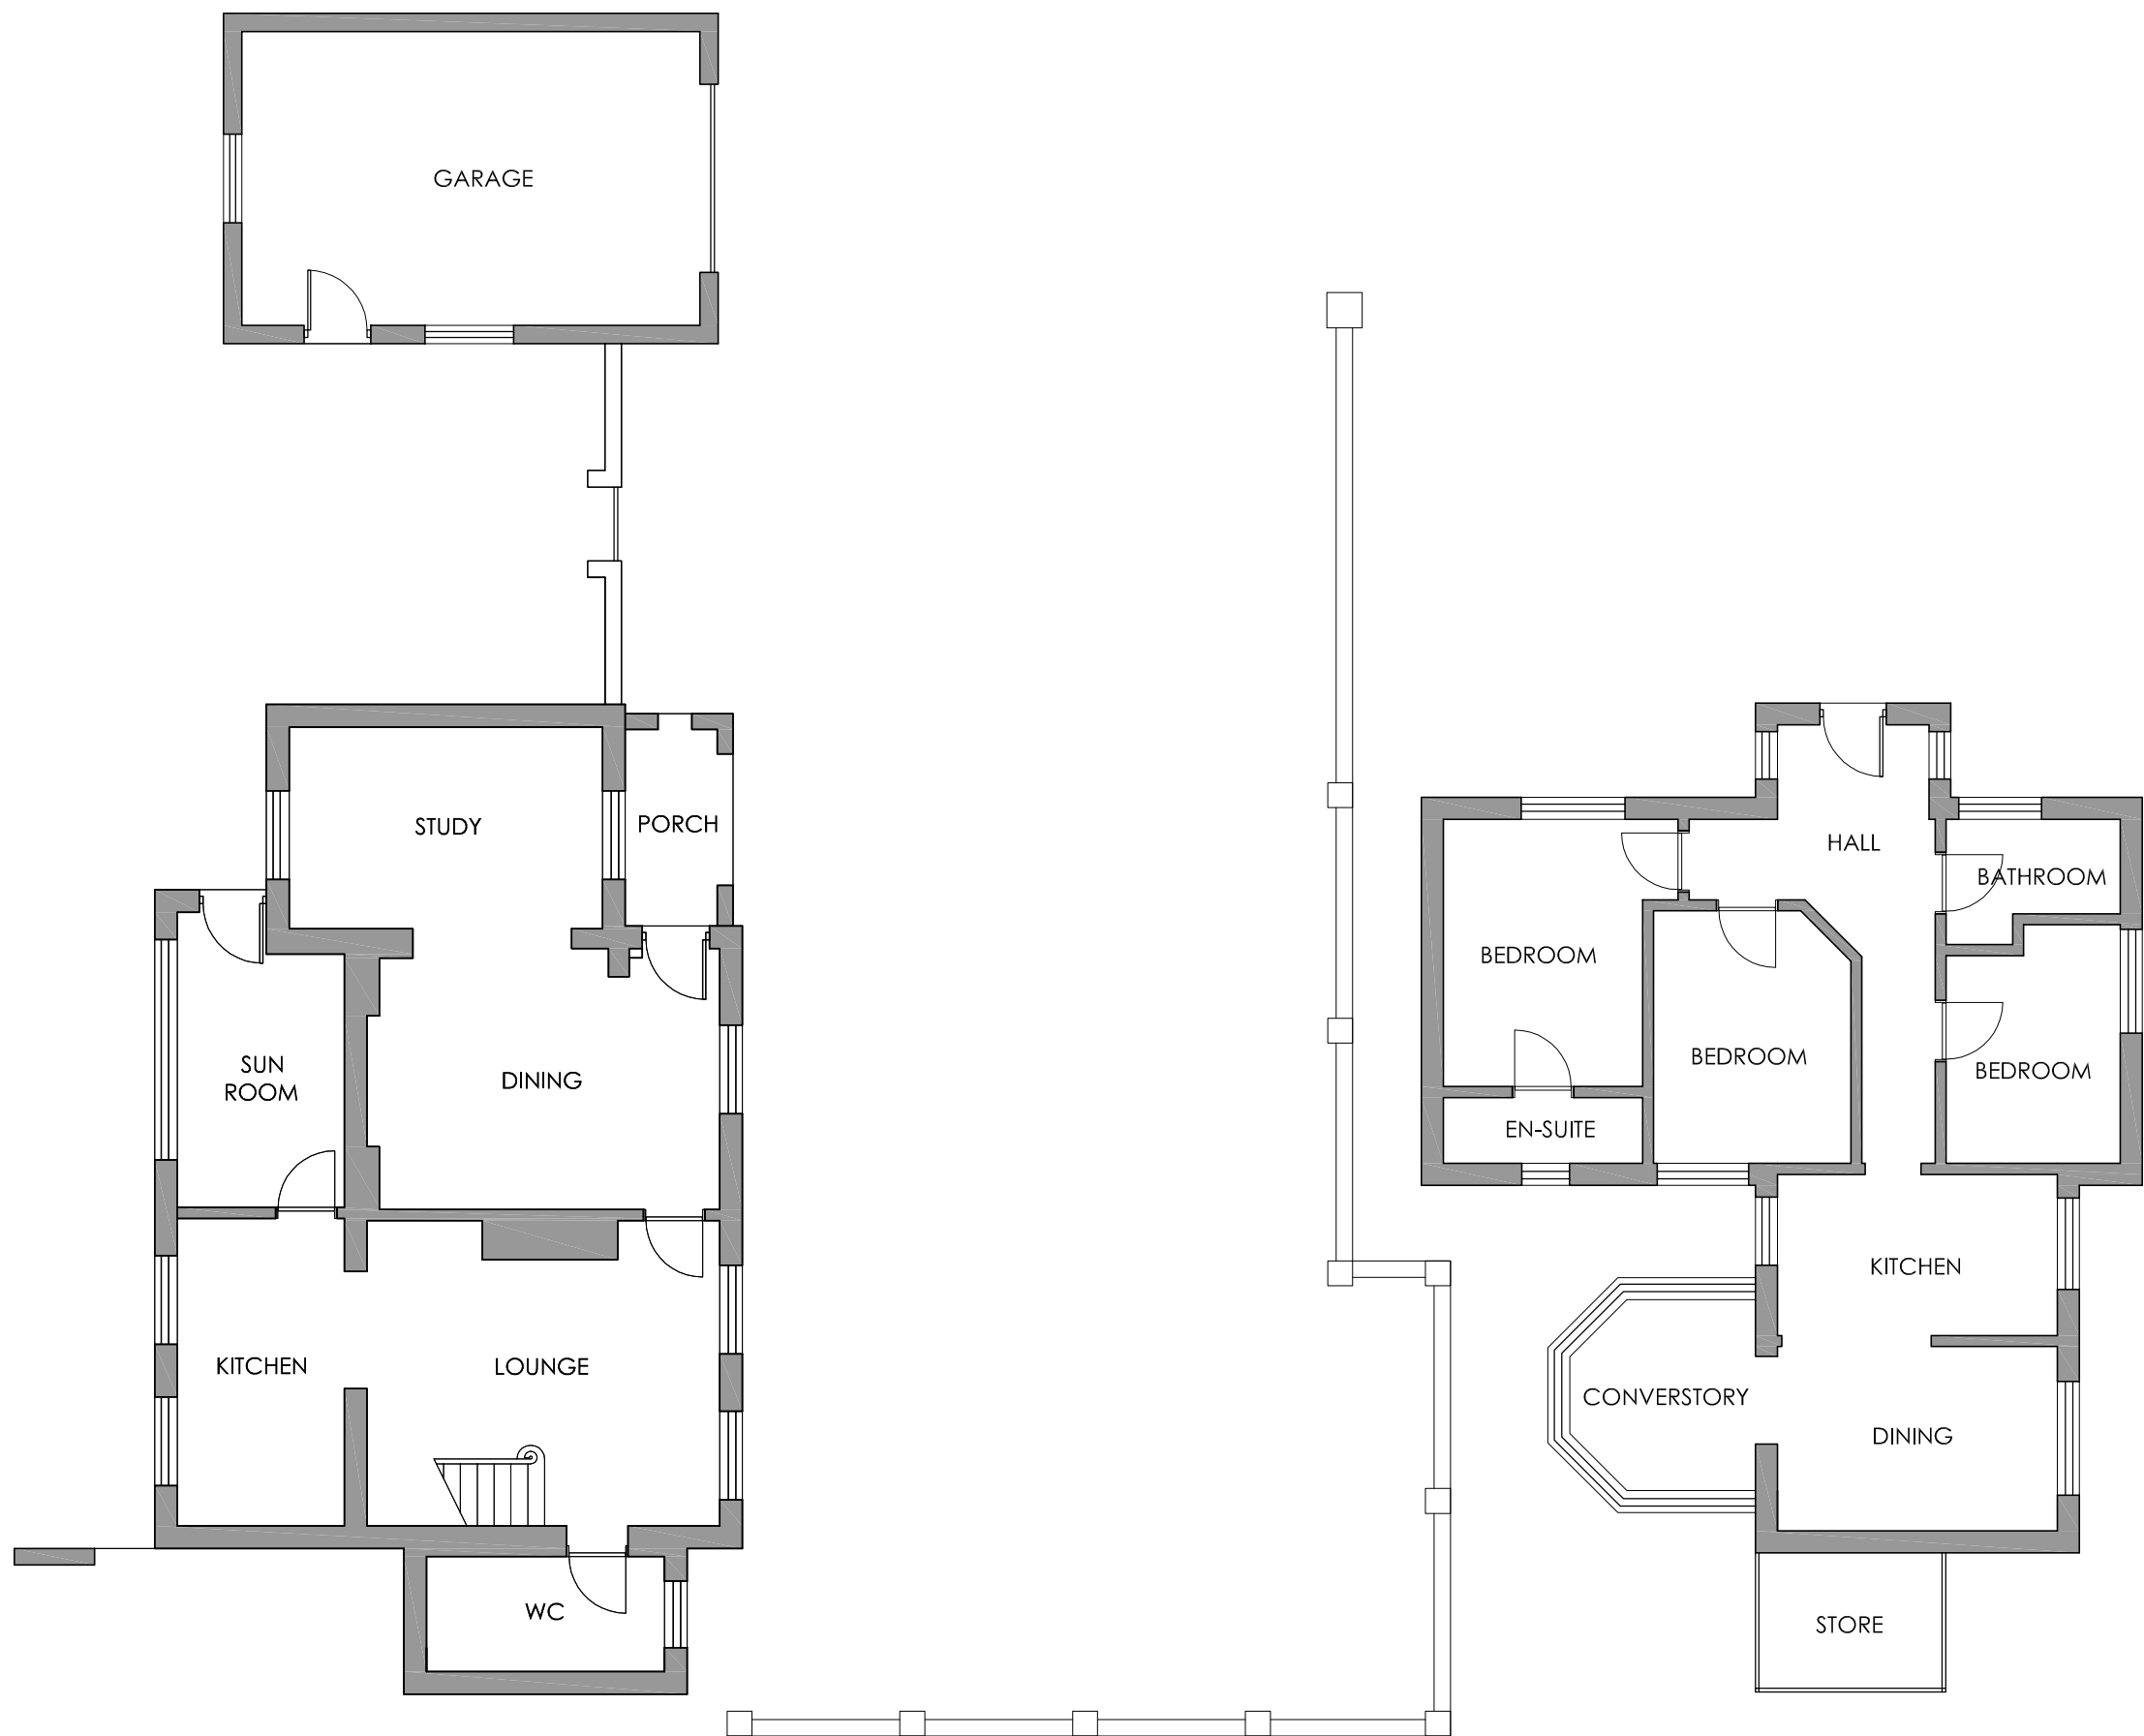

GROUND FLOOR PLAN
EXISTING FLOOR PLANS (1:100)

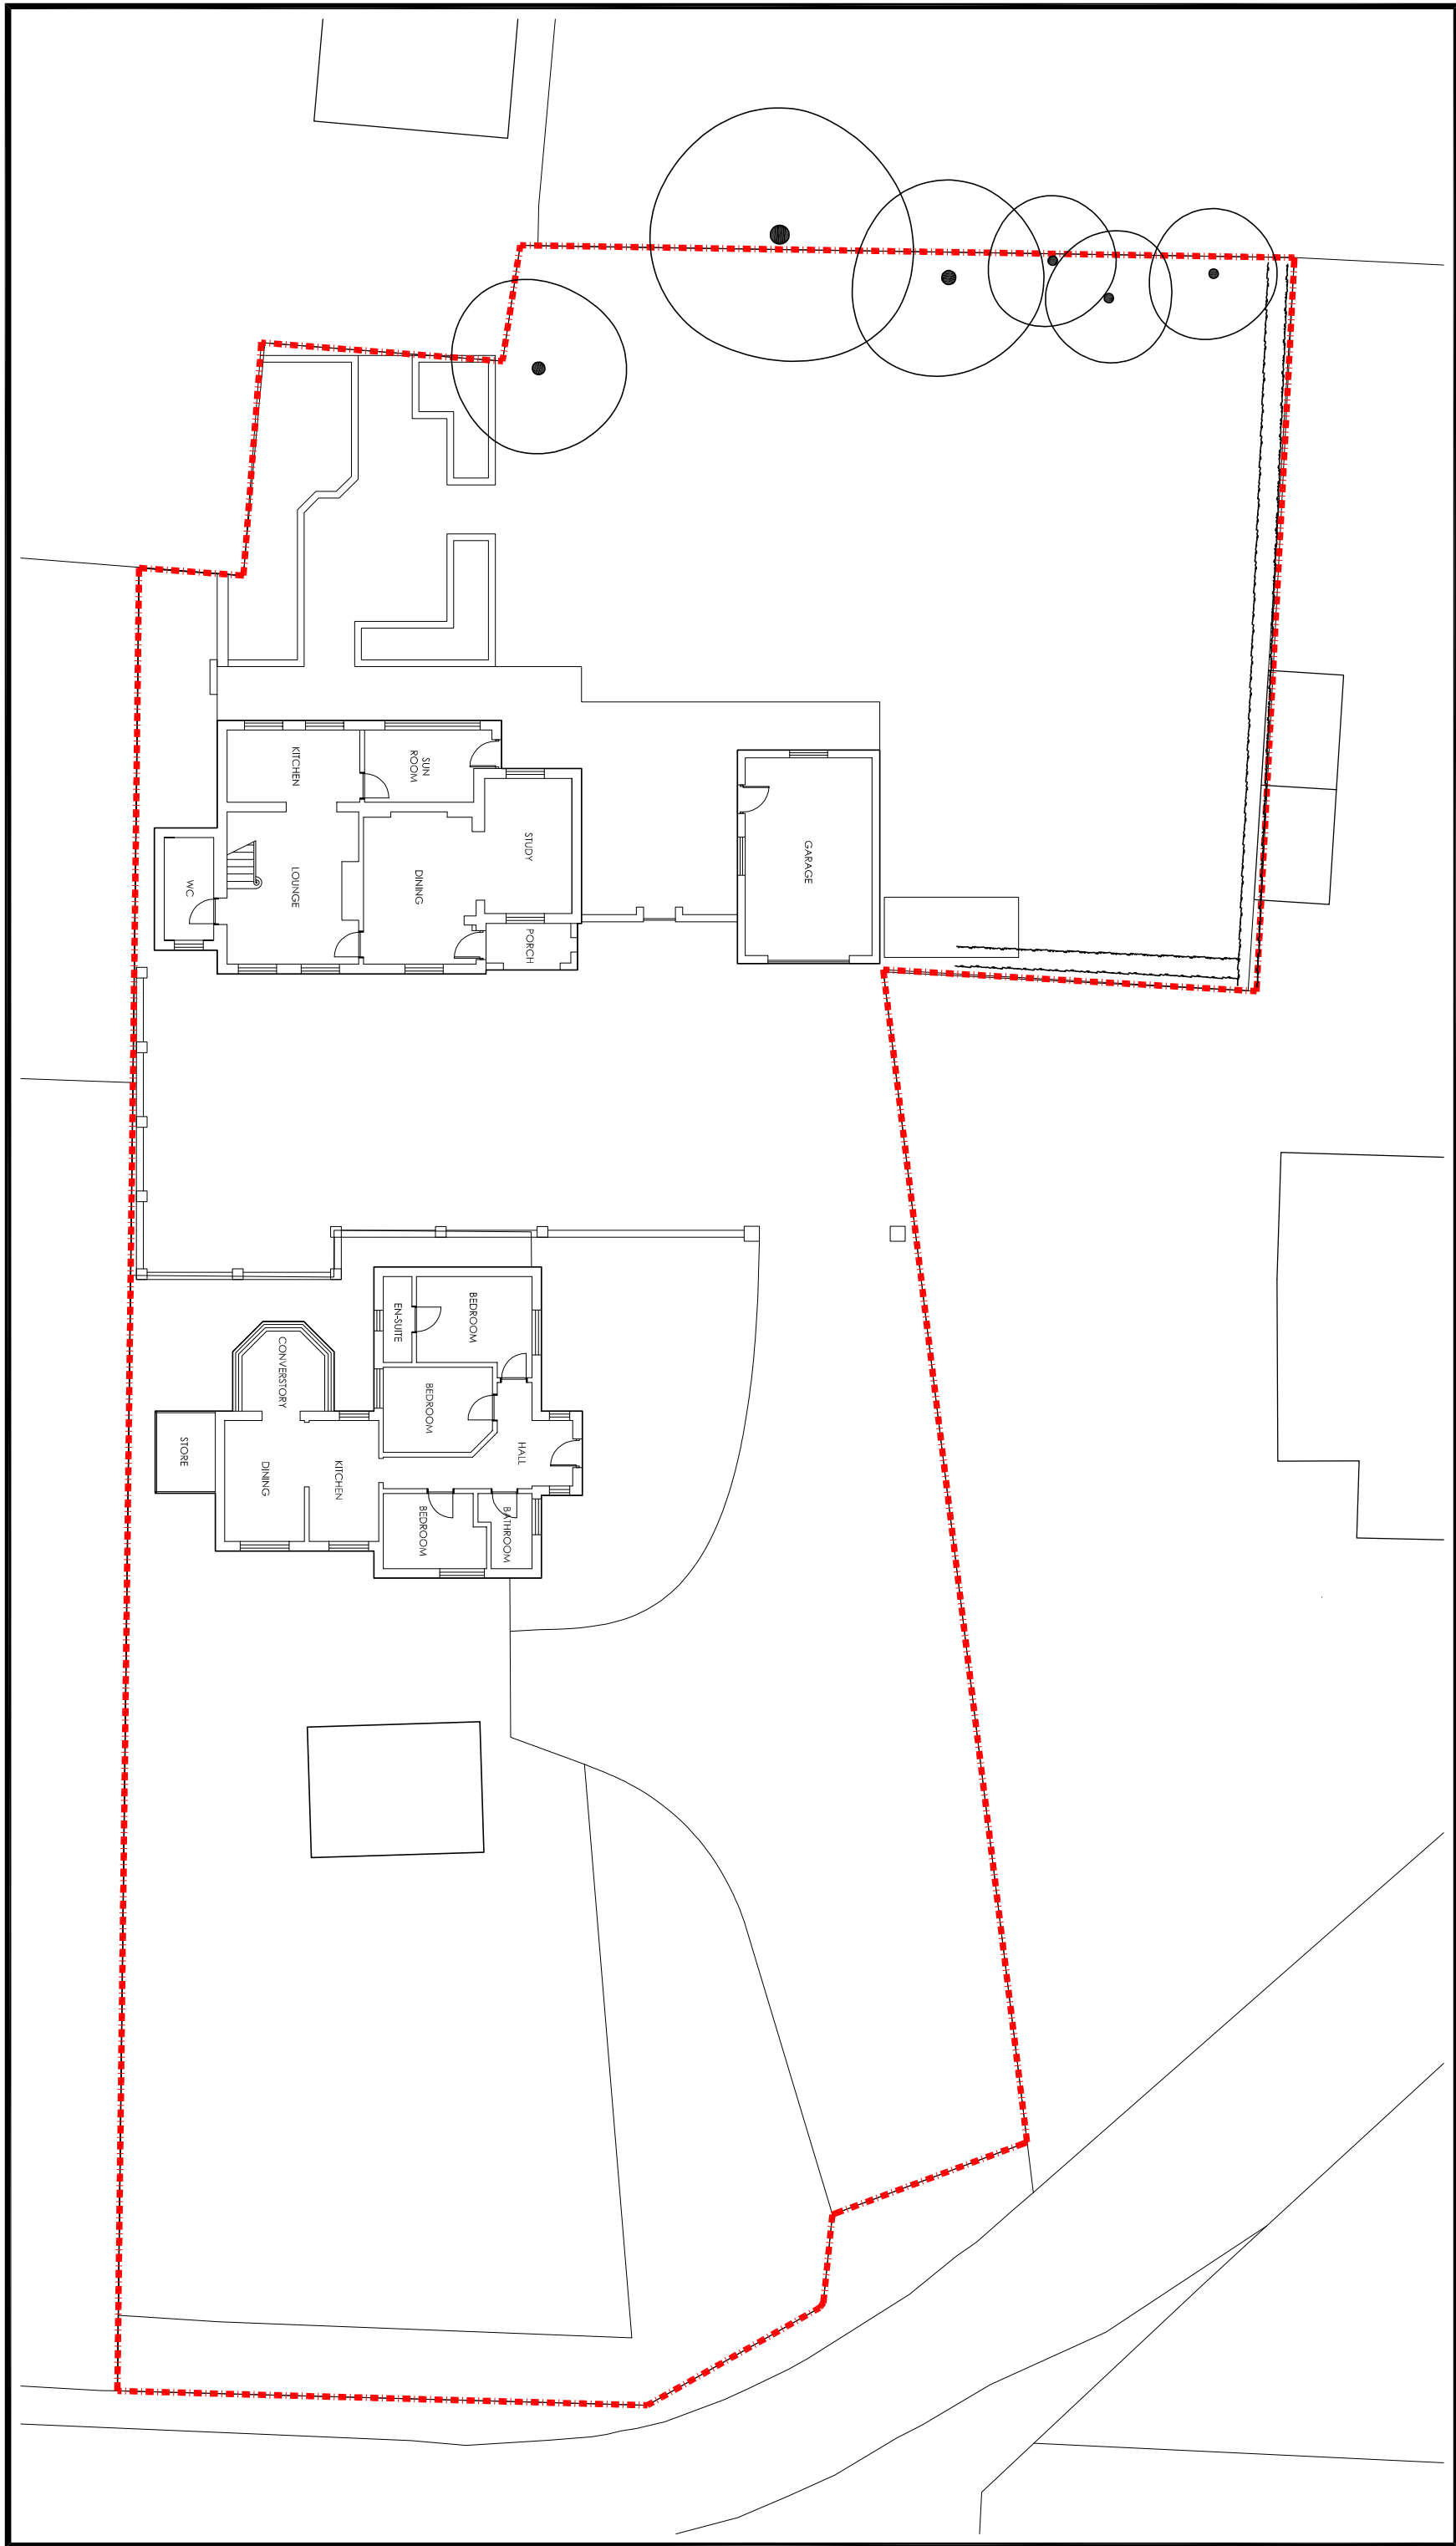

SITE/BLOCK PLAN (1:200)
(showing existing footprint)

1:50	mm	0	500	1,000	1,500	2,000
1:100	mm	0	1,000	2,000	3,000	4,000
1:200	mm	0	1,000	2,000	3,000	4,000
1:500	m	0	5	10	15	20
1:1,250	m	0	10	20	30	40

the design room
Architecture & Interiors
14 KINGSWAY : ALTRINCHAM : CHESHIRE : WA14 1PJ
0161 660 9505
info@thedesignroom.uk

14 KINGSWAY : ALTRINCHAM : CHESHIRE : WA14 1PJ			
0161 660 9505			
info@thedesignroom.uk			
Weston House Cottage, North End Lane			
Existing Floor Plans and Block Plan			
drawn by	checked by	date	scale
RJL	Planning	April 26	Varies @ A1
25118-P101		-	